



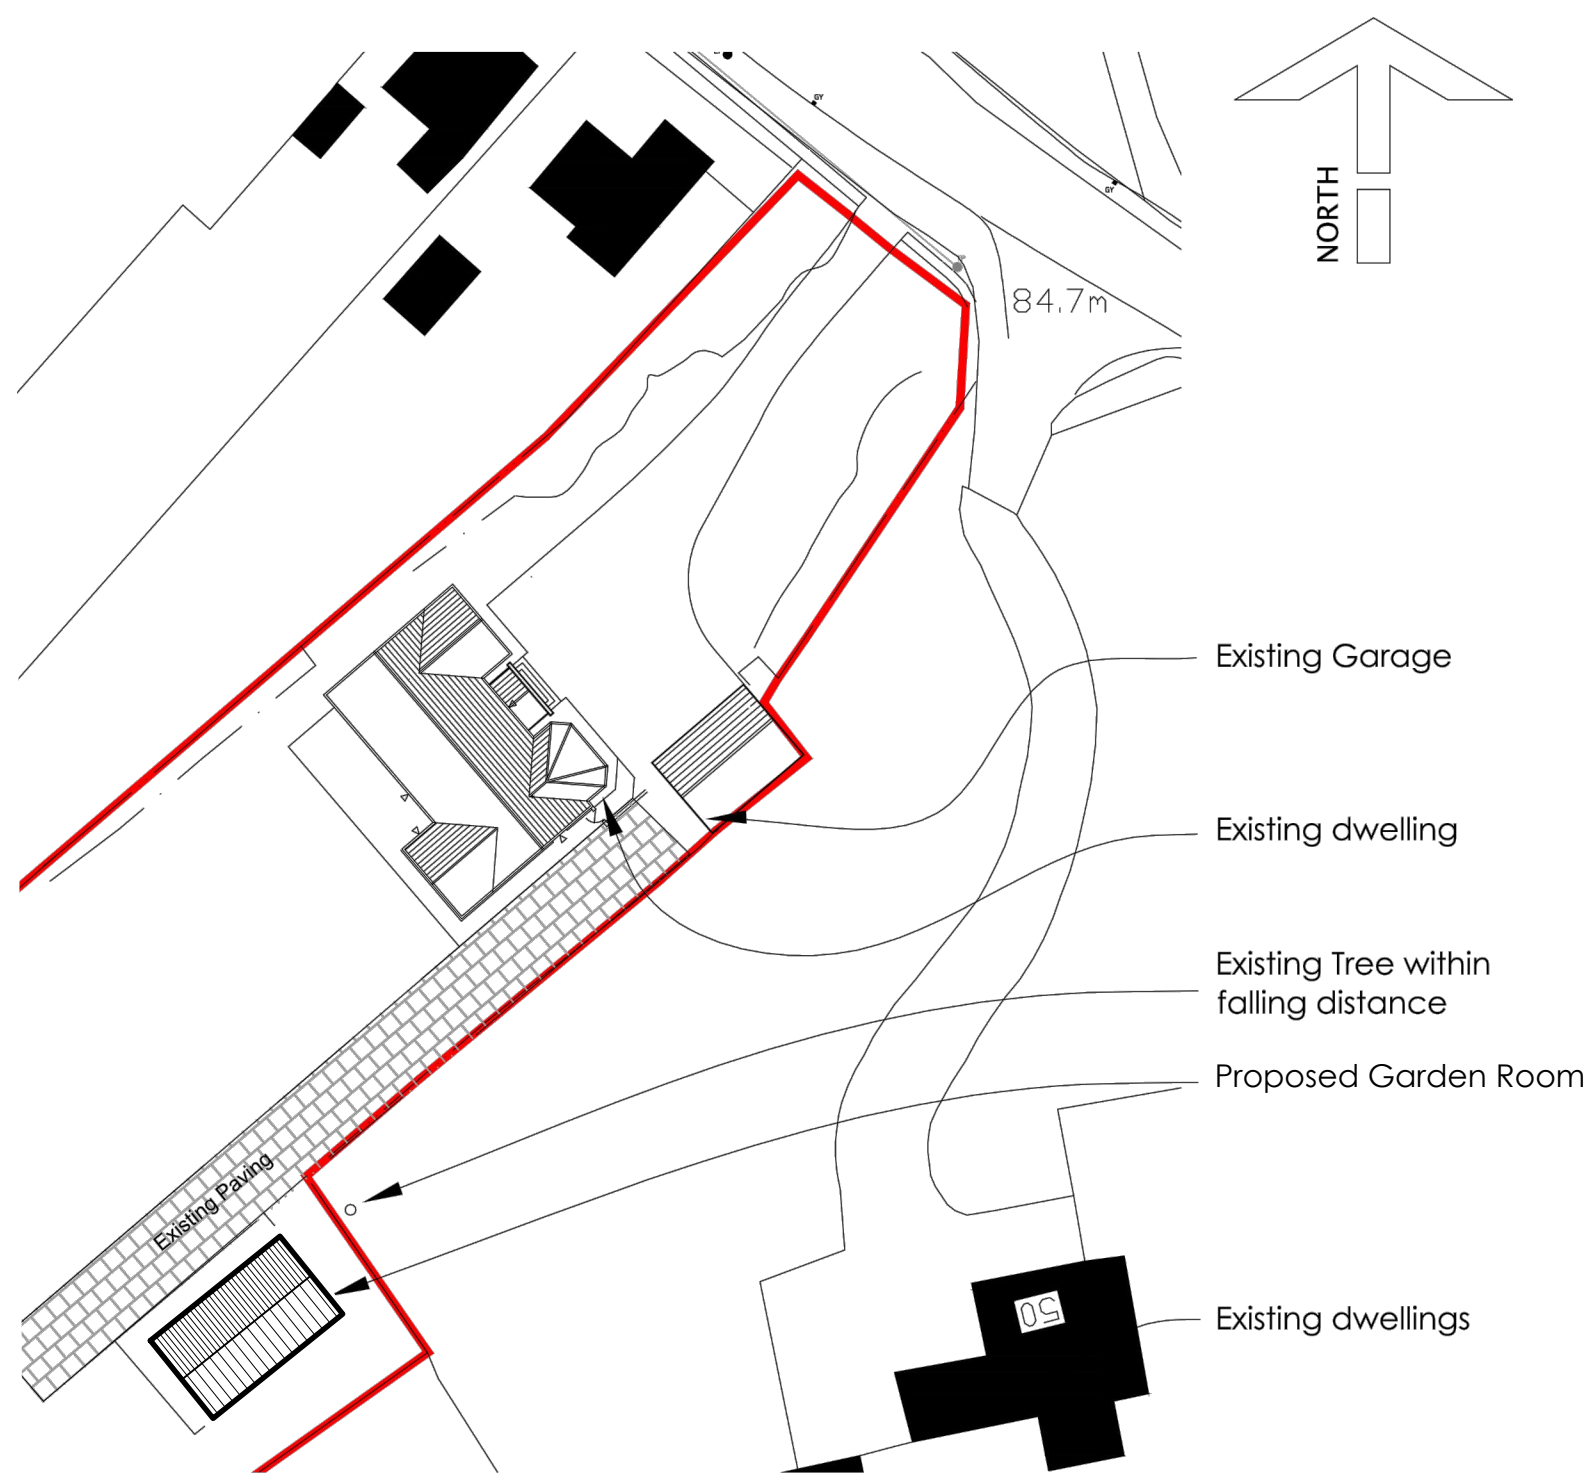

Site Plan

1:500

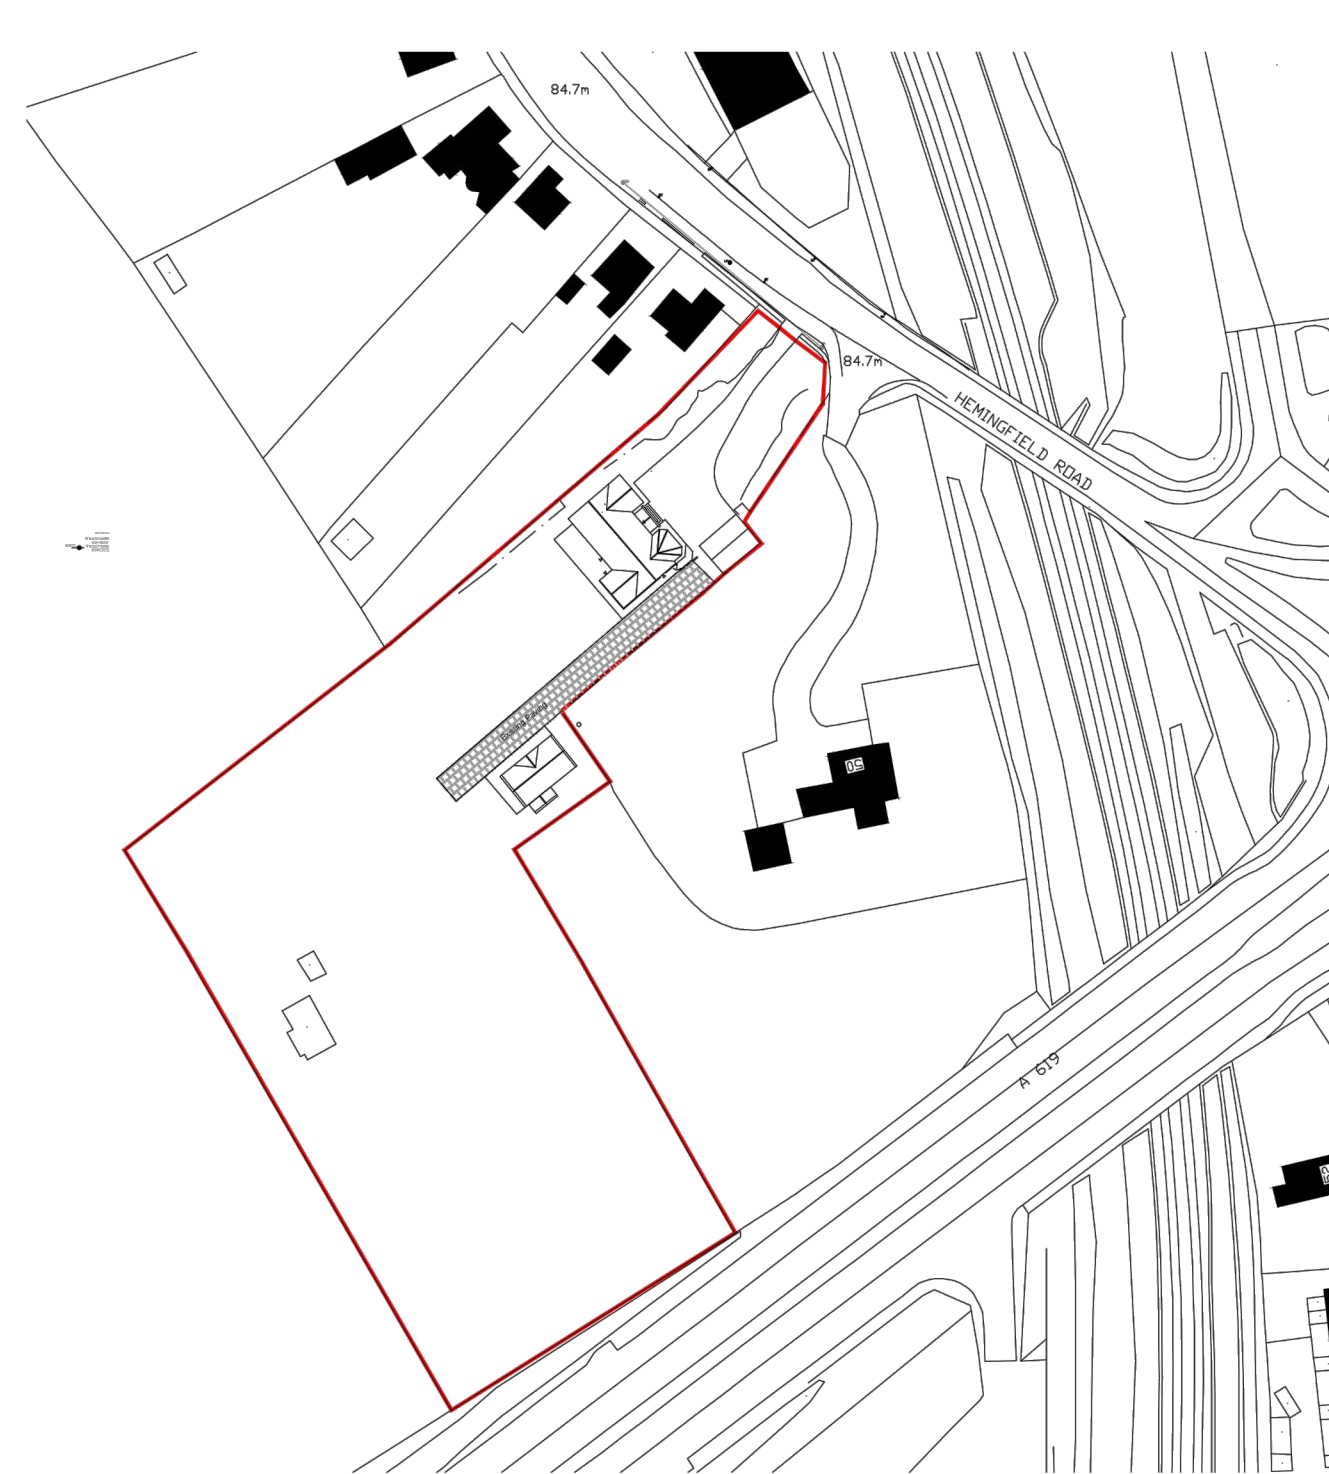

Location Plan

1:1250

Proposed Garden Room at 48 Hemingfield Road, Wombwell for Mrs & Mrs Allert

Scale - 1:500-1:1250 @A3 dwg. no. HR/02 Rev -