

[illegible]

1. ALL DIMENSIONS IN MM UNLESS OTHERWISE NOTED.

A	Issued for Planning	JMS	RWB	07.10.22
REV	MODIFICATION	BY	CH	DATE

Green Park,
450 Longwater Avenue,
Reading,
RG30 3UR



Great British Communications
Lapwing House, Block 3 Forward Point,
Tan House Lane, Widnes, Cheshire, WAB 0SL
t. 44 (0)151 420 4128
www.gbcservices.co.uk

BAR16964

SHREWSBURY ROAD,
PENISTONE,
THURLSTONE,
BARNSELY,
S36 6DY

001 DRAWING REGISTER

UNILATERAL SW

PLANNING

MBNL/TM/H3G Cell ID:
BAR150/88708/S1016


Drawing No:	Issue:
BAR16964_BAR150_88708_S1016_GA_REV A	A

SITE LOCATION



Reproduced by permission of Ordnance Survey on behalf of the Controller of Her Majesty's Stationery Office
All rights reserved. © Crown Copyright licence no. 100022432


SITE AREA PLAN

 

SITE PHOTOGRAPH




PARKING LOCATION

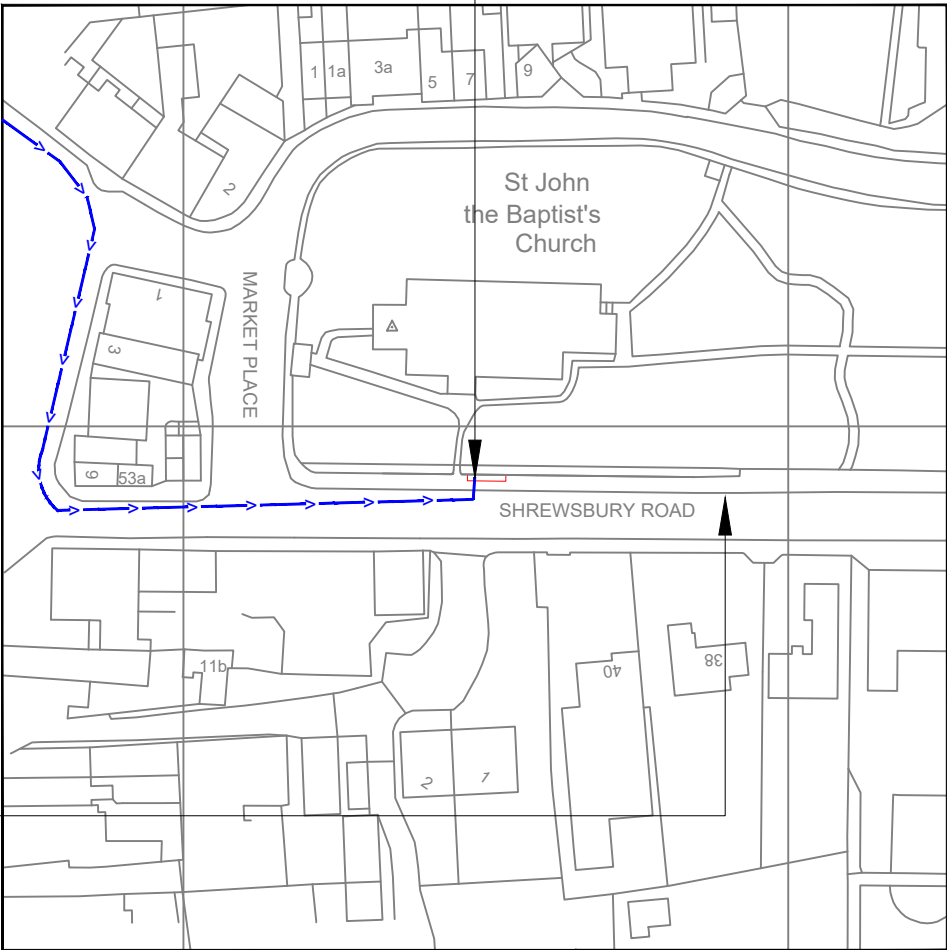

Reproduced by permission of Ordnance Survey on behalf of
the Controller of Her Majesty's Stationery Office
All rights reserved. © Crown Copyright licence no. 100022432

NGR E: 424648 N: 403292

SITE LOCATION PLAN

 

GOOGLE MAPS QR CODE

GOOGLE MAPS - <https://tinyurl.com/3t52b2ev>

STREETVIEW - <https://tinyurl.com/2p8ecjym>

NOTES:

1. ALL DIMENSIONS IN MM UNLESS OTHERWISE NOTED.

Access Route To Site:

Directions To Site: - Head north-west on M1, At junction 37, take the A628 exit to Manchester/Barnsley, At Dodworth Roundabout, take the 1st exit onto Whinby Rd/A628, At the roundabout, take the 3rd exit and stay on Whinby Rd/A628, At the roundabout, take the 1st exit and stay on Whinby Rd/A628, Drive to Shrewsbury Rd/B6462, Turn left onto Bridge St/B6462, At the roundabout, take the 1st exit onto St Mary's St/B6462, Continue to follow B6462, Turn left onto Shrewsbury Rd/B6462, Destination will be on your left

A	Issued for Planning	JMS	RWB	07.10.22
REV	MODIFICATION	BY	CH	DATE

CK Hutchison
Networks (UK)
Limited

Green Park,
450 Longwater Avenue,
Reading,
RG30 3UR

Design Consultant & Principal Contractor:



Great British Communications
Lapwing House, Block 3 Forward Point,
Tan House Lane, Widnes, Cheshire, WAB 0SL
t. 44 (0)151 420 4128
www.gbcservices.co.uk

Site Name: SHREWSBURY ROAD

3UK Nominal ID: BAR16964

Address: SHREWSBURY ROAD,
PENISTONE,
THURLSTONE,
BARNLEY,
S36 6DY

Title: 002 SITE LOCATION PLAN


Project: UNILATERAL SW

Purpose of Issue: PLANNING

MBNL/TM/H3G Cell ID:
BAR150/88708/S1016

Drawing No: BAR16964_BAR150_88708_S1016_GA_REV A

Issue: A

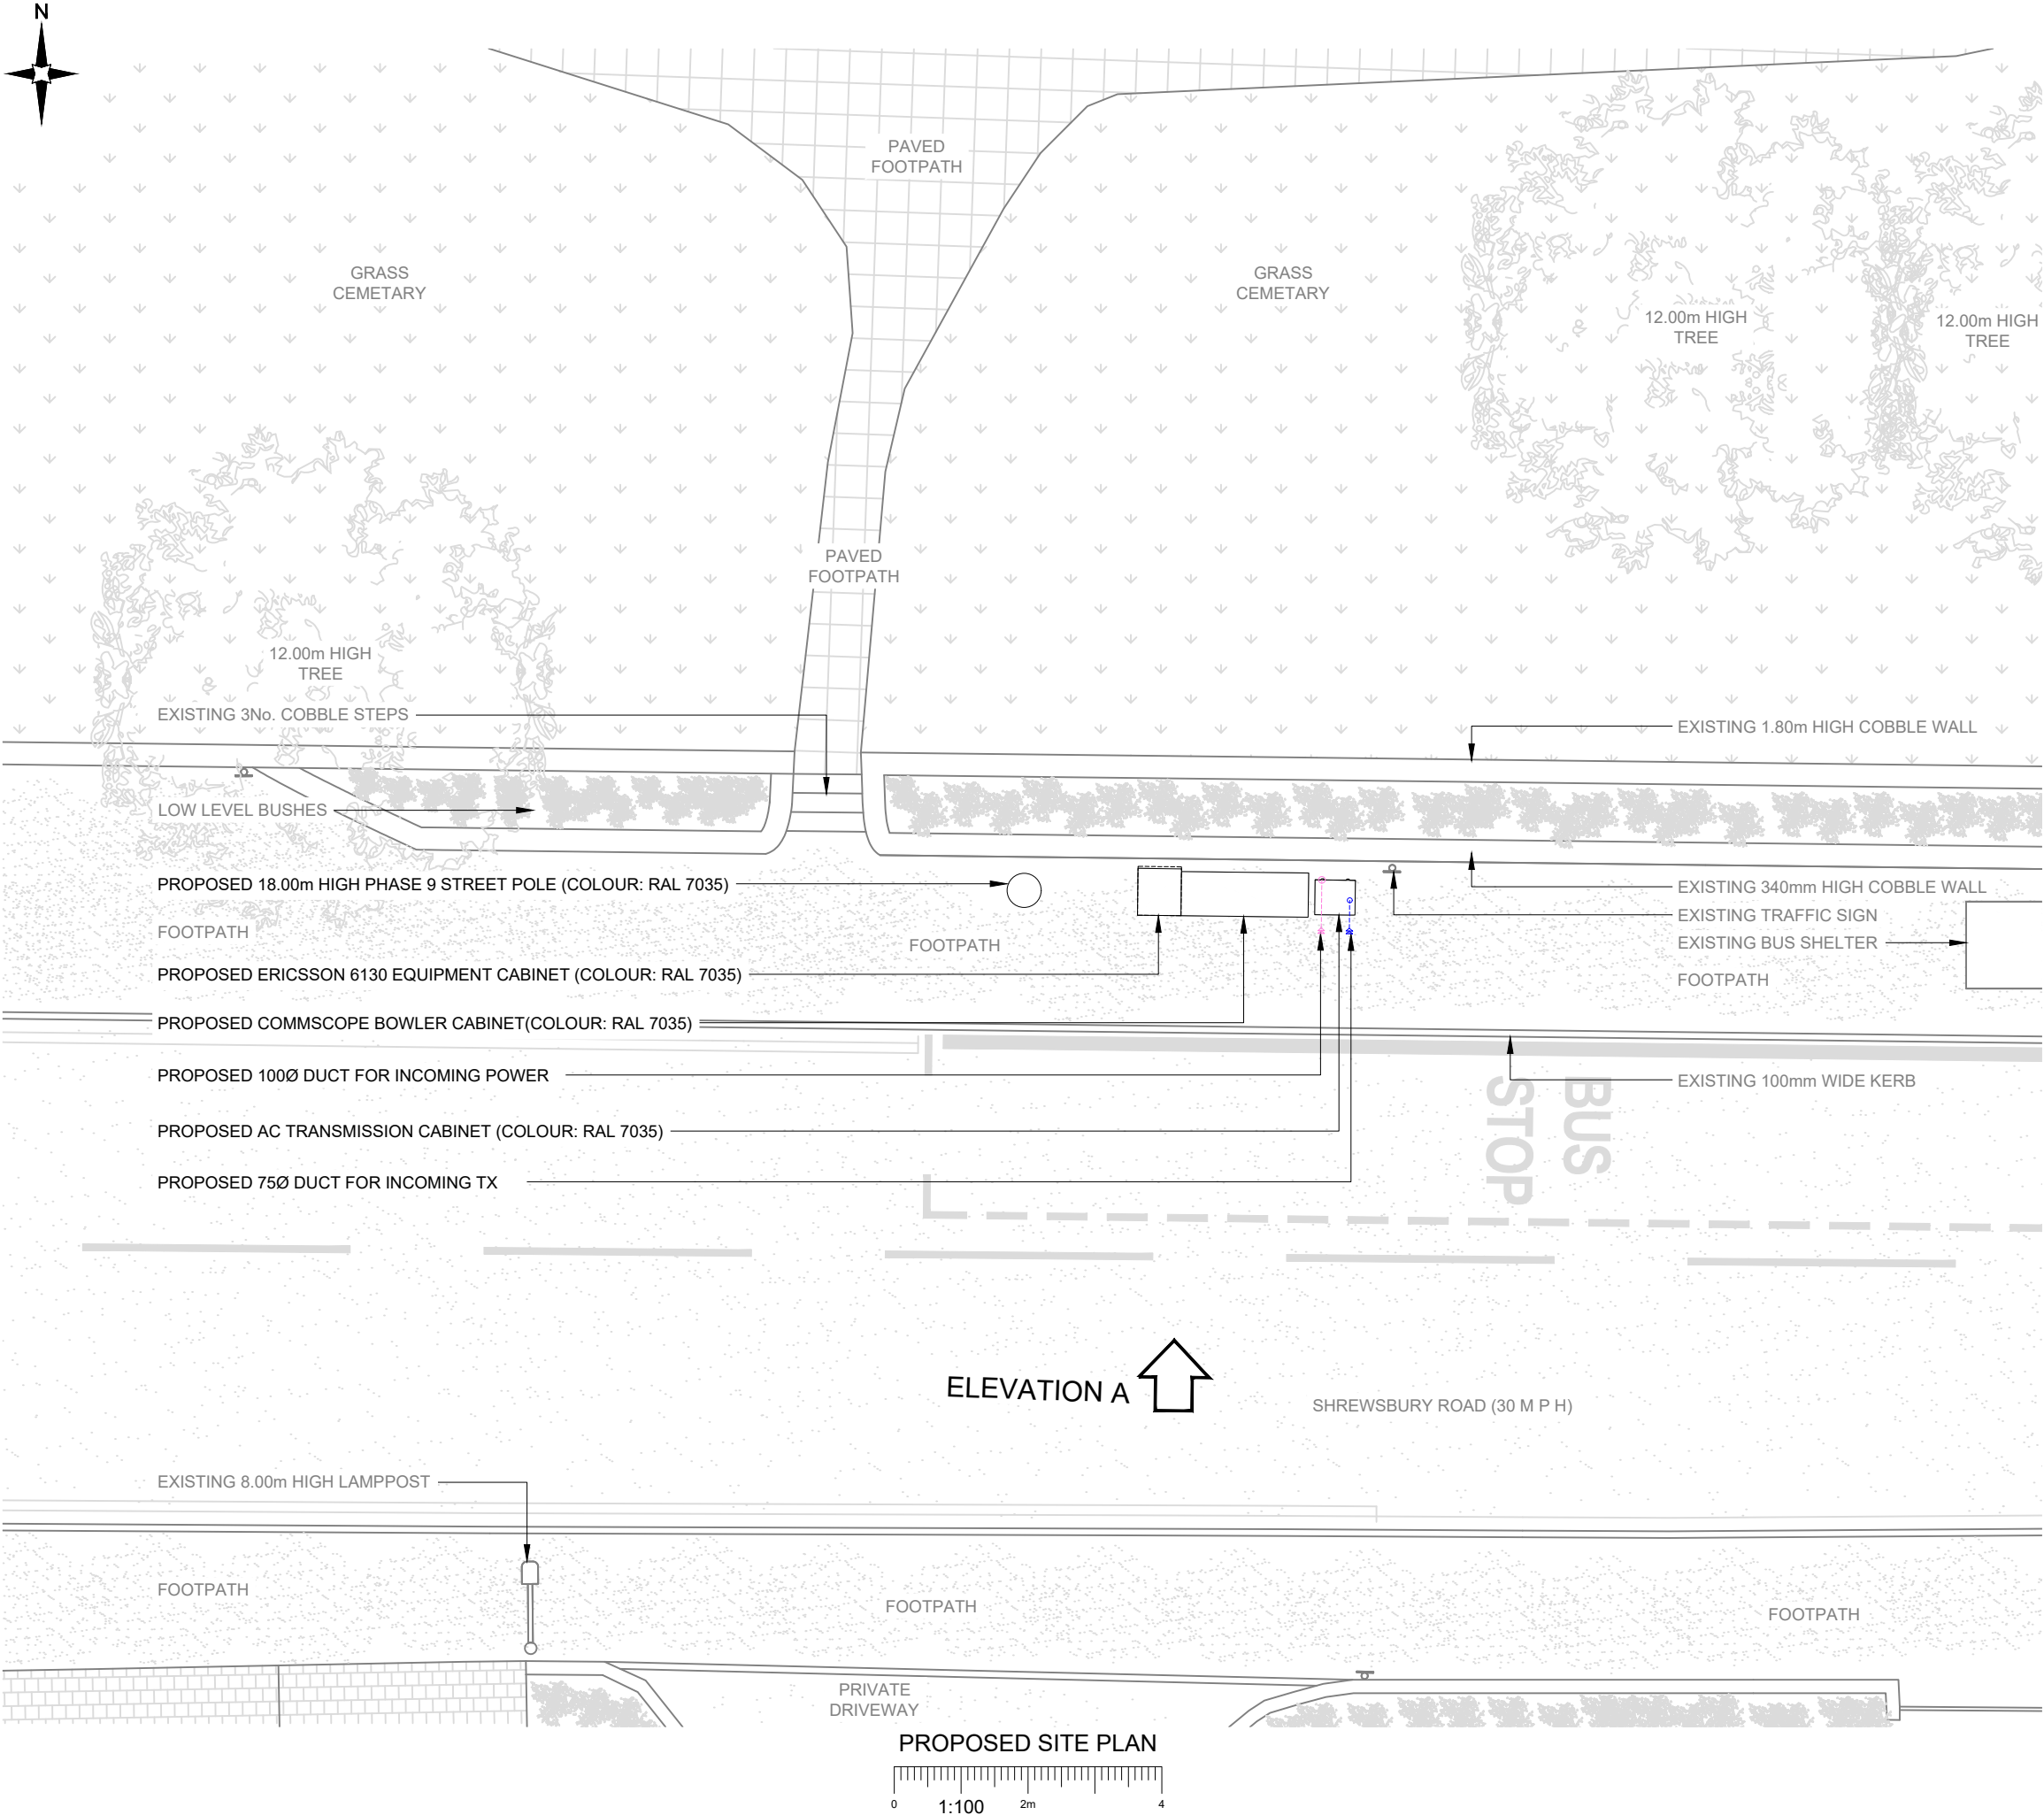

NOTES:
1. ALL DIMENSIONS IN MM UNLESS OTHERWISE NOTED.

A	Issued for Planning	JMS	RWB	07.10.22
REV	MODIFICATION	BY	CH	DATE

CK Hutchison Networks (UK) Limited
Green Park,
450 Longwater Avenue,
Reading,
RG30 3UR

Design Consultant & Principal Contractor:
GBC
Great British Communications
Lapwing House, Block 3 Forward Point,
Ton House Lane, Widnes, Cheshire, WAB 0SL
t. 44 (0)151 420 4128
www.gbcservices.co.uk

Site Name:
SHREWSBURY ROAD

3UK Nominal ID:
BAR16964

Address:
**SHREWSBURY ROAD,
PENISTONE,
THURLSTONE,
BARNSELEY,
S36 6DY**

Title:
215 PROPOSED SITE PLAN

Project:
UNILATERAL SW

Purpose of Issue:
PLANNING


MBNL/TM/H3G Cell ID:
BAR150/88708/S1016

Drawing No:
BAR16964_BAR150_88708_S1016_GA_REV A


Issue:
A

Antenna Aperture ID	Proposed 4G/5G Bearing
A1	60°
A2	60°
B1	180°
B2	180°
C1	300°
C2	300°

- NOTES:
- ALL DIMENSIONS IN MM UNLESS OTHERWISE NOTED.

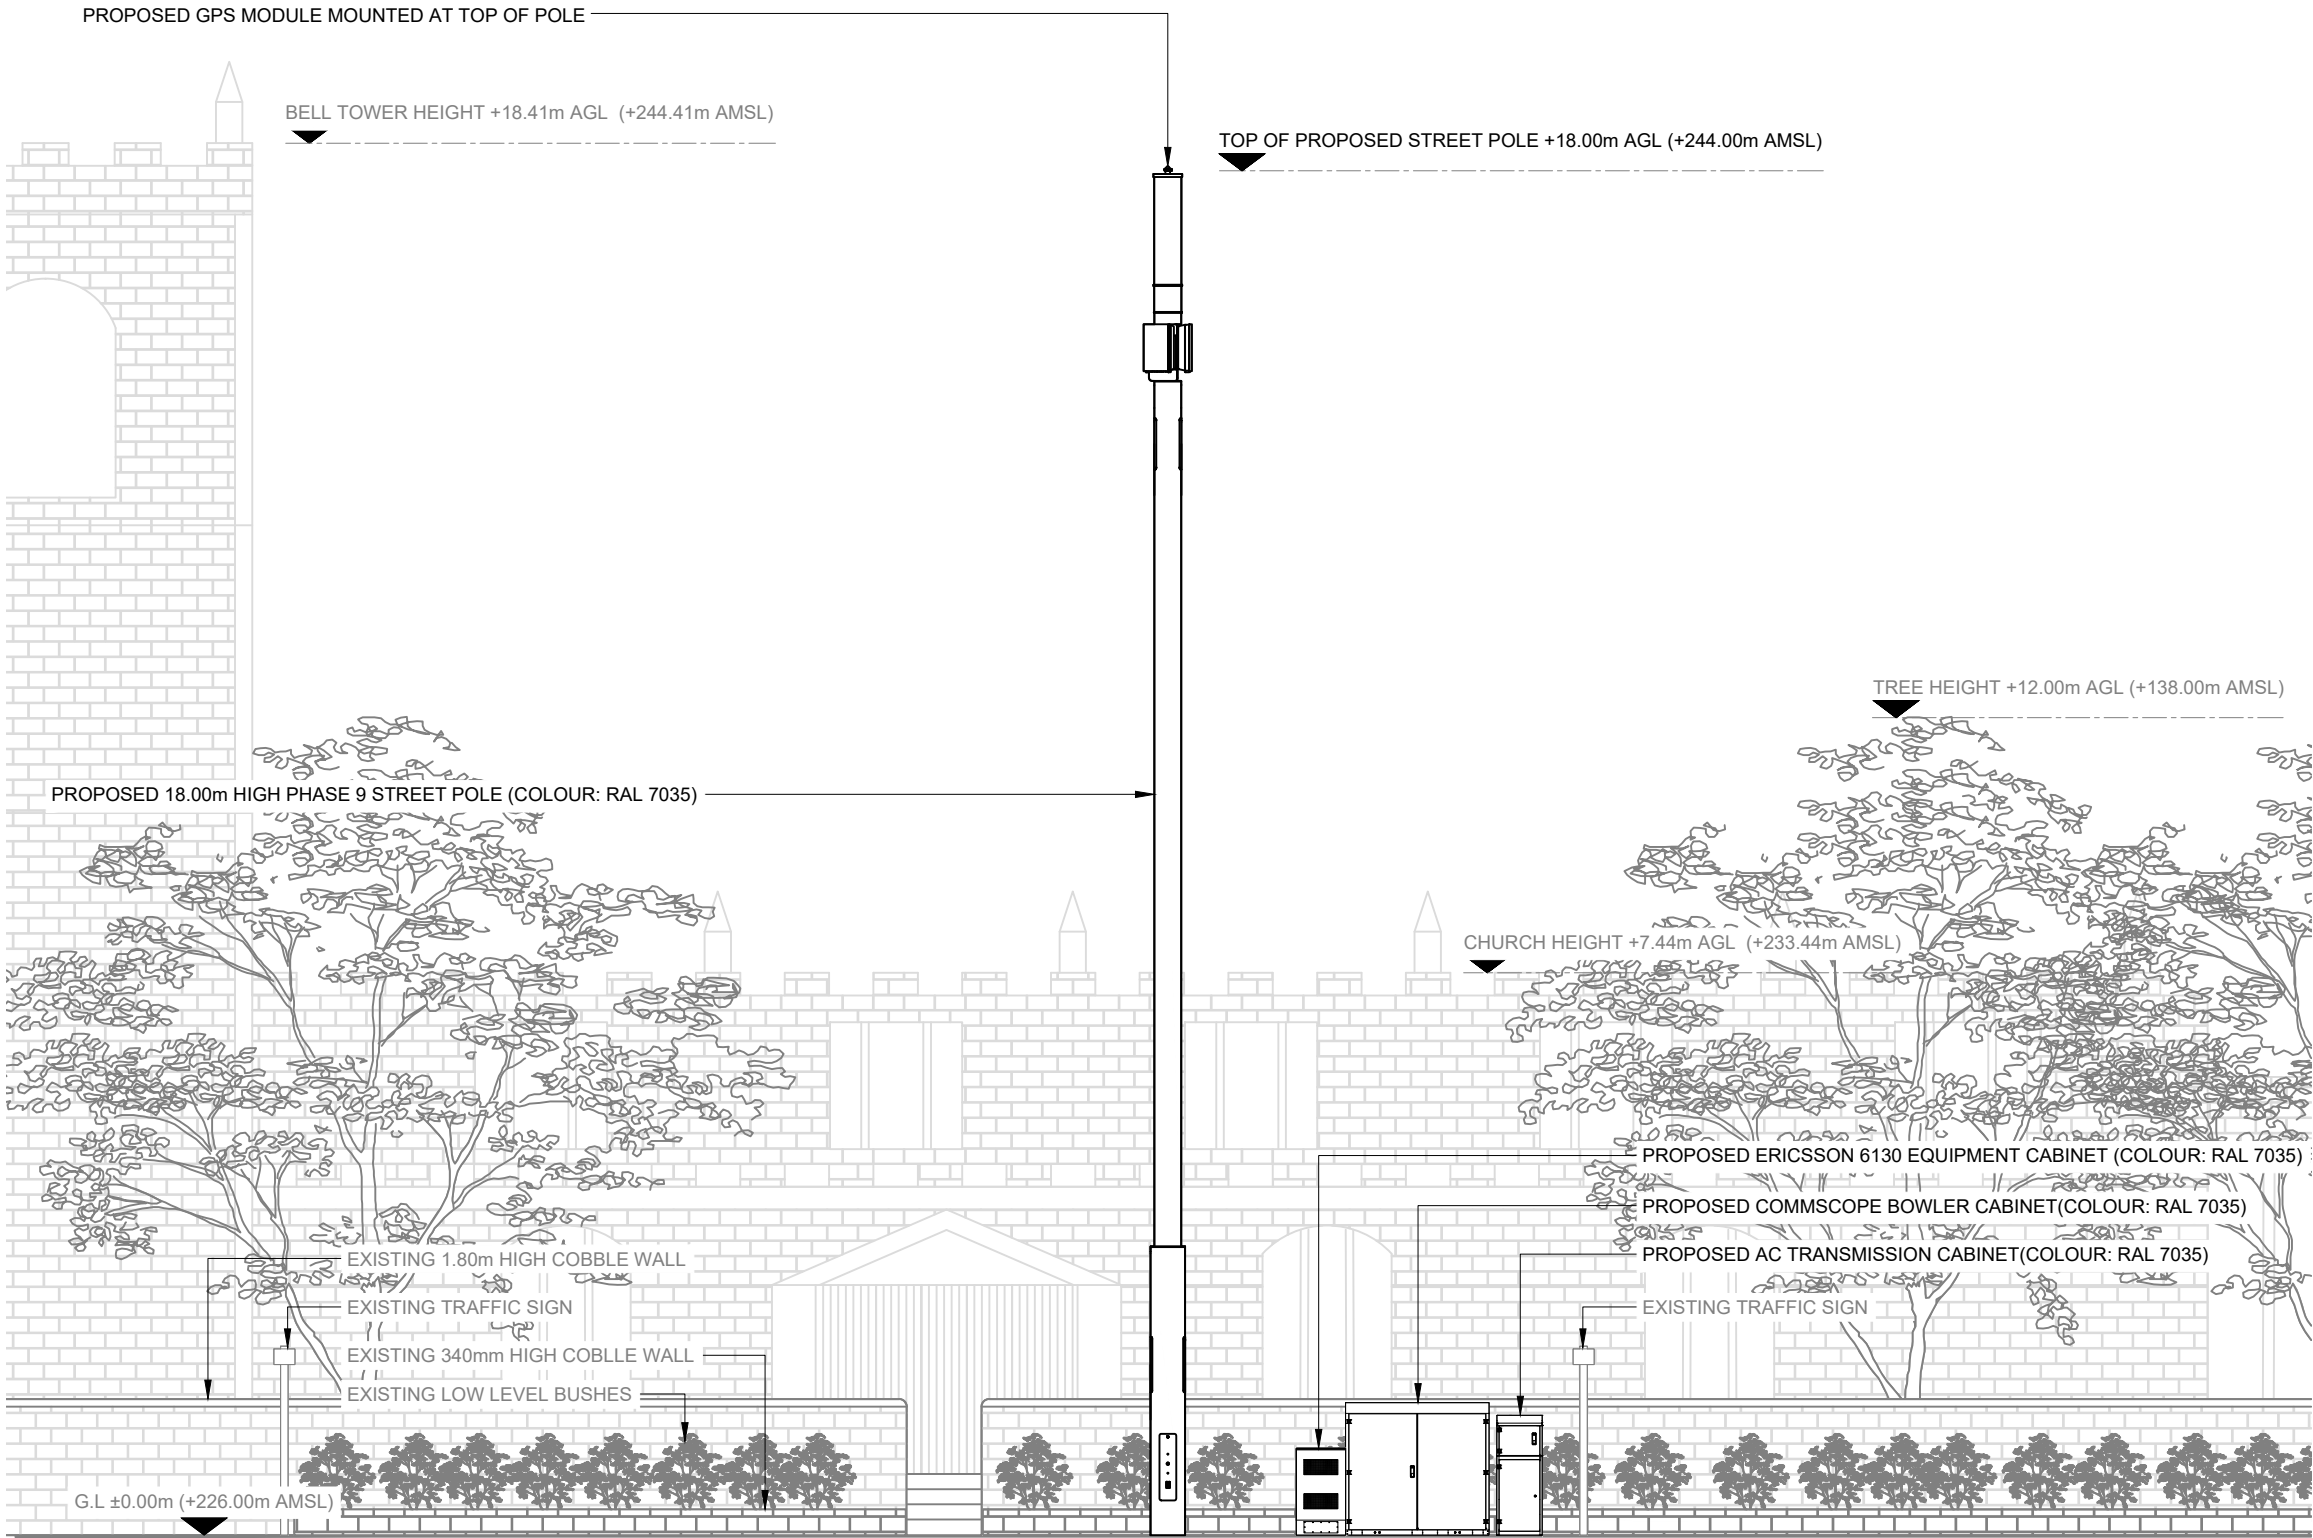

PROPOSED SITE ELEVATION A

 

**CK Hutchison
Networks (UK)
Limited**

Green Park,
450 Longwater Avenue,
Reading,
RG30 3UR

Design Consultant & Principal Contractor:



Great British Communications
Lapwing House, Block 3 Forward Point,
Tan House Lane, Widnes, Cheshire, WA8 0SL
t. 44 (0)151 420 4128
www.gbcservices.co.uk

Site Name:

SHREWSBURY ROAD

3UK Nominal ID:

BAR16964

Address:

SHREWSBURY ROAD,
PENISTONE,
THURLSTONE,
BARNSELEY,
S36 6DY

Title:

265 PROPOSED SITE ELEVATION

Project:

UNILATERAL SW

Purpose of Issue:

PLANNING

MBNL/TM/H3G Cell ID:

BAR150/88708/S1016

Drawing No:

BAR16964_BAR150_88708_S1016_GA_REV A

Issue:

A