



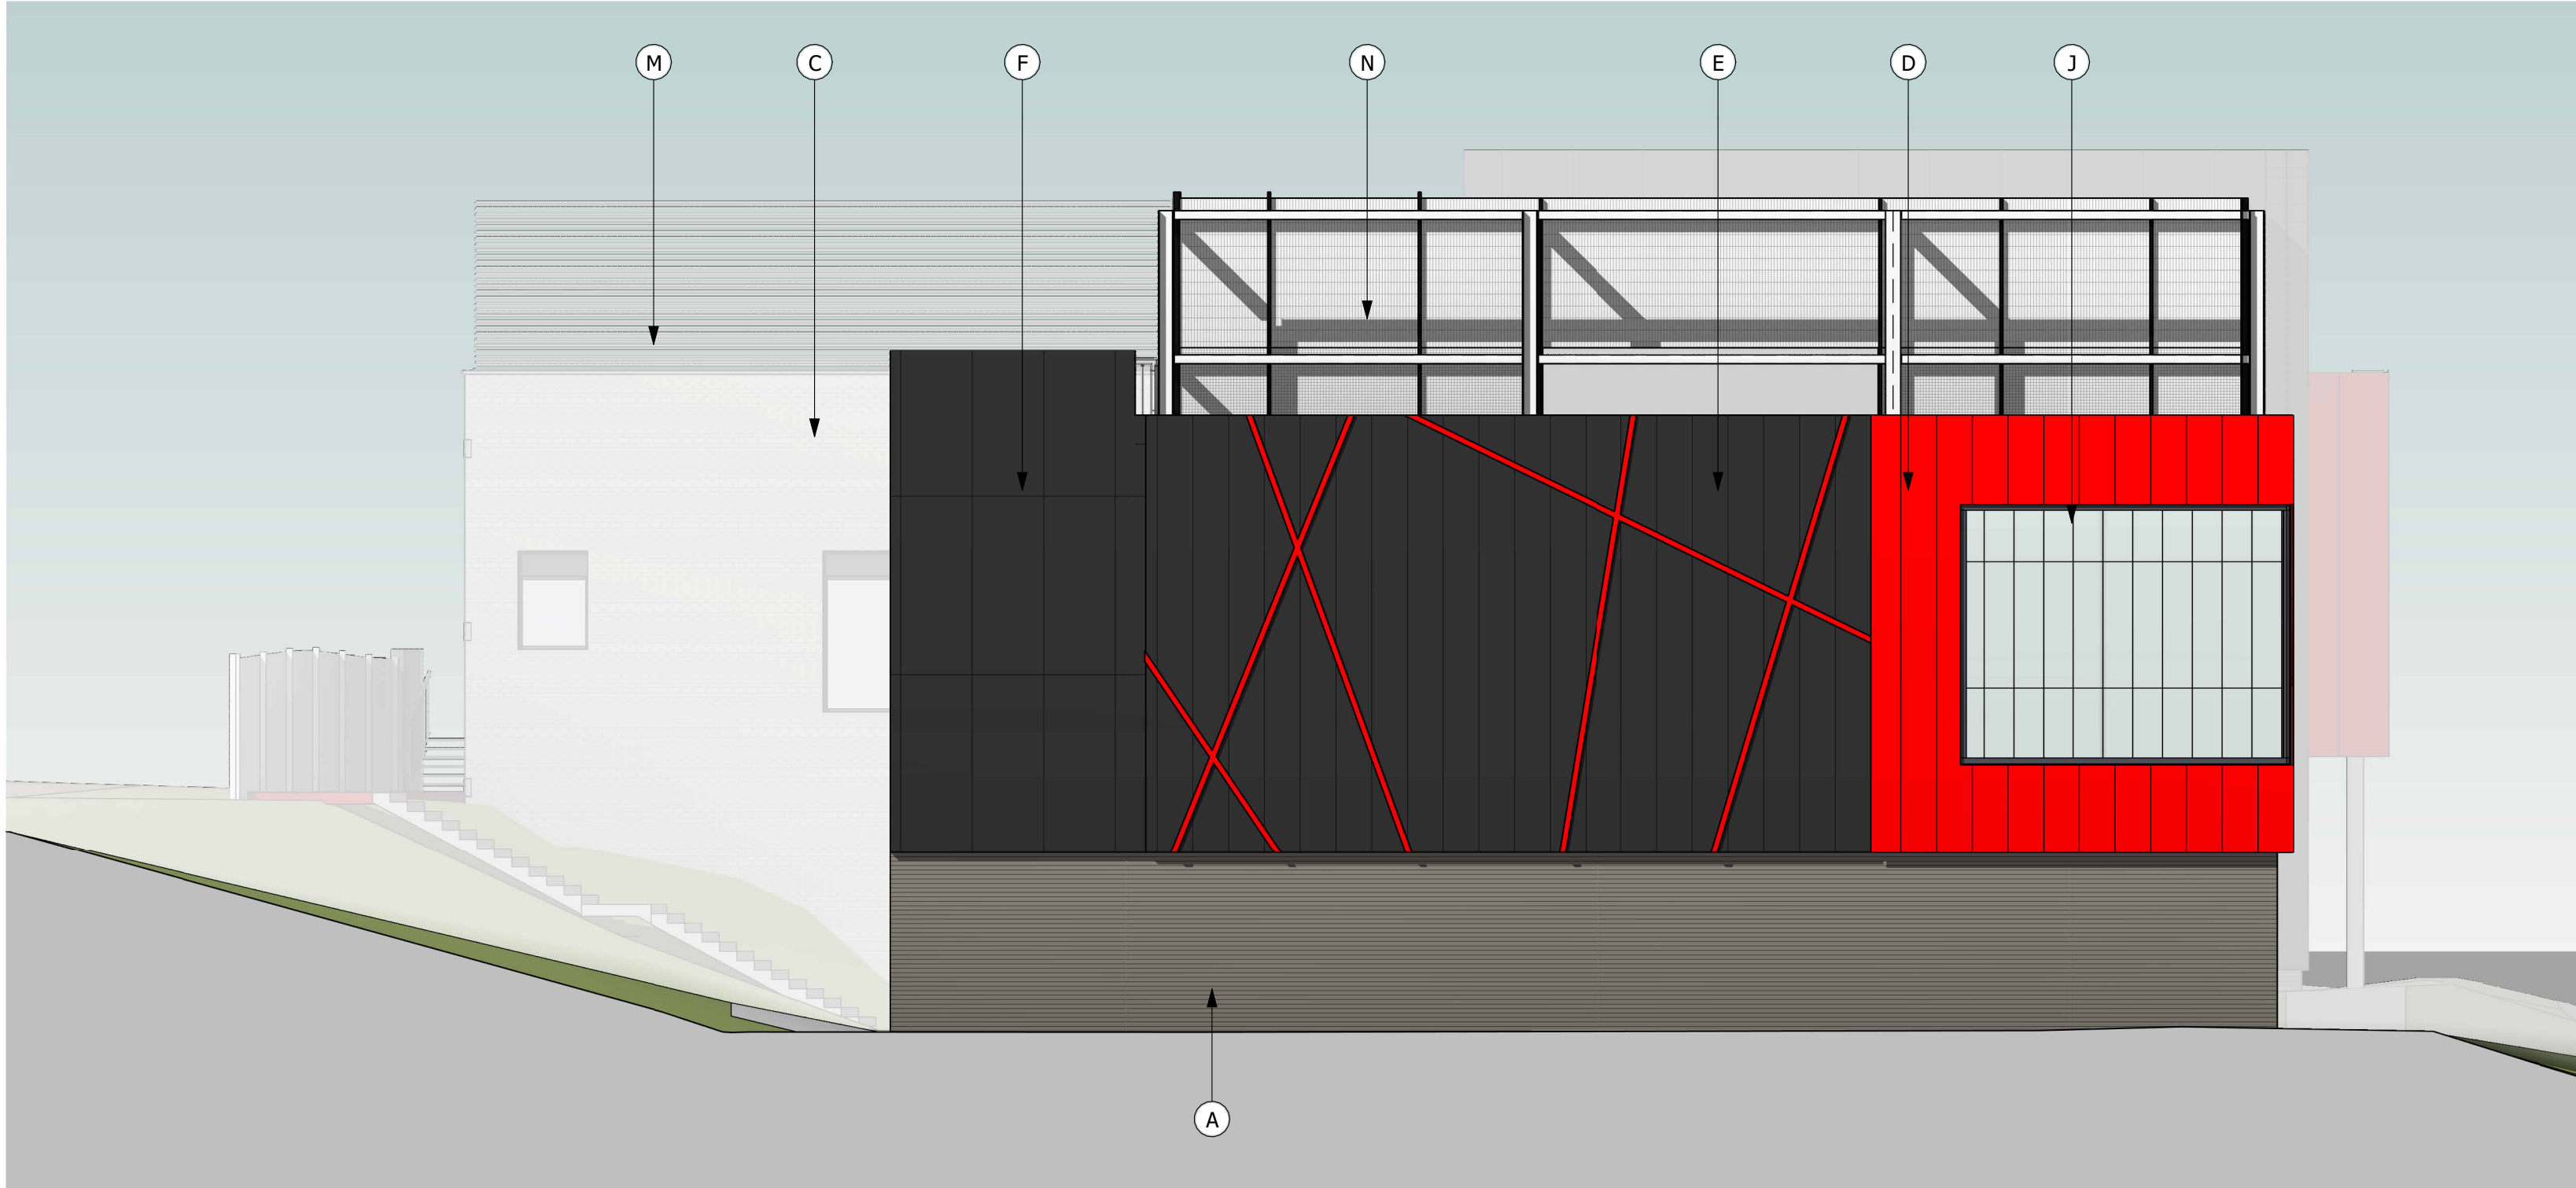

West Elevation

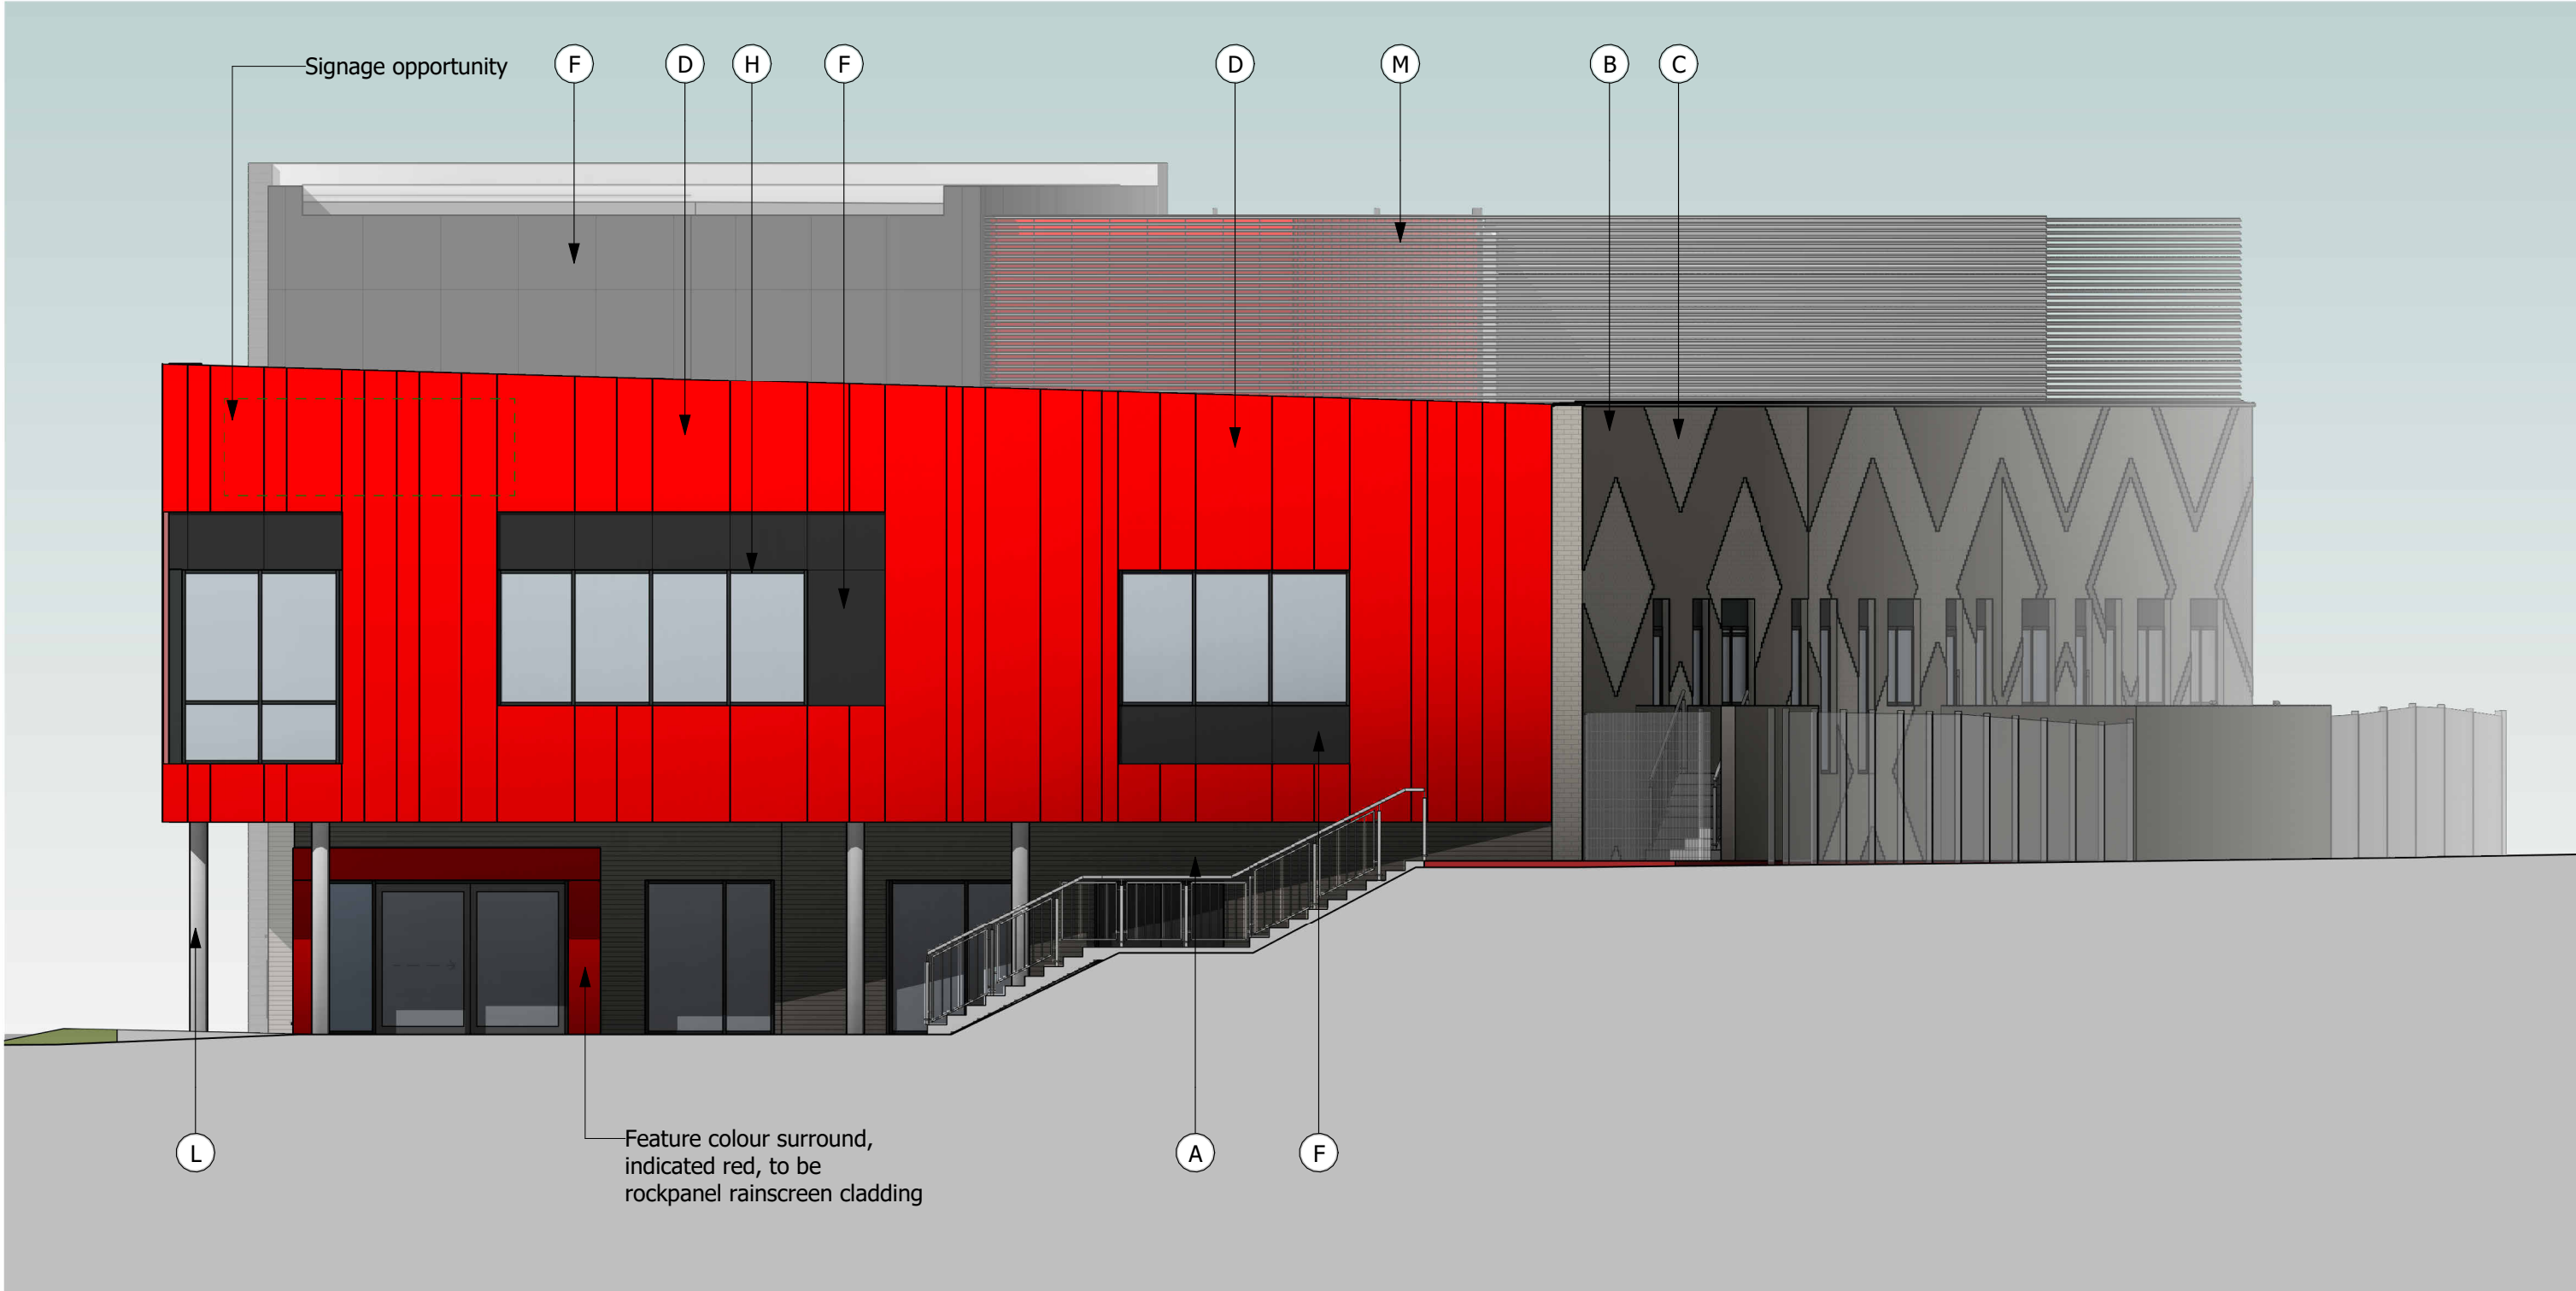

North Elevation



South Elevation



East Elevation

Materials Key

- A Dark grey brick with 10% mix of light grey brick
- B Dark grey brick
- C Light grey brick
- D Rockpanel mineral wool cladding, red RAL 3028, varying width boards
- E Rockpanel mineral wool cladding, black grey RAL 7021, with recessed feature lighting strips
- F PPC Aluminium / Rockpanel cladding, black grey RAL 7021
- G PPC Aluminium horizontal profiled cladding, black grey RAL 7021
- H PPC Aluminium glazing / curtain walling system / doors
- J Back lit polycarbonate glazing system
- K PPC Aluminium service doors, copings and flashings
- L Painted columns and exposed steelwork
- M Louvre plant screen
- N Black mesh fence to kick pitch with painted steel supporting structure

Revision	Drawn
Project	DC
Barnsley Youth Zone	Date
Land off Schwäbisch Gmünd Way, Barnsley	04.04.2022
Client	Scale(s) 1 : 100
OnSide	Planning Issue
Sheet Title	Project No.
Proposed Building Elevations	83-18
	Rev
	BA0-HBA-V1-ZZ-OR-A-P64