




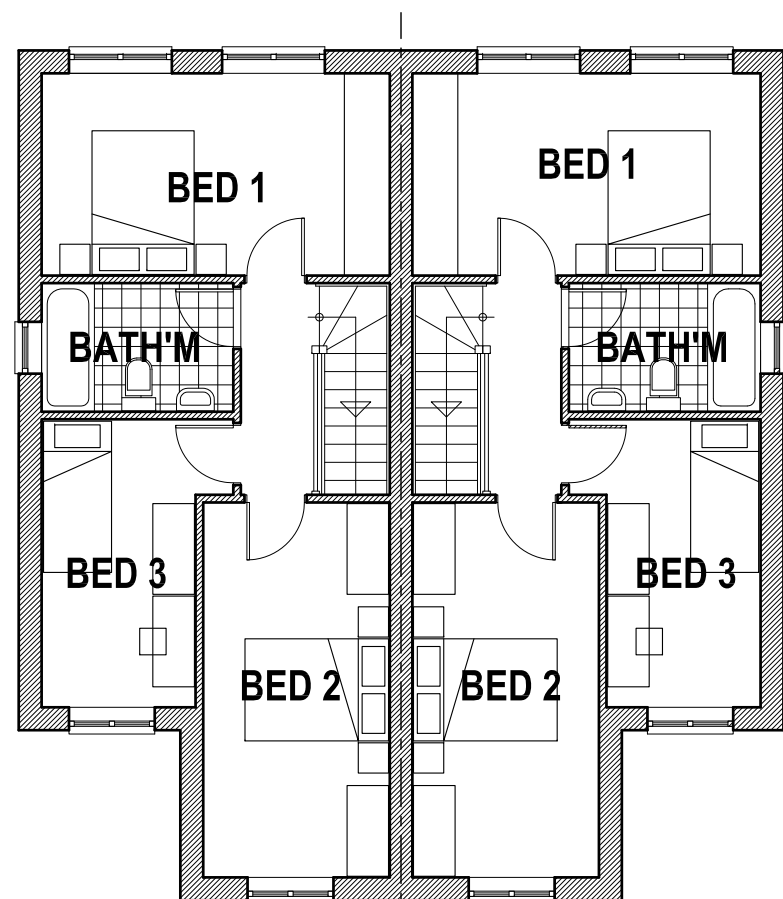


FIRST FLOOR PLAN

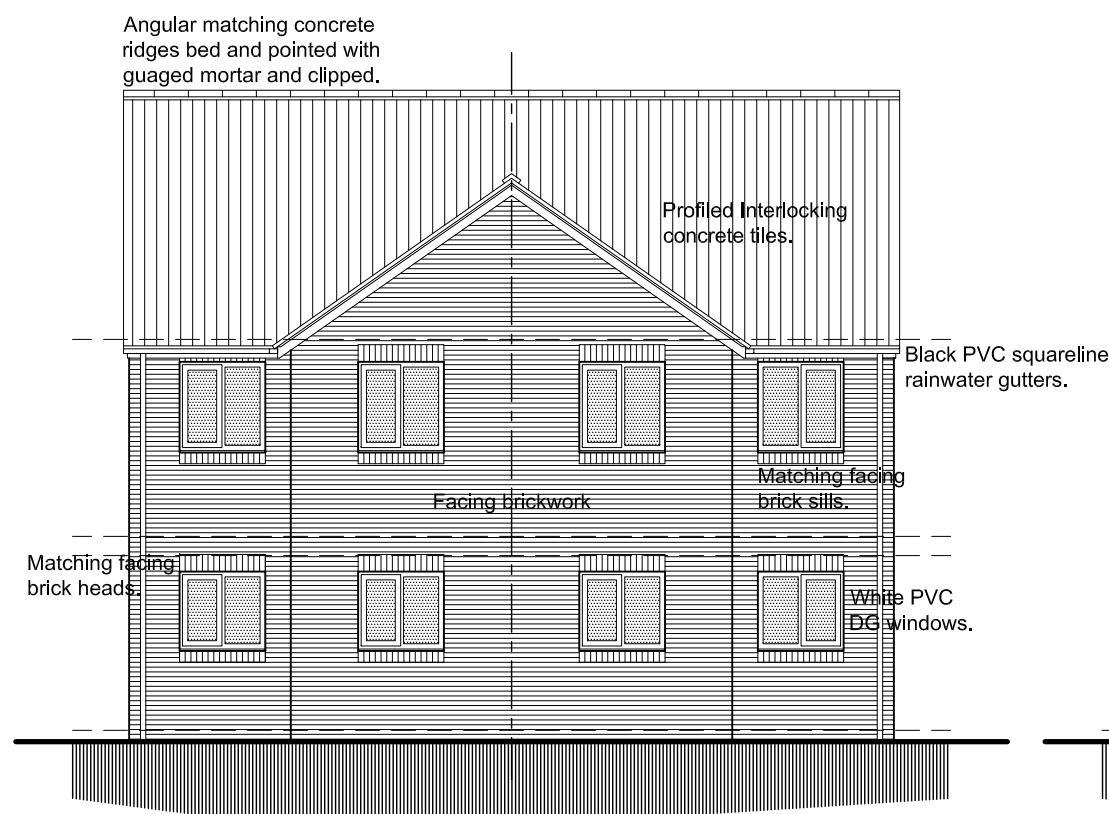


FRONT ELEVATION

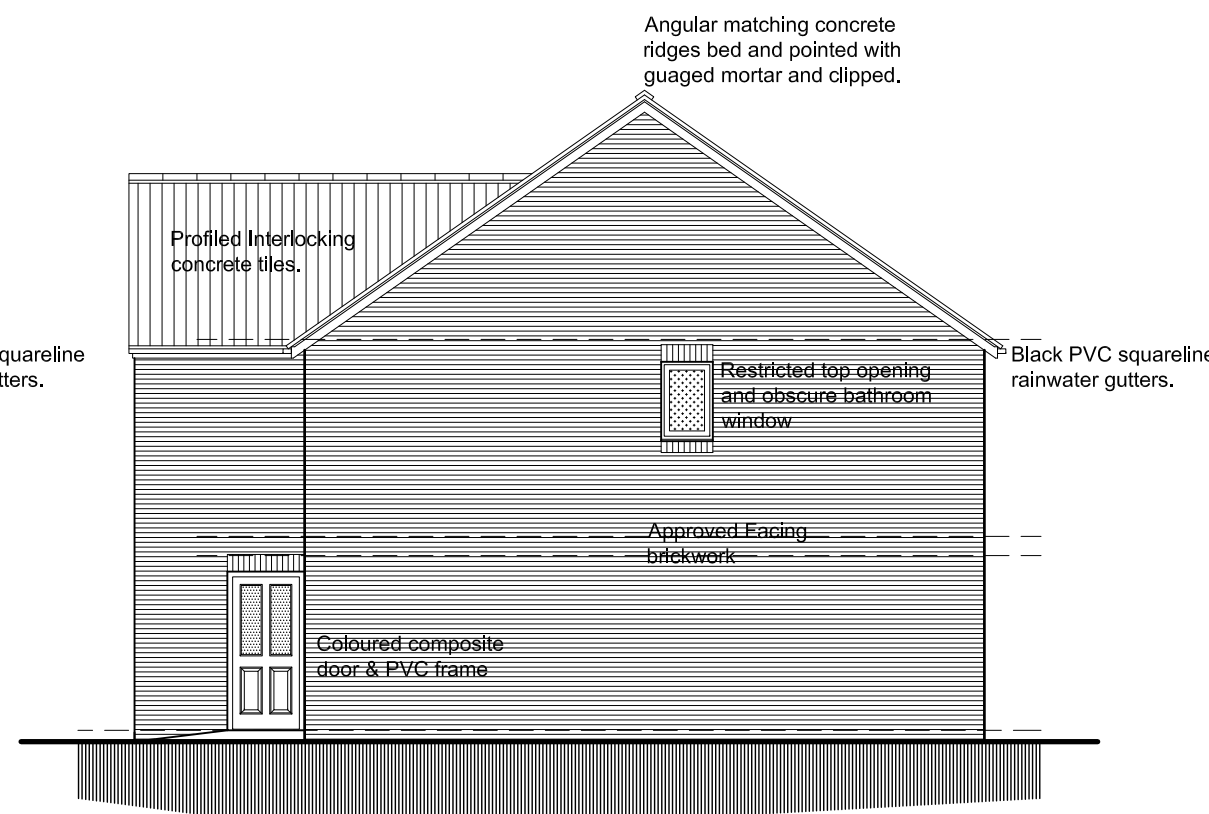


SIDE ELEVATION R

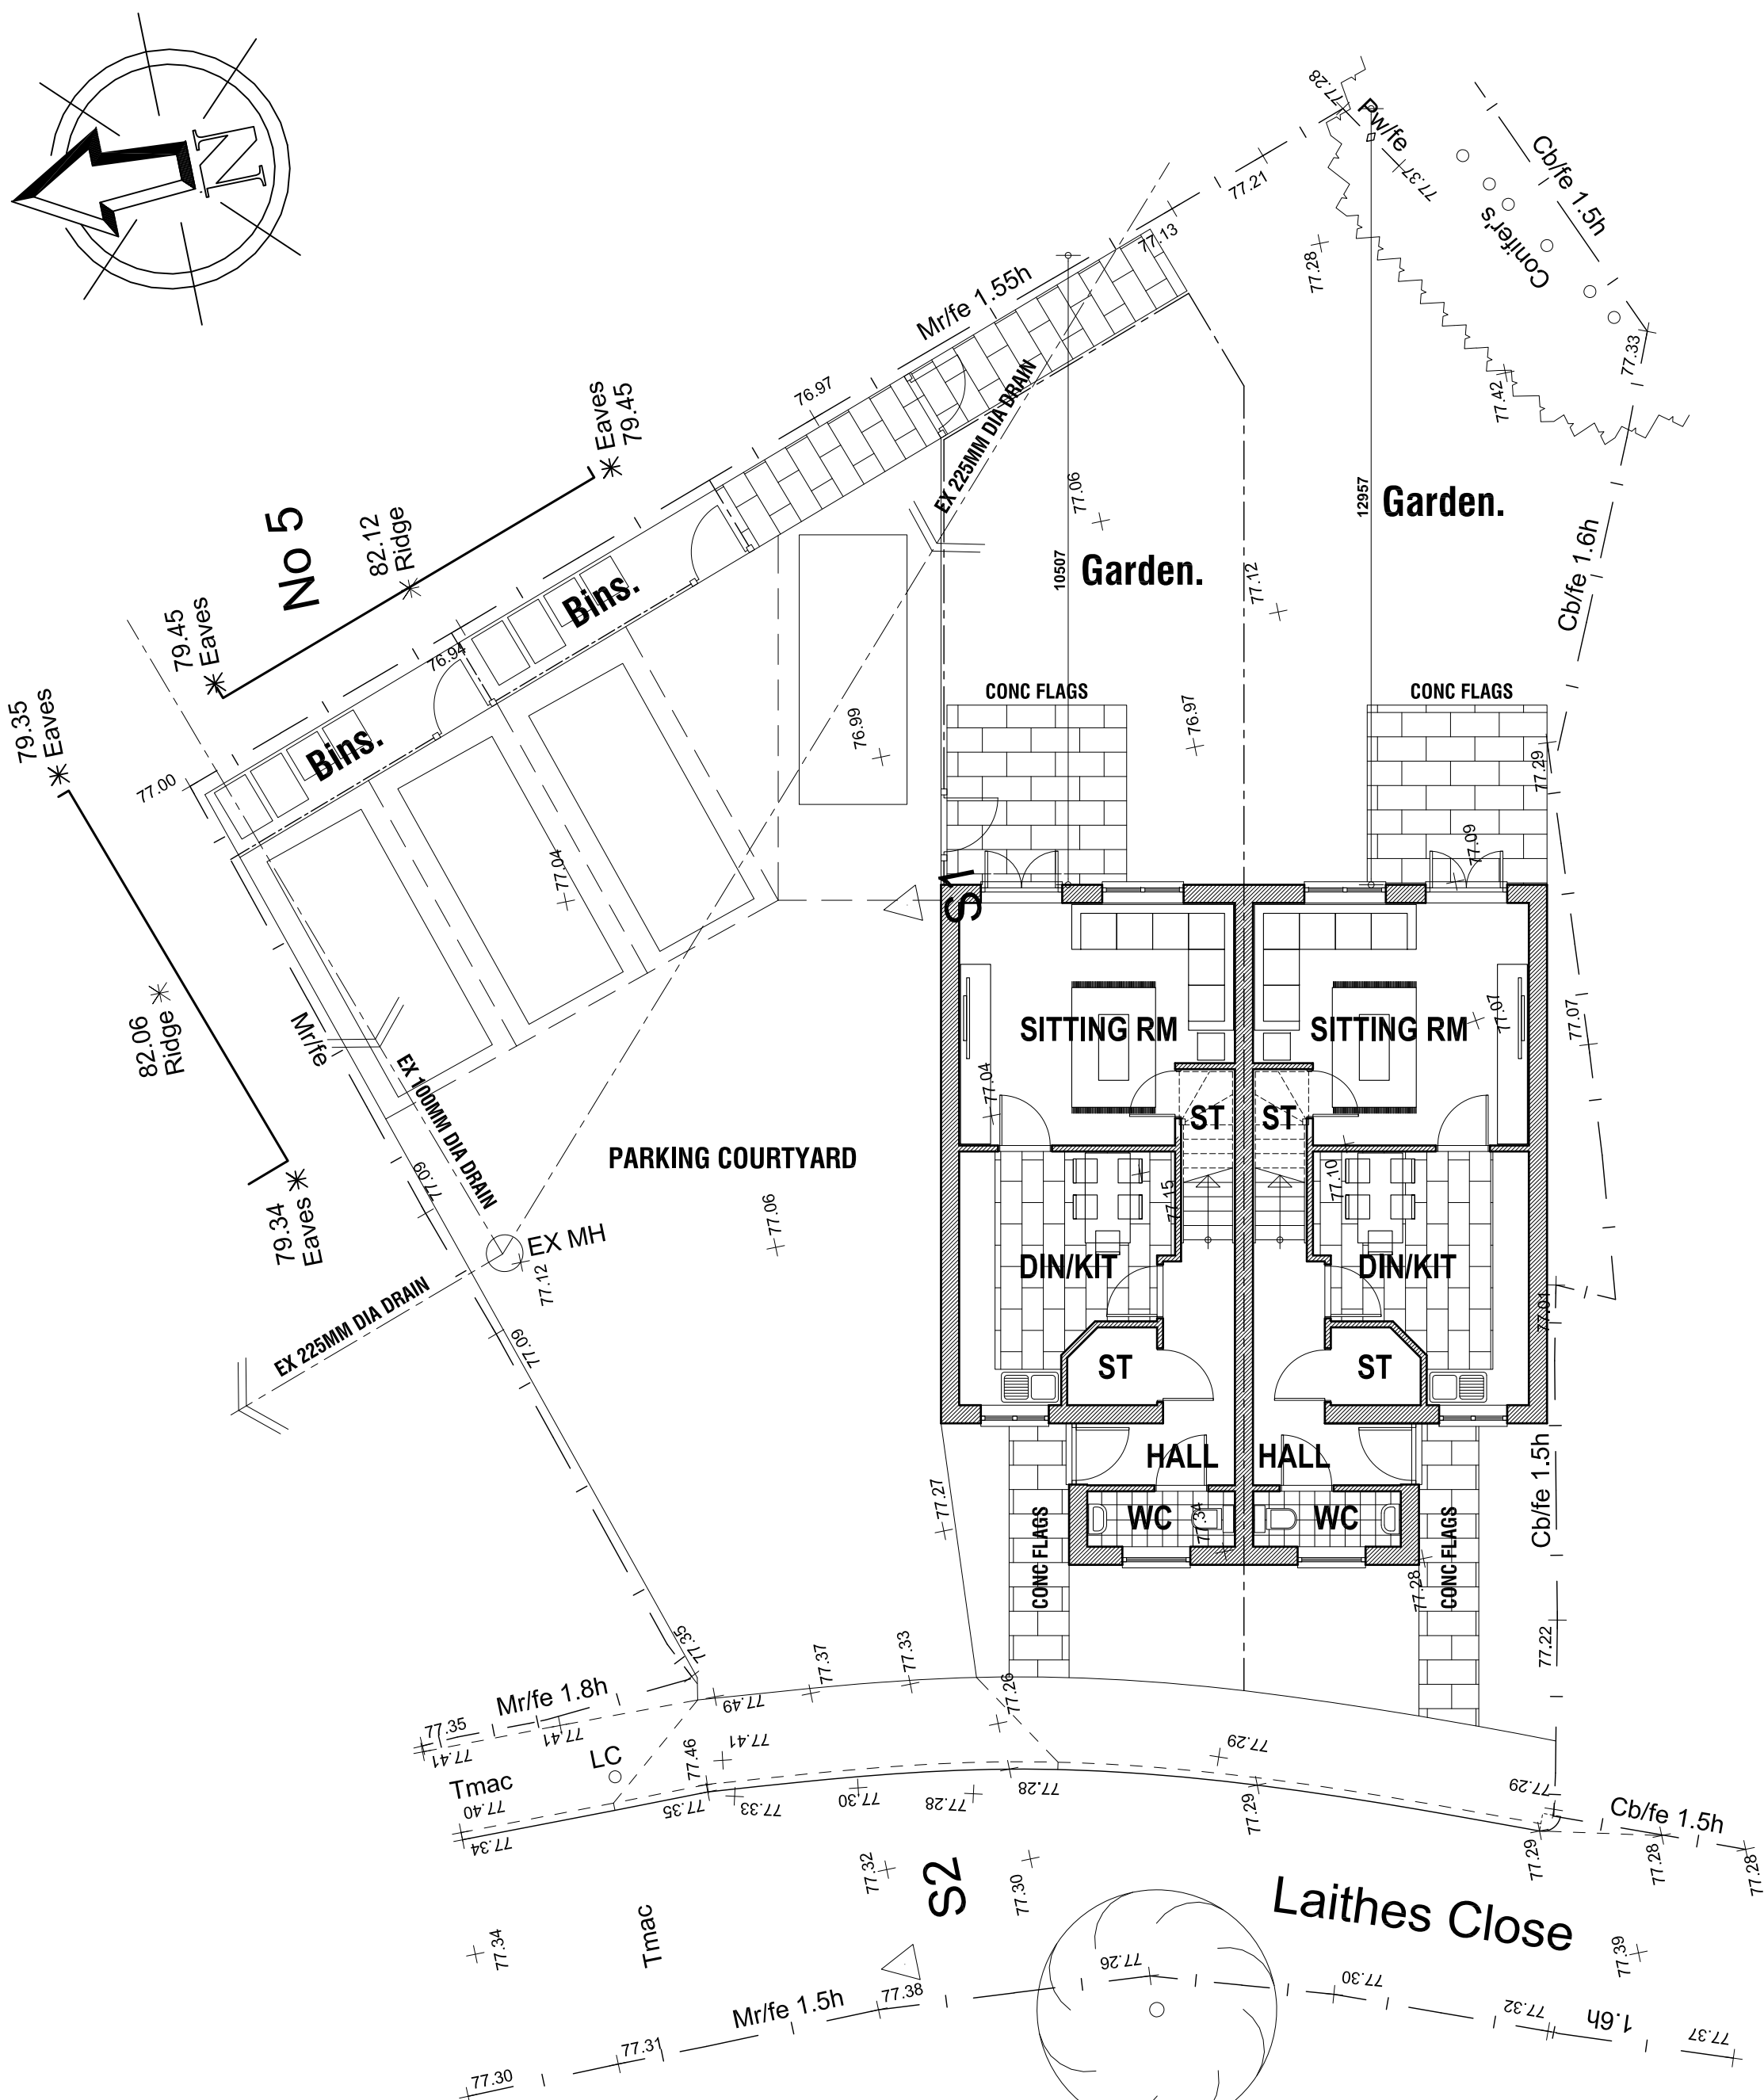

GROUND FLOOR/ SITE PLAN

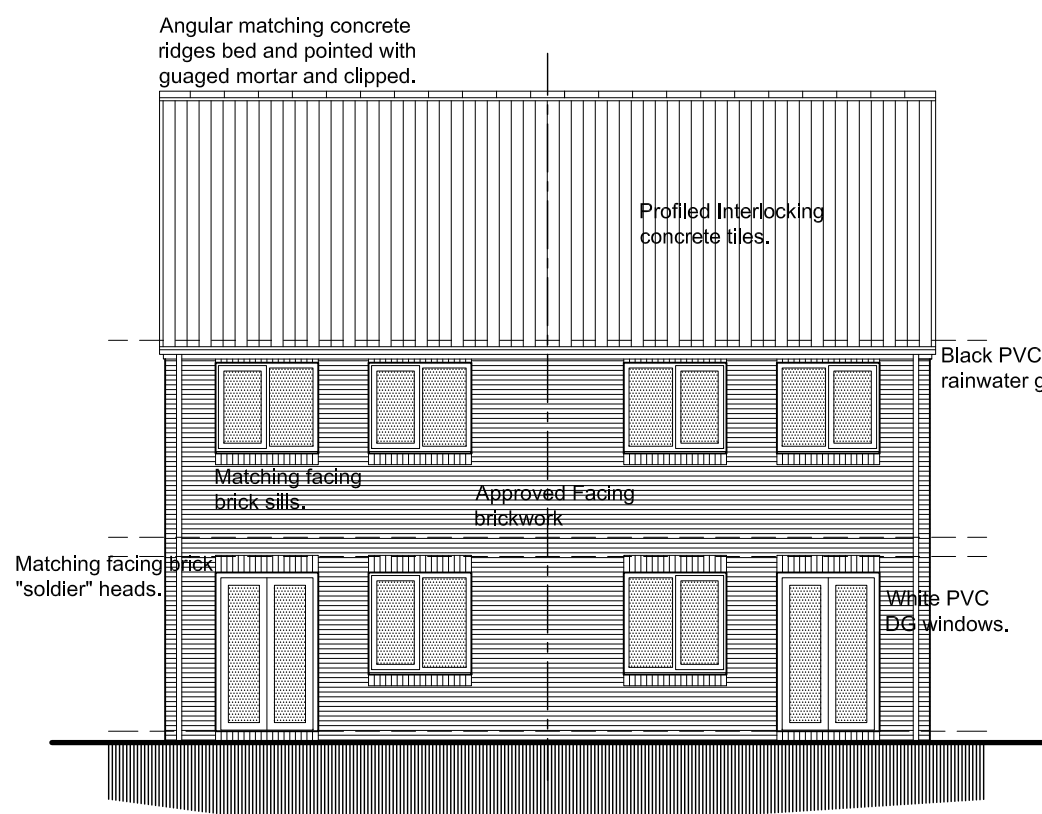

REAR ELEVATION

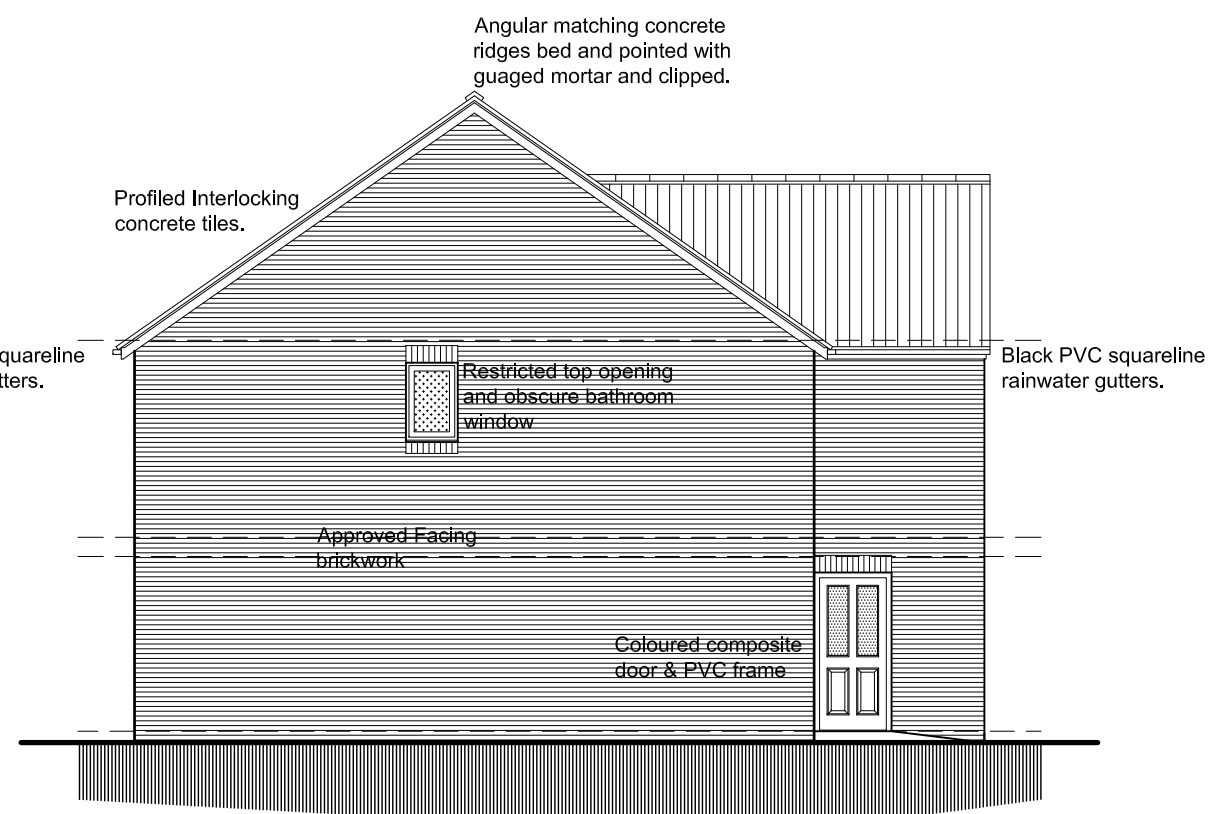

SIDE ELEVATION L

B	28/07/2017	Parking and access revised
A	16/05/2017	General revisions to Planning queries
Revision	Date	Description

PROPOSED RESIDENTIAL DEVELOPMENT,
LAITHES CLOSE, ATHERSLEY SOUTH,
BARNLEY, S71 3AL.

DESIGN PROPOSALS

Plans and Elevations.

JJ Investments Ltd.



JEA Architectural Ltd
23 Windmill Road, Wombwell,
Barnsley, S73 8PW.
Tel: 01226 754507
Email: jeald@btconnect.com

This drawing and the copyright is the Architectural Company's property and may be used or reproduced only by agreement. All Dimensions in Millimetres Unless specified otherwise and subject to verification on site.

Scale: 1:100 @ A1	Date: MARCH 2017
Ref: 201625	Drwg No: 01
0 cm	12 cm
4 cm	16 cm