
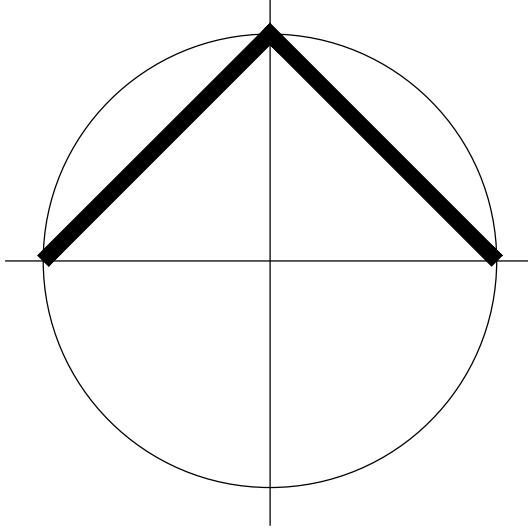


Market Place

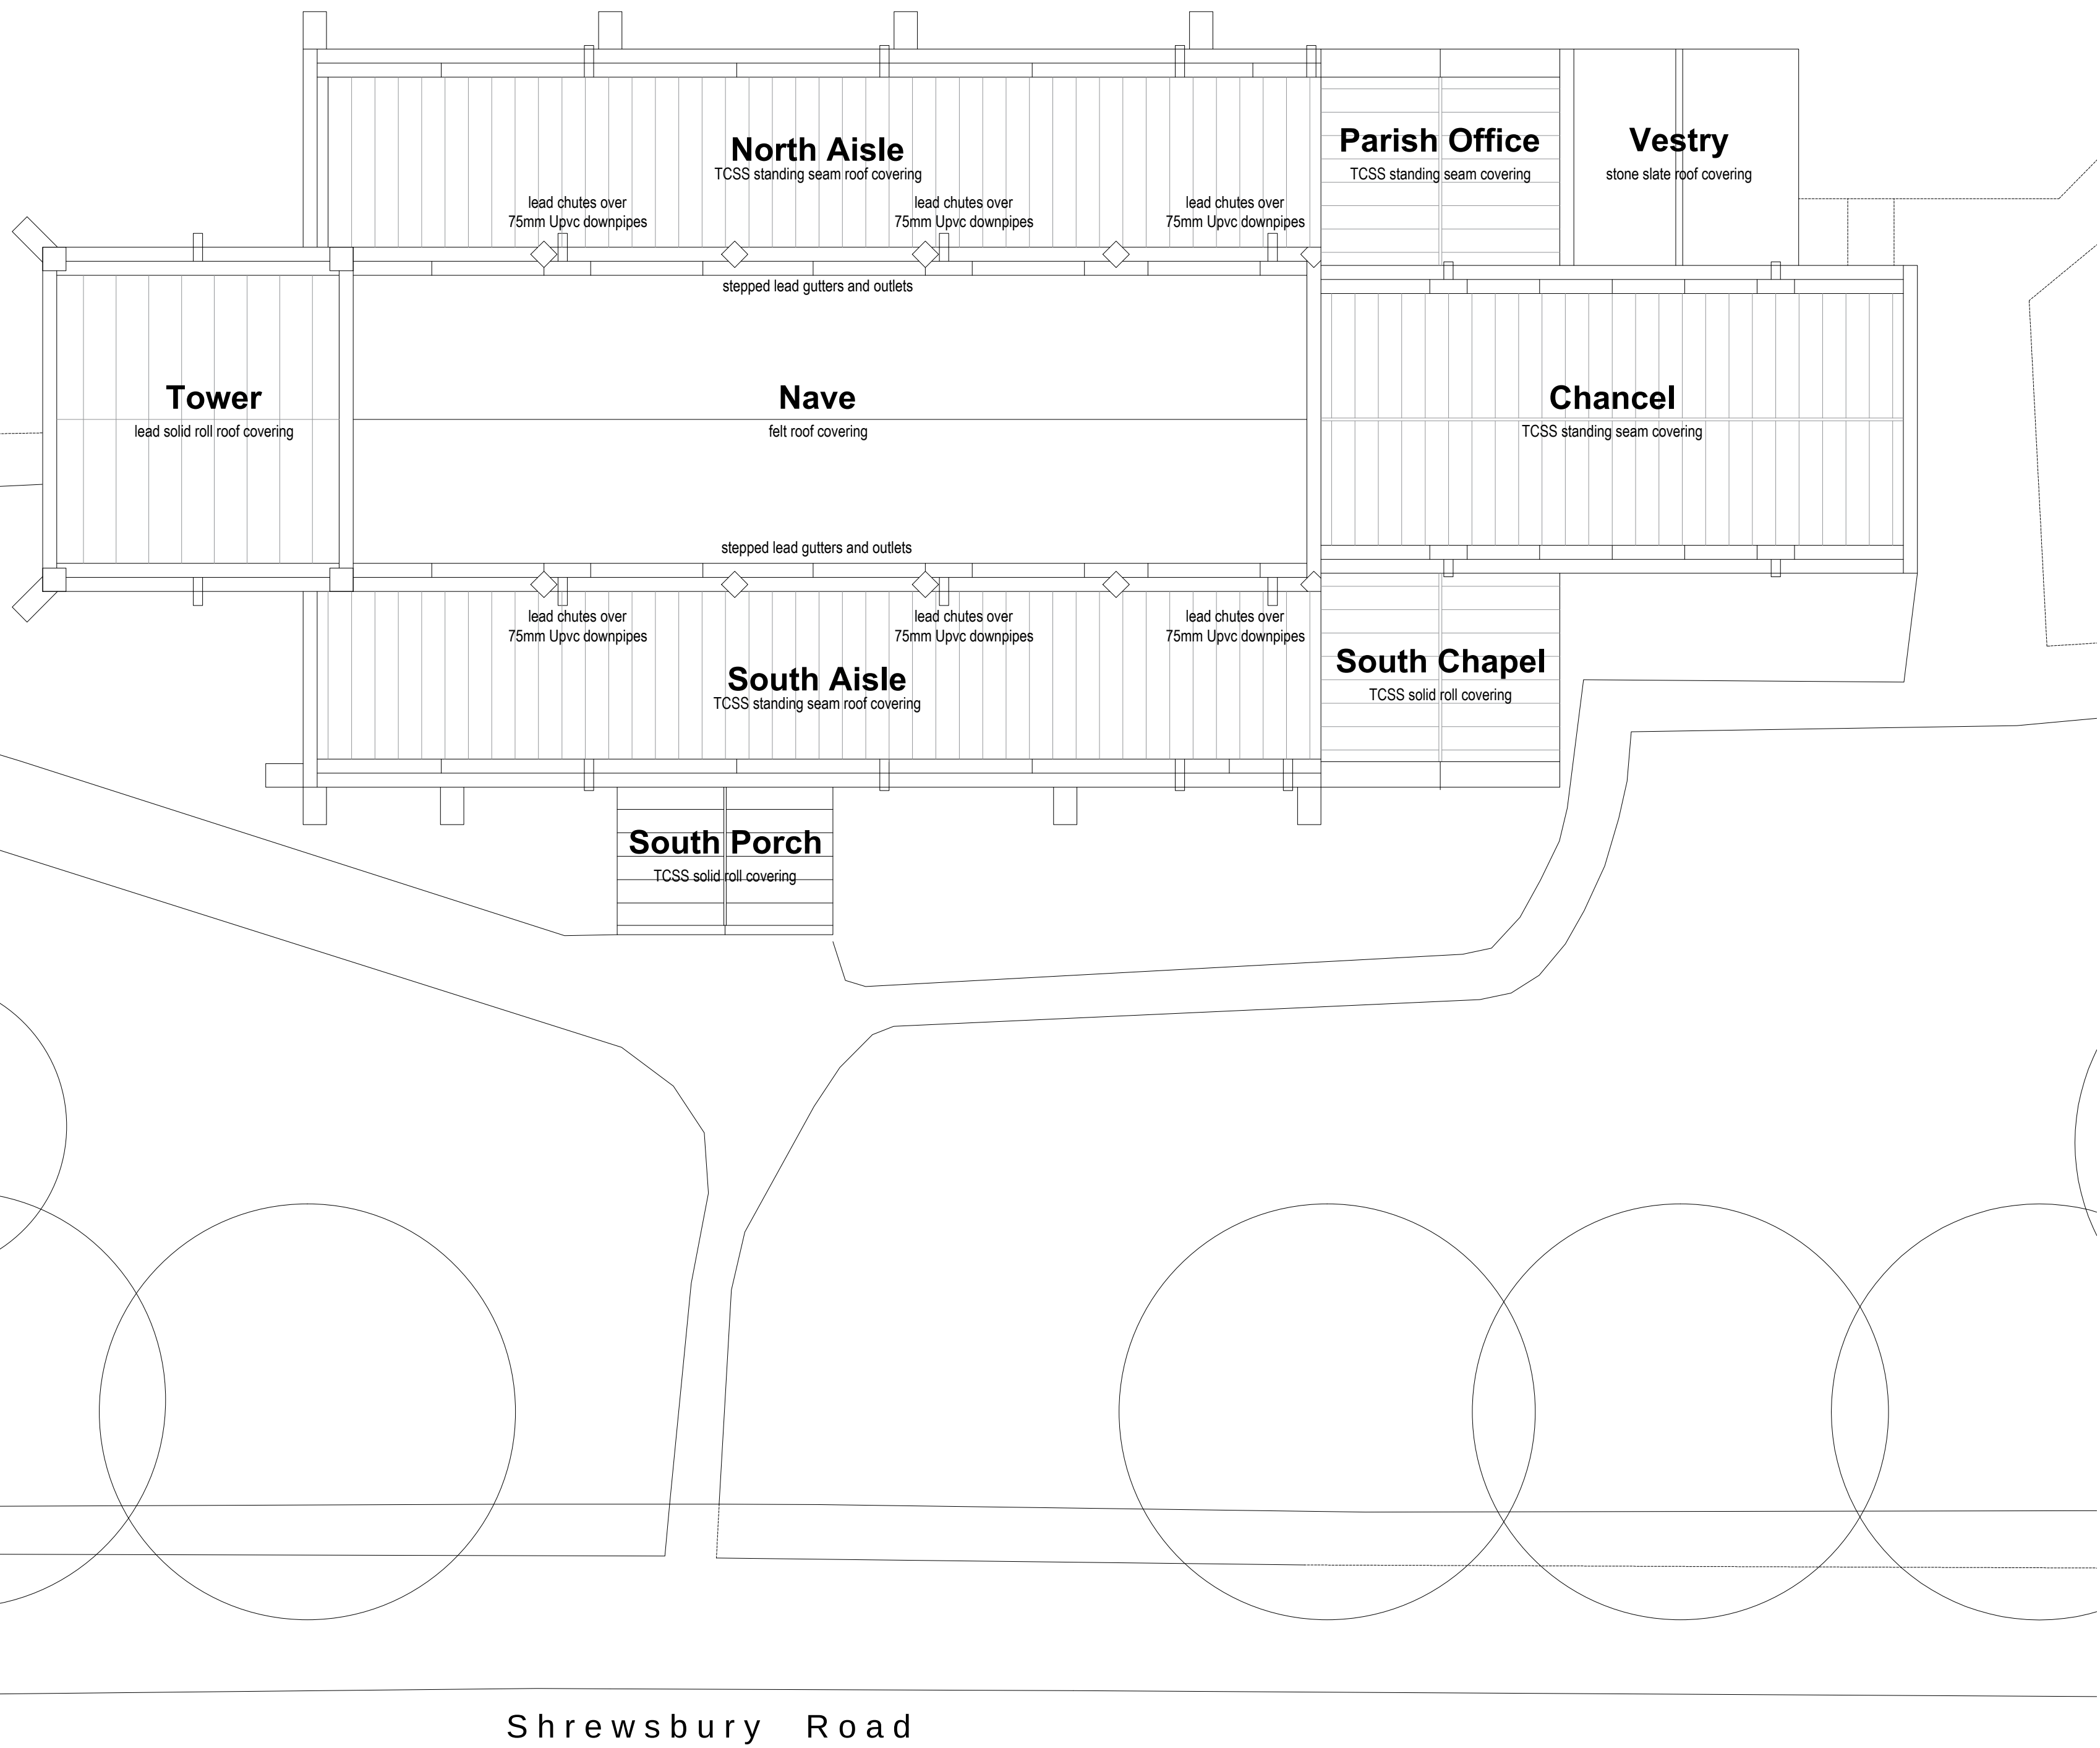

Existing Roof Plan 1:100

St john the Baptist, Penistone (Grade I)

REVISION/DRAWN DATE DESCRIPTION		SCALE A1 1:100		DATE JUL 22	
CLIENT	Penistone PCC	DRAWN	cda	CHECKED	
PROJECT	St John the Baptist Church, Penistone	REFERENCE	9190	100	
TITLE	Existing Roof Plan	T:	01909 500710	E:	contact@soularchitects.co.uk
		W:	www.soularchitects.co.uk		
© ALL RIGHTS RESERVED. REPORT ALL DISCREPANCIES PLEASE DO NOT SCALE FOR CONSTRUCTION PURPOSES. CHECK ALL DIMENSIONS ON SITE. REGISTERED IN ENGLAND AND WALES. REGISTERED ADDRESS: SOUL ARCHITECTS LIMITED 13 SPARKLEY HILL, WORKSOP, NOTTINGHAMSHIRE, S80 1AX. COMPANY NO. 0593963					