




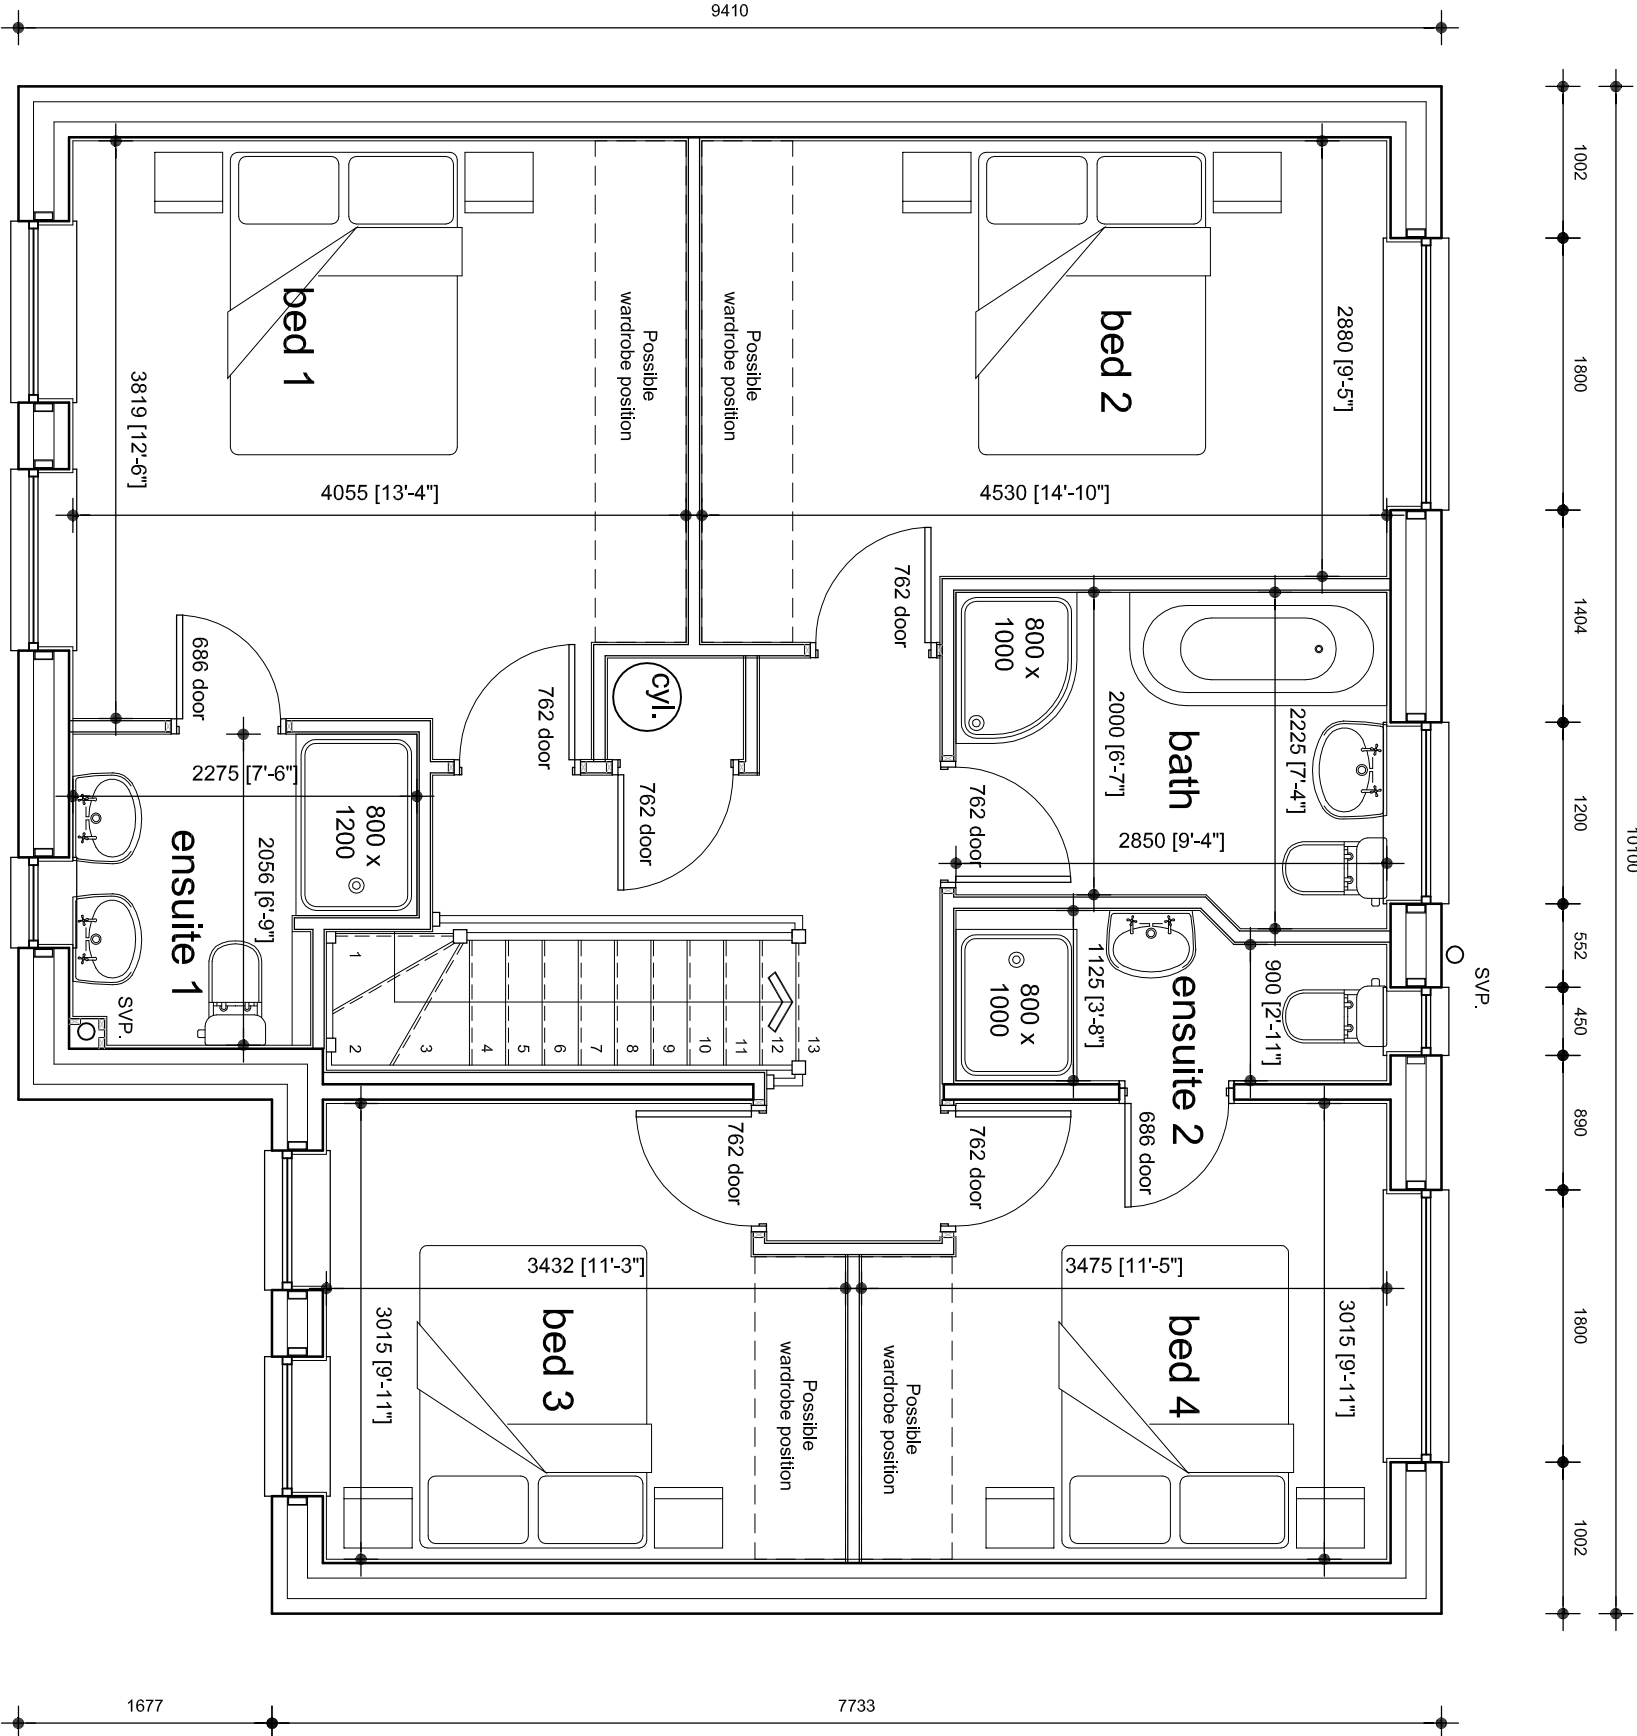


first floor plan Scale: 1/50

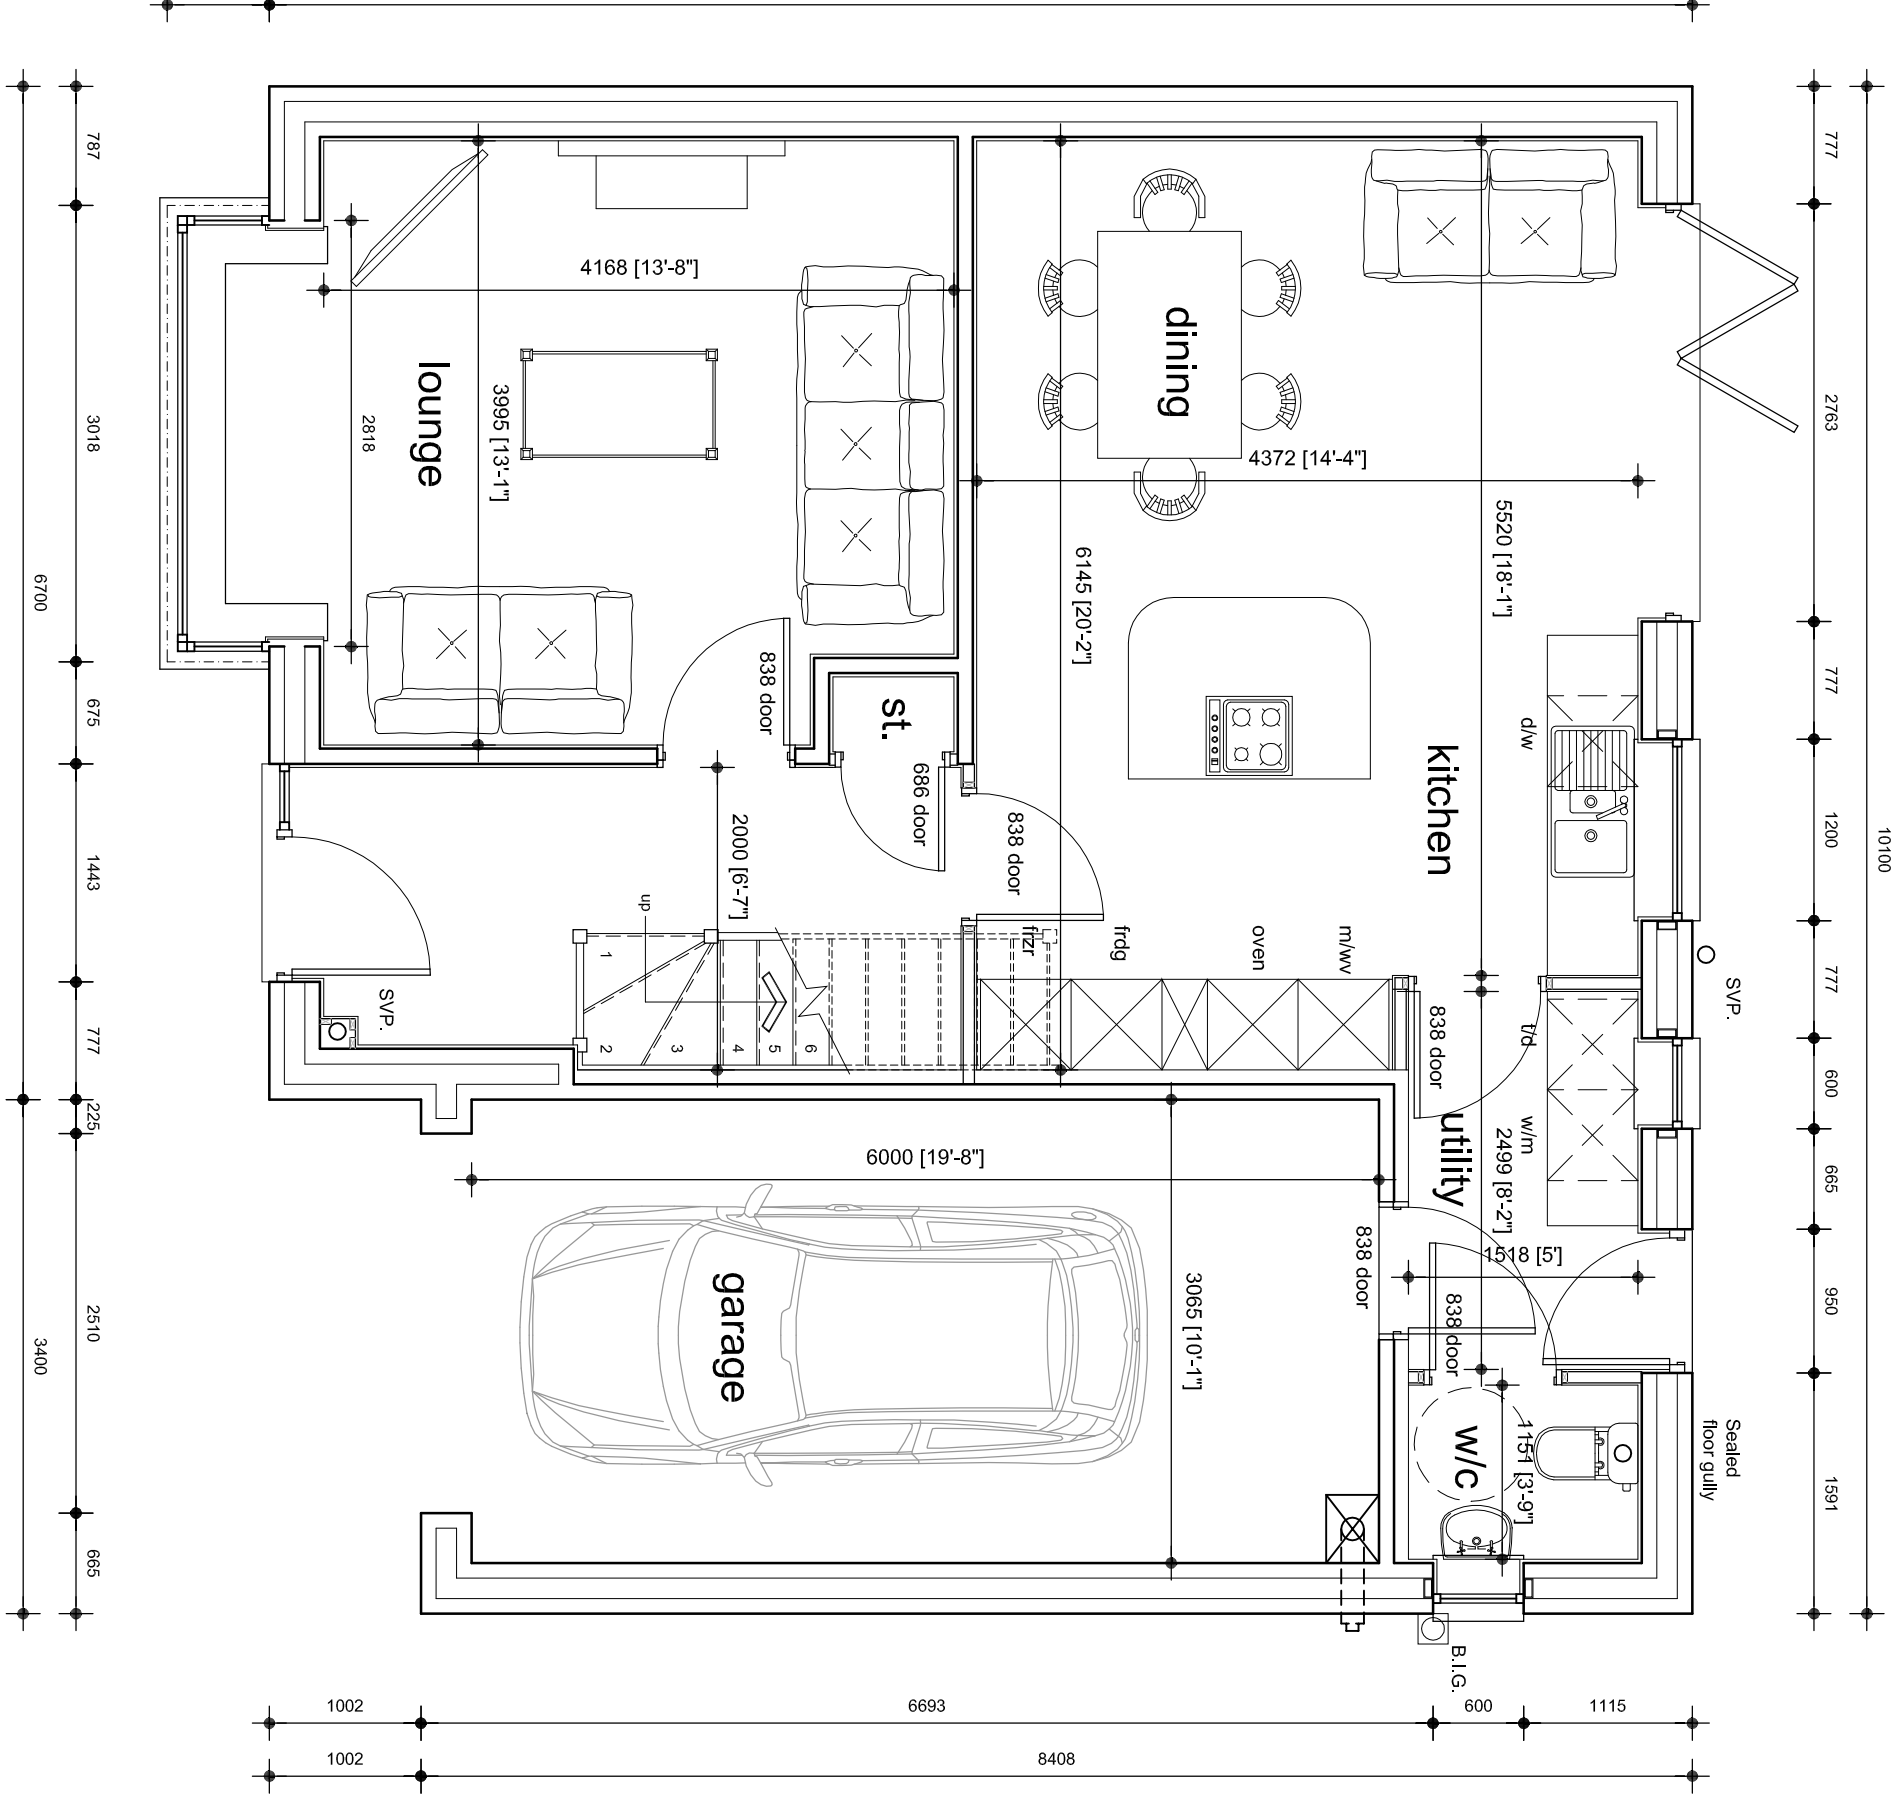


ground floor plan Scale: 1/50

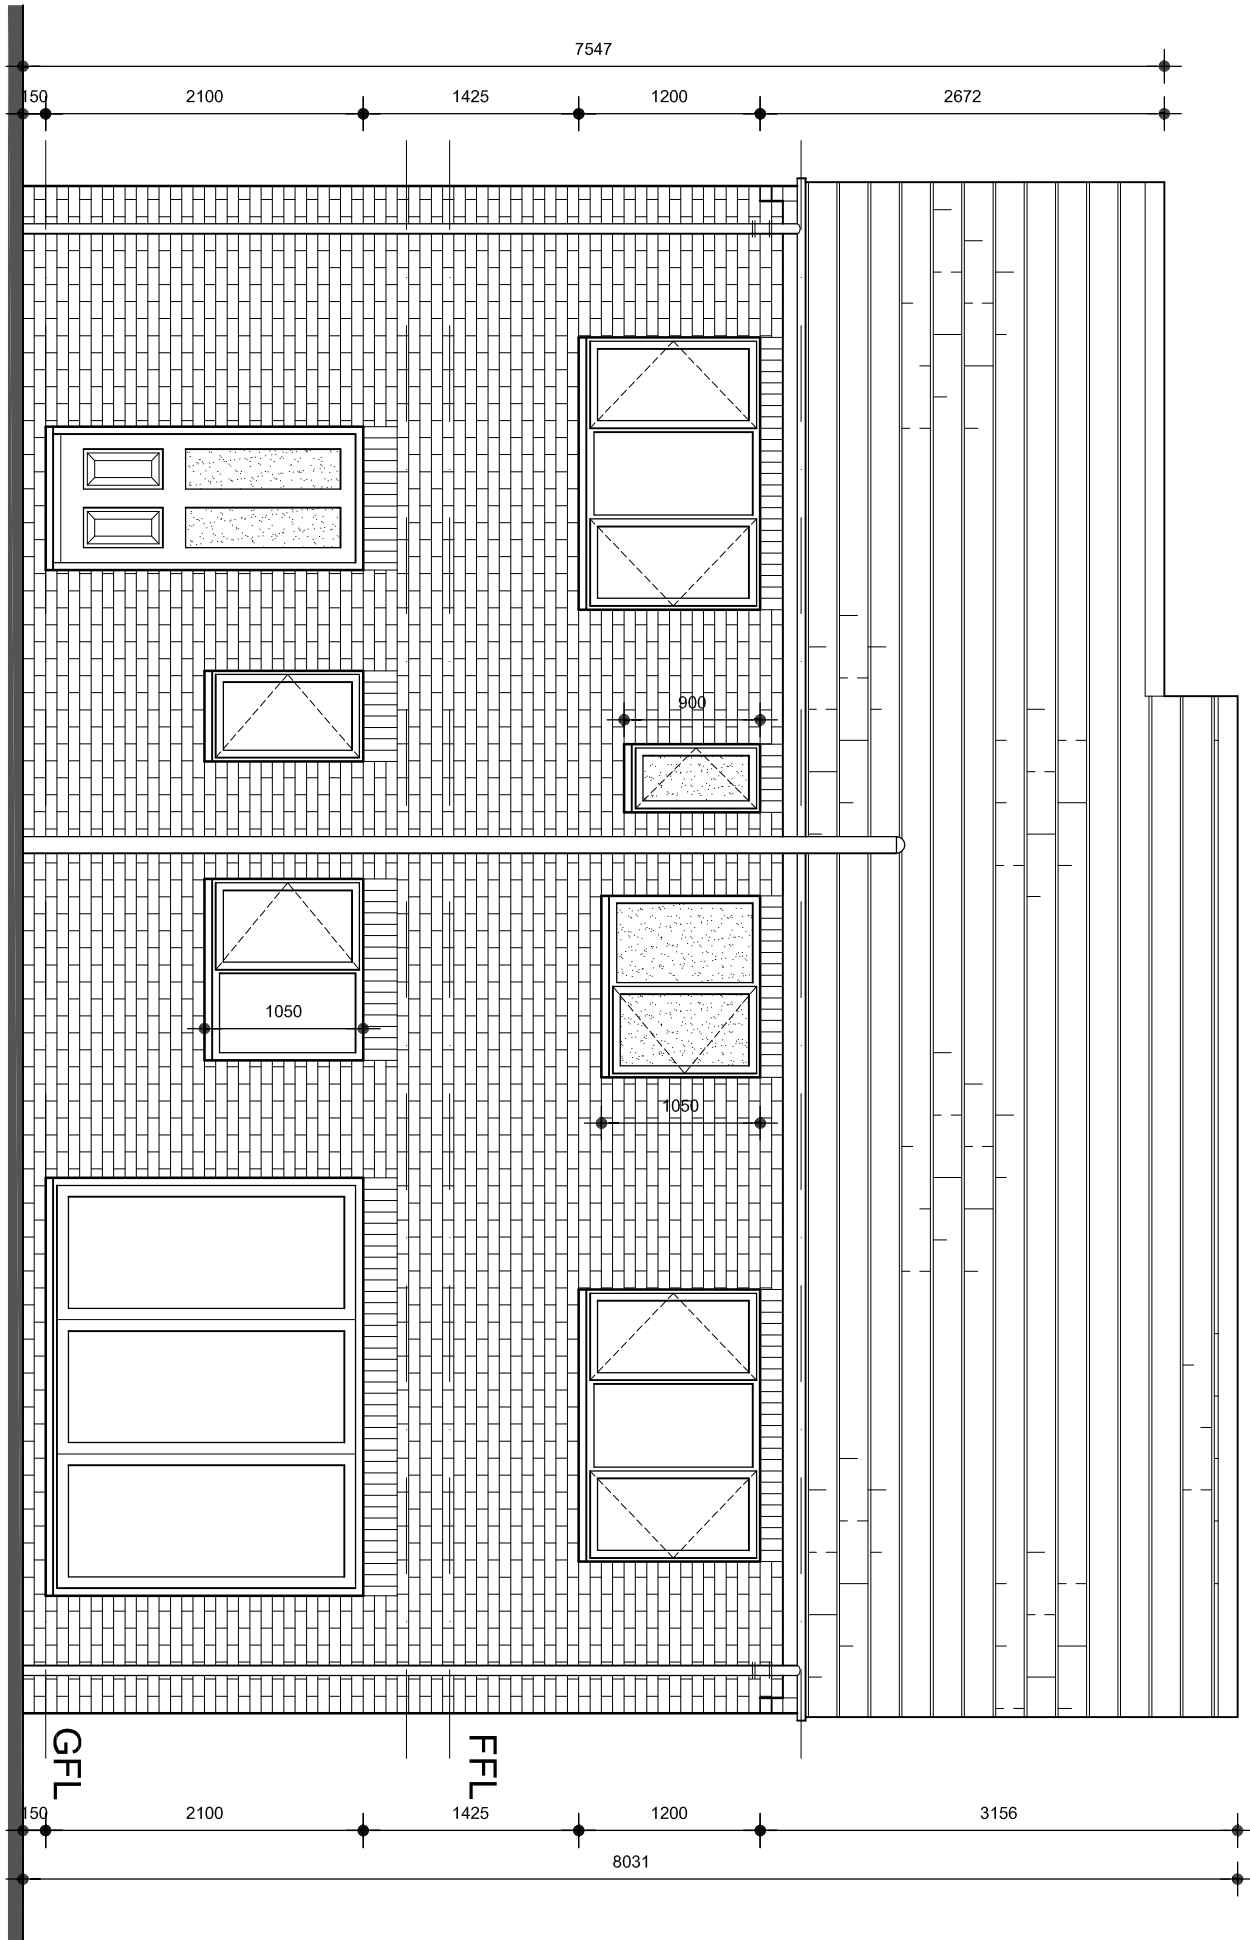


rear elevation Scale: 1/50

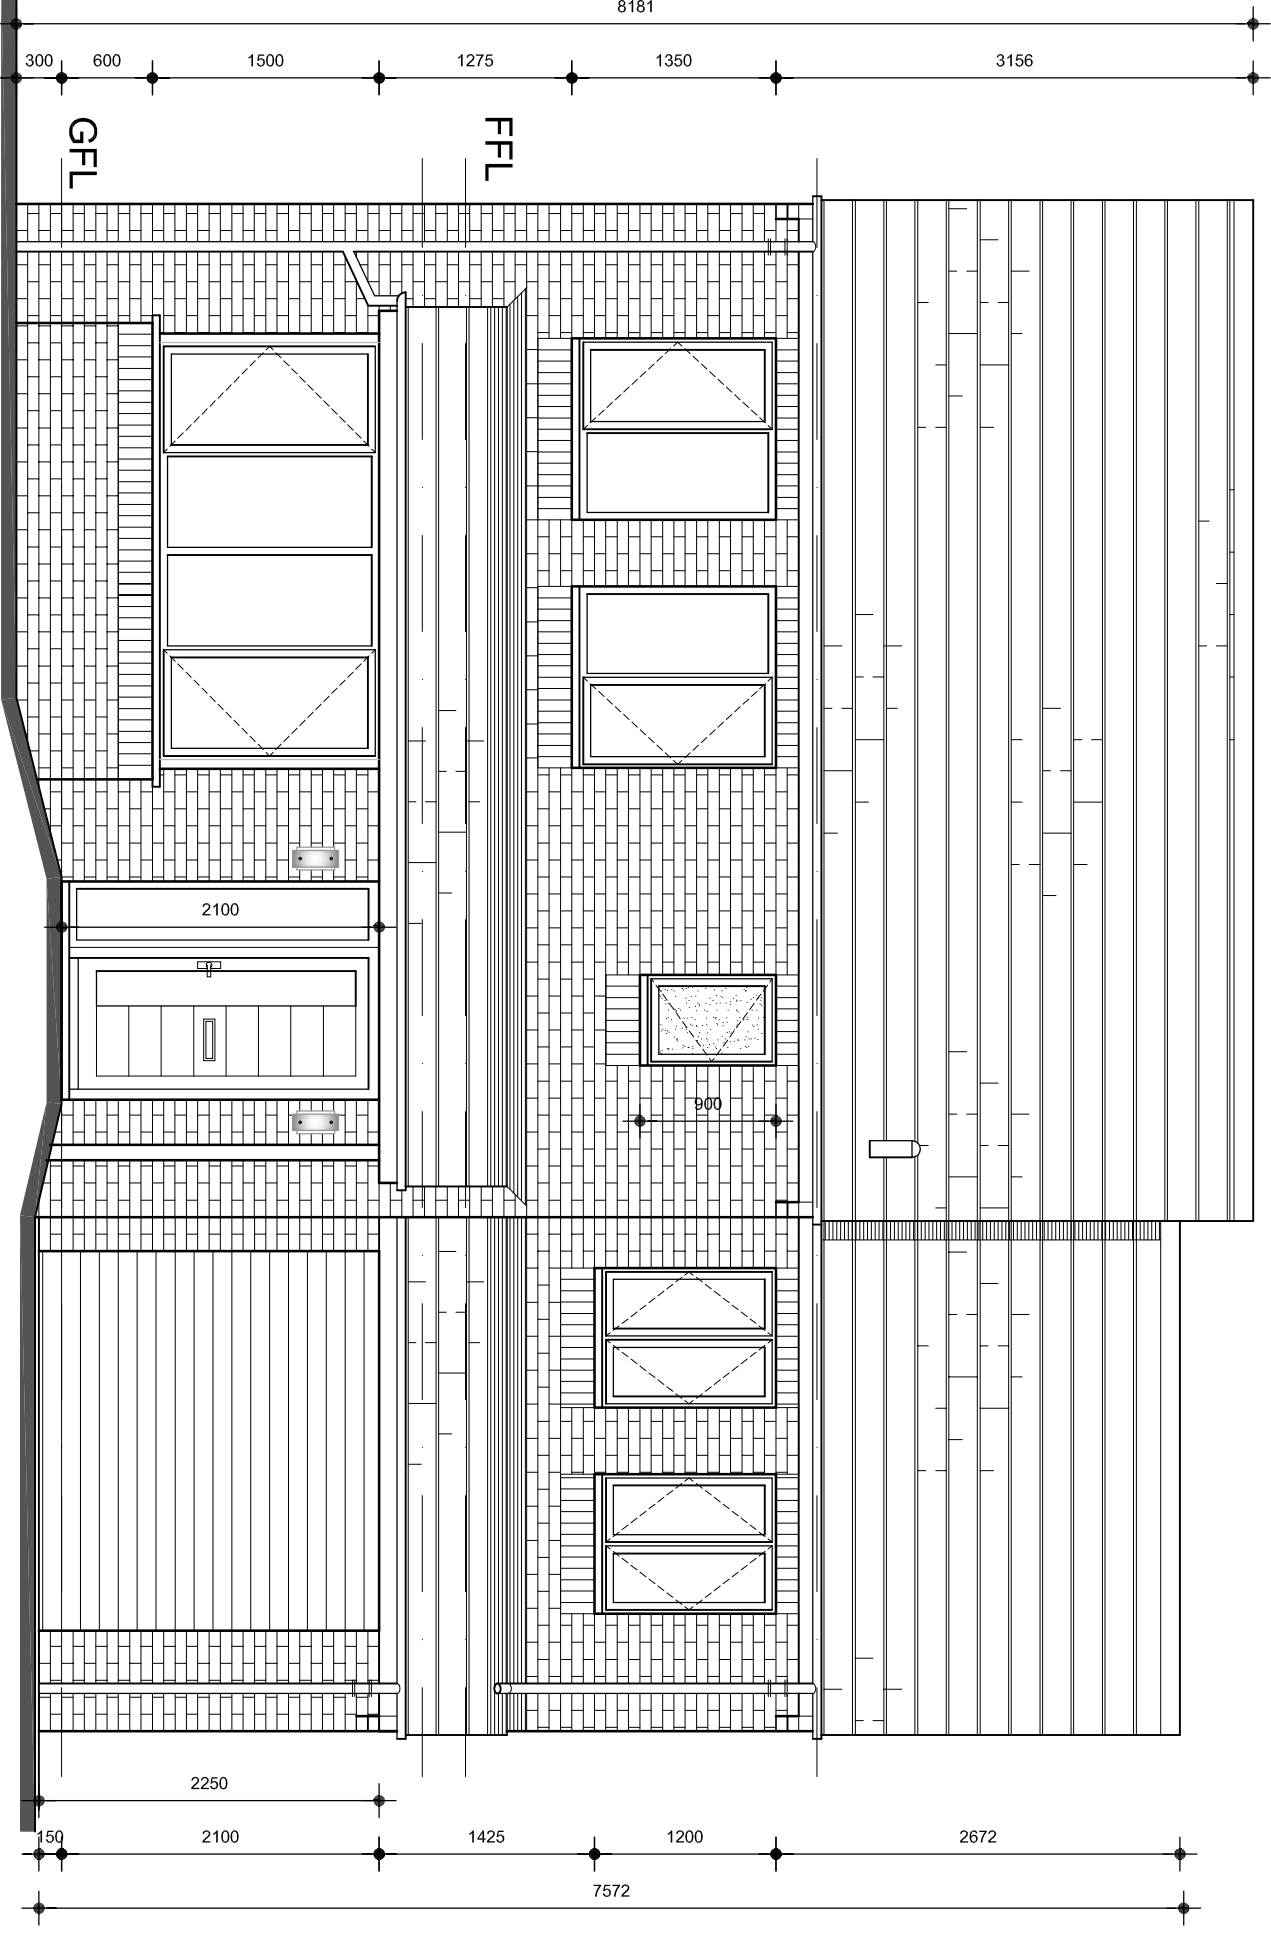

front elevation Scale: 1/50

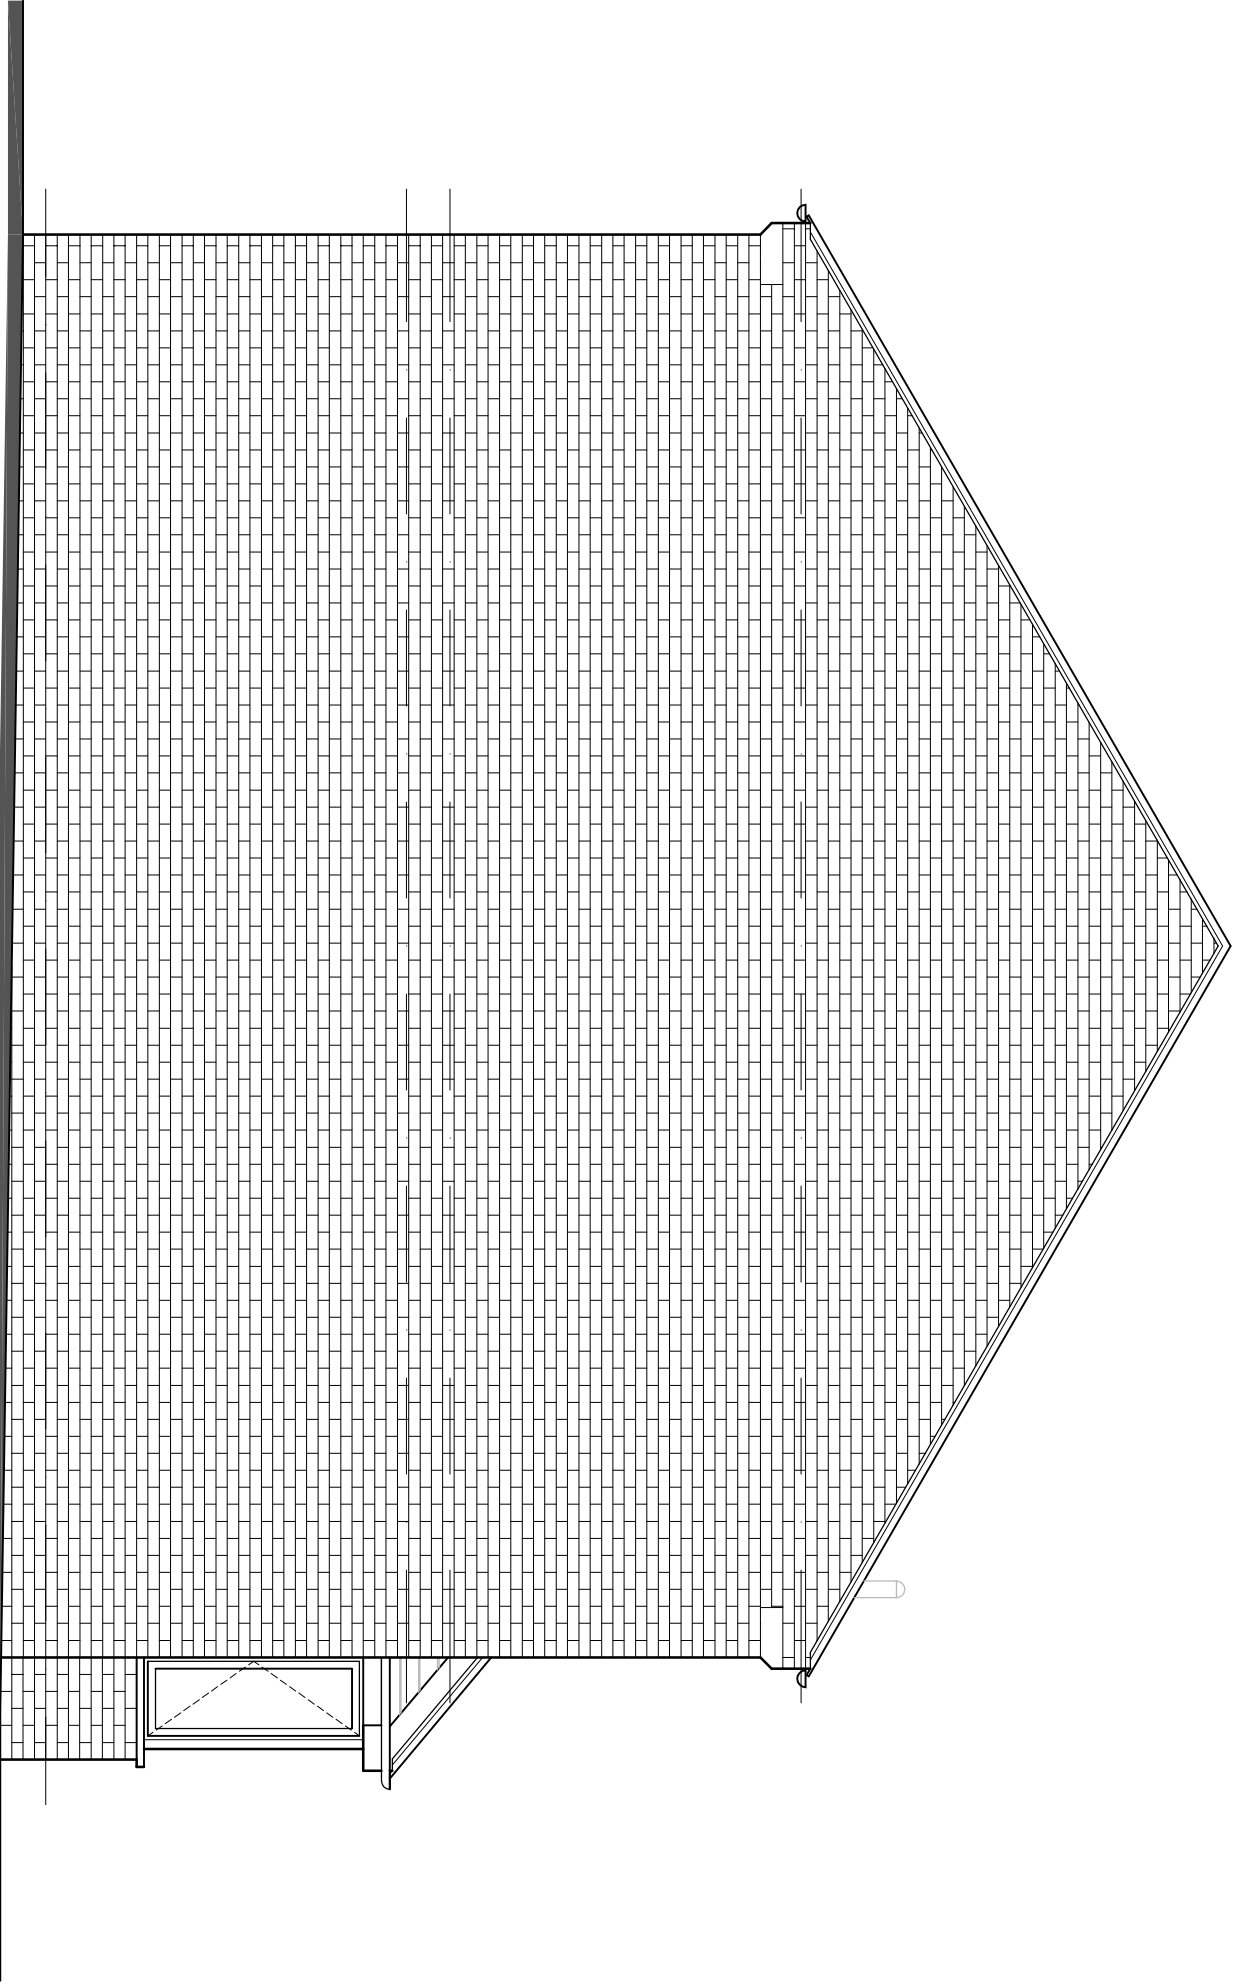


side elevation Scale: 1/50

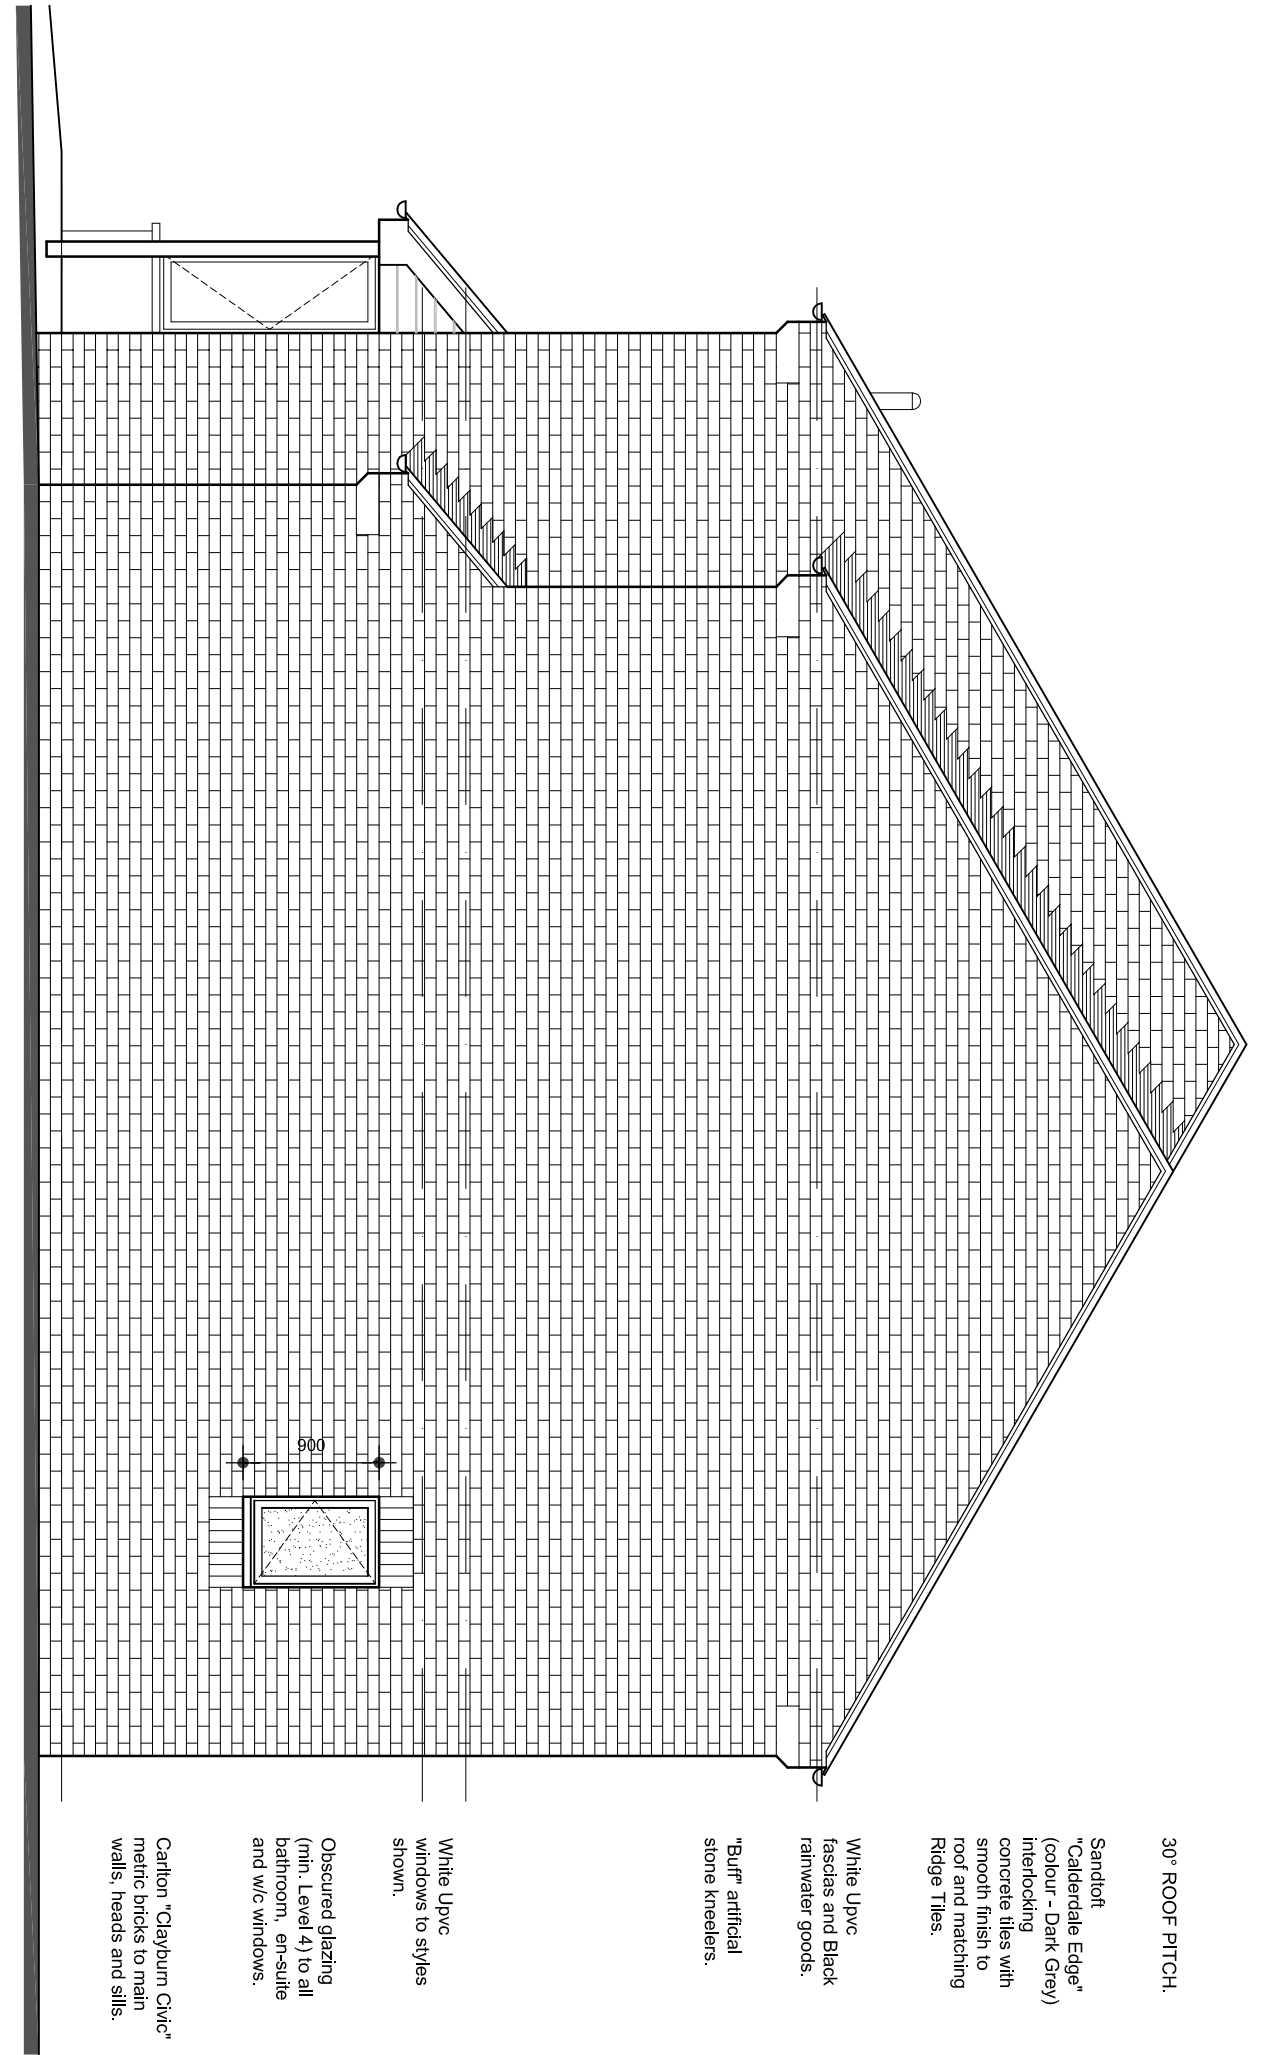

side elevation Scale: 1/50

Materials / Colour Palette:-

- "Calderdale Edge" (colour - Dark Grey) interlocking concrete tiles with serrated finish to provide matching Ridge Tiles.

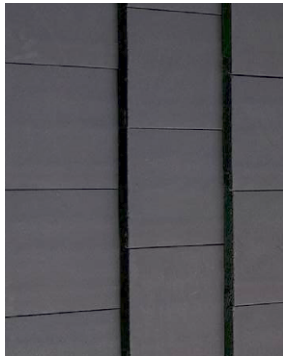

- Carlton 'Capburn' Clapnet bricks to match walls and heads.



- Antiradial Grey garage door.



Rev. A By: TTB
House design amended (reduced in size) to provide satisfactory 'daylighting' to existing properties on Farnand Street.

REVISION

PROPOSED PLANS

PROJECT
Residential Development
LAND OFF
FARRAND STREET
BIRDWELL
BARNISLEY
S70 5UH
FOR
MR WADE & MISS CATCHPOLE
SCALE (A1)
DATE
MAY 2020
DRAWN
TTB

PROJECT NO
447
DRAWING NO
01
REVISION
A

Barber Design Limited
21 Mountbatten Drive
Burncross
Sheffield
S35 1WF
Tel: 0114 2460608
Mob: 0776 7072109
Email: todd@barberdesignltd.co.uk

© COPYRIGHT EXISTS ON THE DESIGNS AND INFORMATION SHOWN ON THIS DRAWING. All permission to be written on site prior to commencing any work. DO NOT SCALE FROM DRAWING.