




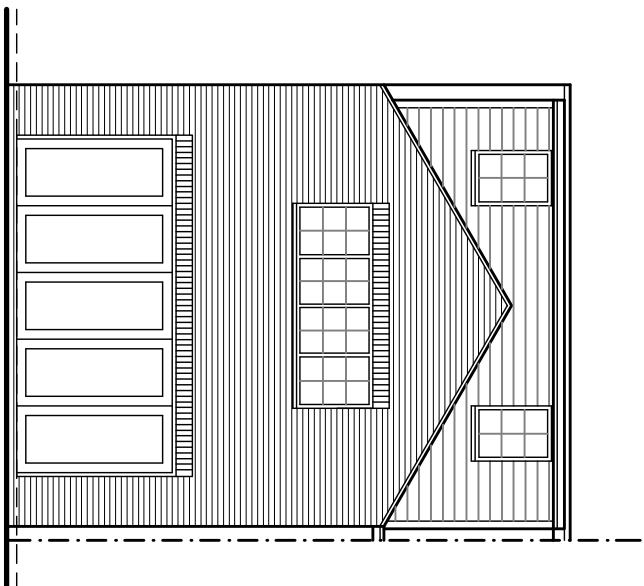


PROPOSED REAR ELEVATION
SCALE - 1:100

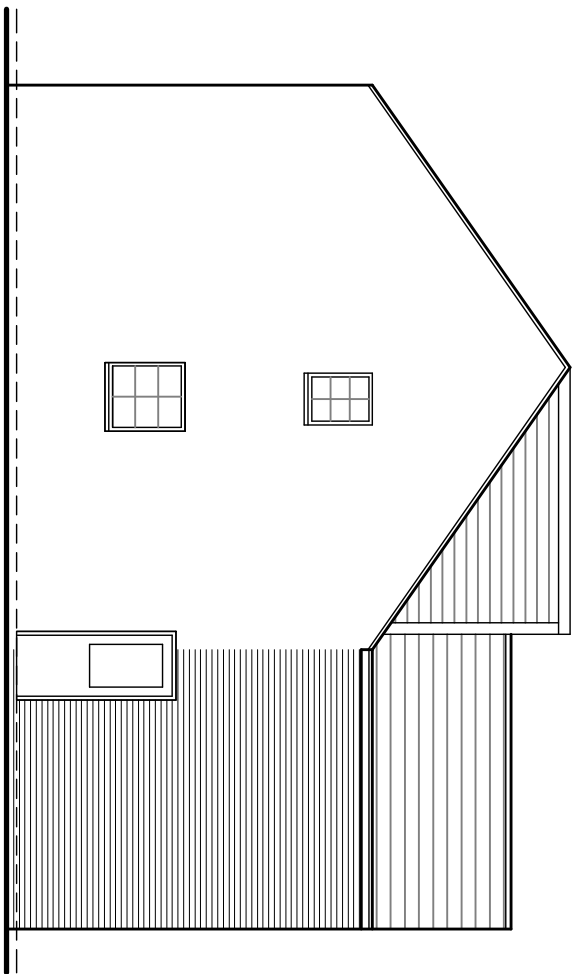


PROPOSED SIDE ELEVATION
SCALE - 1:100

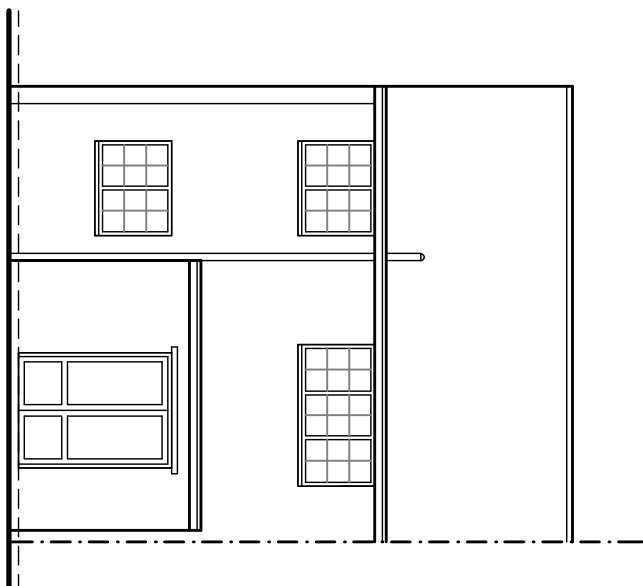


EXISTING REAR ELEVATION
SCALE - 1:100

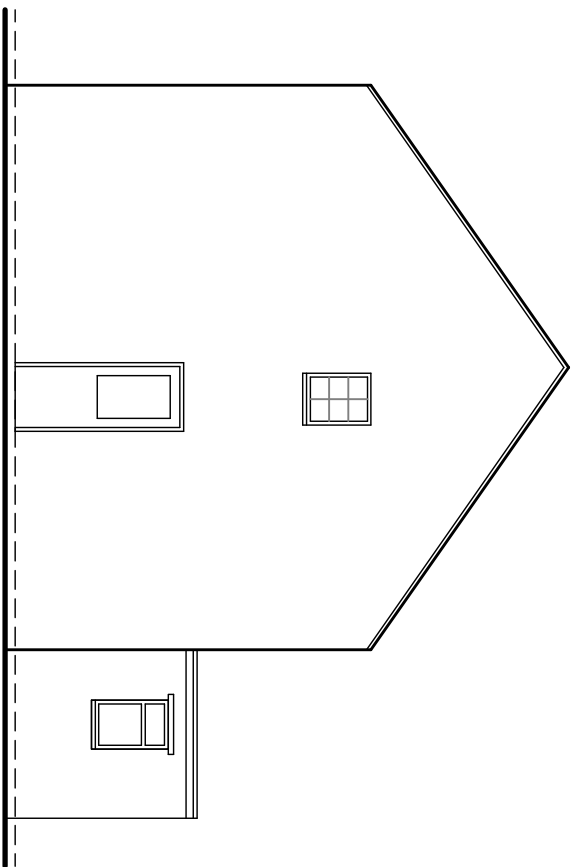


EXISTING SIDE ELEVATION
SCALE - 1:100

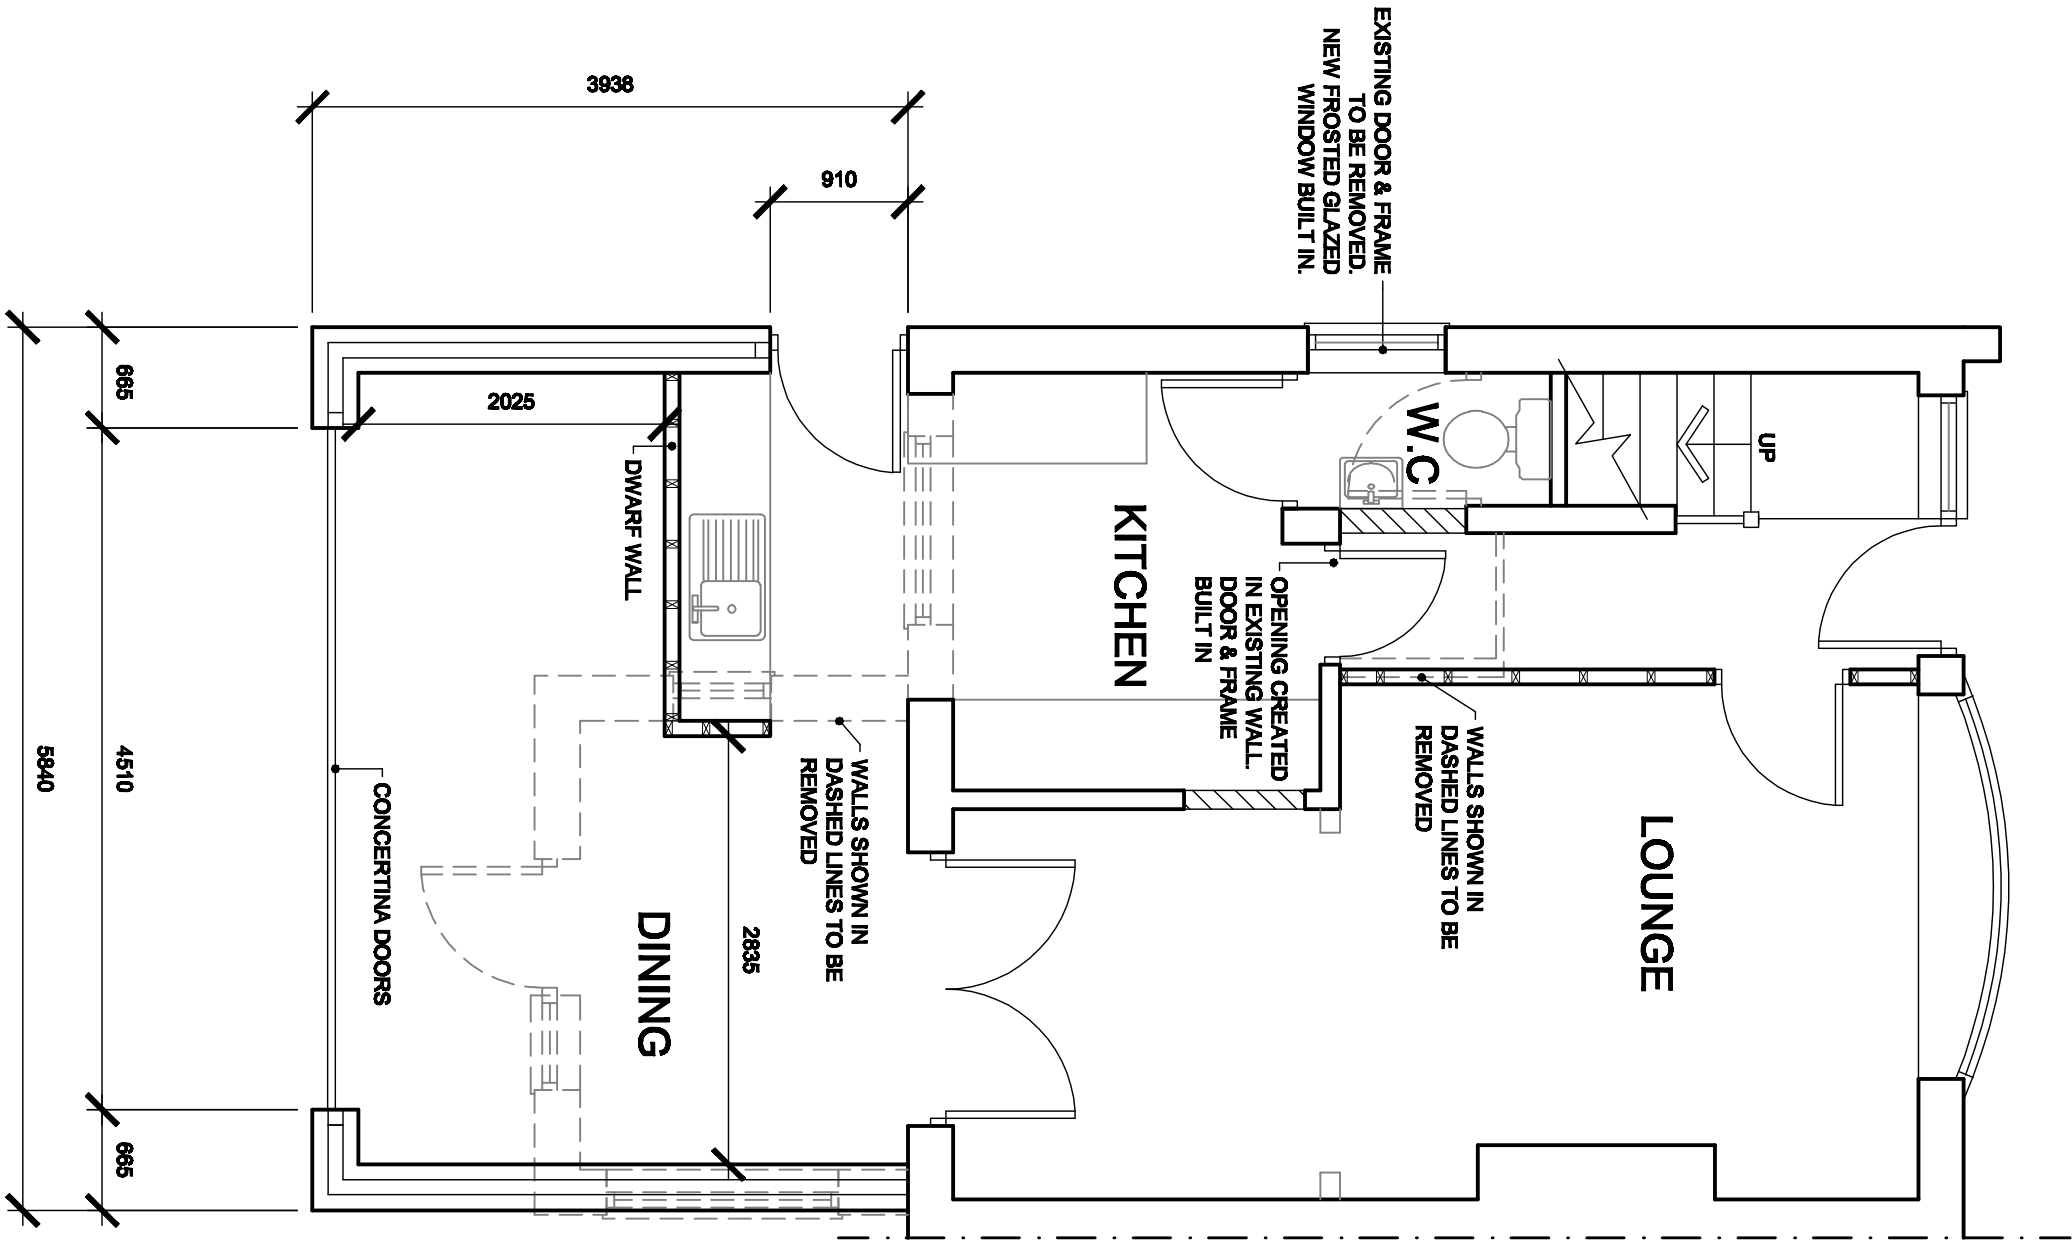


PROPOSED GROUND FLOOR
PLAN
SCALE - 1:50

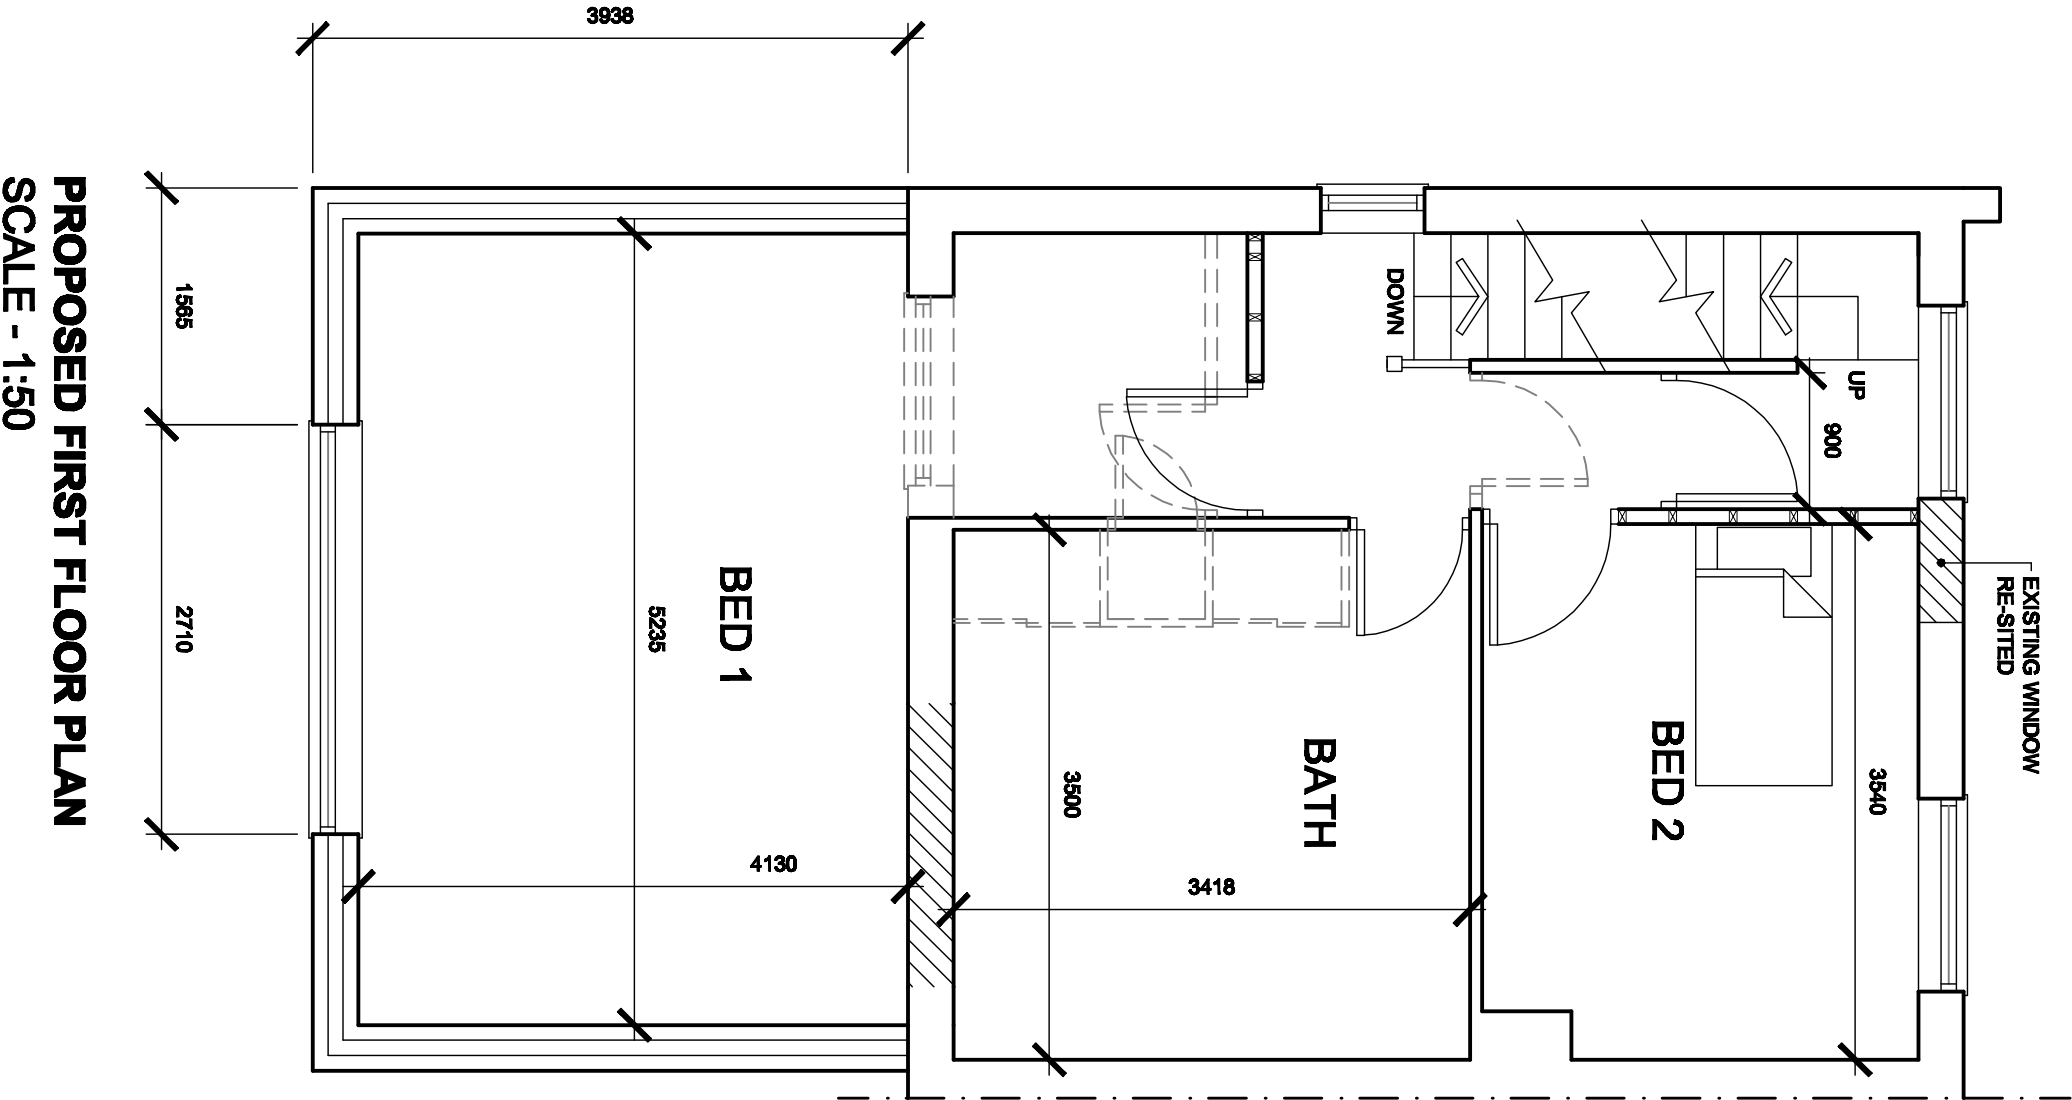

PROPOSED FIRST FLOOR PLAN
SCALE - 1:50

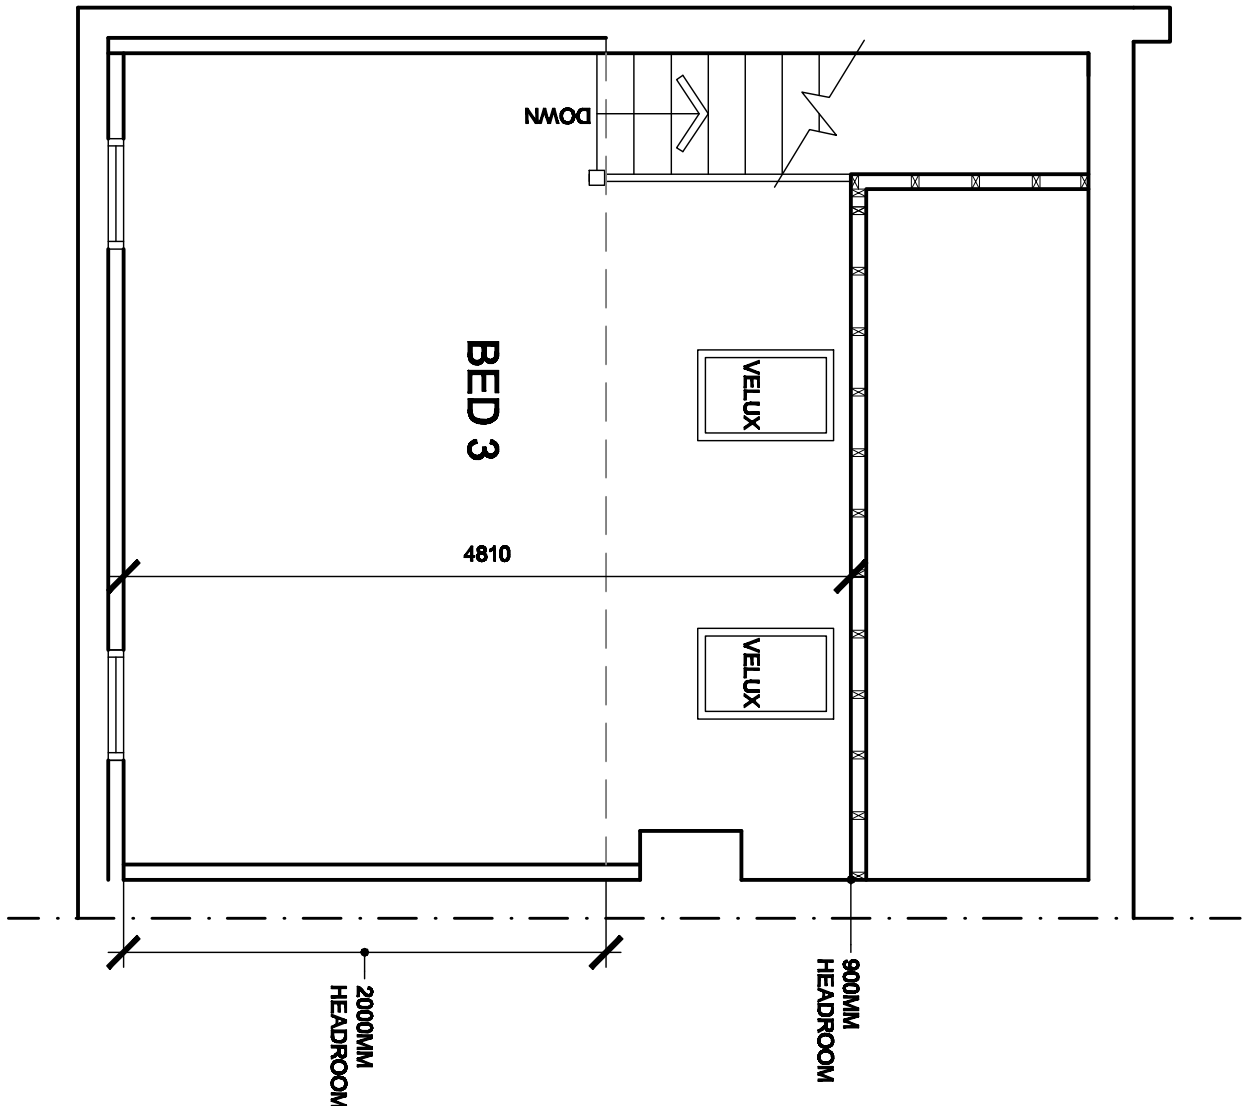

PROPOSED SECOND FLOOR
PLAN
SCALE - 1:50

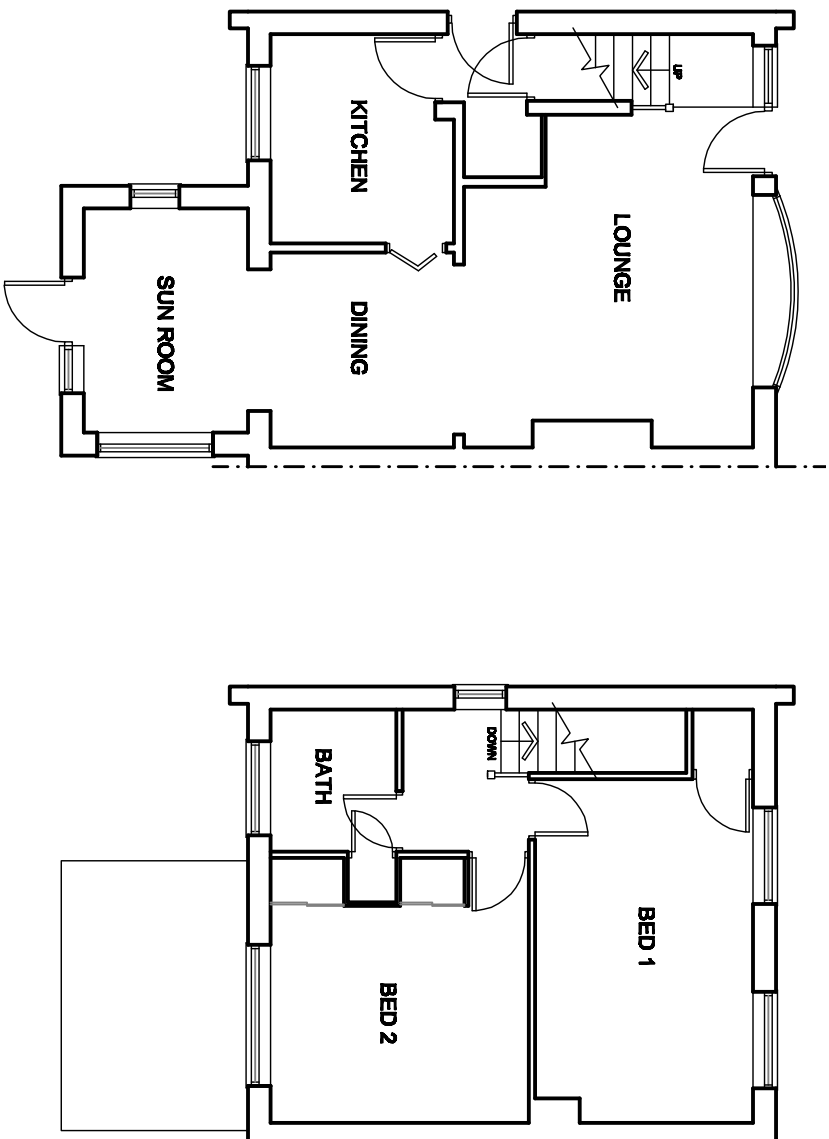

EXISTING FLOOR PLANS
SCALE - 1:100

White Agus Partnership				PROVIDENCE VILLA, 423 SACKVILLE STREET, BARNESLEY, S70 2DB SURVEYORS AND BUILDING DESIGN CONSULTANTS			
Project: PROPOSED REAR EXTENSION & LOFT CONVERSION AT 168 FARM ROAD, BARNESLEY				Client: MR S. PLATTS			
Drawing Title: PLANS & ELEVATIONS				Date: MAY 2010	Scale: 1:50 @ A1		
Date: 24-05-2010	Sheet: A	Description: REMOVED TO CLIENT'S REQUIREMENTS		Ref: 10-022	Dwg. No: 01	Rev: B	