


ELEVATIONS
AS EXISTING


REV DATE ITEM

AUTH


PROPOSED BARN CONVERSION TO RESIDENTIAL UNIT
NOOK BARN, HOYLANDSWAINE, BARNSLEY, S36 7JA
MR & MRS T E WOOD
DWG No. 282-A03 rev--
SCALE 1:100@A3 OCTOBER 2015

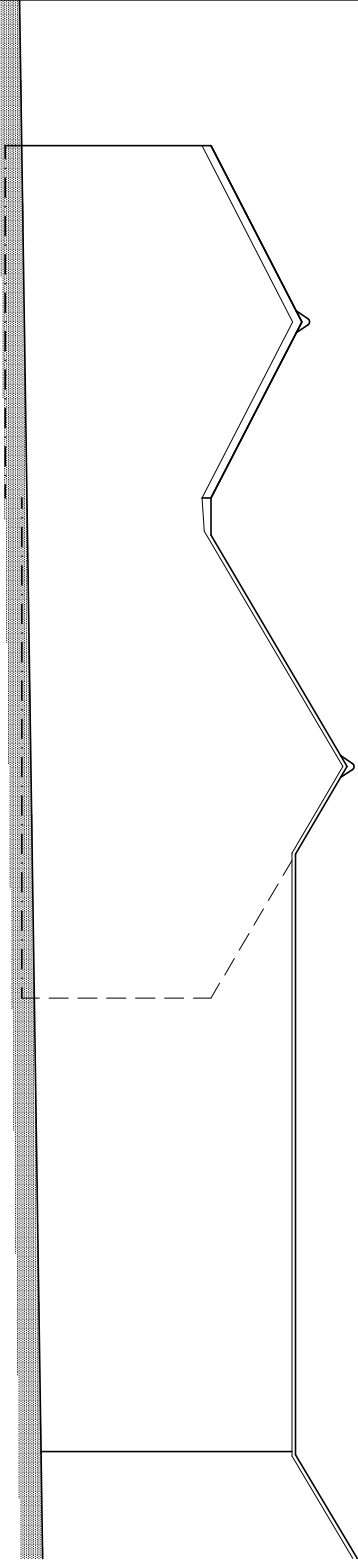


WEST ELEVATION

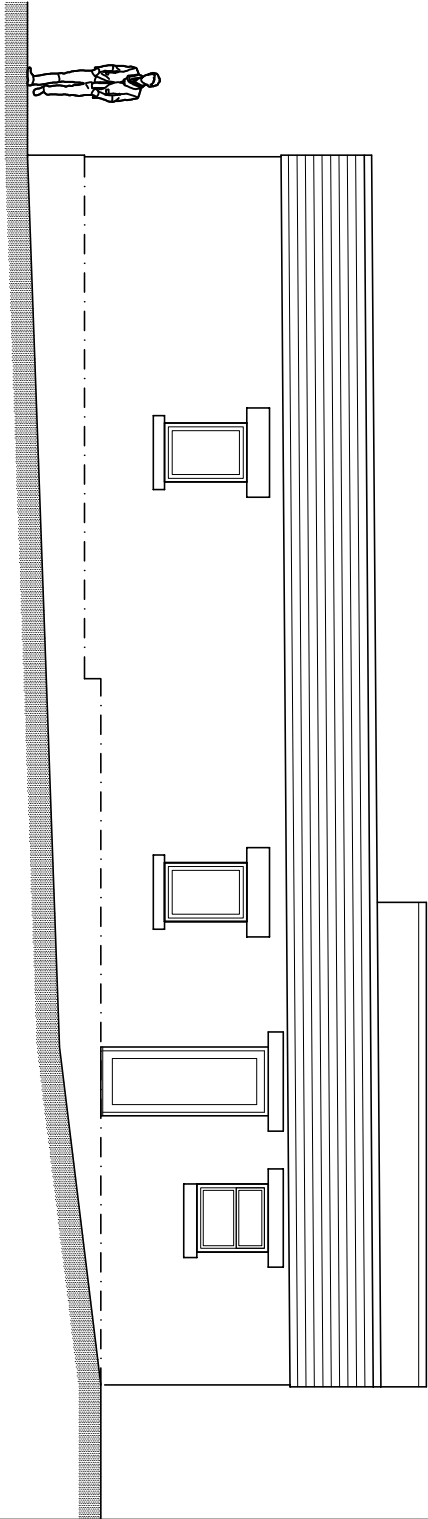

NORTH ELEVATION

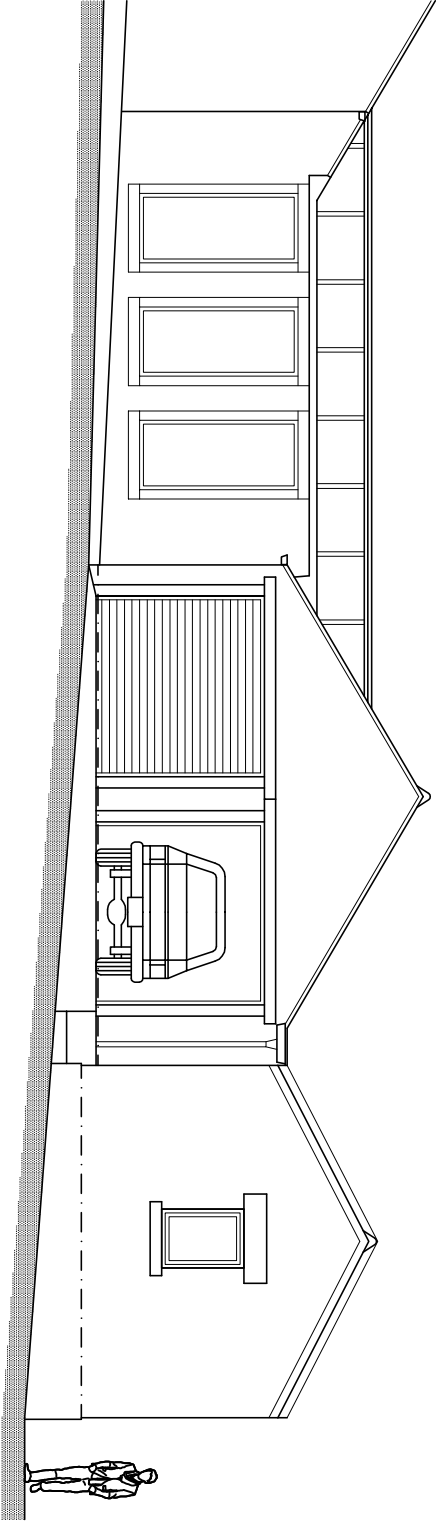

EAST ELEVATION

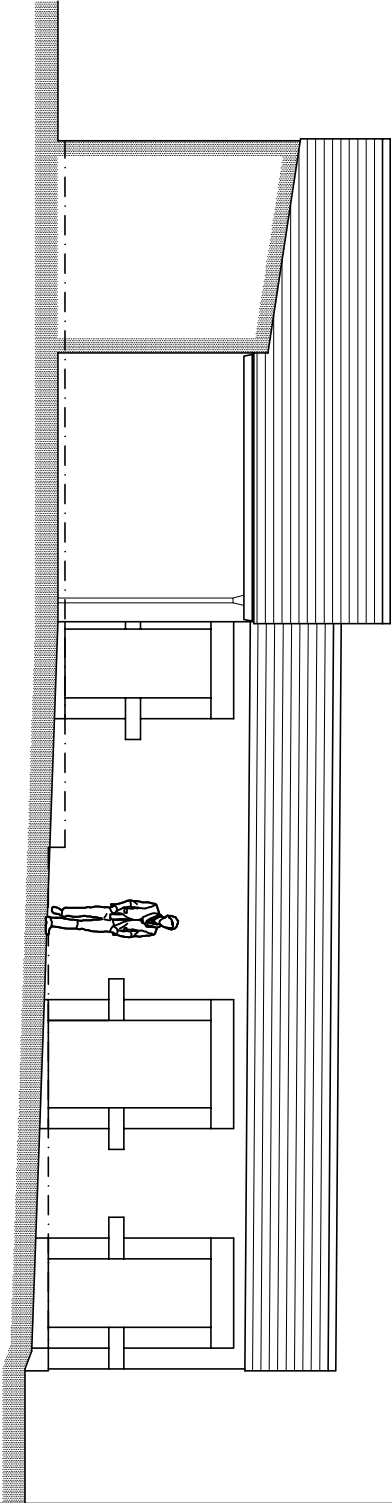

SOUTH ELEVATION