



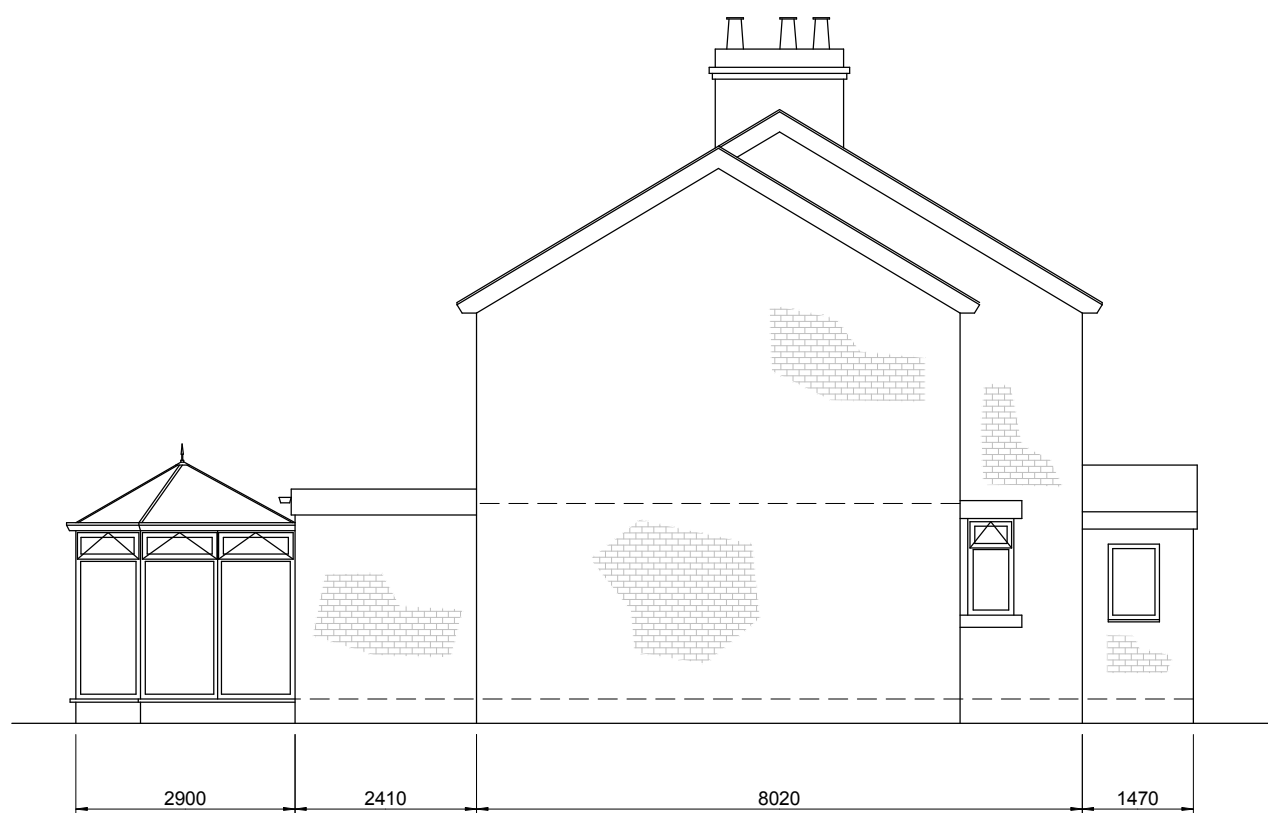

EXISTING NORTH ELEVATION




EXISTING EAST ELEVATION

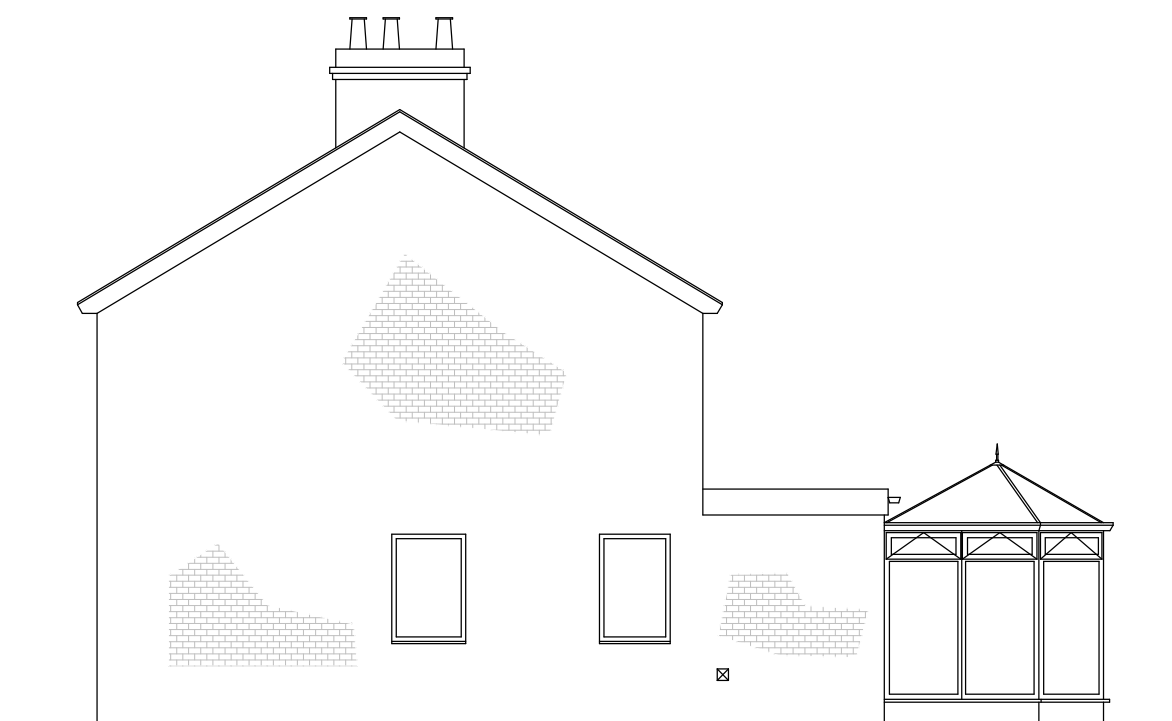

EXISTING SOUTH ELEVATION




EXISTING WEST ELEVATION
(Front)

 


Scale : 1 to 100

@ DRAWING SIZE : A2

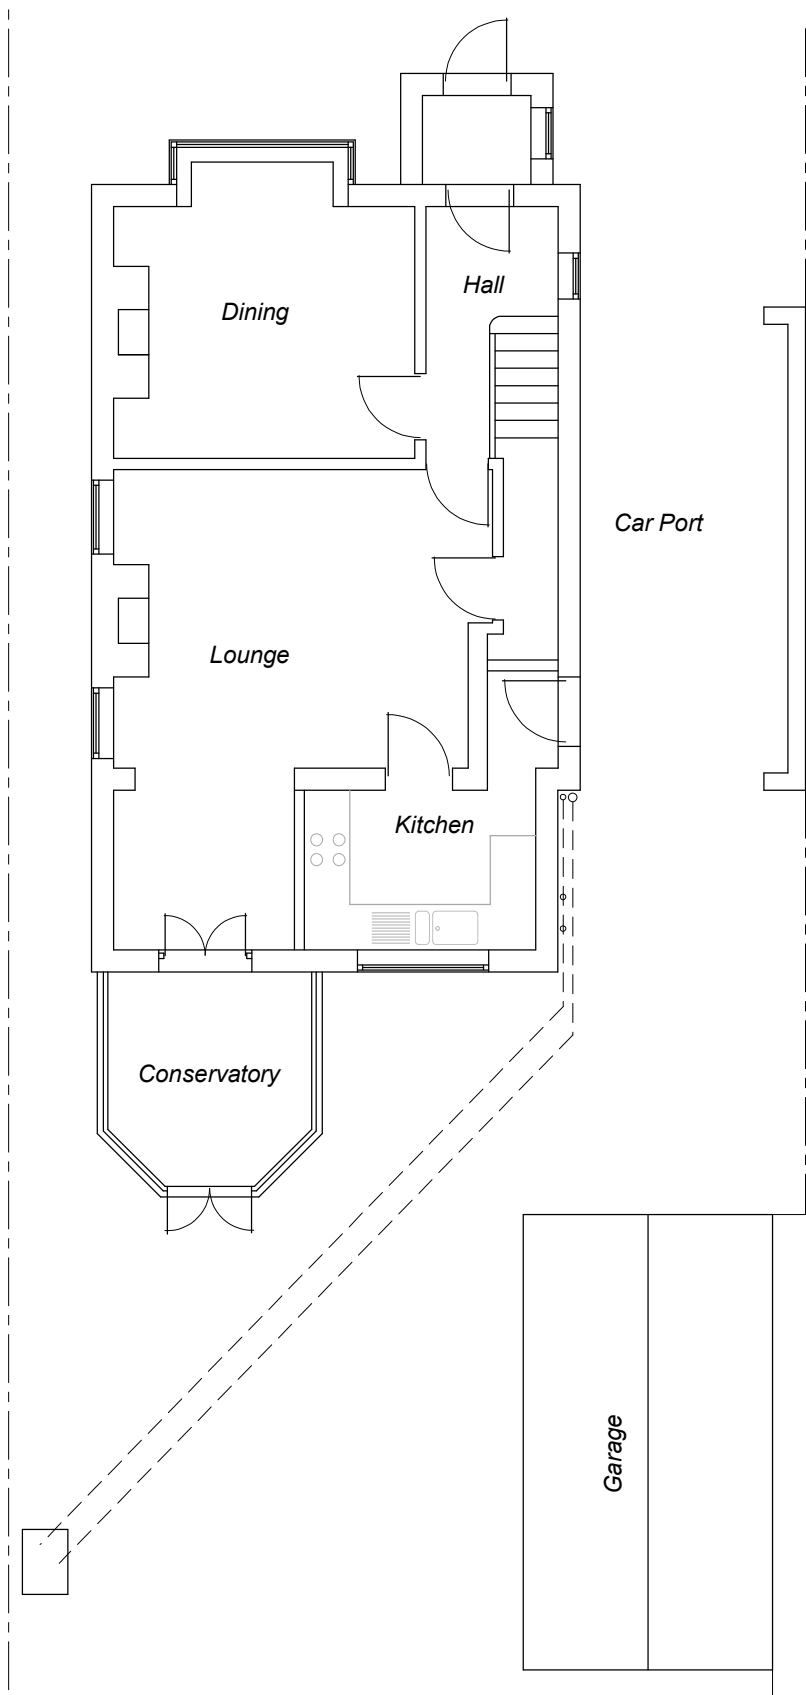

EXISTING GROUND FLOOR PLAN

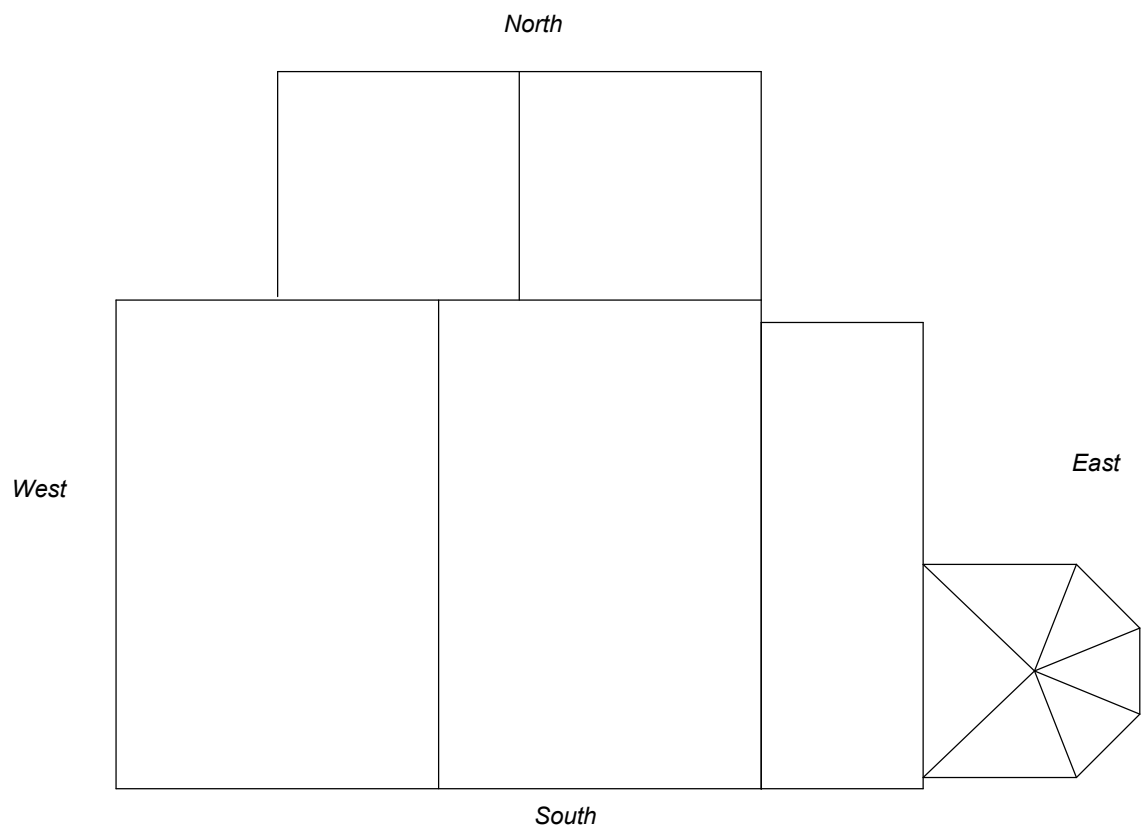

EXISTING ROOF PLAN

Companion Drawings:
DR 02.10 - 02 Proposed Plans & Elevations
DR 02.10 - 03 Block Site Plan
DR 02.10 - 04 Location Plan

B + B Associates

4 St Johns Avenue
Barugh Green
Barnsley
South Yorkshire
S75 1NX

Telephone: 01226 383916

Revisions

**Existing House Plans
& Elevations**

**Mr D. Robinson,
205 Spark Lane,
Mapplewell,
Barnsley,
S75 6AF**

Drawn By	Date	Main Scale	Drg. No.	Revision
B. Heathcote	23.02.2010	1 : 100	DR 02.10 - 01	-