


Do not scale from this drawing. trāctus Architectural Design Limited must ensure that all dimensions on this drawing are correct. The drawing or any portion of it may not be reproduced without the consent of trāctus Architectural Design Limited.

NOTES

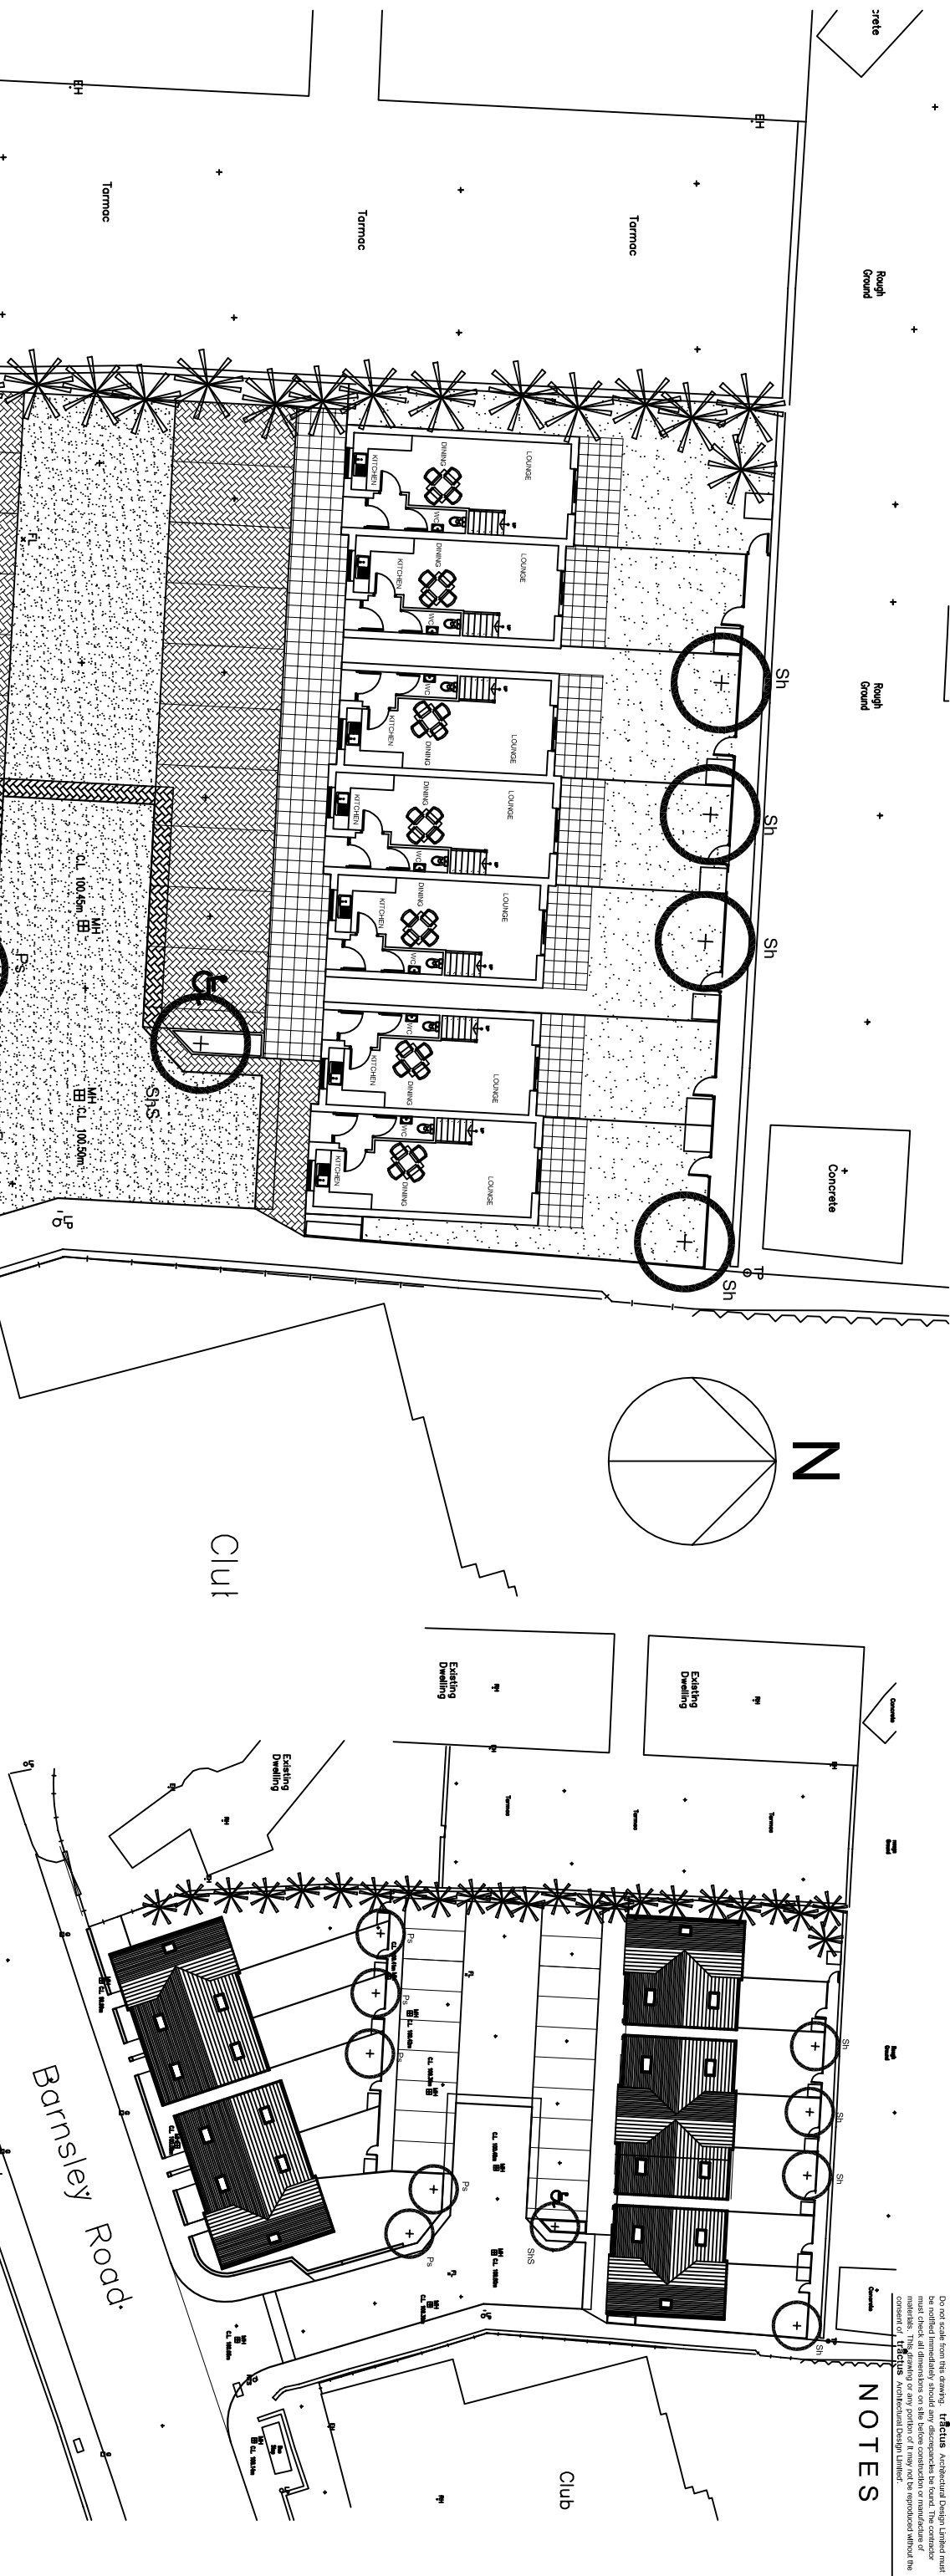

PROPOSED SITE LOCATION PLAN
SCALE - 1:500

FOR FURTHER DETAILS OF THE PROPOSED LANDSCAPE LAYOUT PLEASE REFER TO 'CF LANDSCAPE DESIGN' DRAWING REFERENCED - S/G/249/1

PLANNING ISSUE

Rev	Description	Date	By	App'd
A	Landscape layout update.	23.1.09	AM	DMA

trāctus

ARCHITECTURAL DESIGN LIMITED
Unit 11a Norththorpe Mills
Wakefield Road
Sisland
Wakefield
HD9 5JA
t: 01484 860 701
f: 01484 865 771
e: info@tractus.co.uk
w: www.tractus.co.uk

LEISURE INNS DEVELOPMENTS

Project
THE HALFWAY HOTEL
GOLDTHORPE
TOWERS 11B
PROPOSED SITE & LOCATION
PLAN

Drawn by	Check	Date	App'd
AM	01/09	-	
Drawn to	Project no	Scale @ A3	Rev
PL 03	08/022	as shown	A

Barnsley Road

PROPOSED SITE PLAN
SCALE - 1:250

