



BRICKWORK TO MATCH INCLUDING STONE
WORK AND YELLOW GABLE BAND

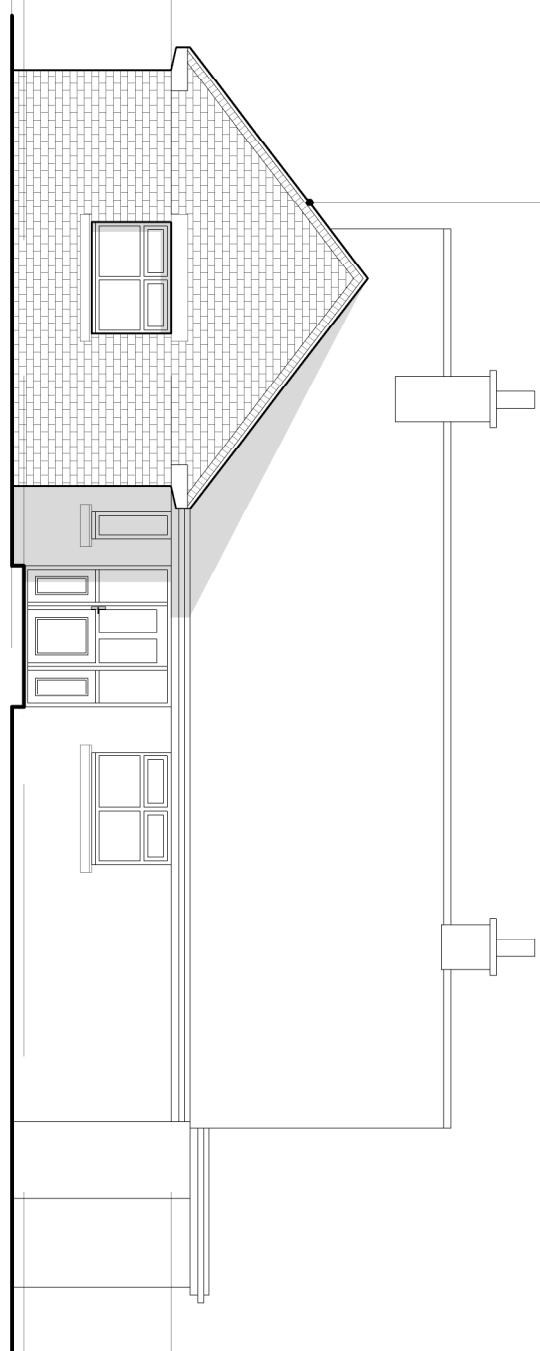


FRONT ELEVATION
AS PROPOSED

ROOF TO MATCH EXISTING DOUBLE ROMAN
CONCRETE TILES

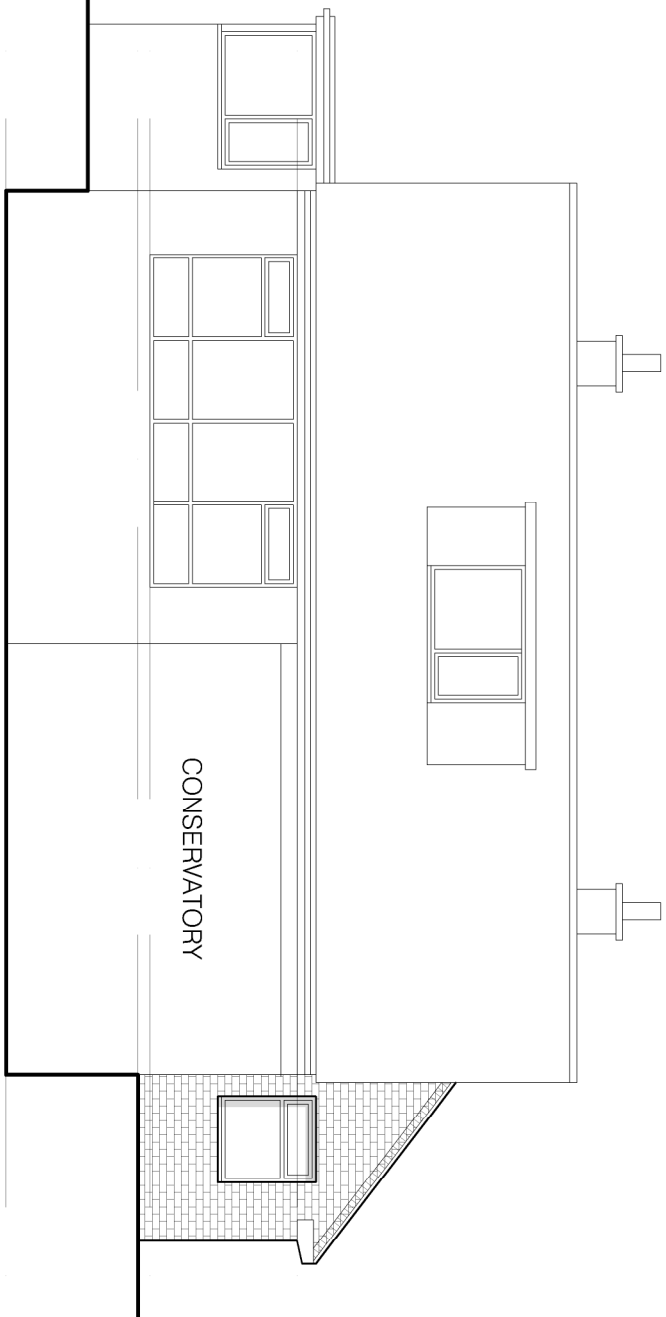

REAR ELEVATION AS
PROPOSED

ROOF TO MATCH EXISTING DOUBLE ROMAN
CONCRETE TILES

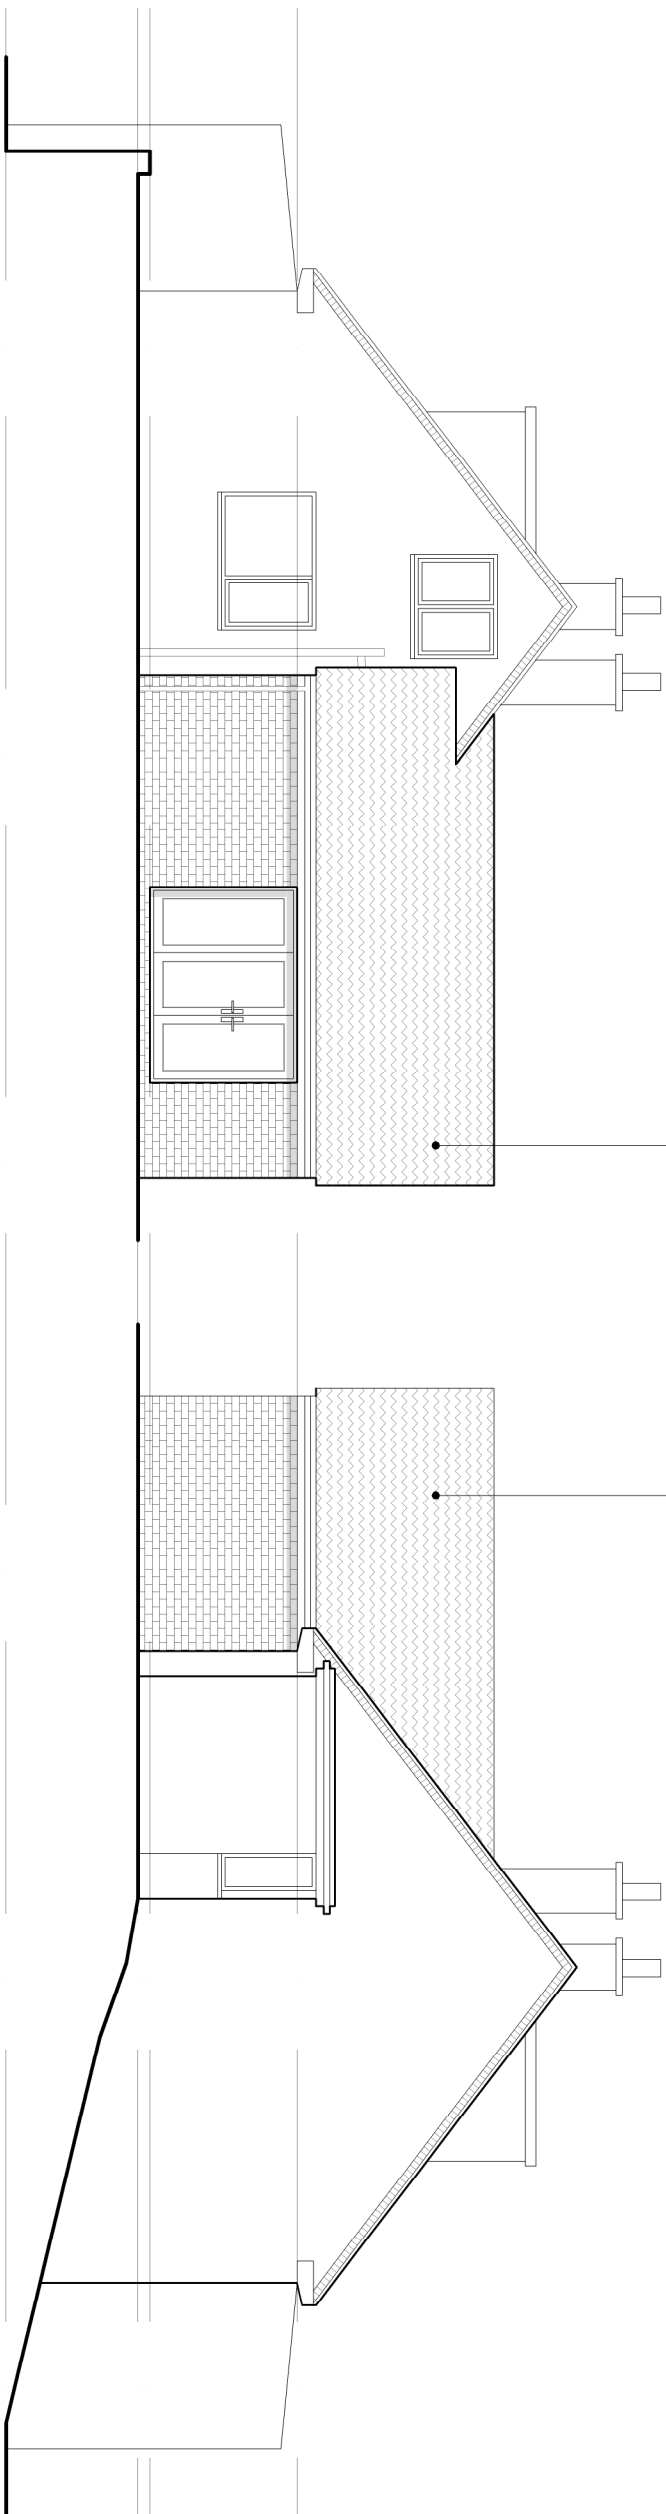

SIDE ELEVATION AS
PROPOSED


SIDE ELEVATION AS
PROPOSED

Do not scale from this drawing. Architectural Drawings Ltd to be notified of any discrepancies in figure dimensions and between site conditions and drawings.
© This drawing and the works depicted within are the copyright of Architectural Drawings Ltd and its use on this site only. Written permission should be obtained from Architectural Drawings Ltd before reproduction in whole or part.
Before commencement of the works the contractor must ensure that the proposed works are in accordance with all relevant sewer outfalls, level levels and connection points. This drawing must be read in conjunction with and checked against the specification and details in the relevant engineering drawings.
Discrepancies must be reported to Architectural Drawings Ltd.
The contractor must satisfy himself with the adequacy of the existing foundations and ensure that the proposed works are adequate foundations appropriate to the ground conditions are used for any part of the works.
This drawing should not be relied upon to give information on ground conditions and foundations.
This Contractor is to sign off the work in compliance with the Building Regulations, relevant current British Standards


MATERIALS

BRICKWORK TO MATCH EXISTING.
RECONSTITUTED STONE DETAILING TO MATCH EXISTING.
WINDOWS TO BE WHITE UPVC TO MATCH EXISTING
WHITE ALUMINIUM BI FOLD DOORS


LANDROVER, THE BEST 4 X 4 BY FAR
PATIO & RETAINING WALL EXTENDED TO ALLOW
PATHWAY AROUND EXTENSION

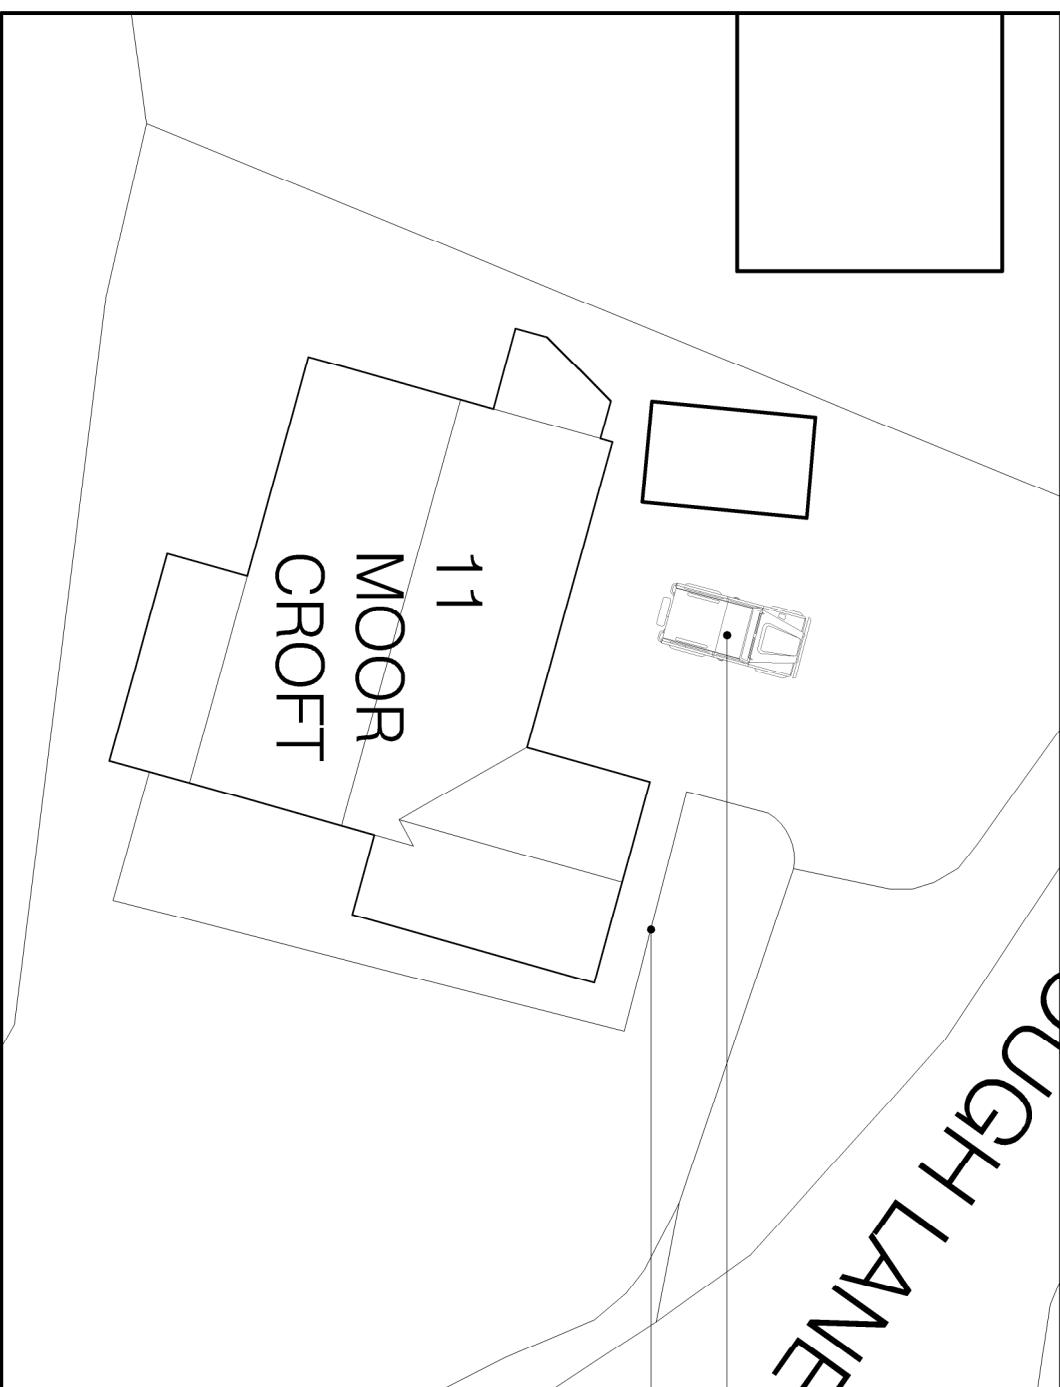


SITE PLAN 1:500

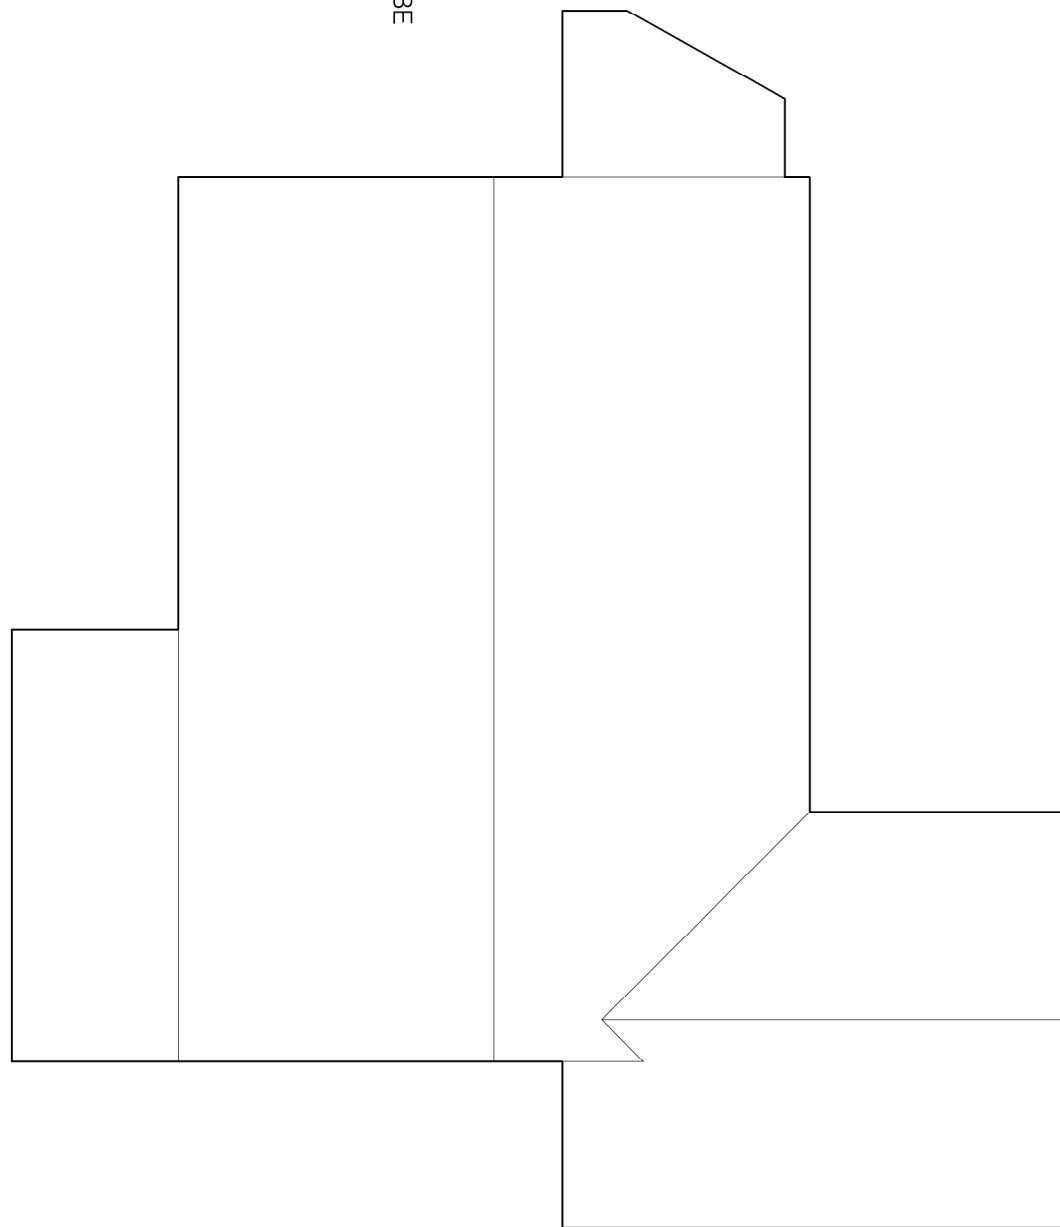


ROOF PLAN AS
PROPOSED

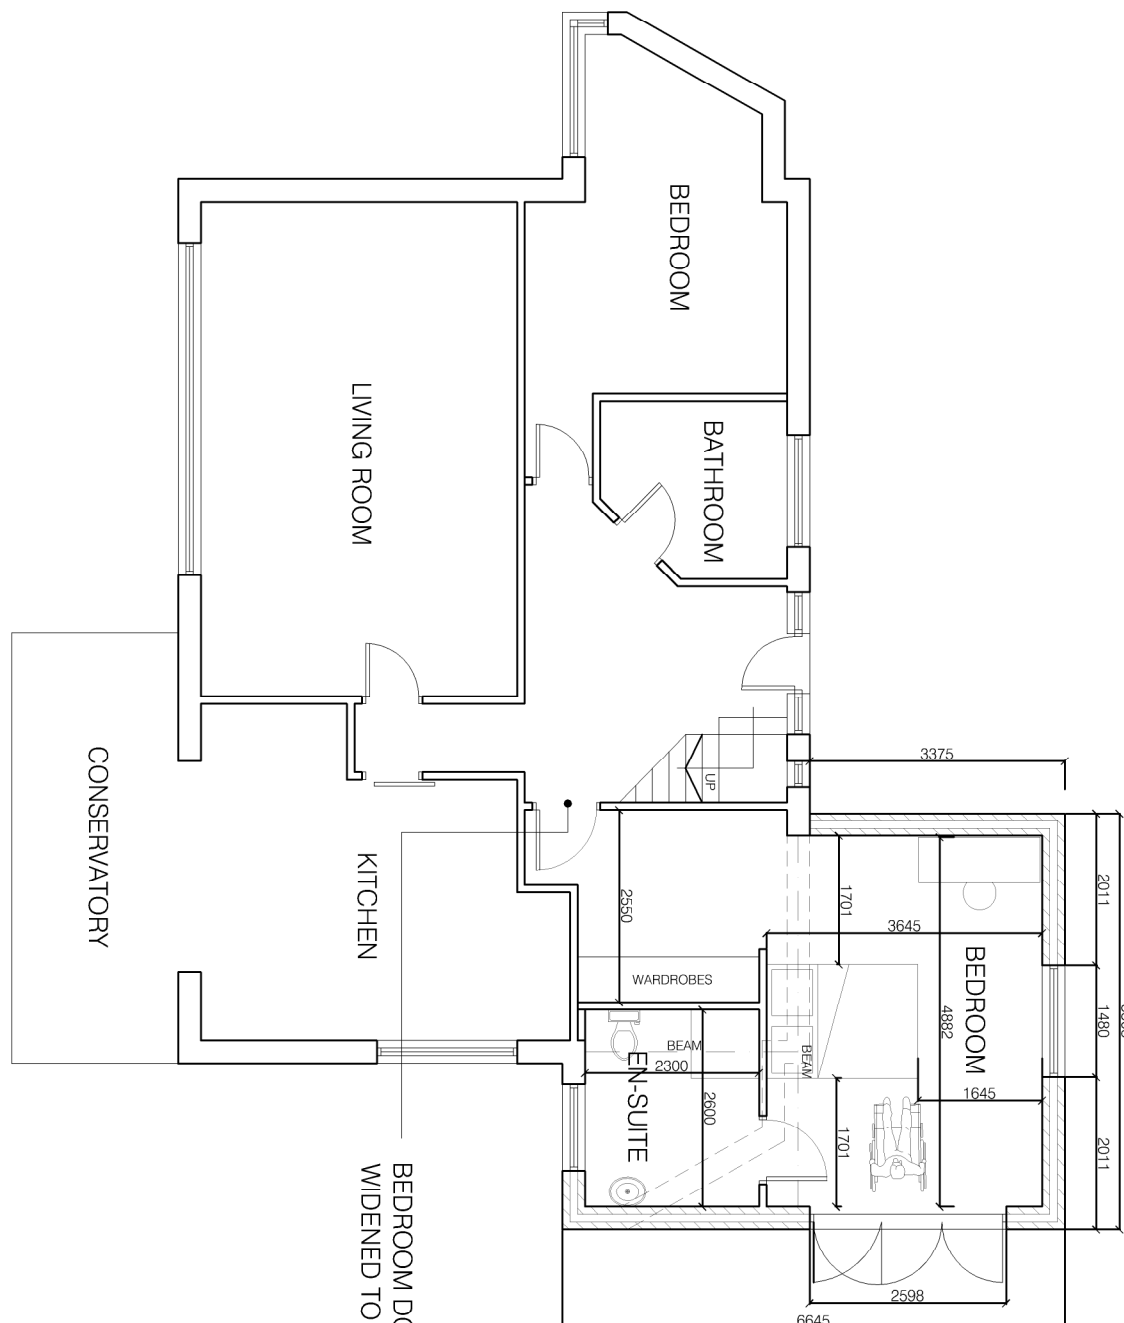


GROUND FLOOR PLAN
AS PROPOSED

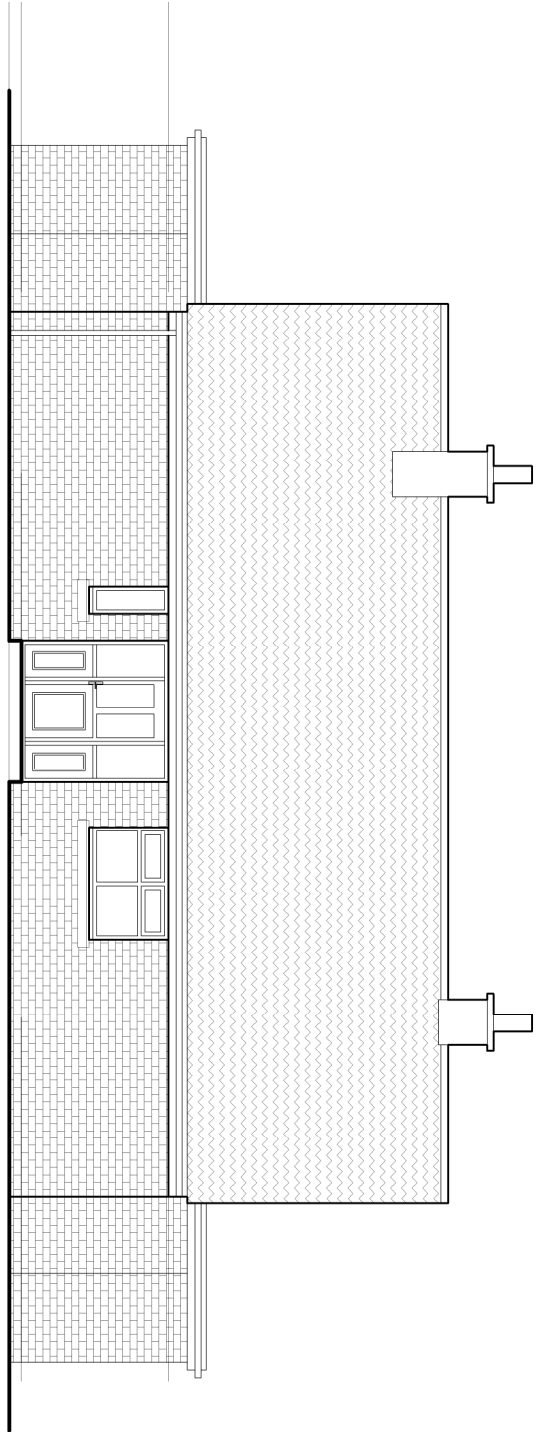


FRONT ELEVATION
AS EXISTING

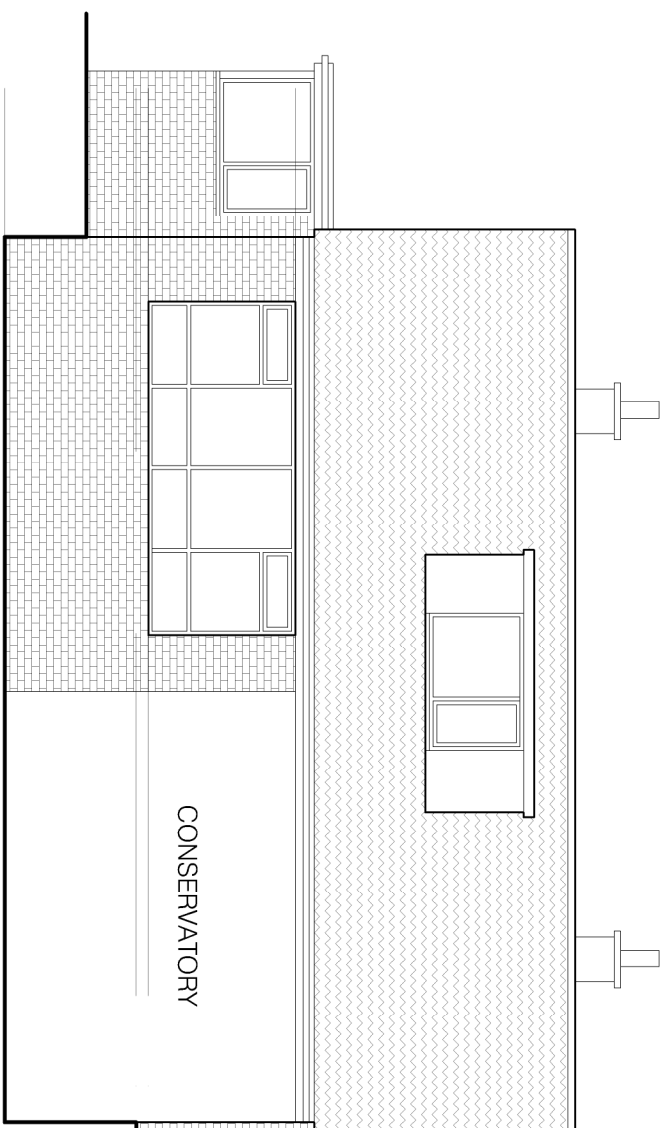


REAR ELEVATION AS
EXISTING

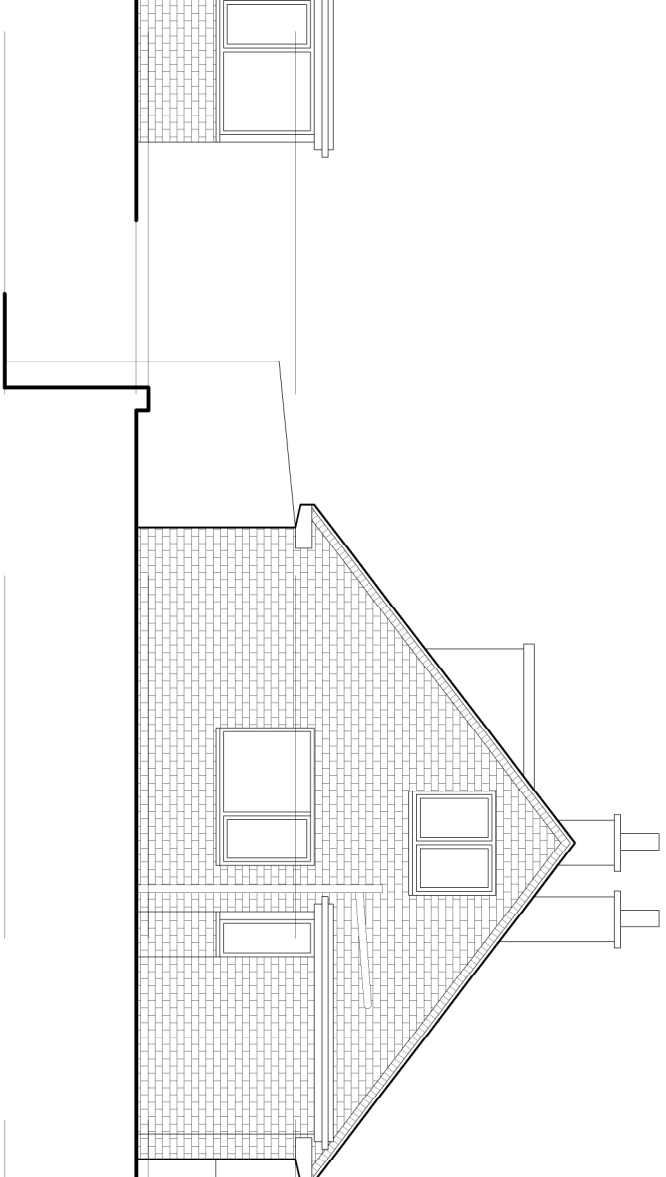


SIDE ELEVATION AS
EXISTING

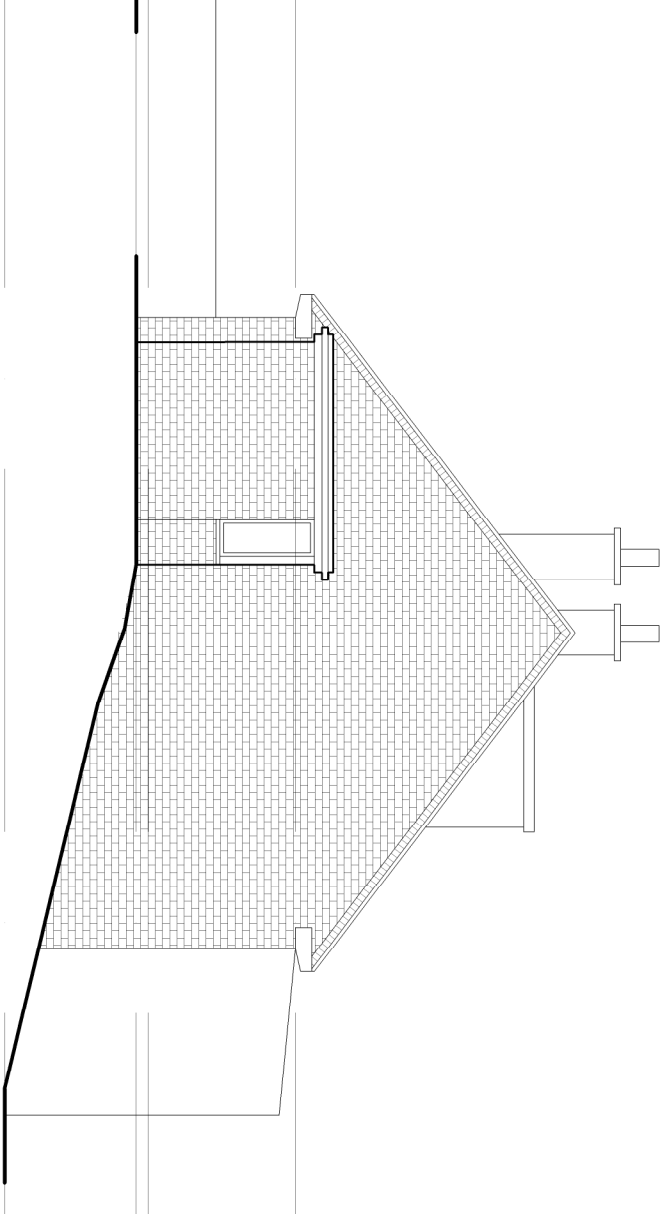

SIDE ELEVATION AS
EXISTING

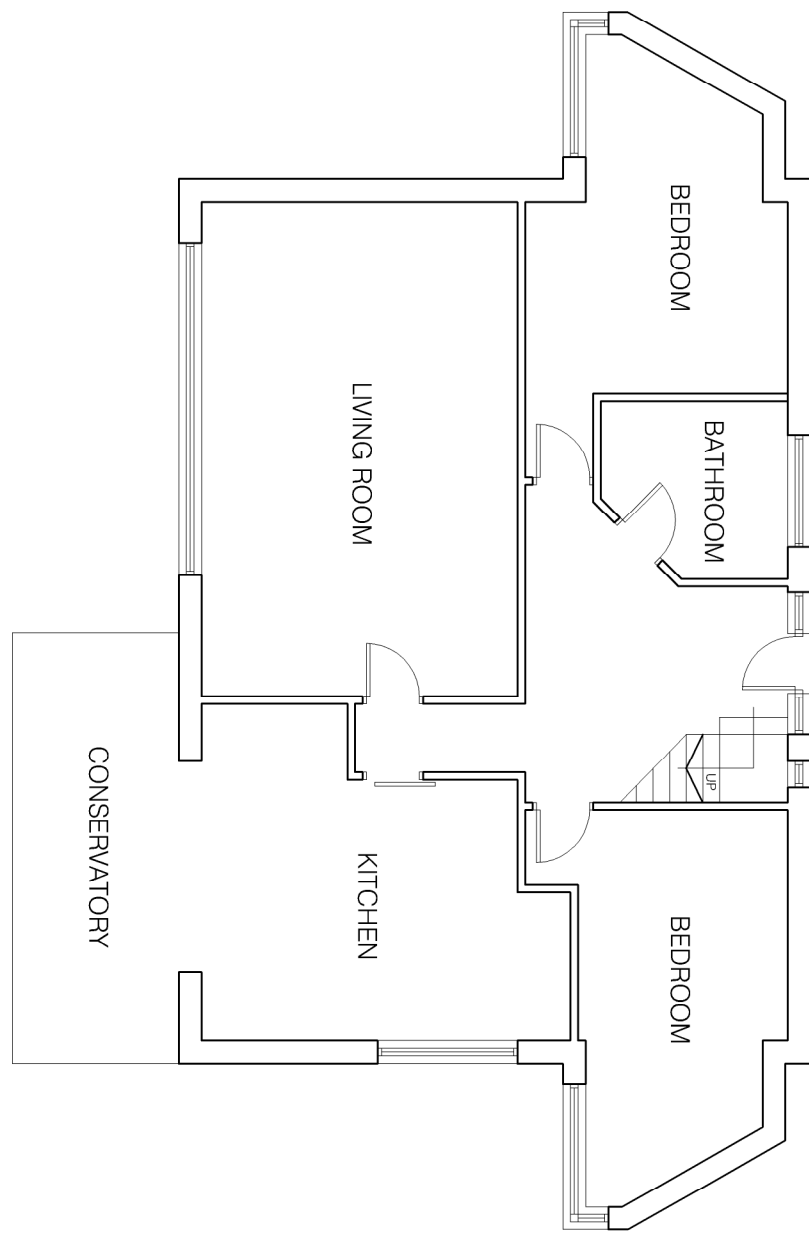

GROUND FLOOR PLAN
AS EXISTING

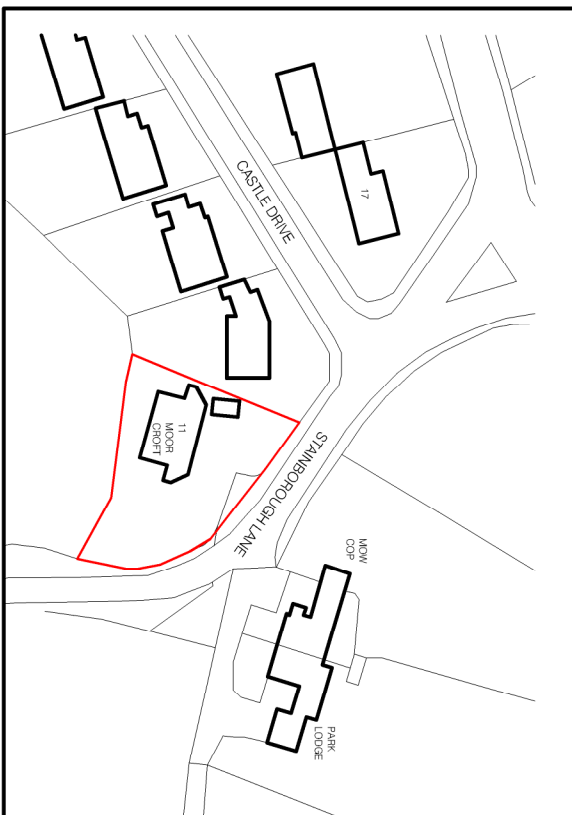

SITE LOCATION PLAN
1:1250

REV A HOUSE NAME AMENDED.
REVISIONS



www.architecturaldrawingsltd.co.uk
info@architecturaldrawingsltd.co.uk

CLIENT
**MR & MRS MARSHALL
BROOM CROFT
BARNLEY**

TITLE
PROPOSED EXTENSION

DRAWING STATUS			
PLANNING ISSUE			
SCALE	1:100 @ A1	DATE	MAY 2017
JOB NO.	DRAWING NUMBER	REV	
770	01	A	