




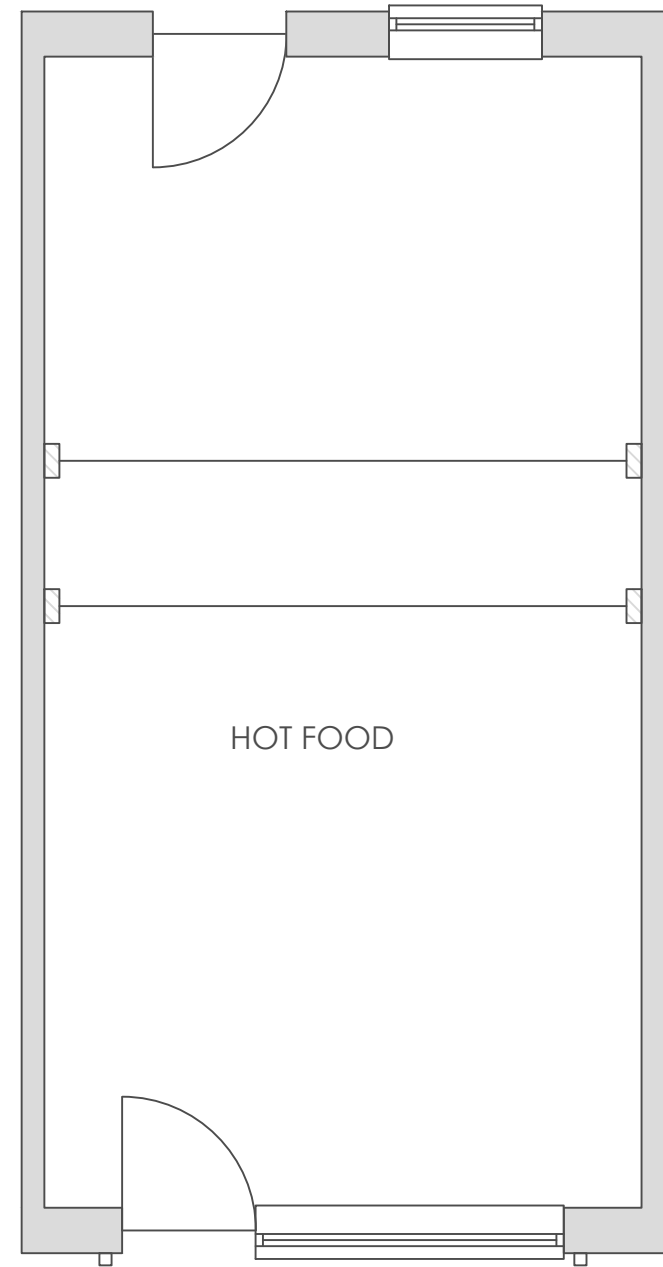


PROPOSED GROUND FLOOR PLAN 1:50

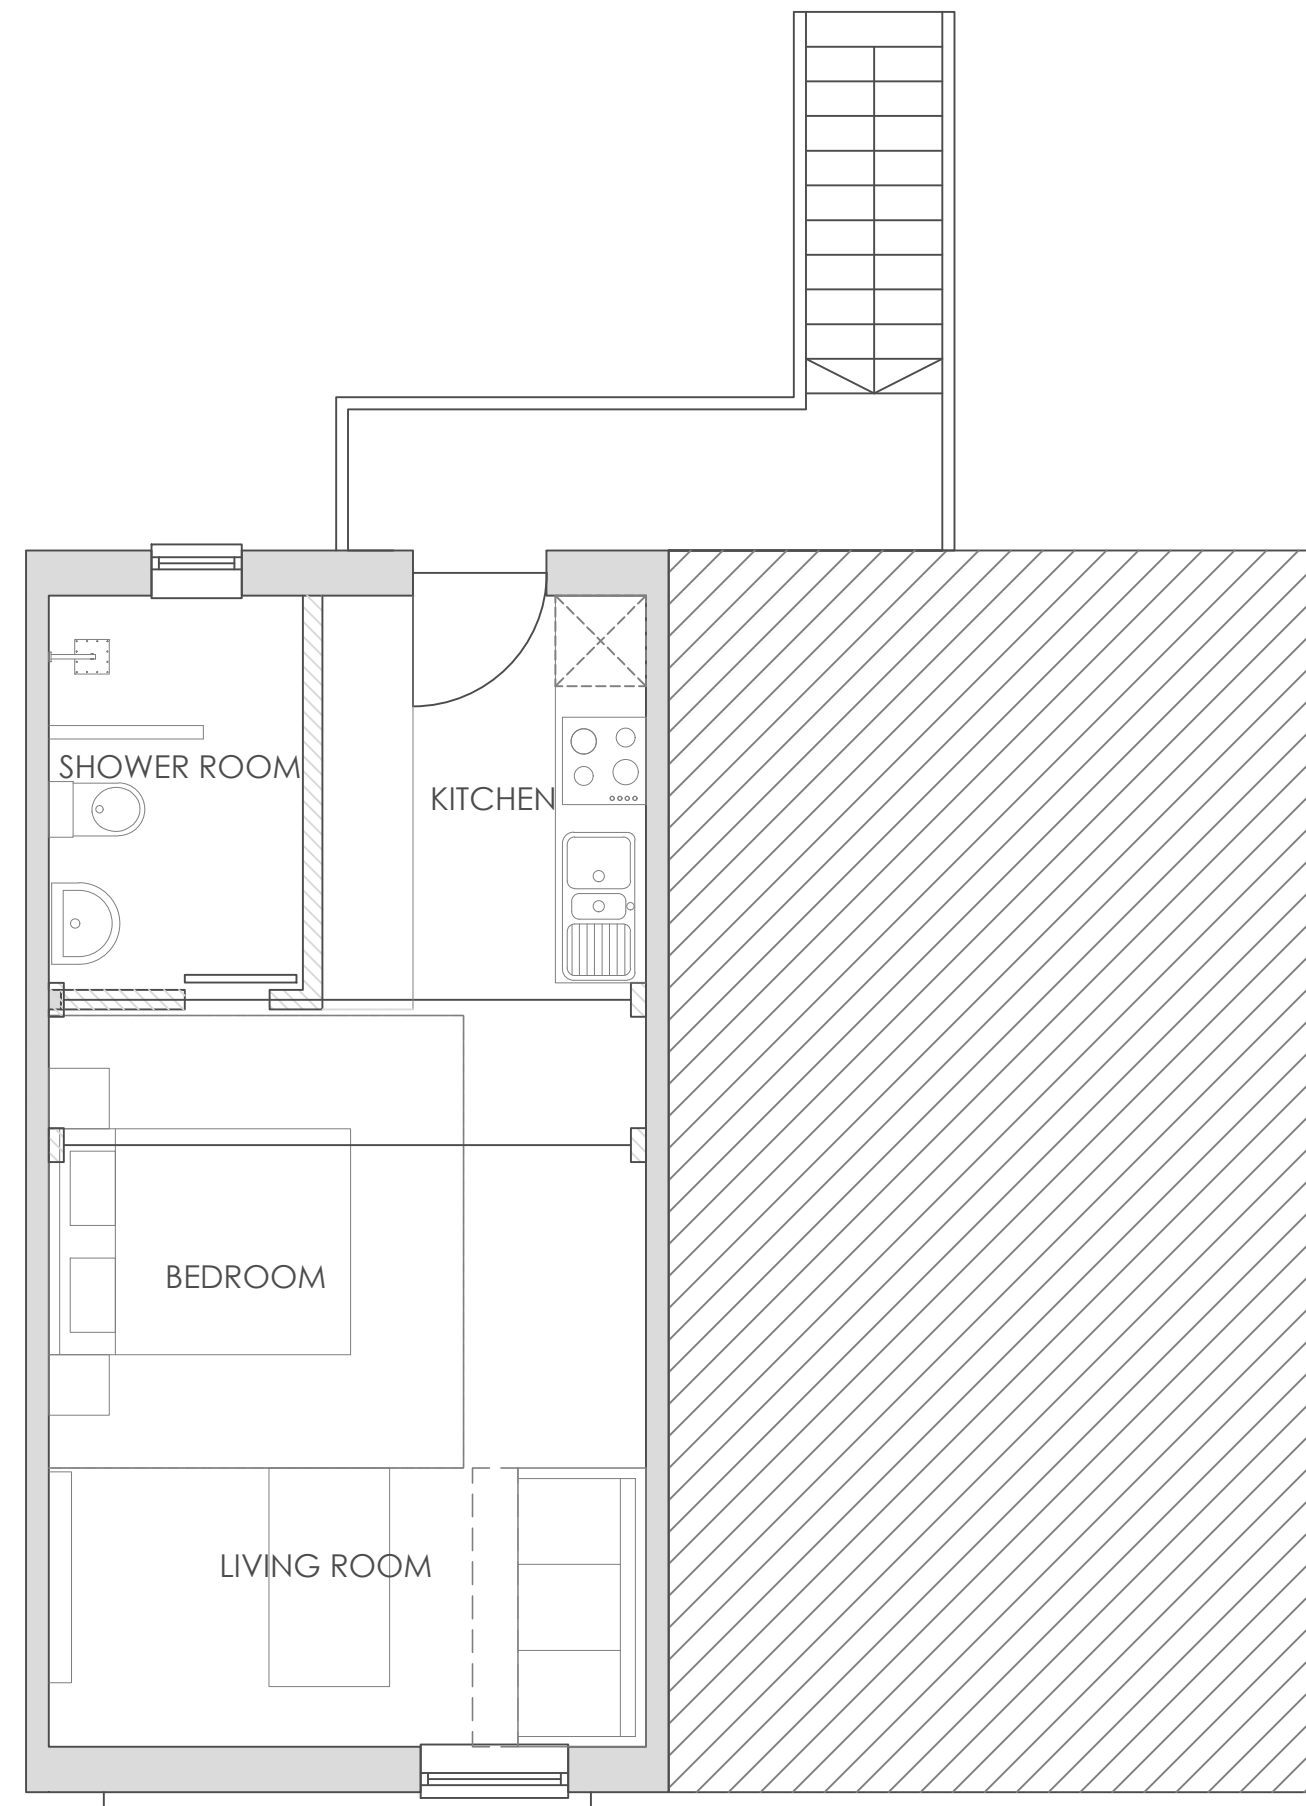


PROPOSED FIRST FLOOR PLAN 1:50

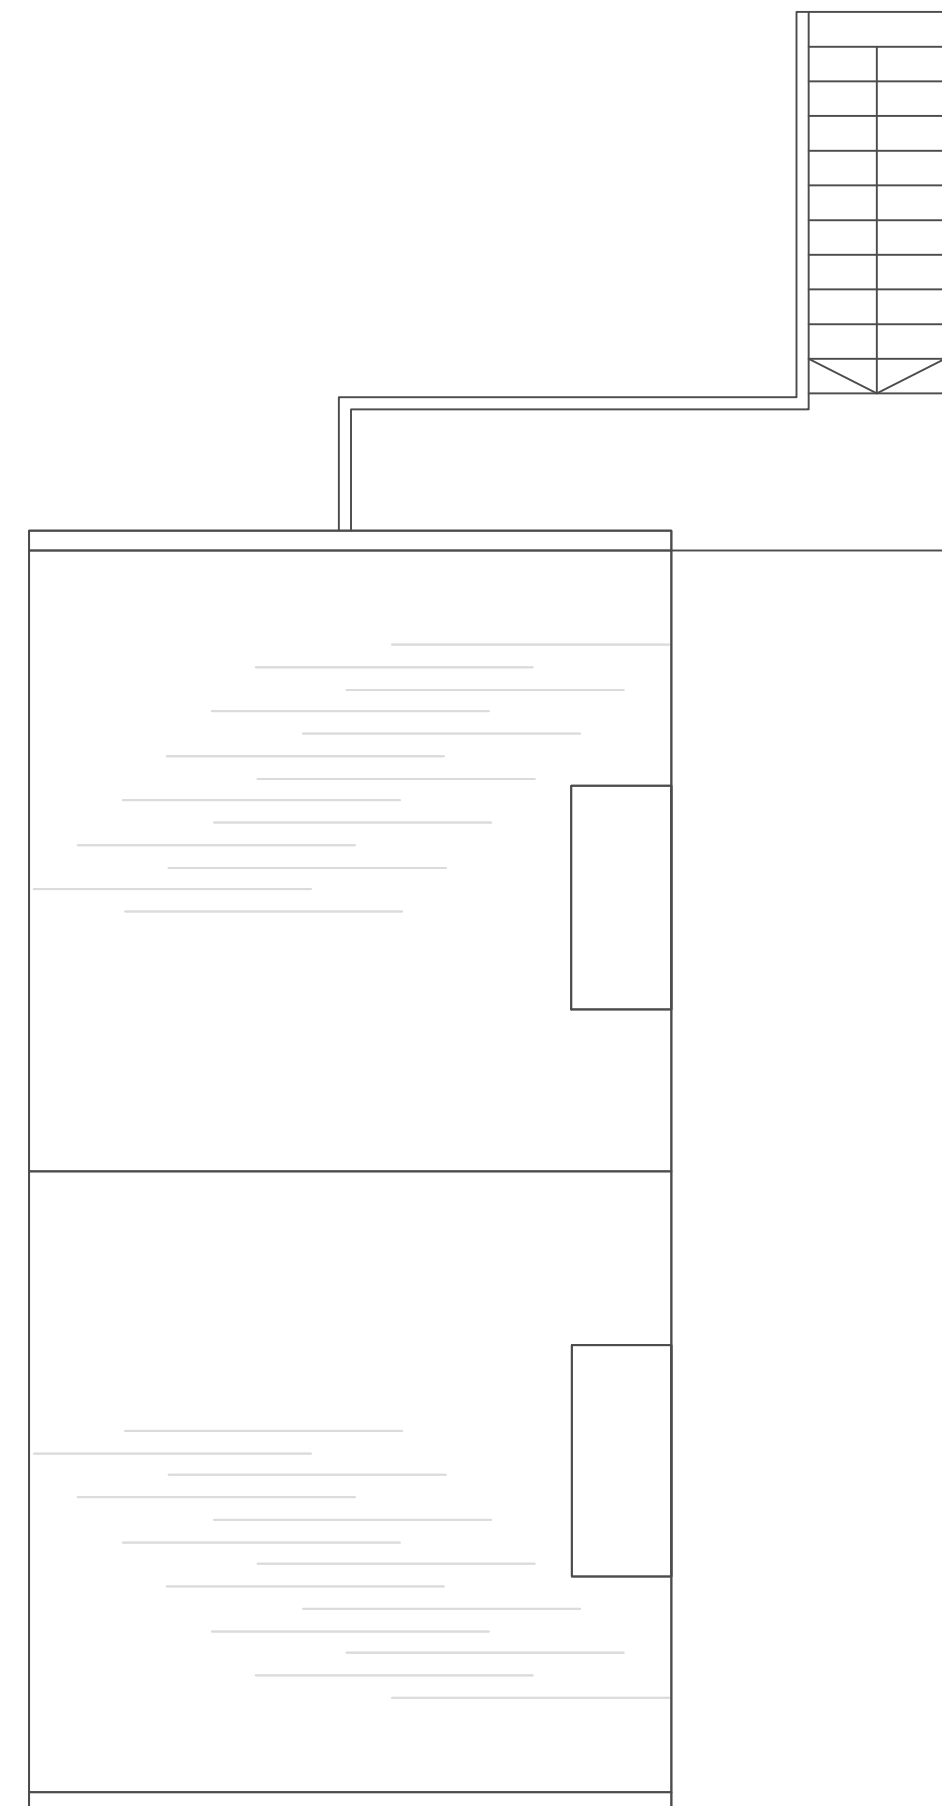


PROPOSED ROOF PLAN 1:50

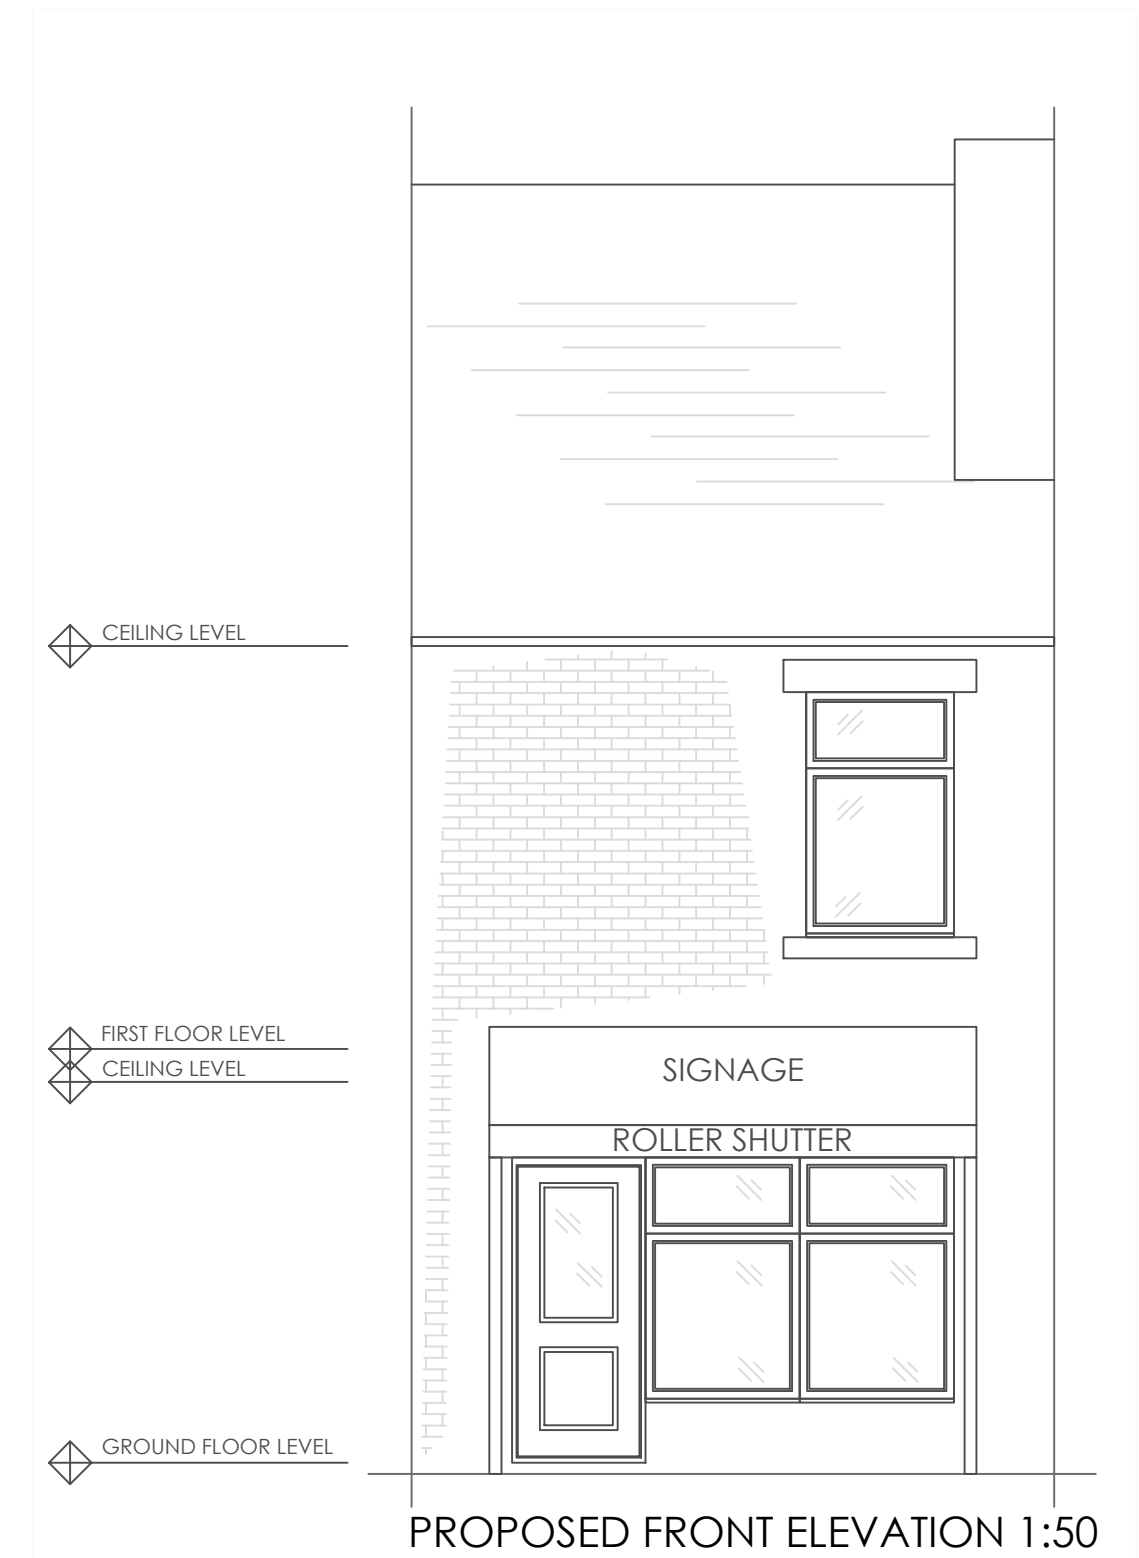


PROPOSED FRONT ELEVATION 1:50

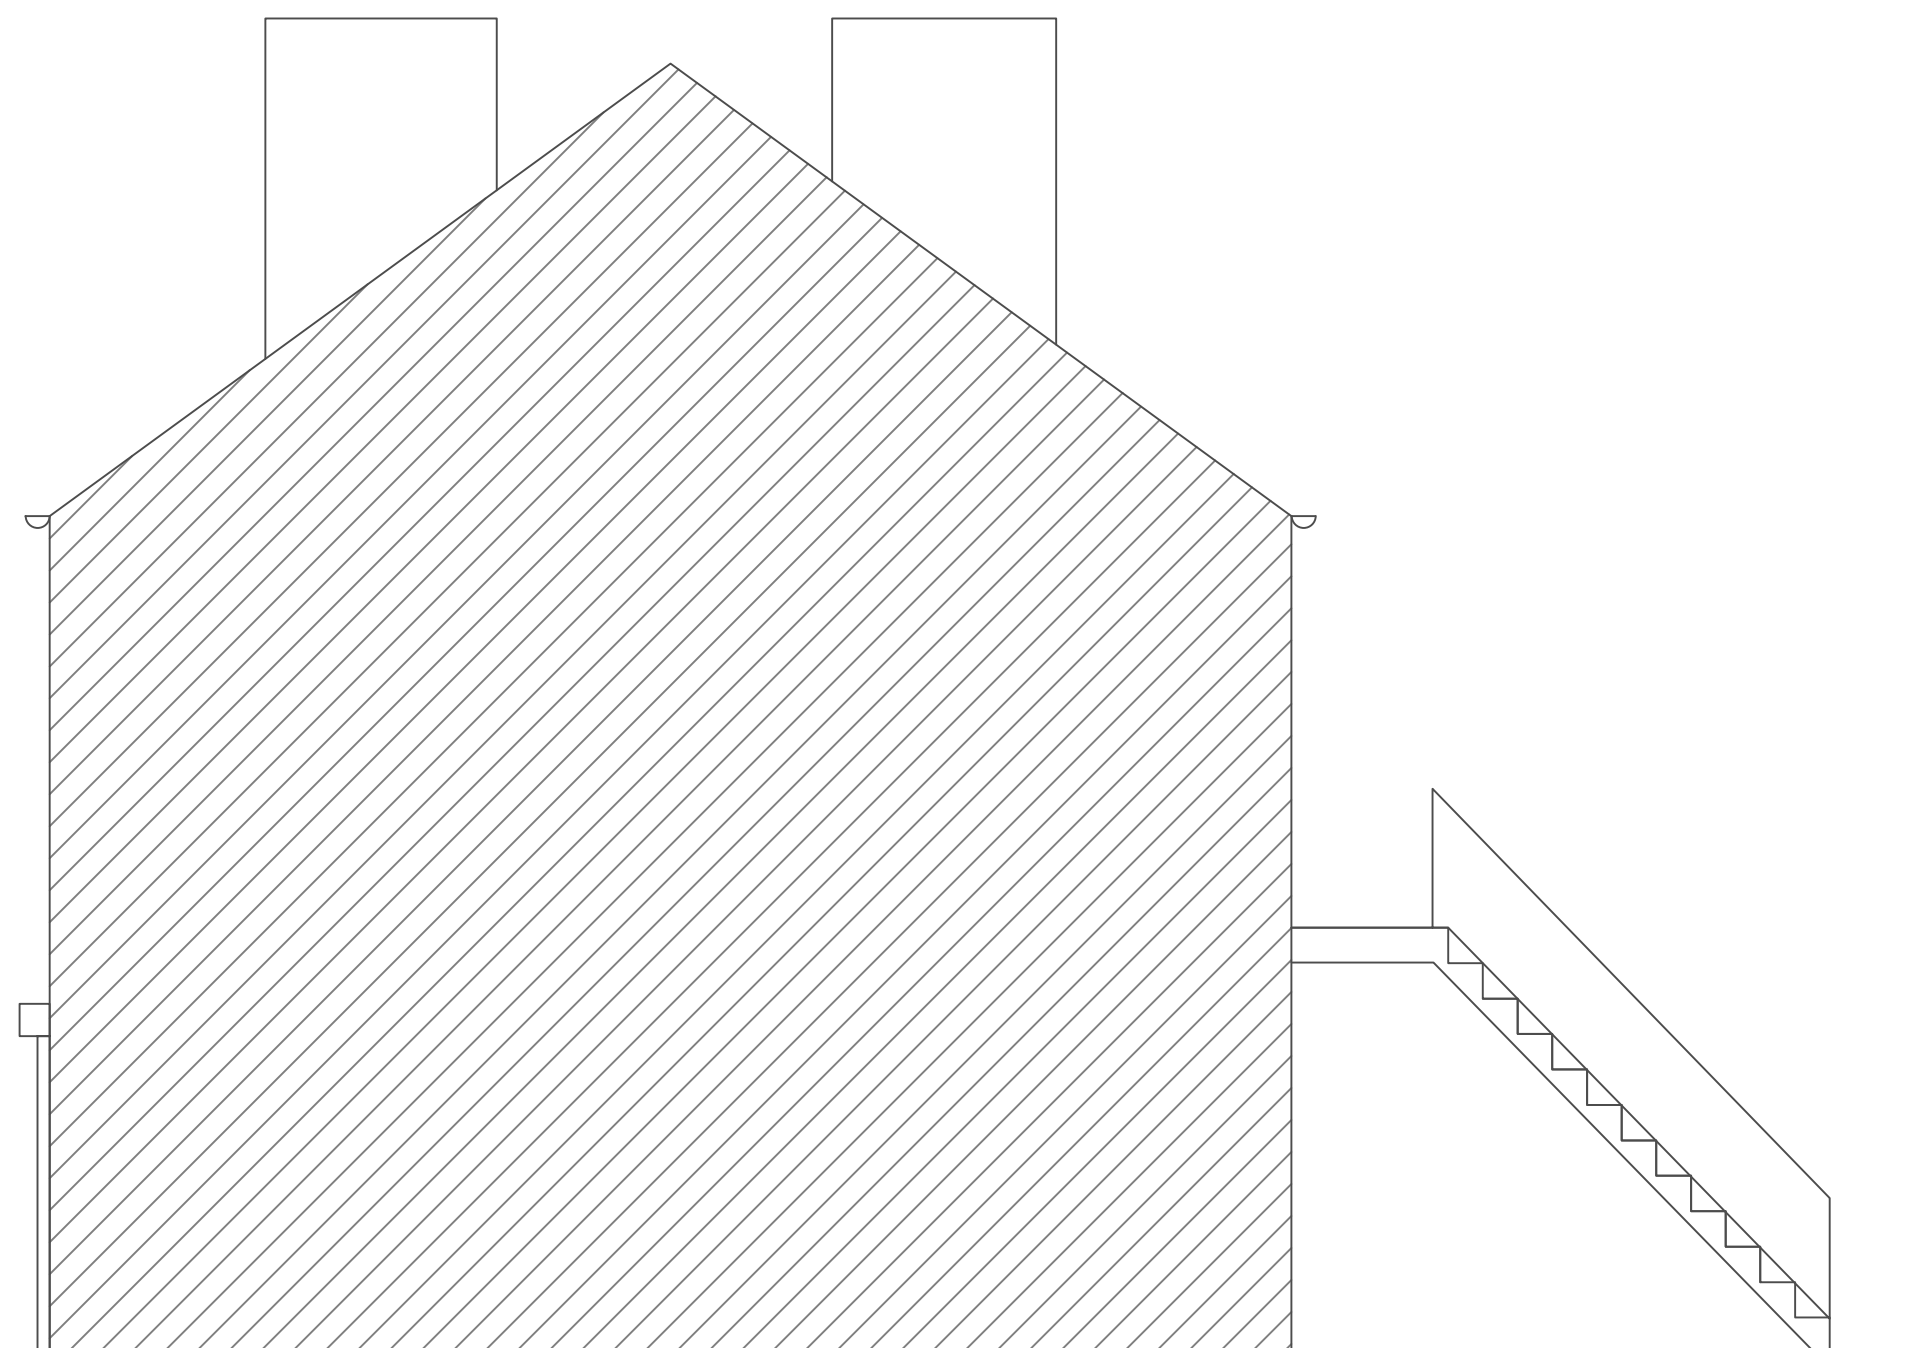

PROPOSED SIDE ELEVATION 1:50

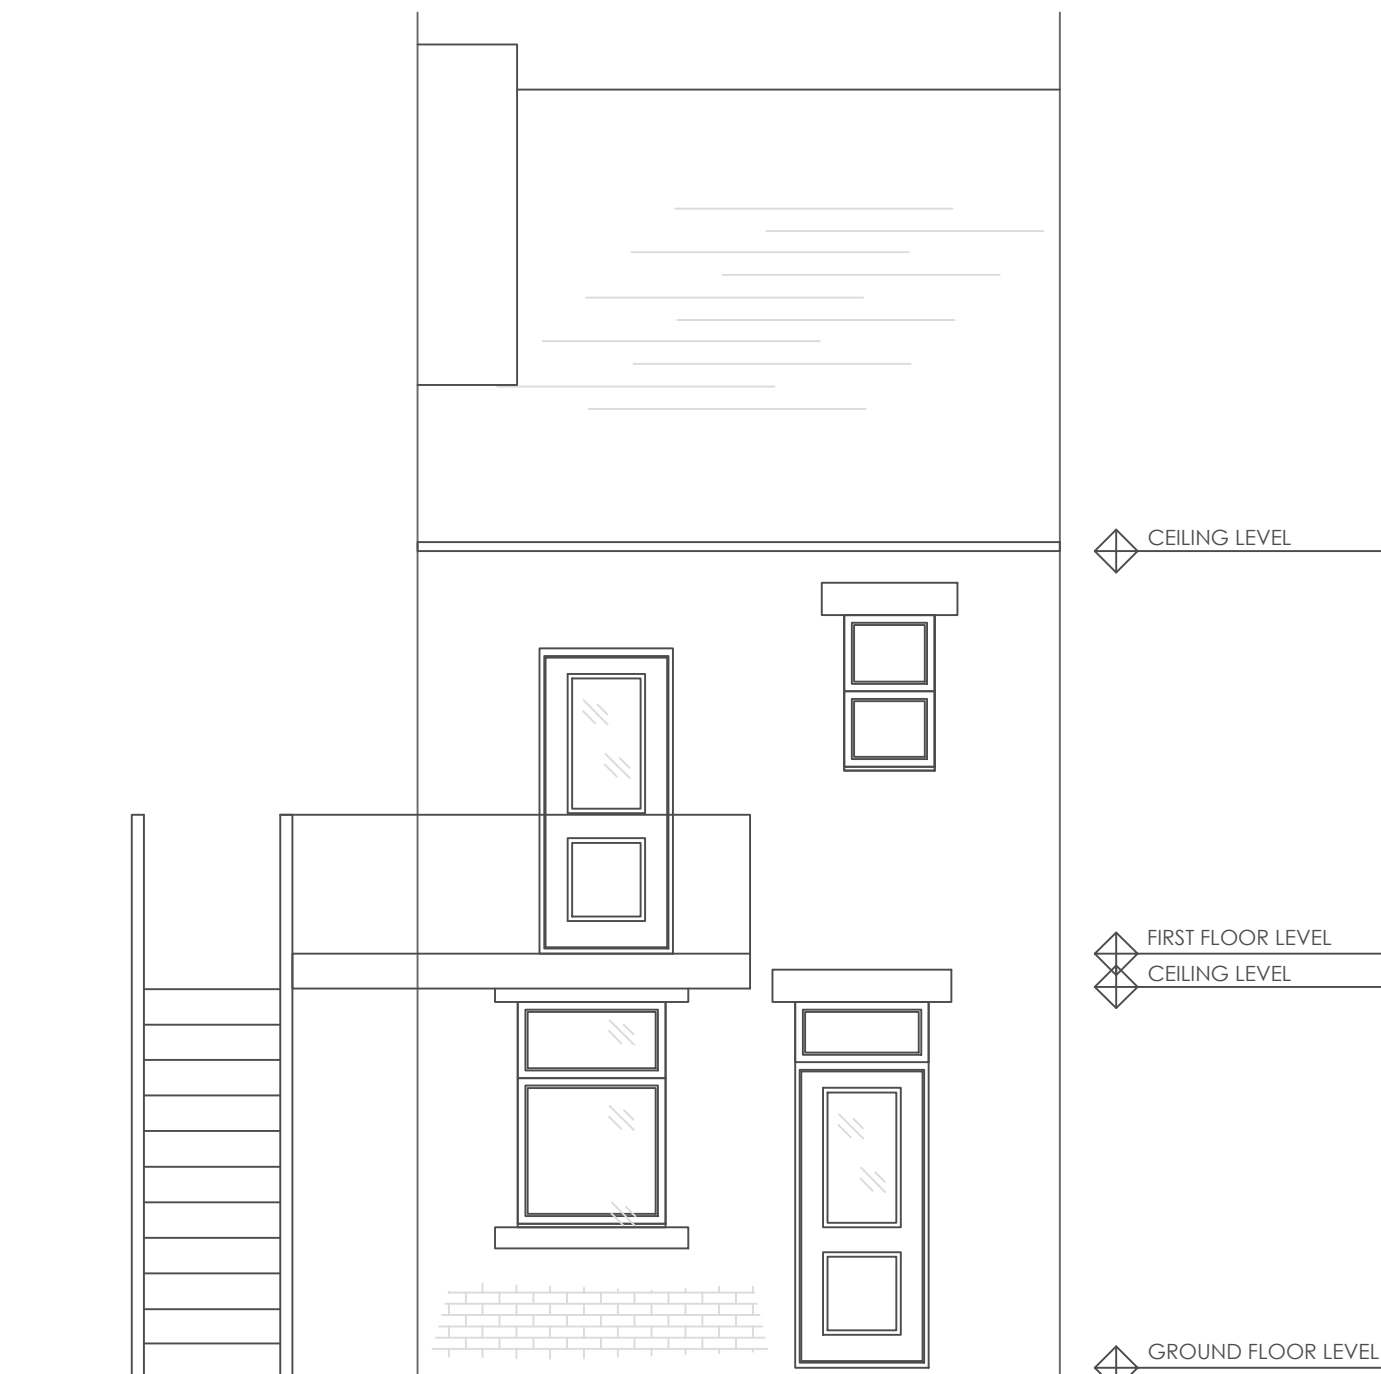

PROPOSED REAR ELEVATION 1:50

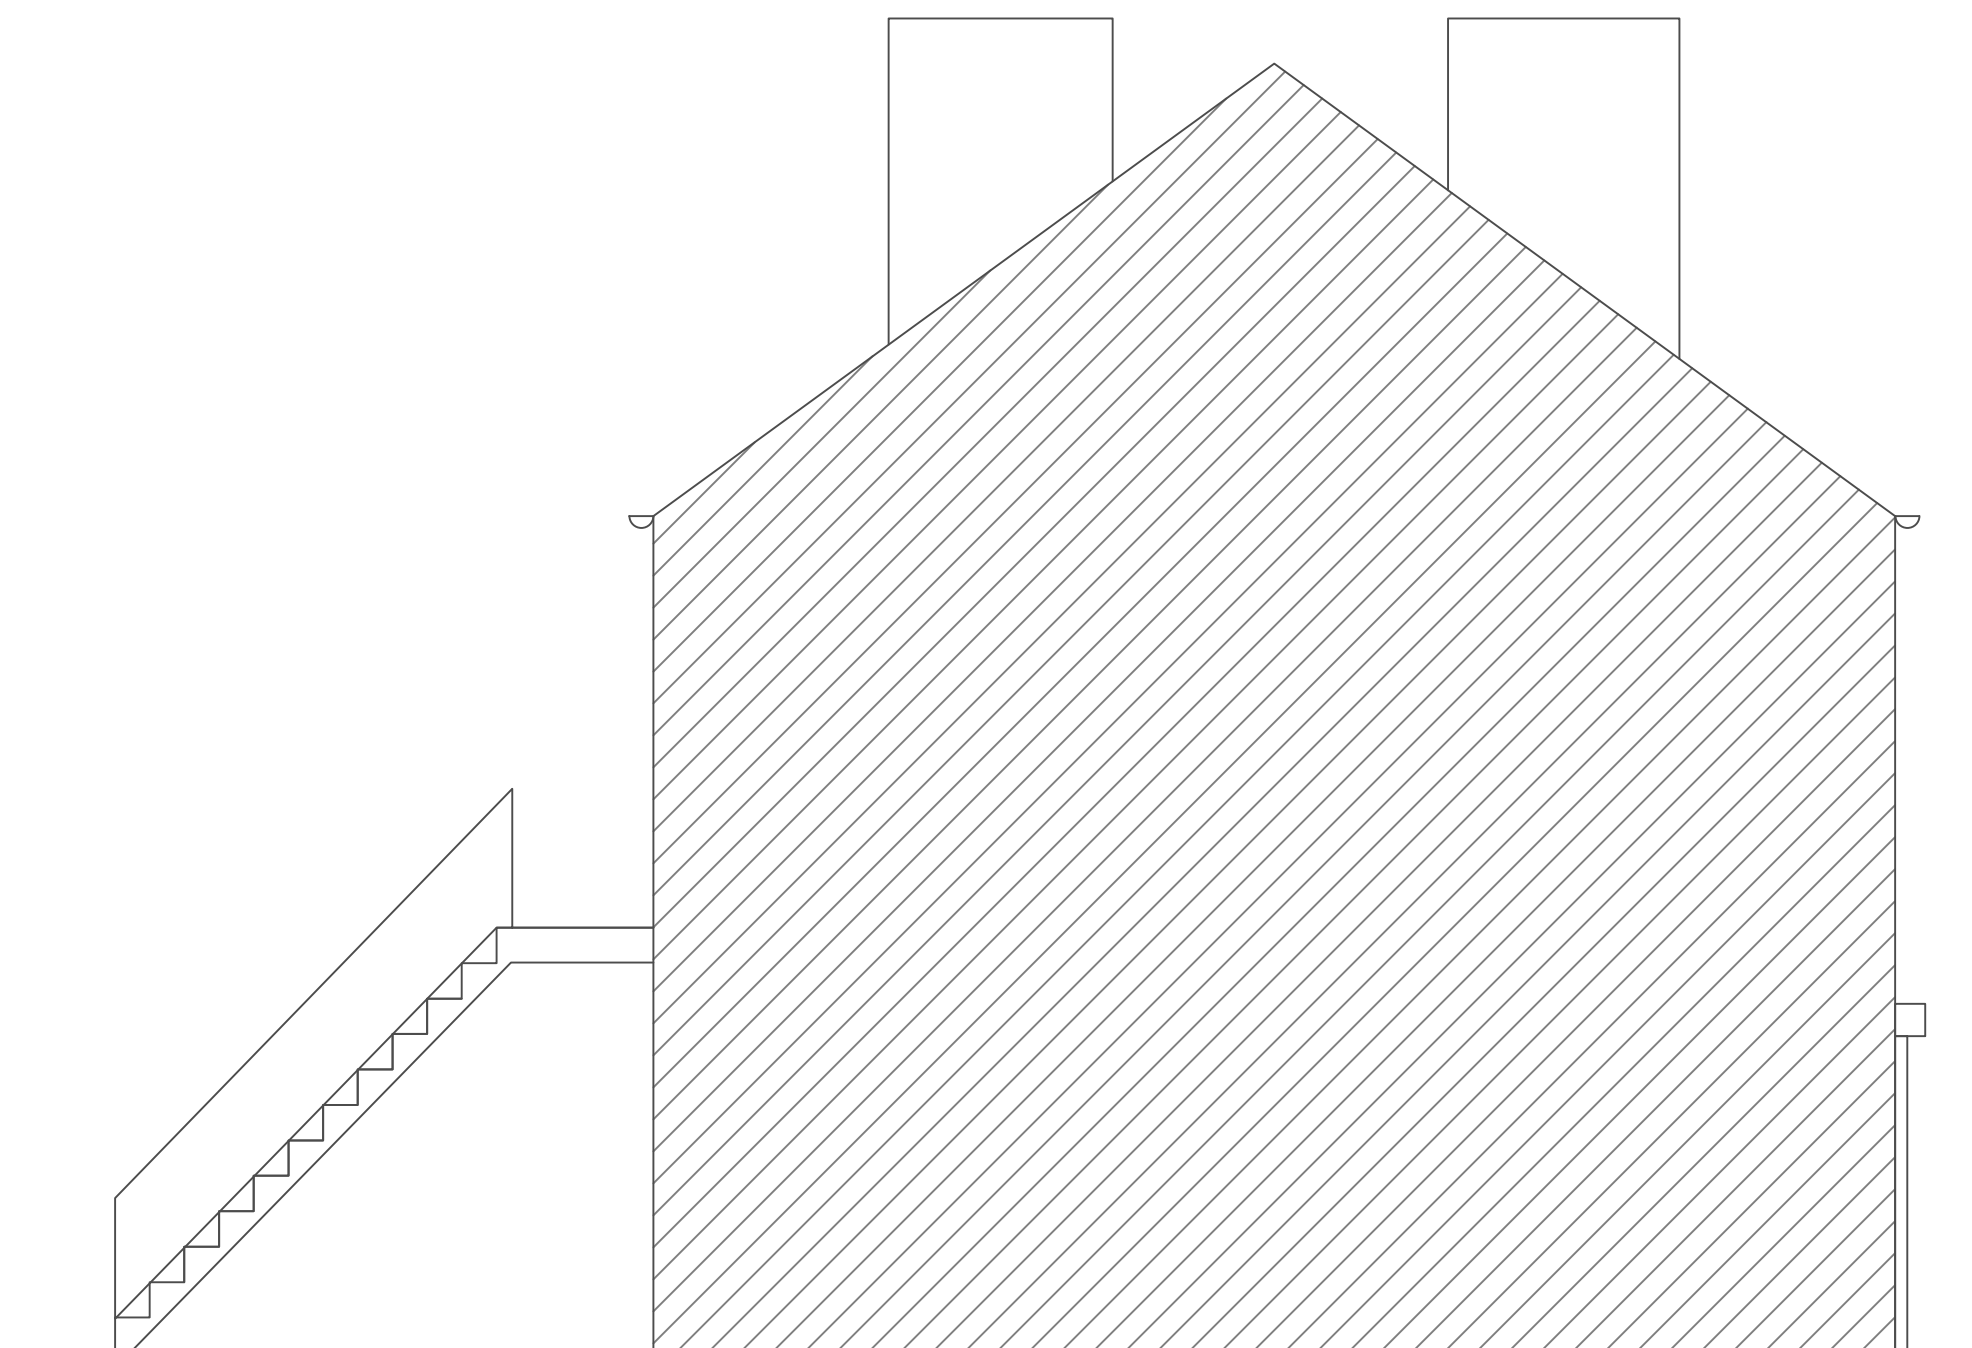

PROPOSED SIDE ELEVATION 1:50



MR RASHID 20 TOWNGATE MAPPLEWELL S75 6AT	
PLANNING APPLICATION GROUND FLOOR CHANGE OF USE WITH FIRST FLOOR DWELLING	
PROPOSED: GA PLANS ELEVATIONS	SCALE: 1:50 1:50
DATE: 03/2022	
DRAWING NO: 003	
PAPER SIZE A1	