


Roof plan showing the direction of the pitch of the roofs Amended

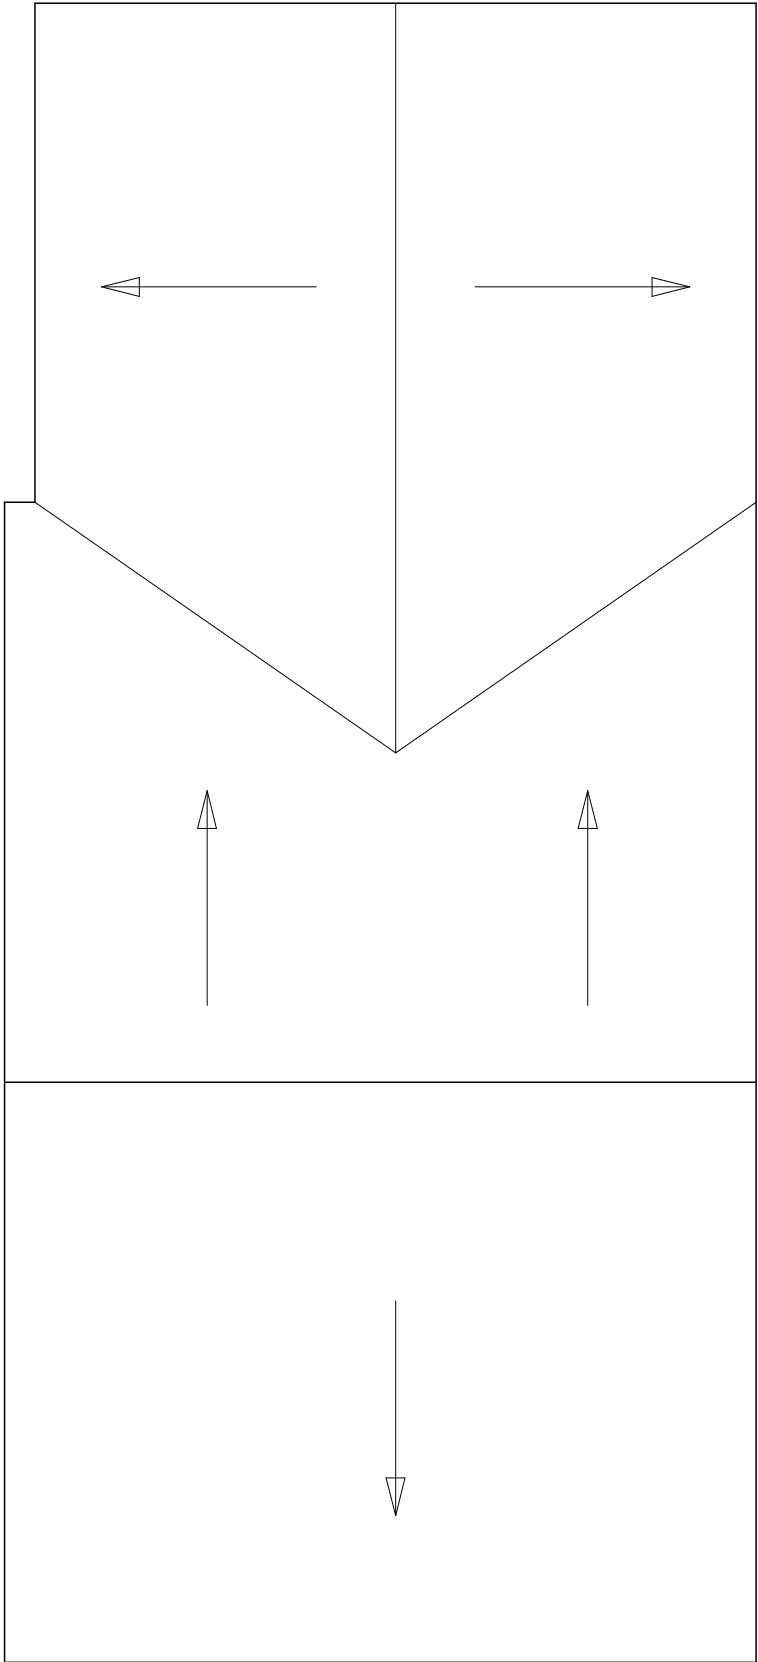

29C Pitt Street	
Darfield	S73 8AS
Drawn By:	Amended:
John Breslin	20/10/2016
Mobile:	Scale
07947 258041	1 - 50