




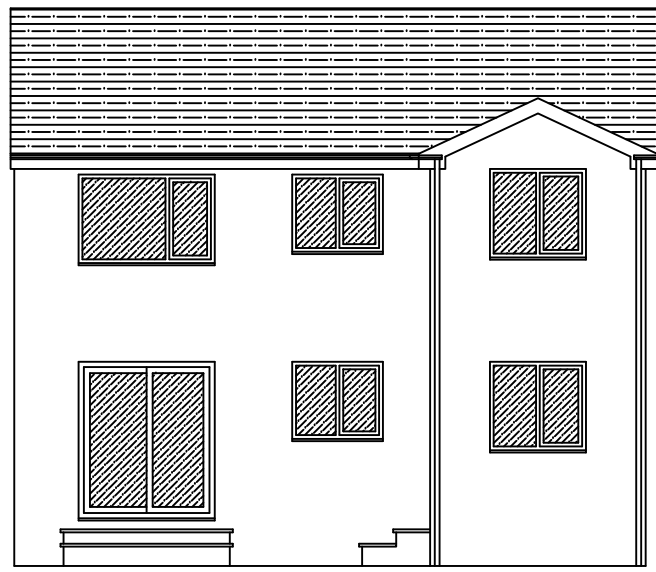


Existing Rear Elevation

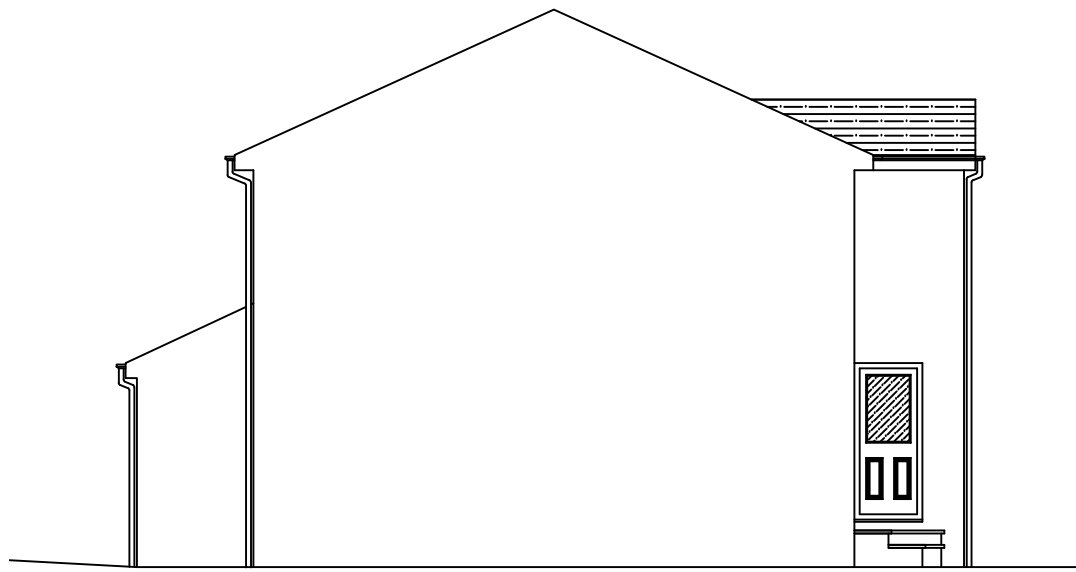


Existing Side Elevation

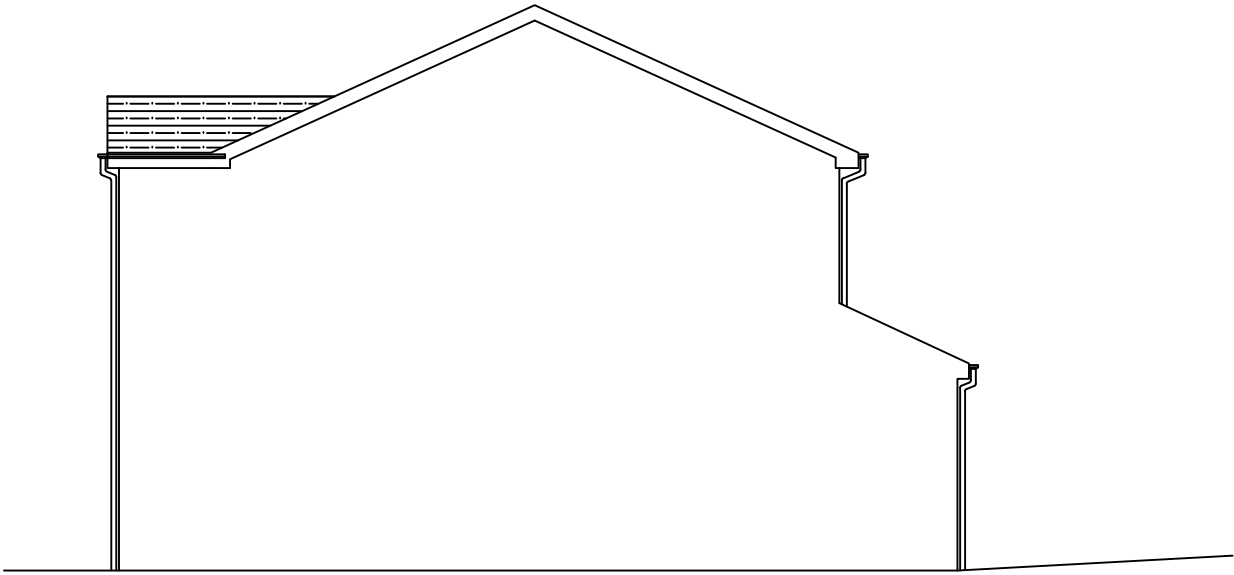


Existing Side Elevation

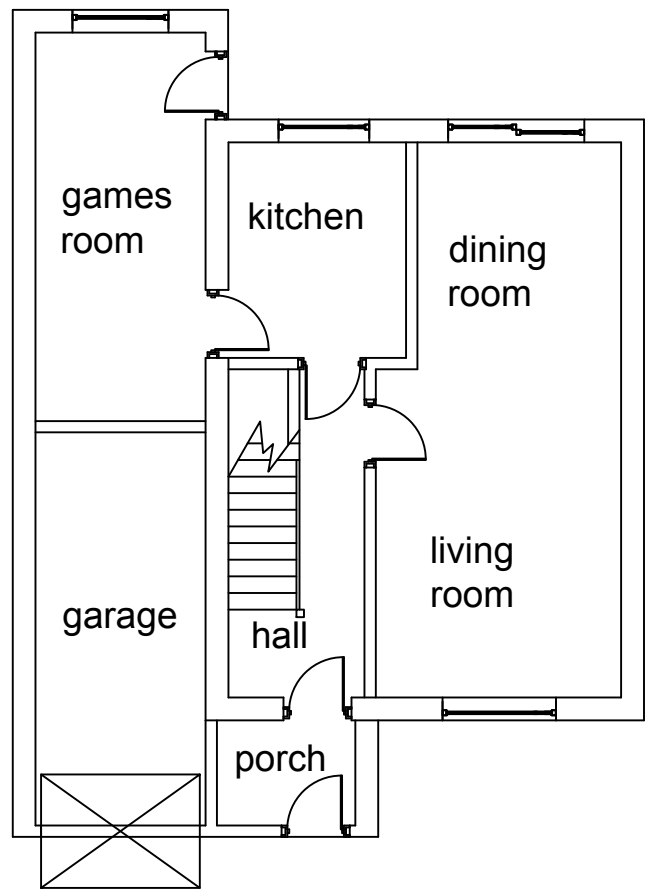


Existing Ground Floor Plan

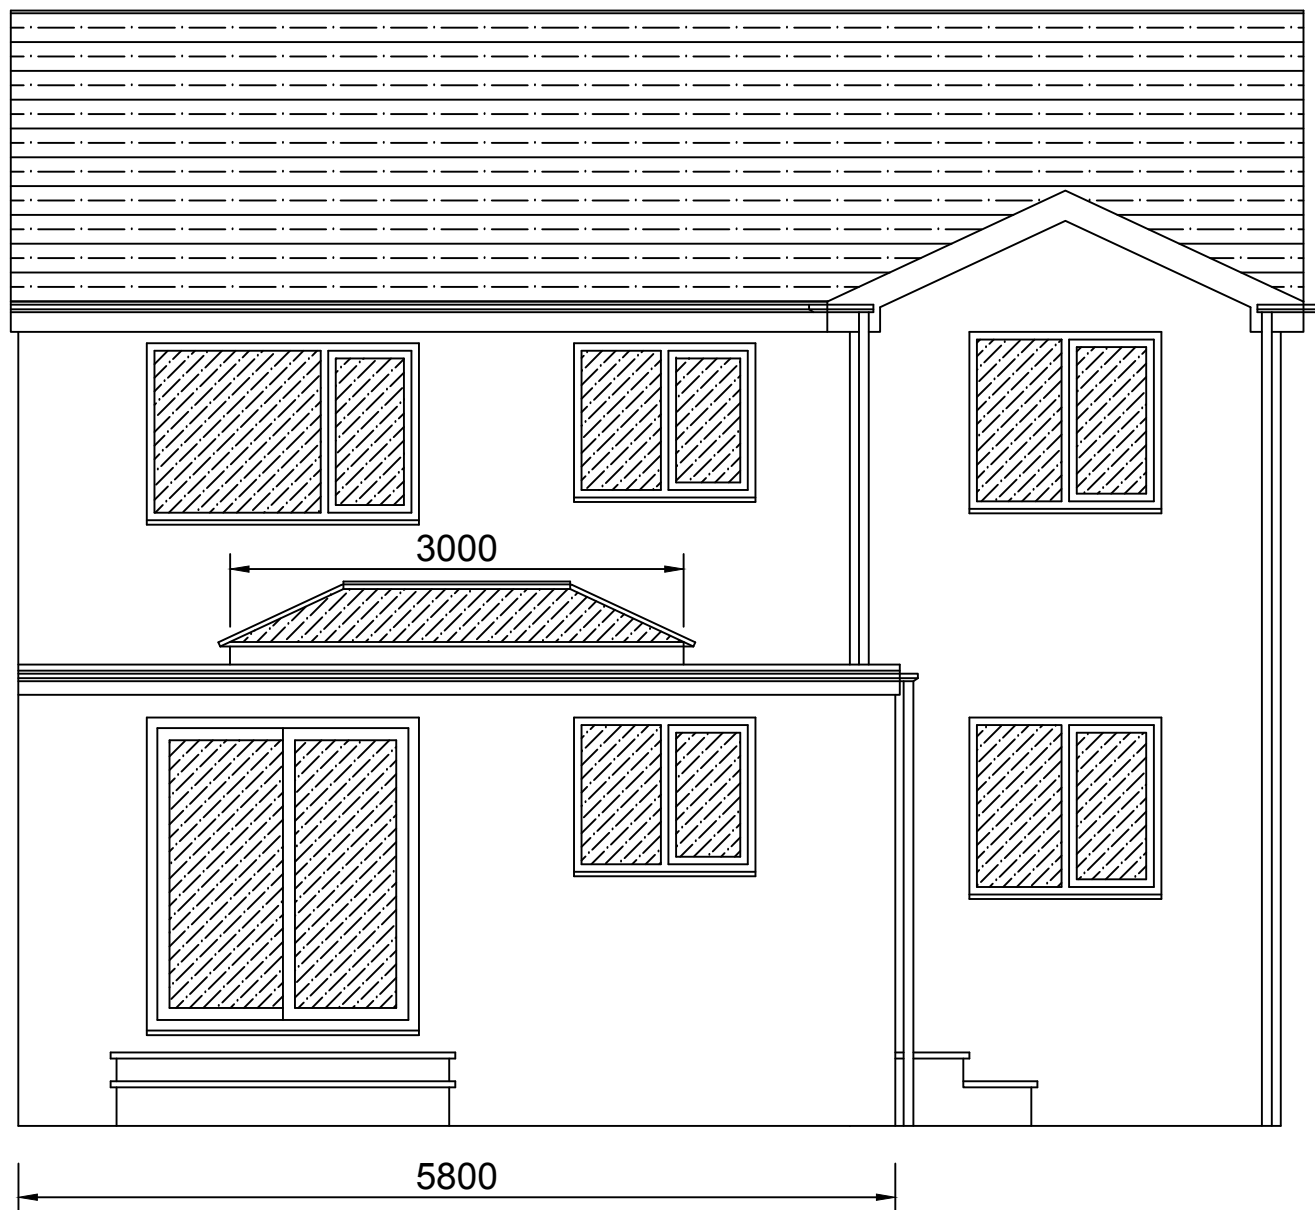


Proposed Rear Elevation

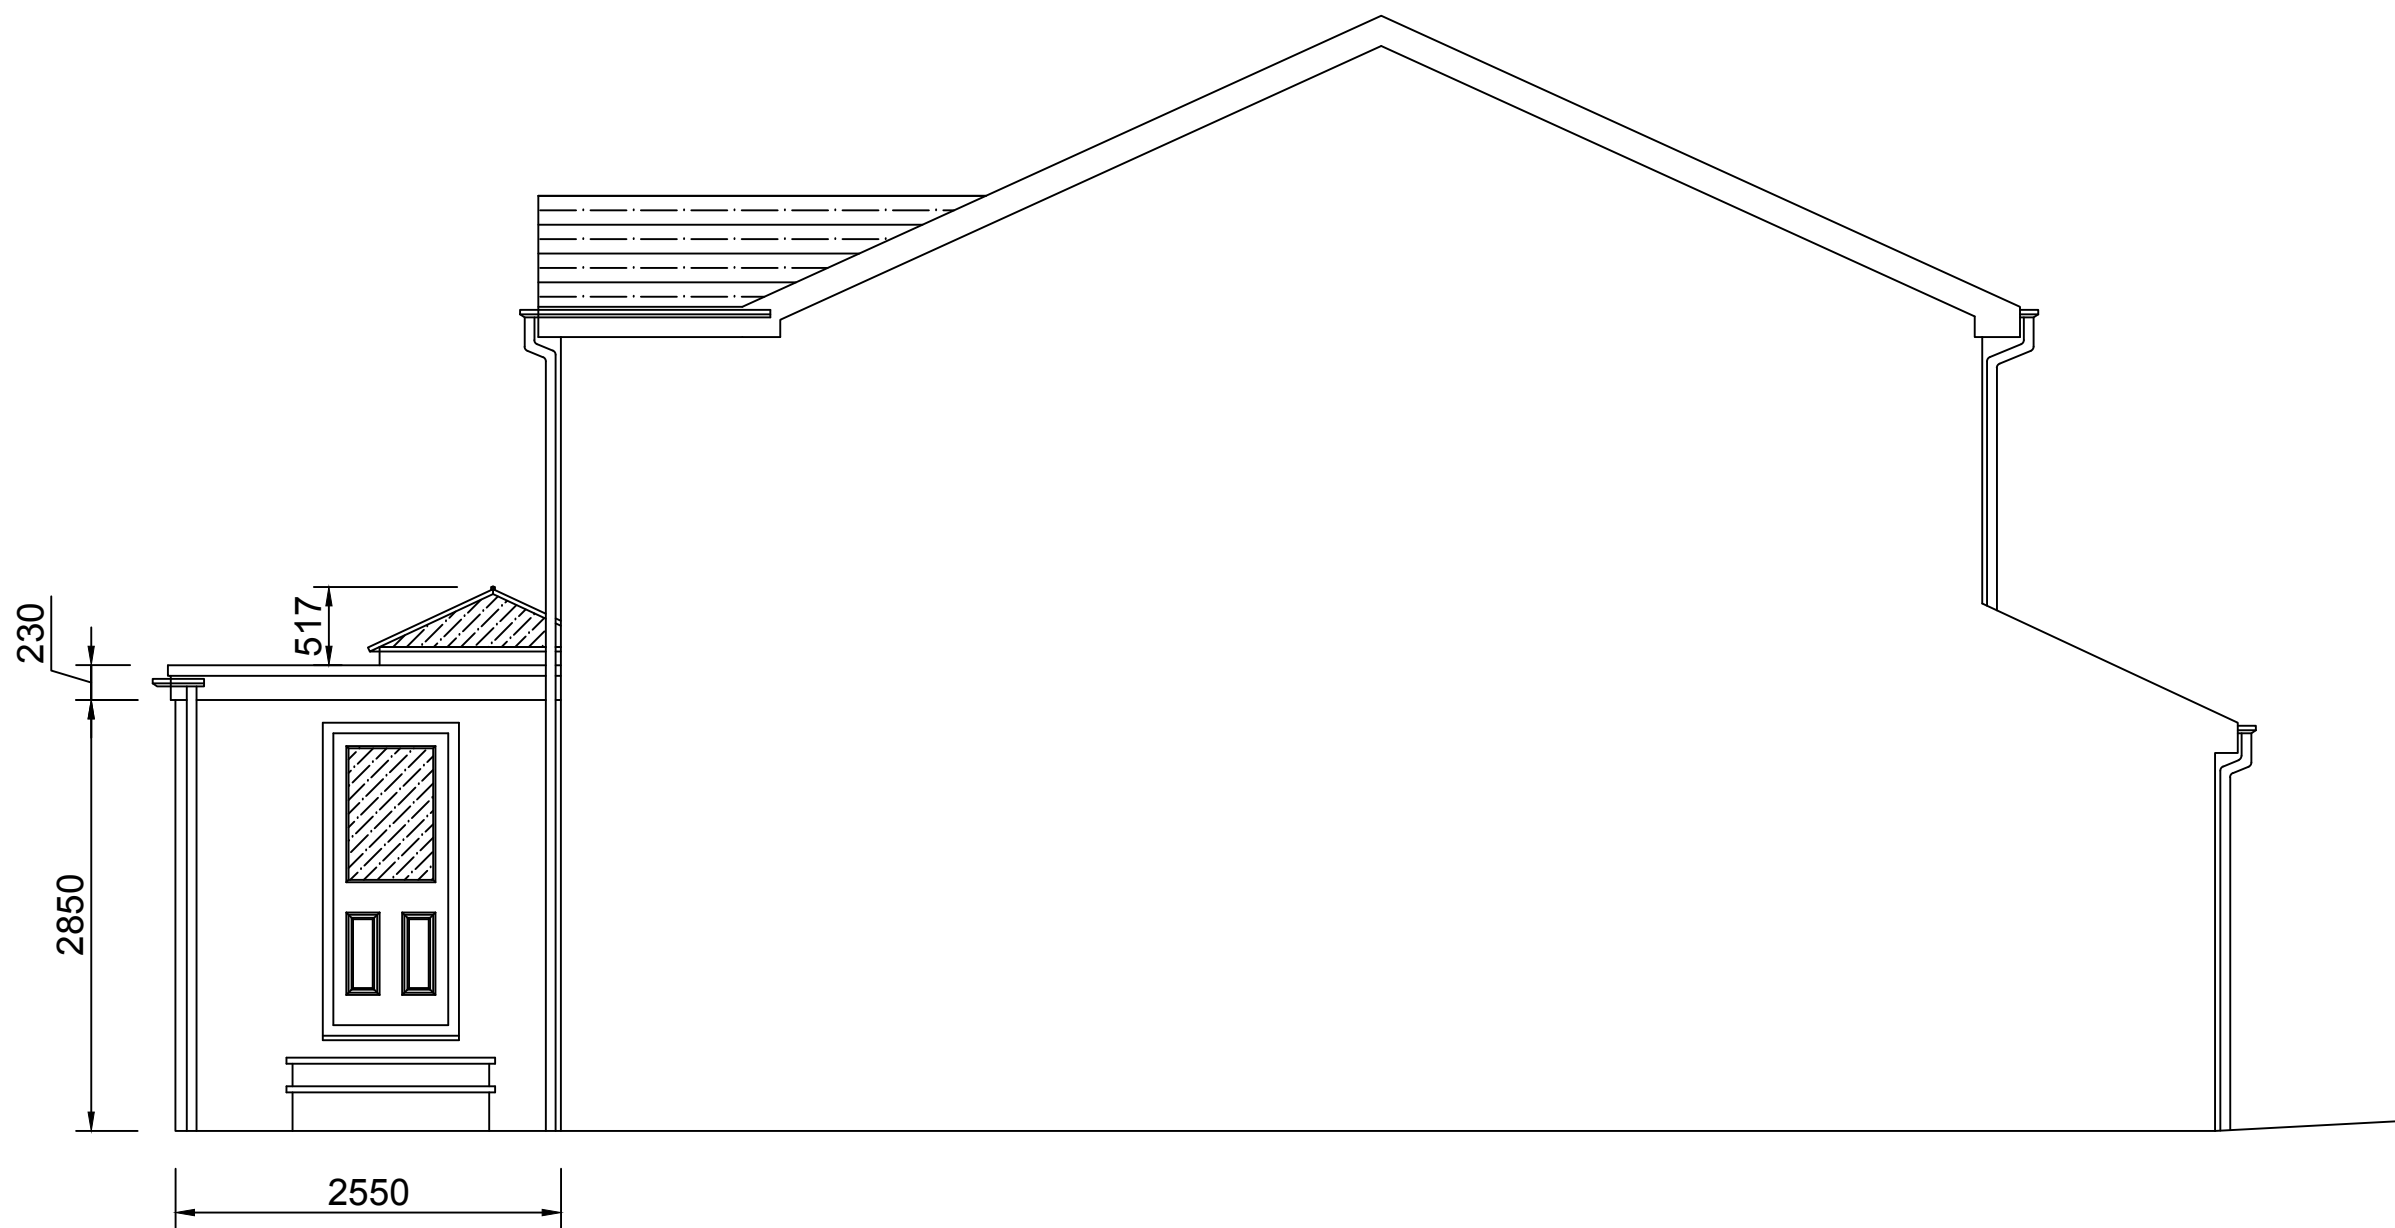


Proposed Side Elevation

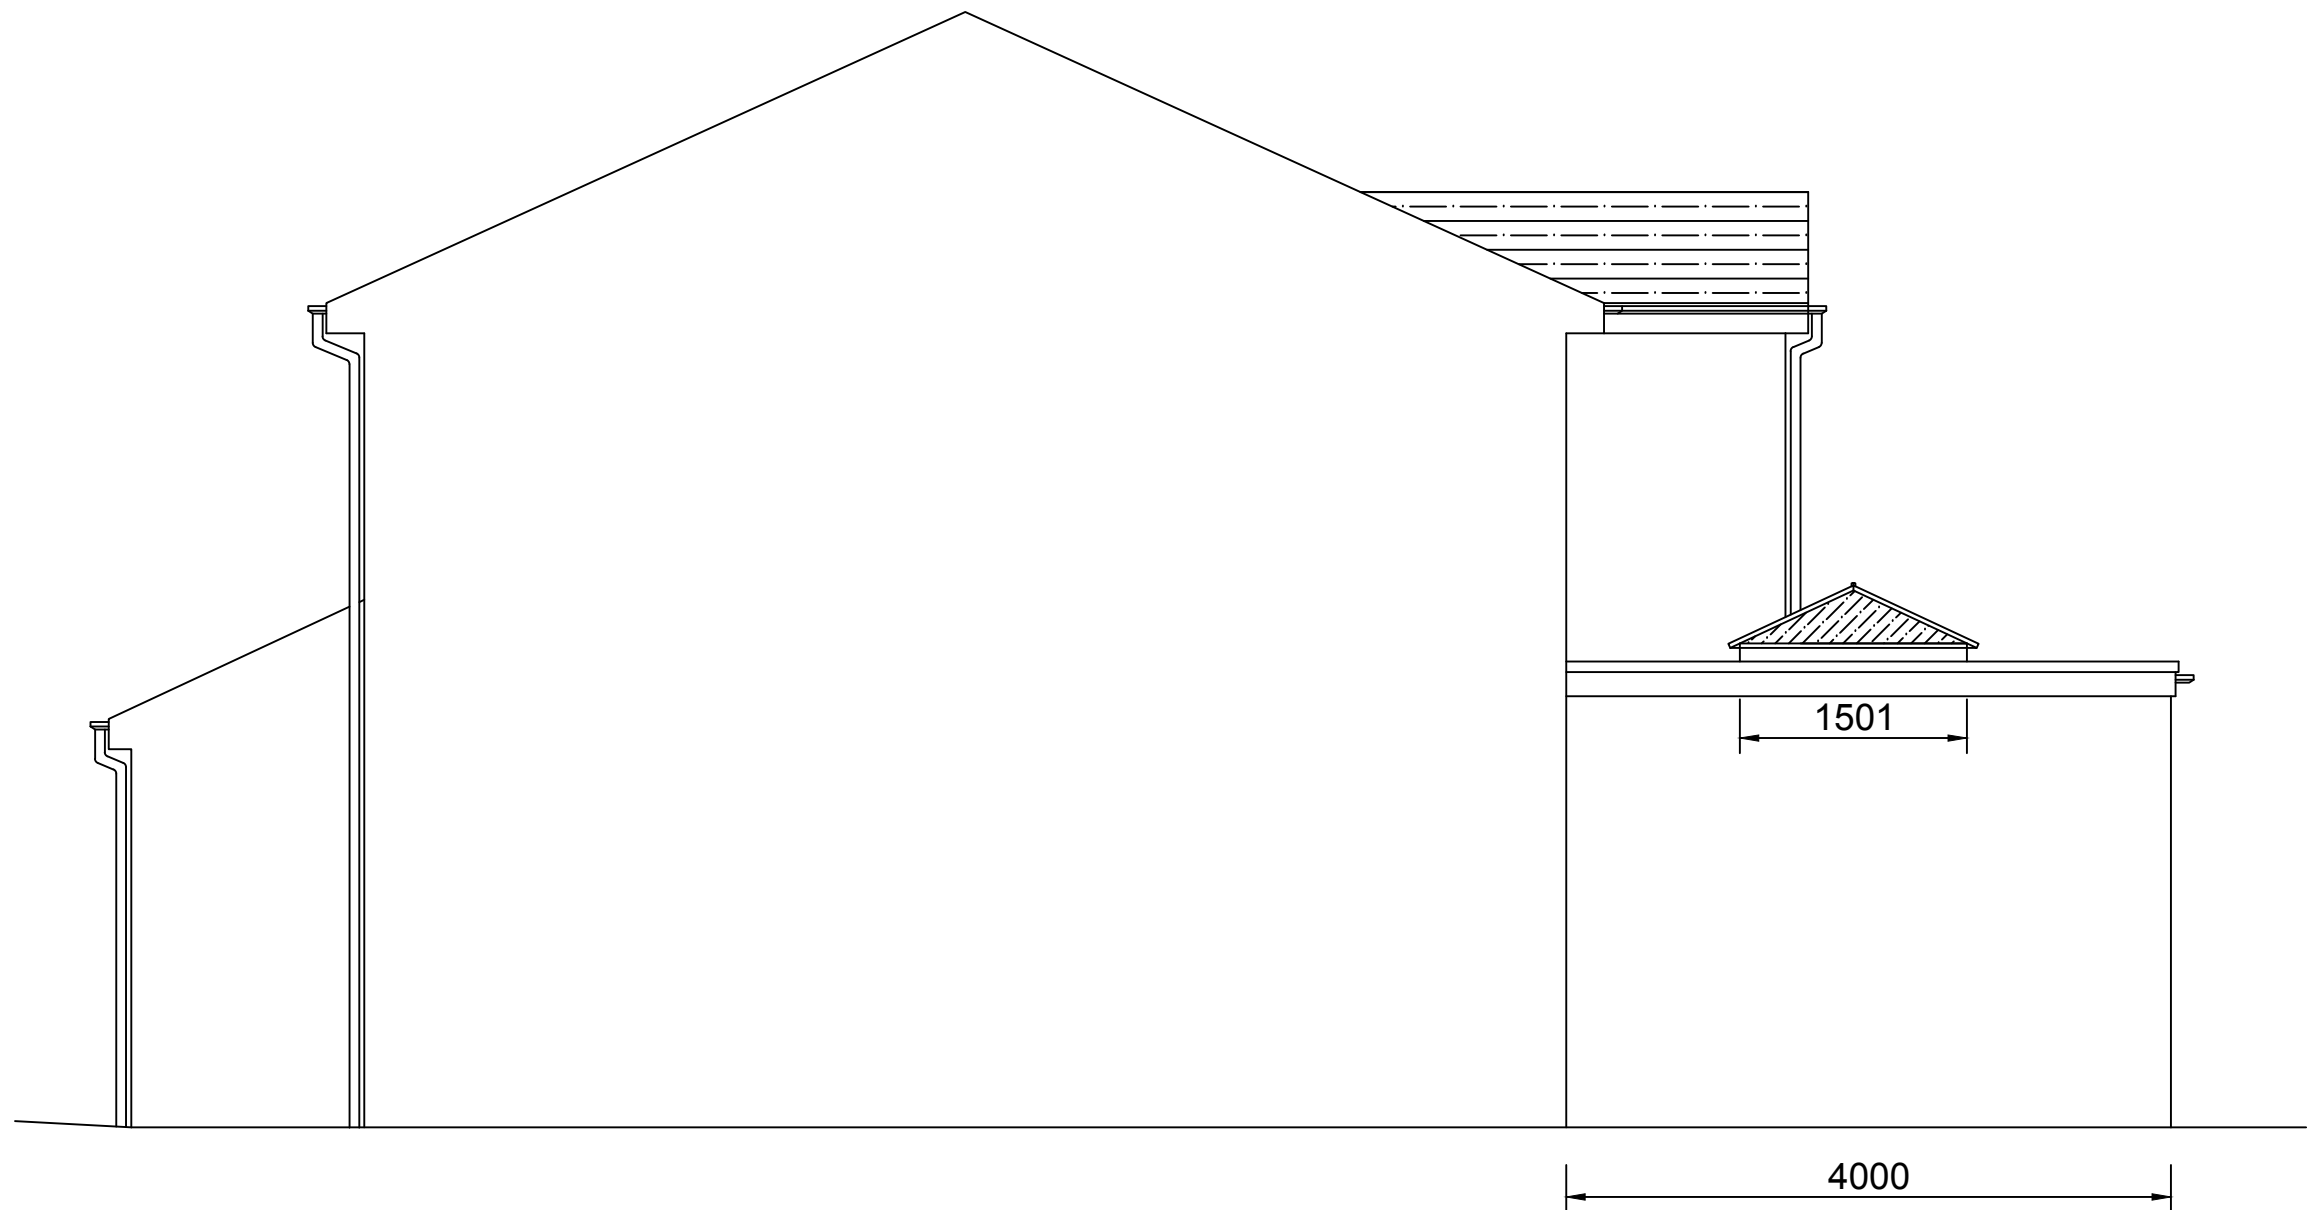


Proposed Side Elevation

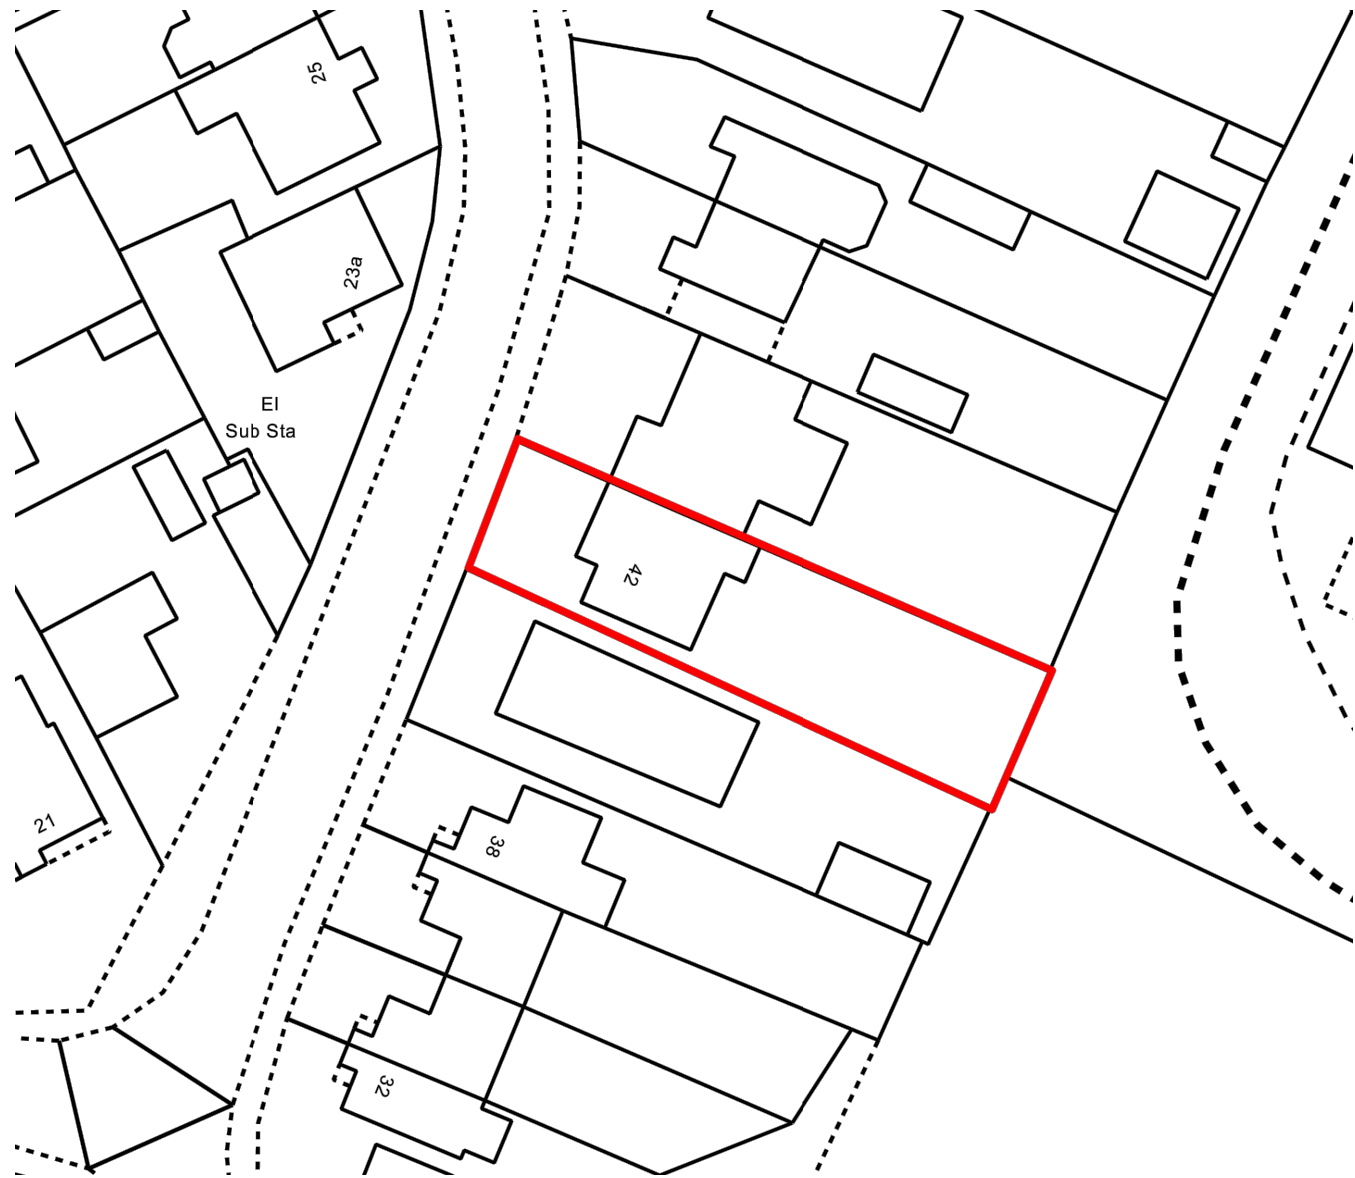

Block Plan
Scale 1:500

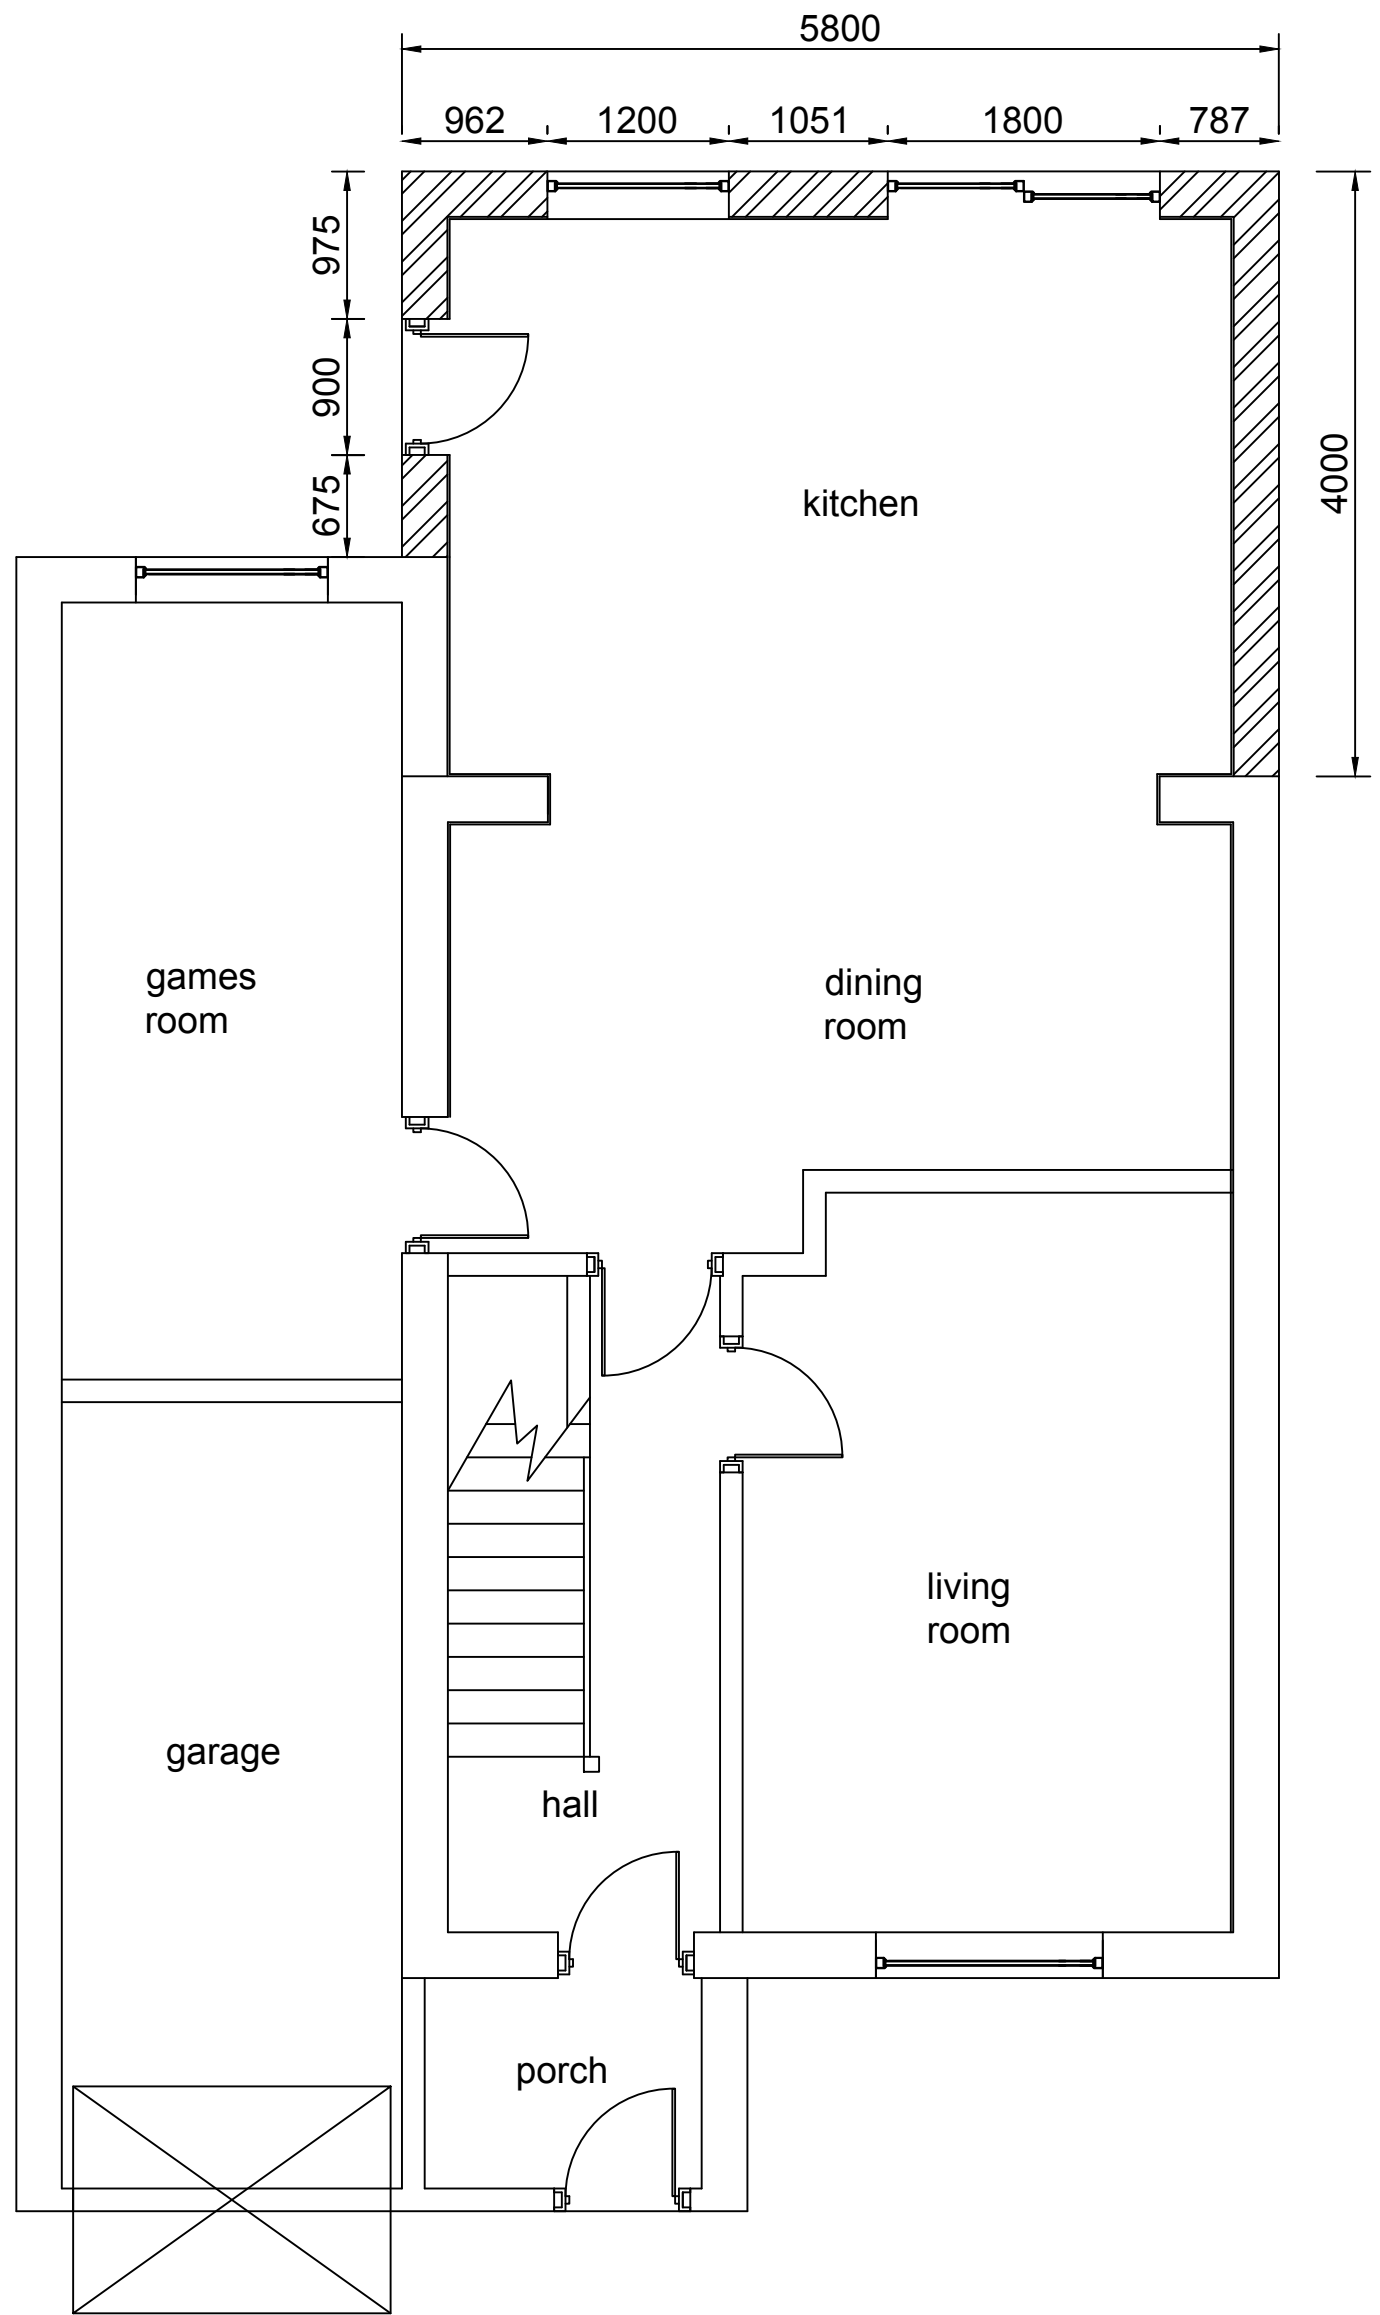

Notes

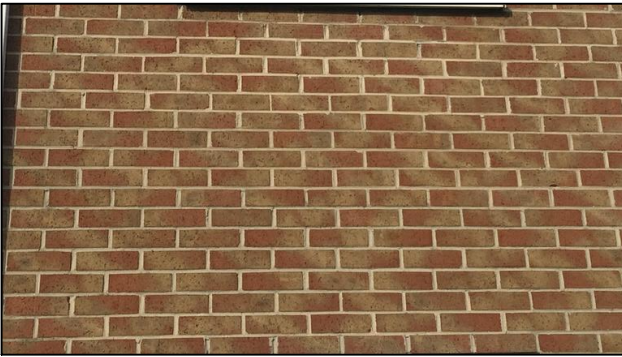

Bricks to match existing as close as possible



66 Low Grange Road
Thurnscoe
Rotherham
S63 0LE
Tel: 07966 488928
email: stuart@abadesignltd.co.uk

Project
Proposed Extension to Rear
of:-
42 Pinehall Drive
Barnsley
S71 2NS

Drawing
Existing Plan & Elevations.
Proposed Plan & Elevations.
Block Plan

Drawn By Stuart Allen	Date 18th Nov 17
---------------------------------	----------------------------

Scale Existing Plan & Elevations Proposed Plan & Elevations Block Plan	@ A1 Size 1:100 1:50 1:500
--	--

Drawing Number
ABPA2017MarkS712NS01