




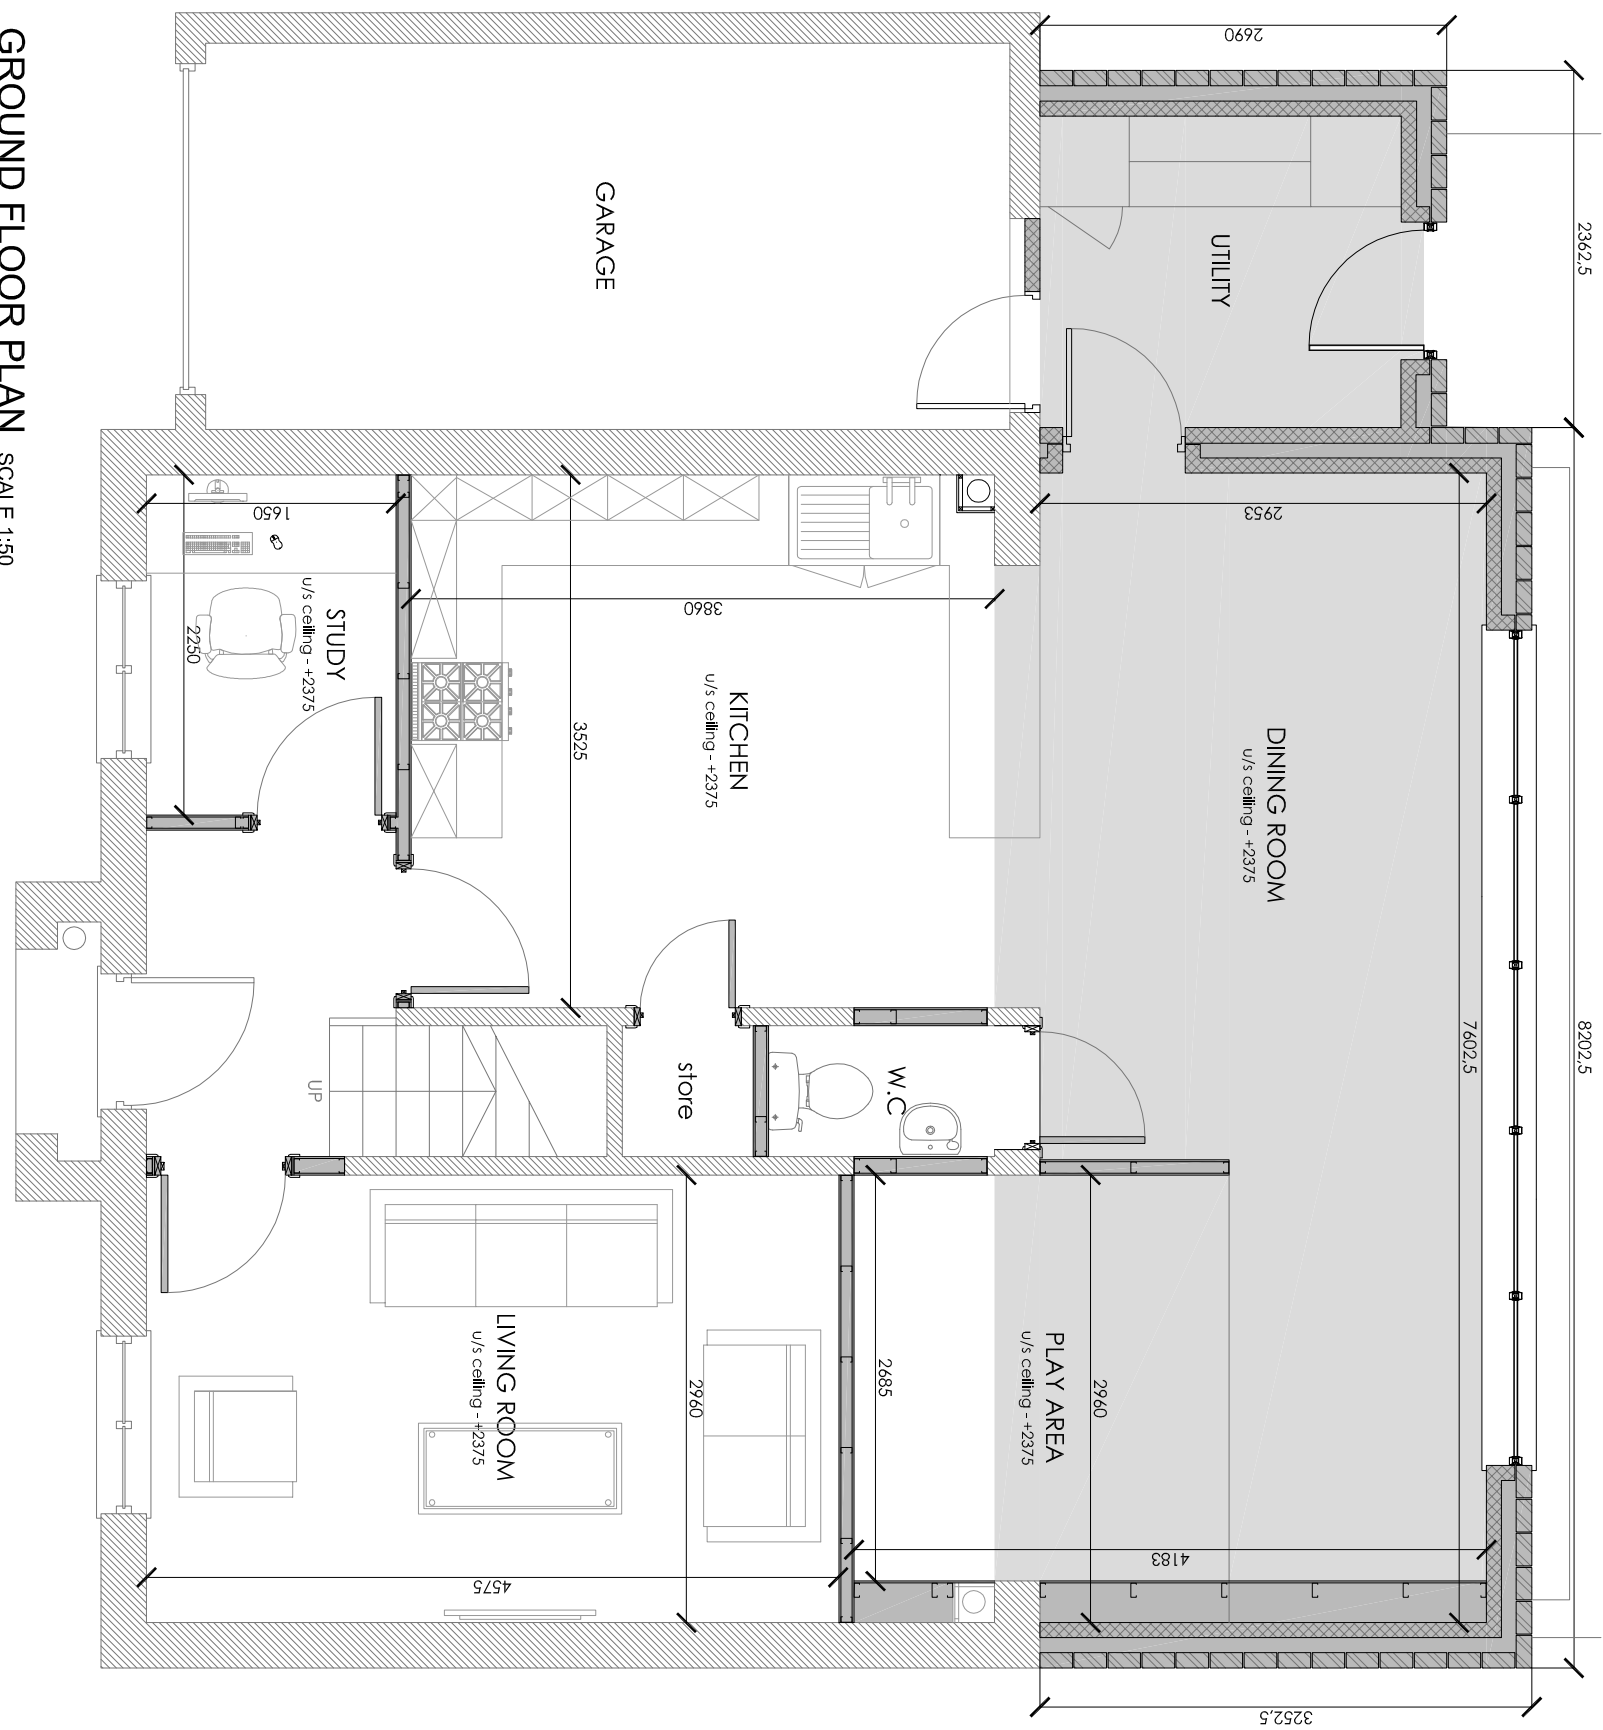


GROUND FLOOR PLAN SCALE 1:50

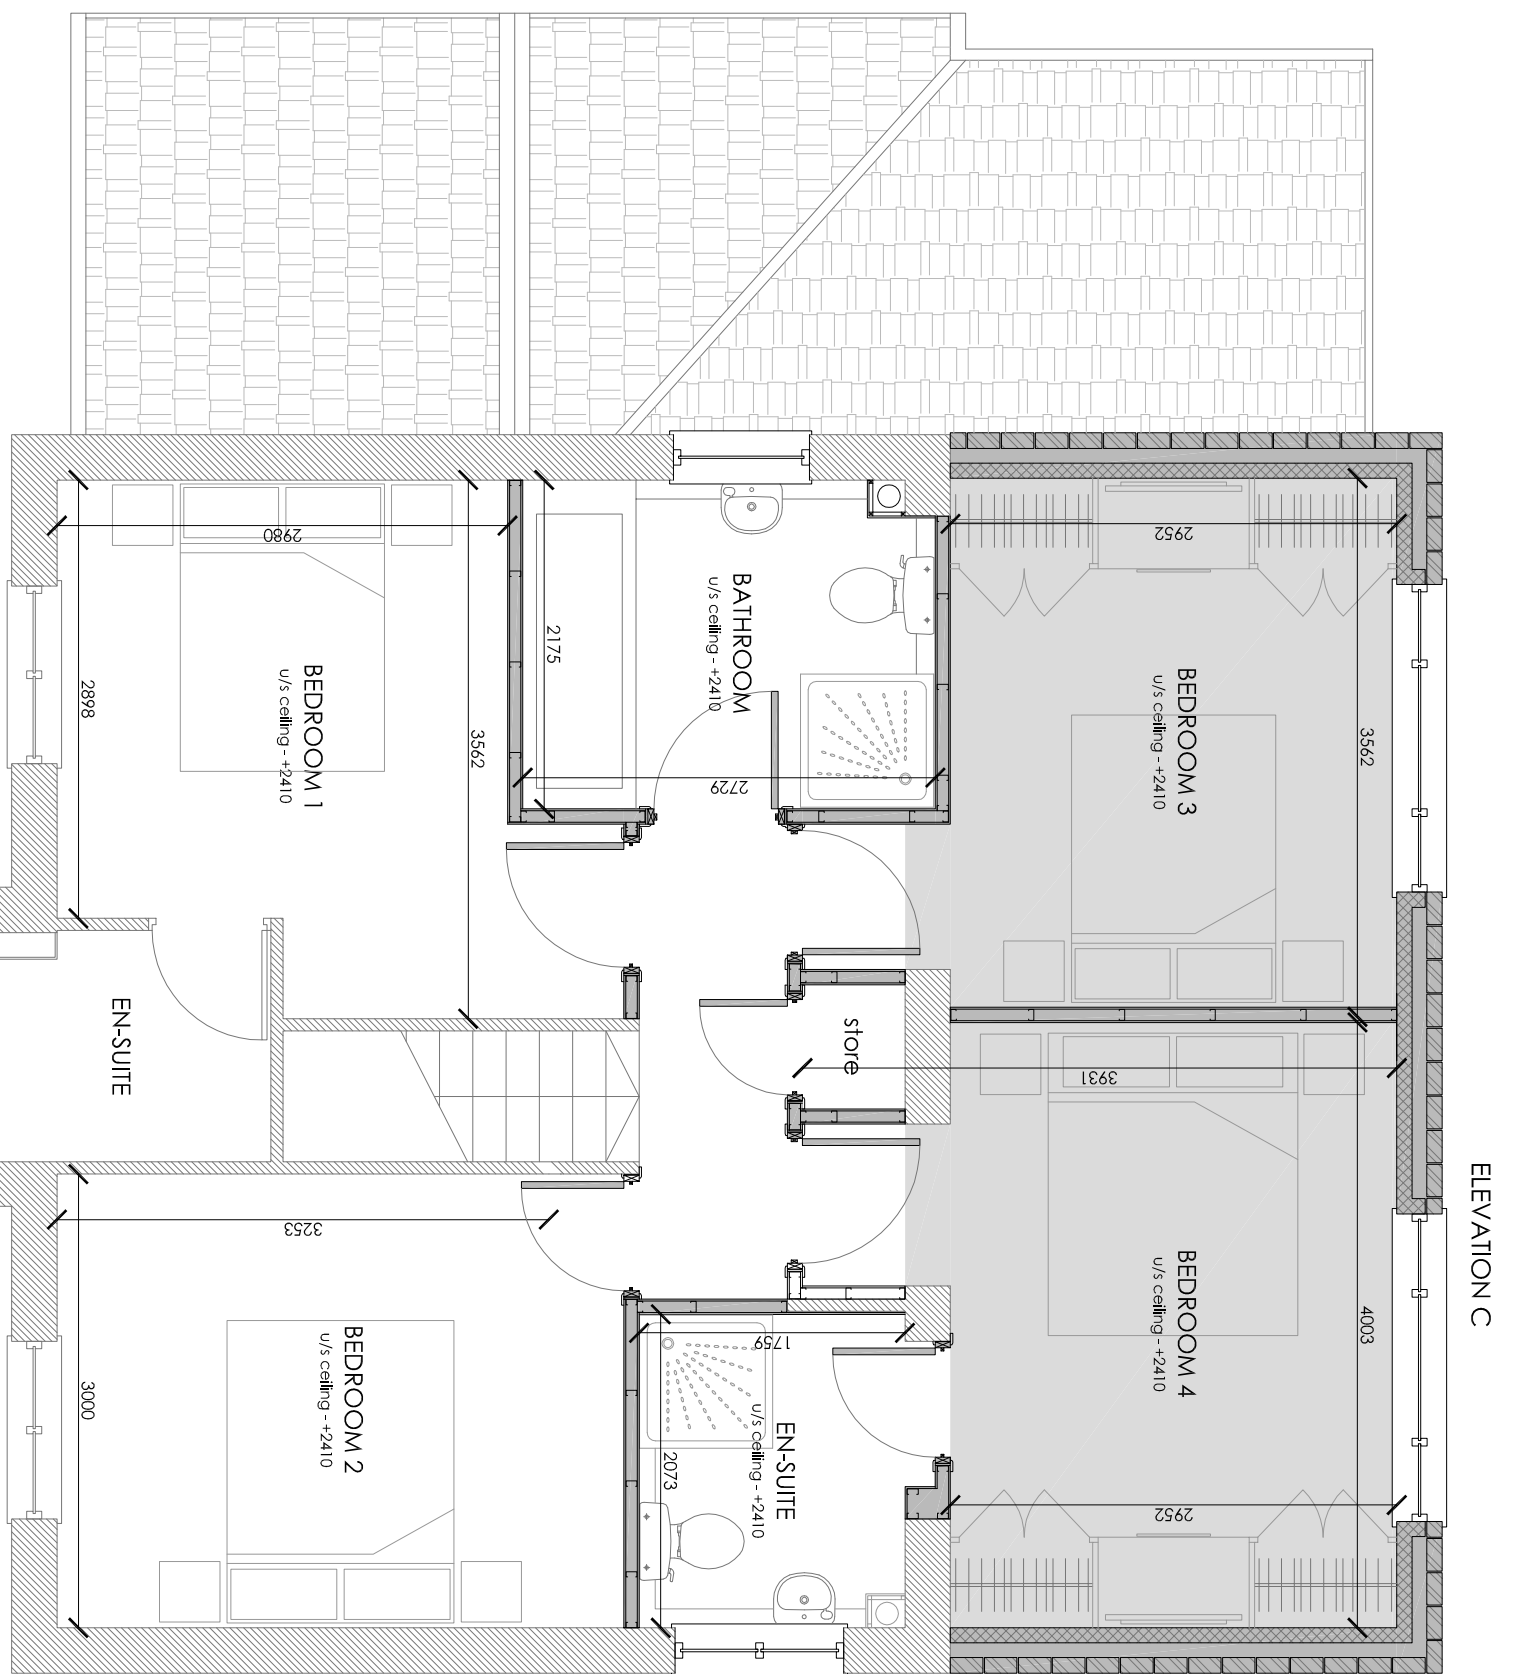


FIRST FLOOR PLAN SCALE 1:50

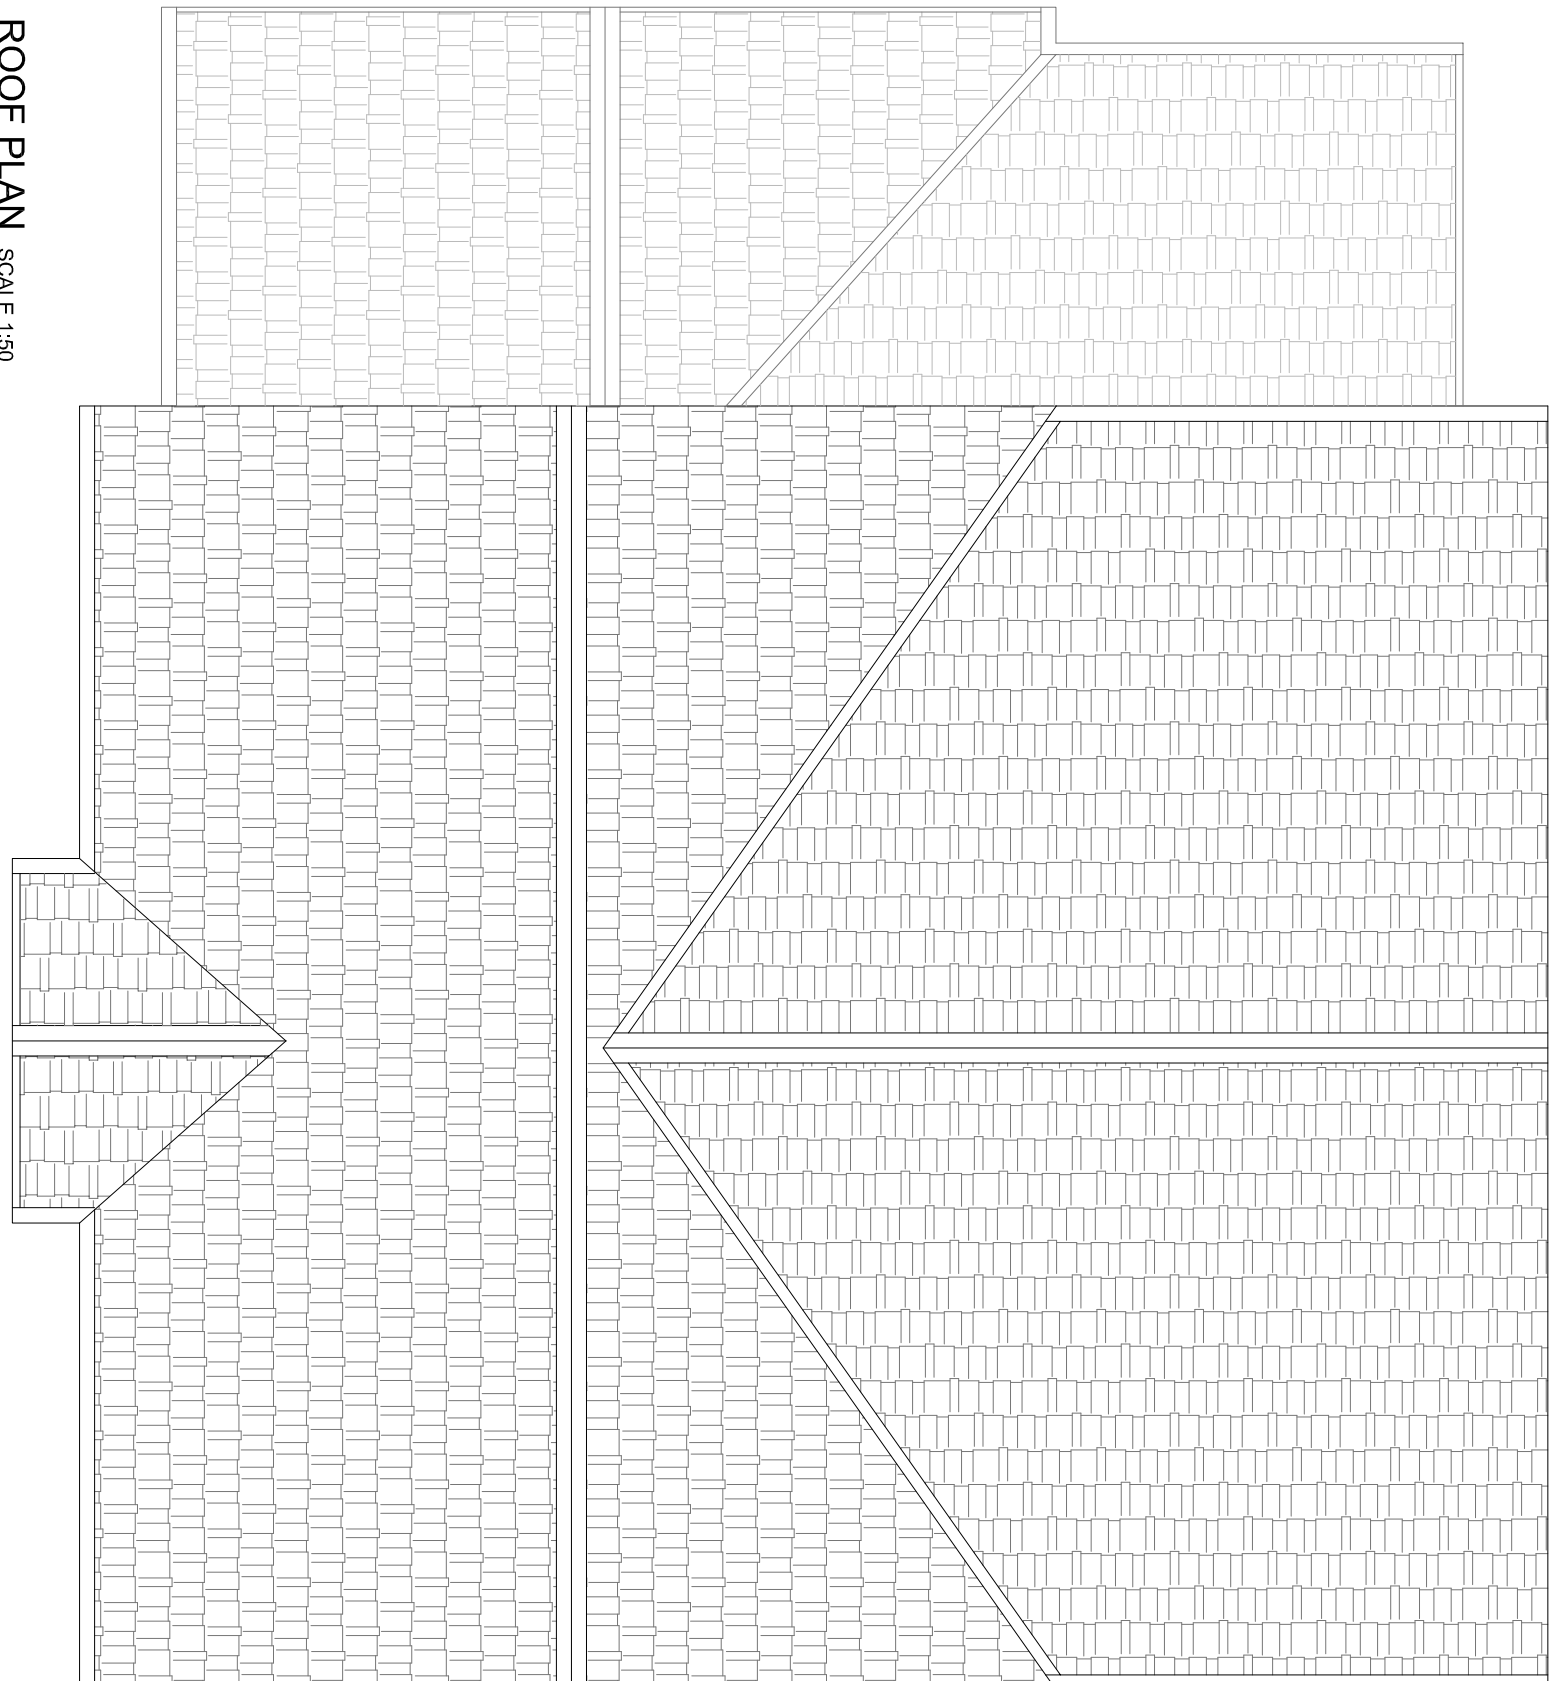


ROOF PLAN SCALE 1:50

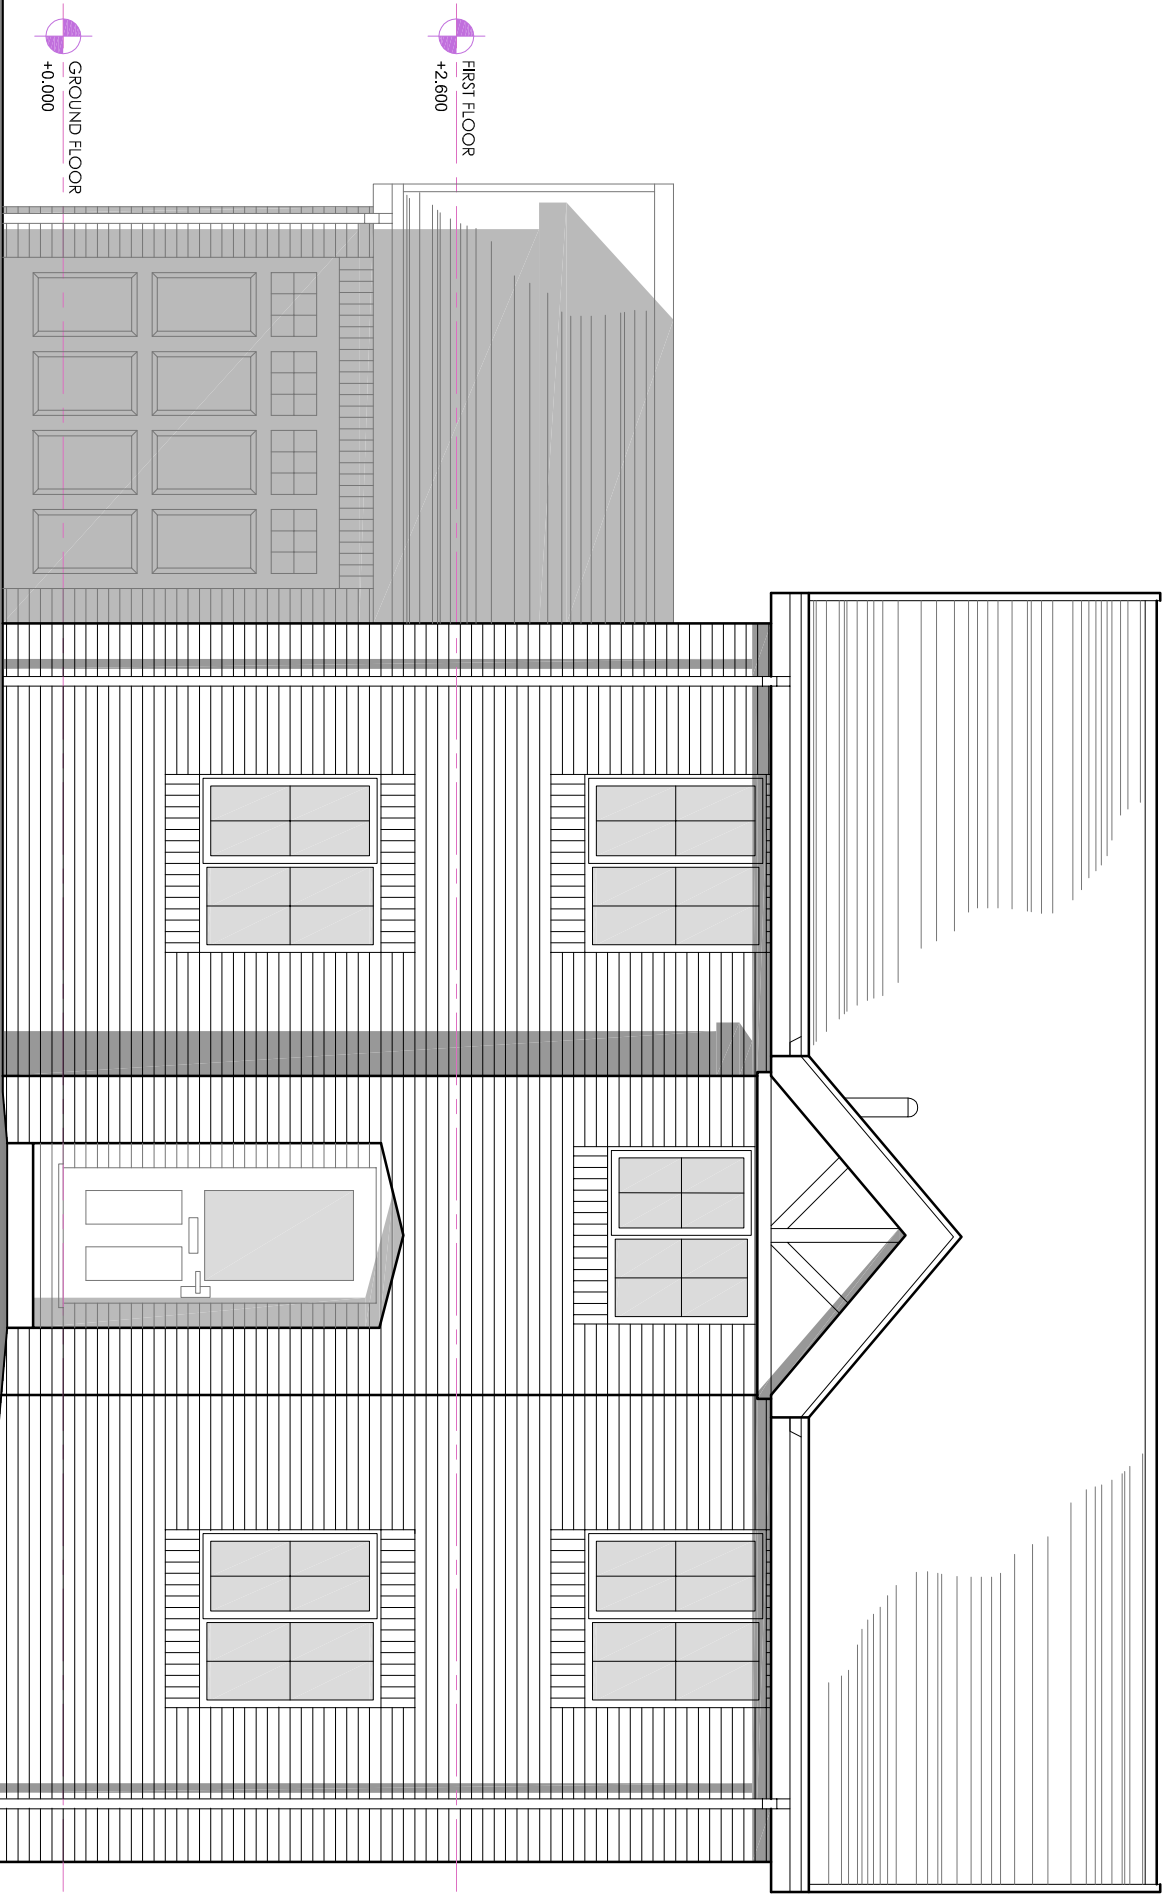


ELEVATION A SCALE 1:50

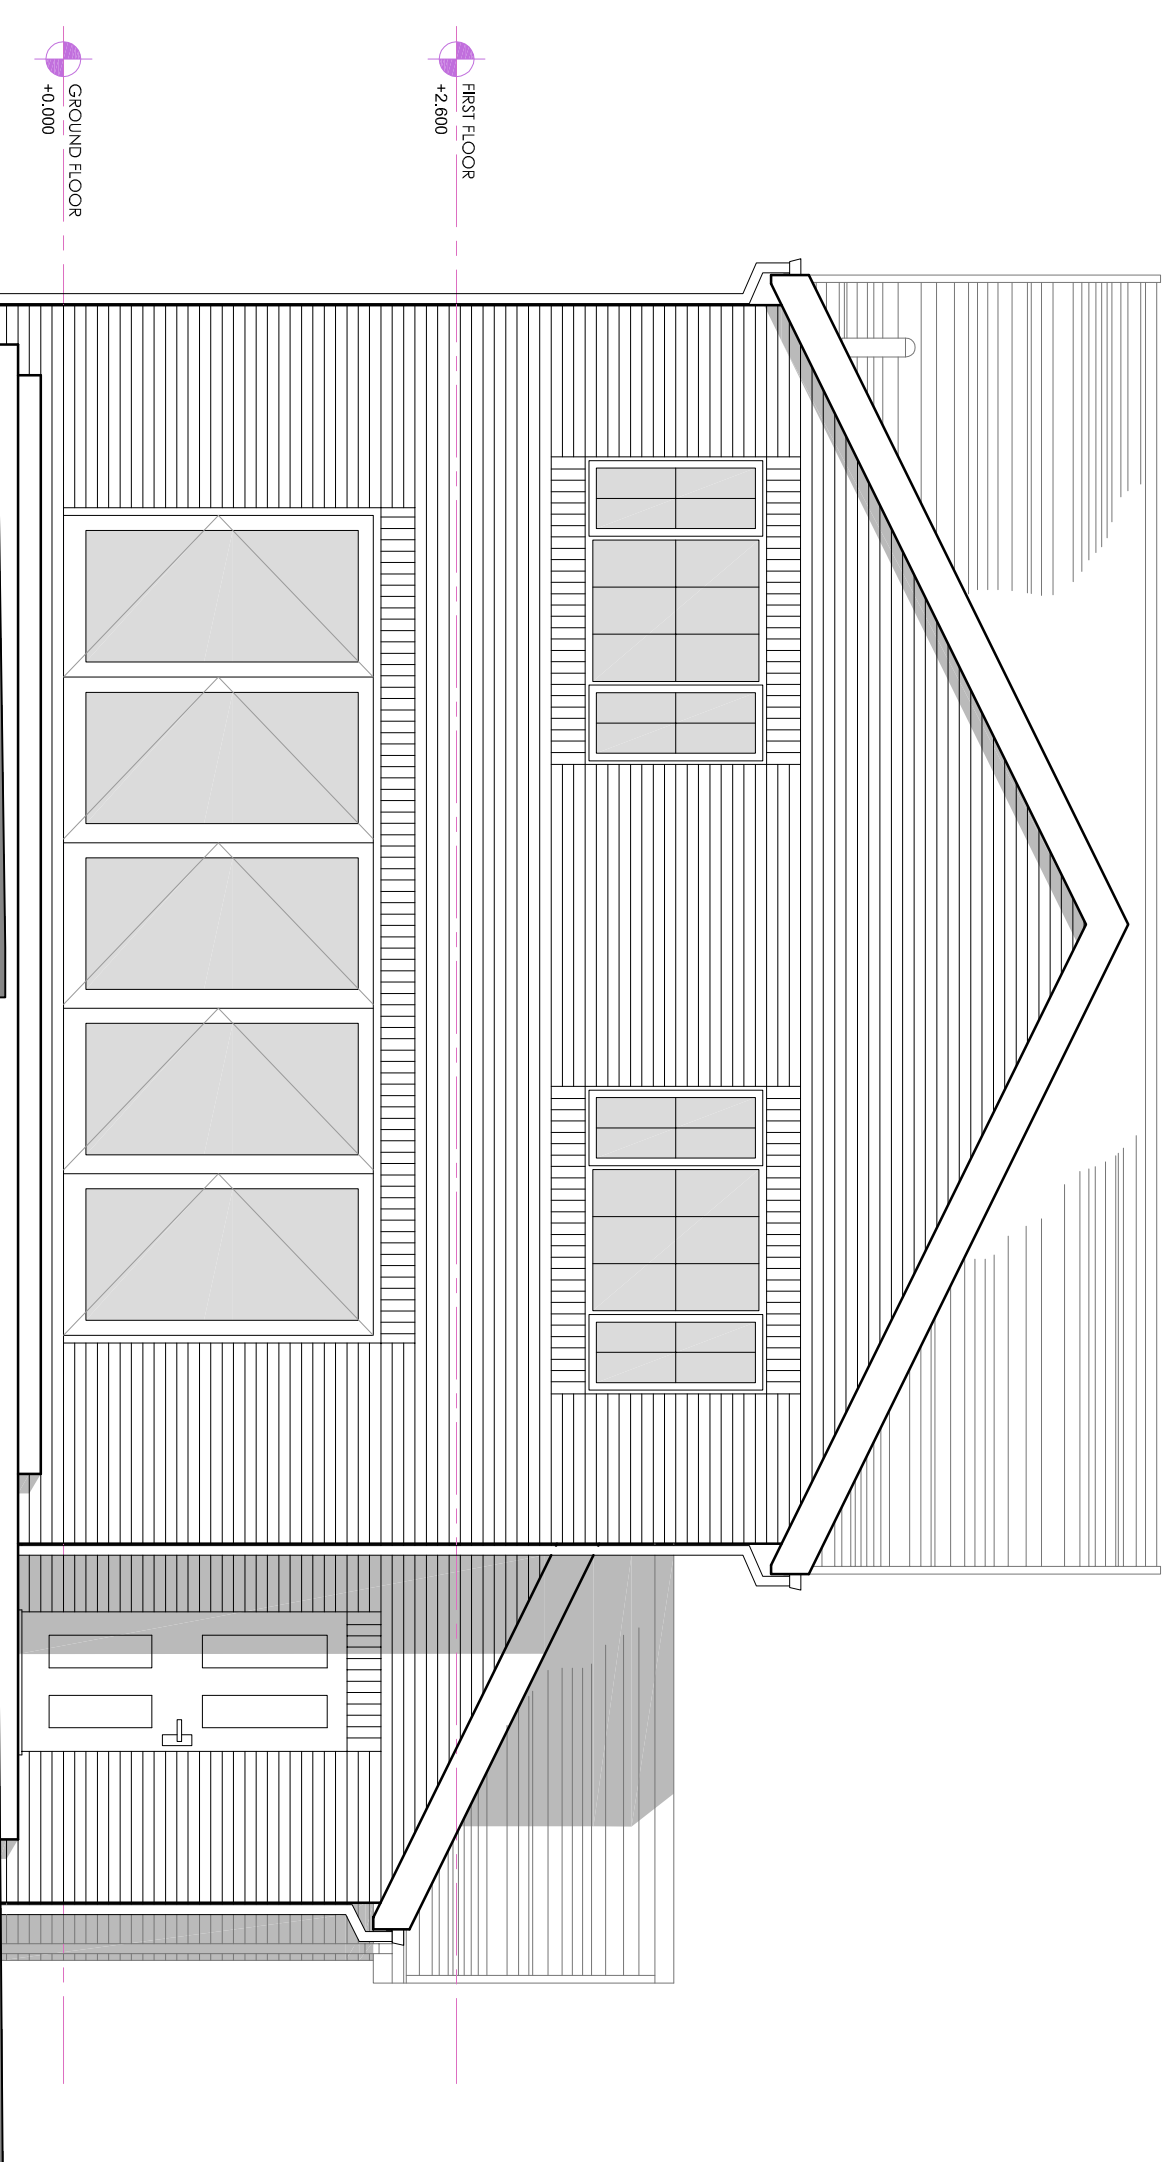


ELEVATION C SCALE 1:50

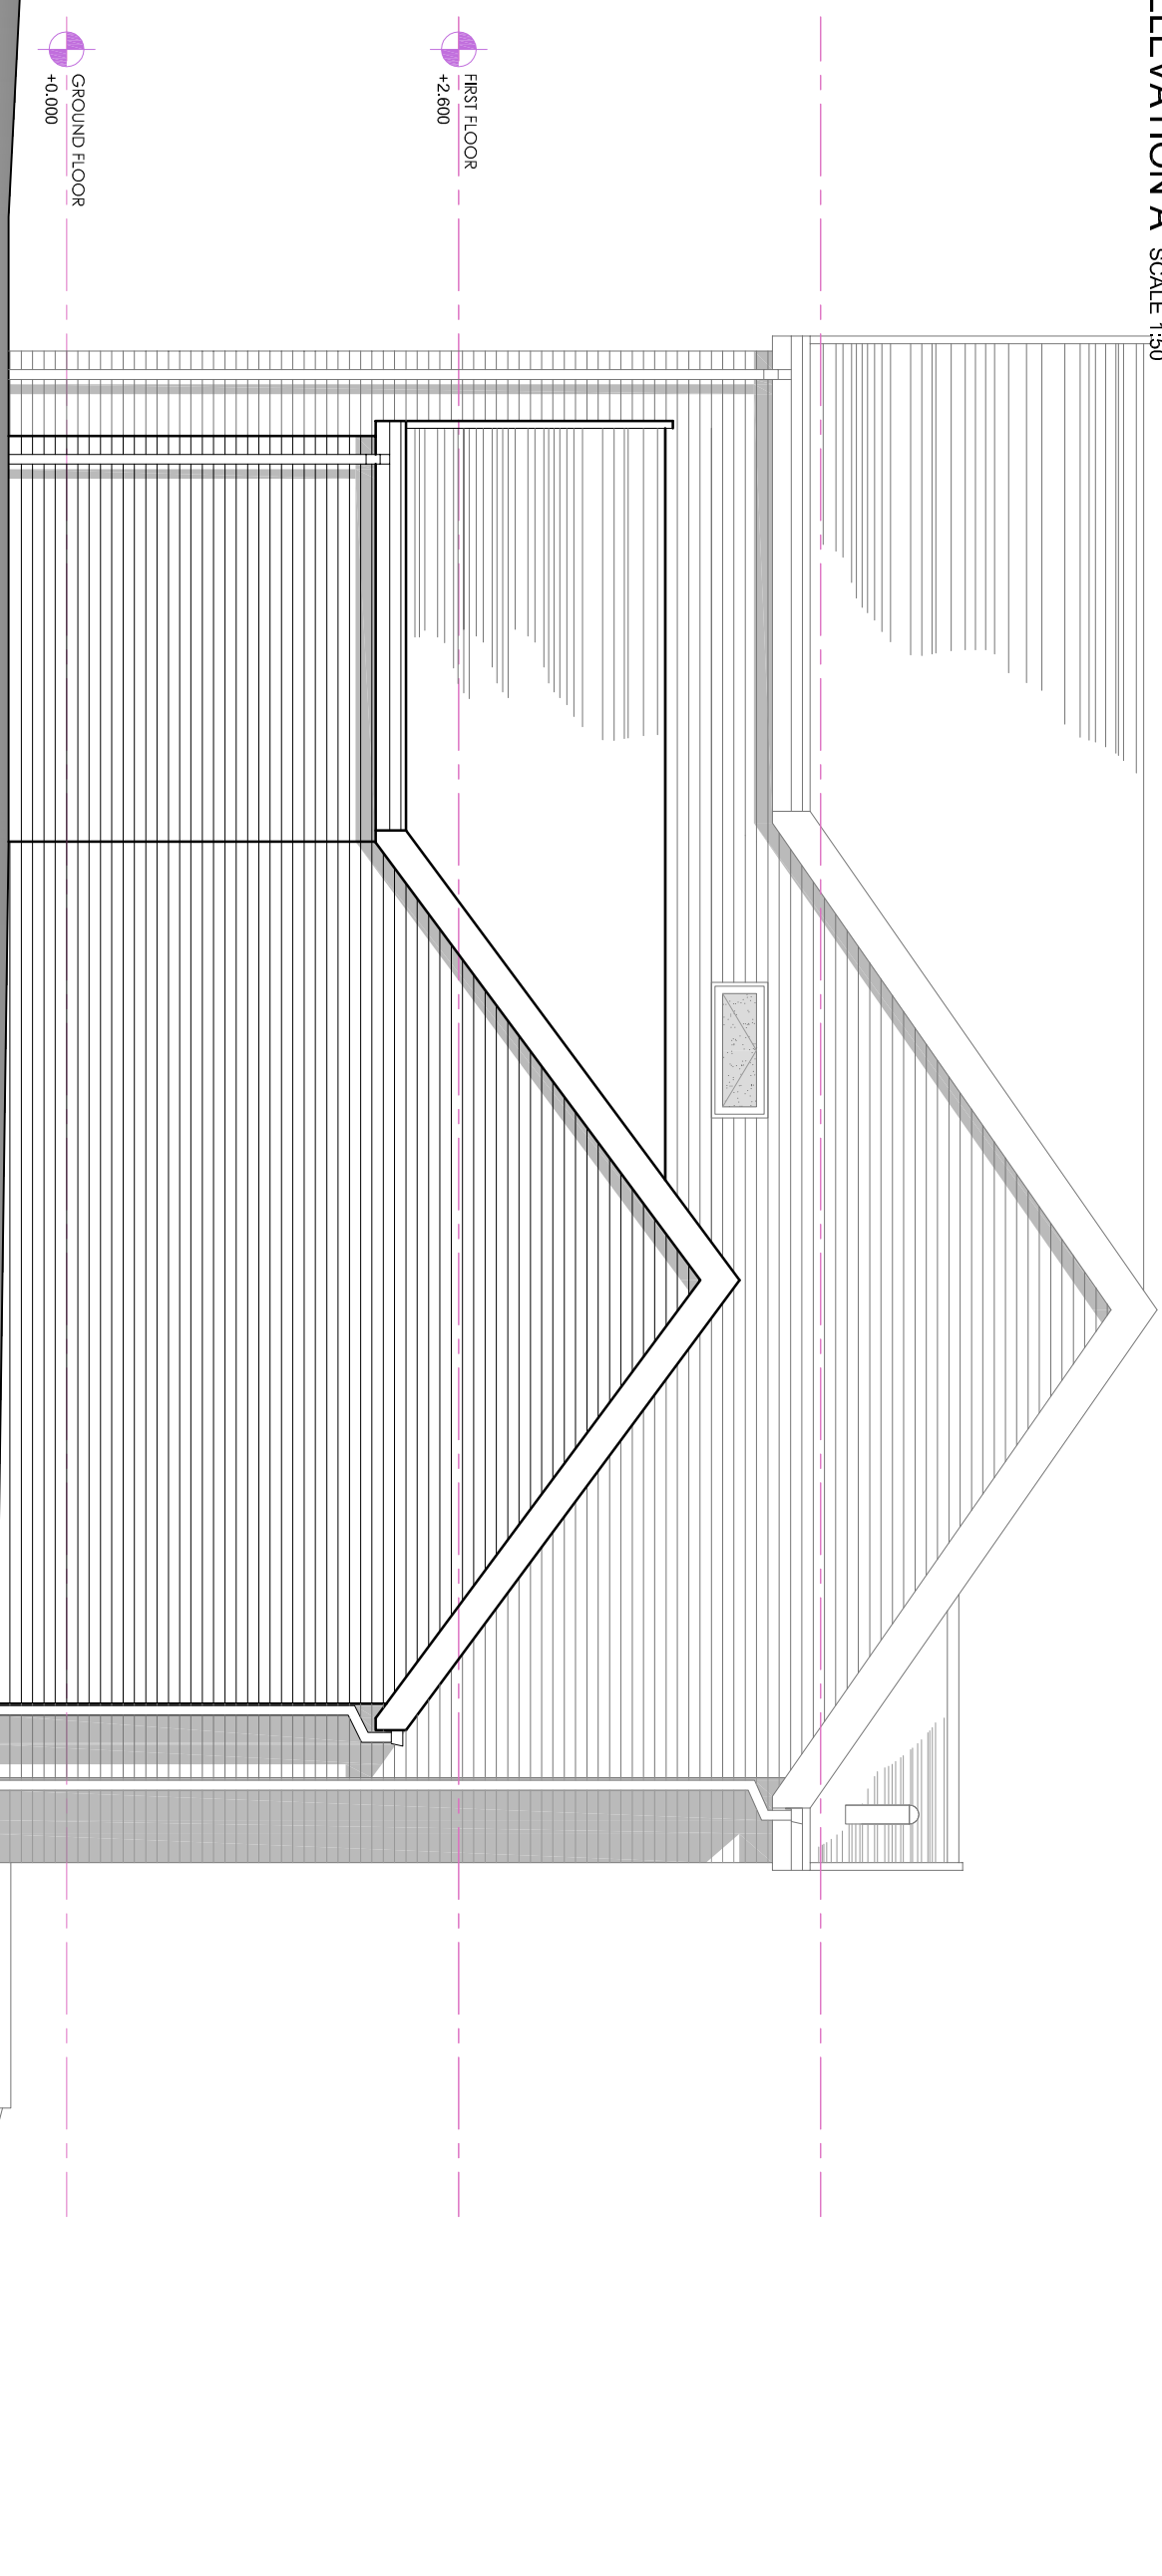

ELEVATION B SCALE 1:50

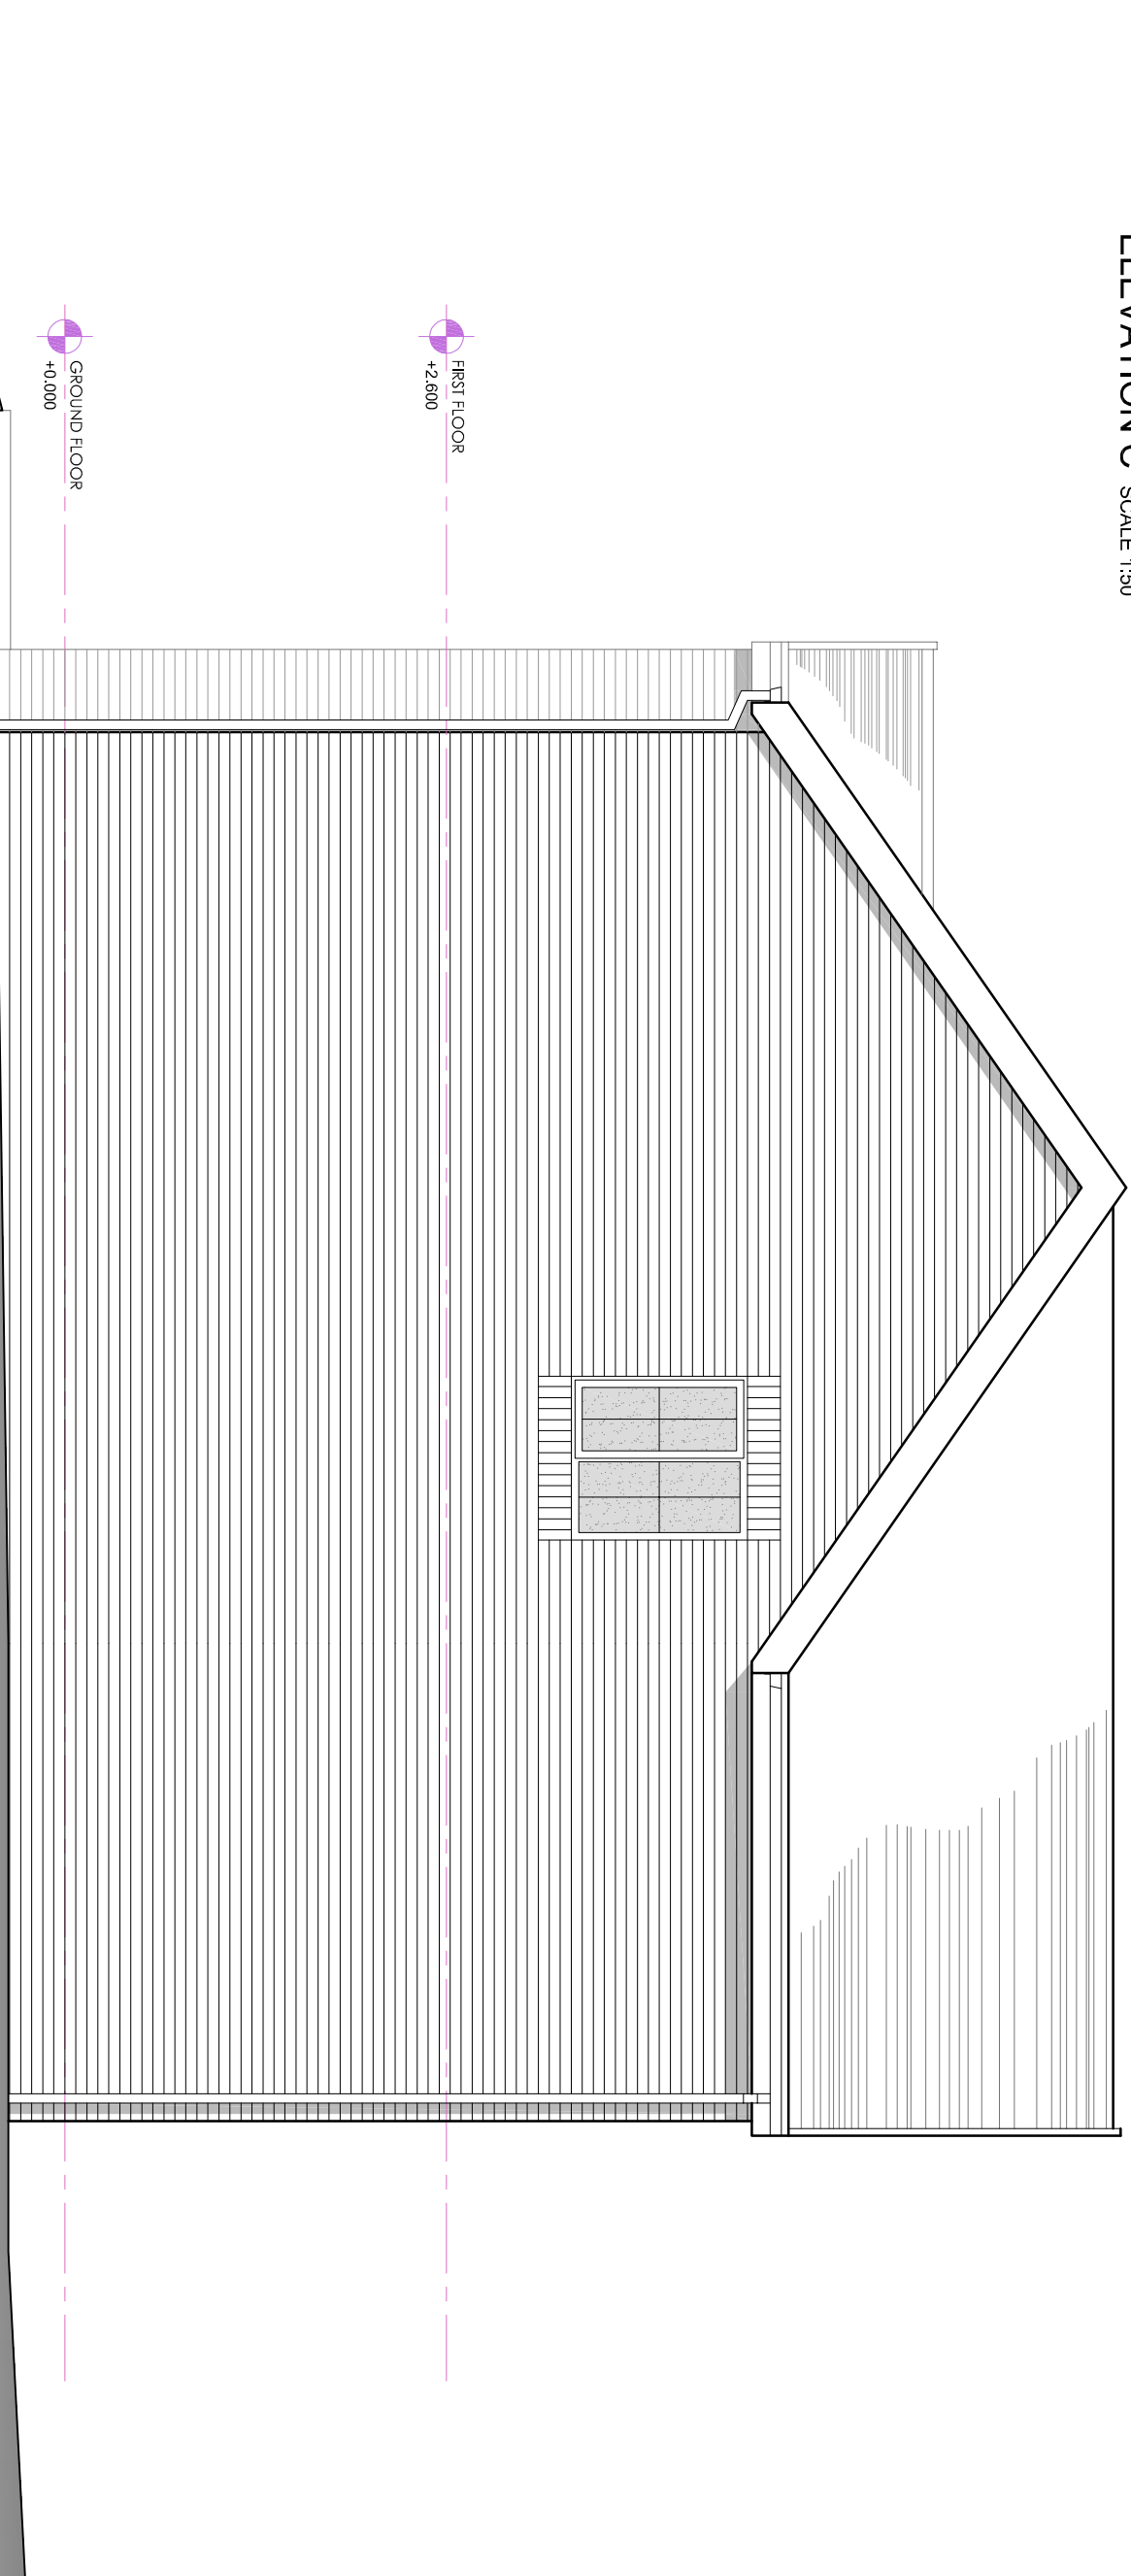

ELEVATION D SCALE 1:50

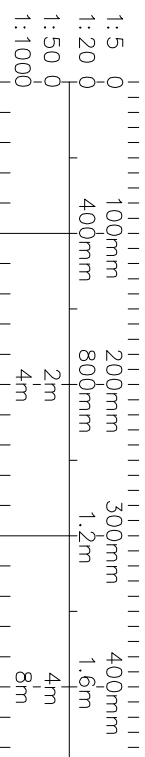

REV DATE DR APP NOTES

STATUS PLANNING

SCALE 1:50 @ A1 DRAWN MT APPROVED SEPT'15

JOB No. 111 DWG No. 10-01 REVISION

PROJECT PROPOSED REAR EXTENSION

18 CALLS WAY
PENSTONE
S50 0UH

CLIENT MRL JOHNSON

TITLE PLANS AND ELEVATIONS AS PROPOSED