




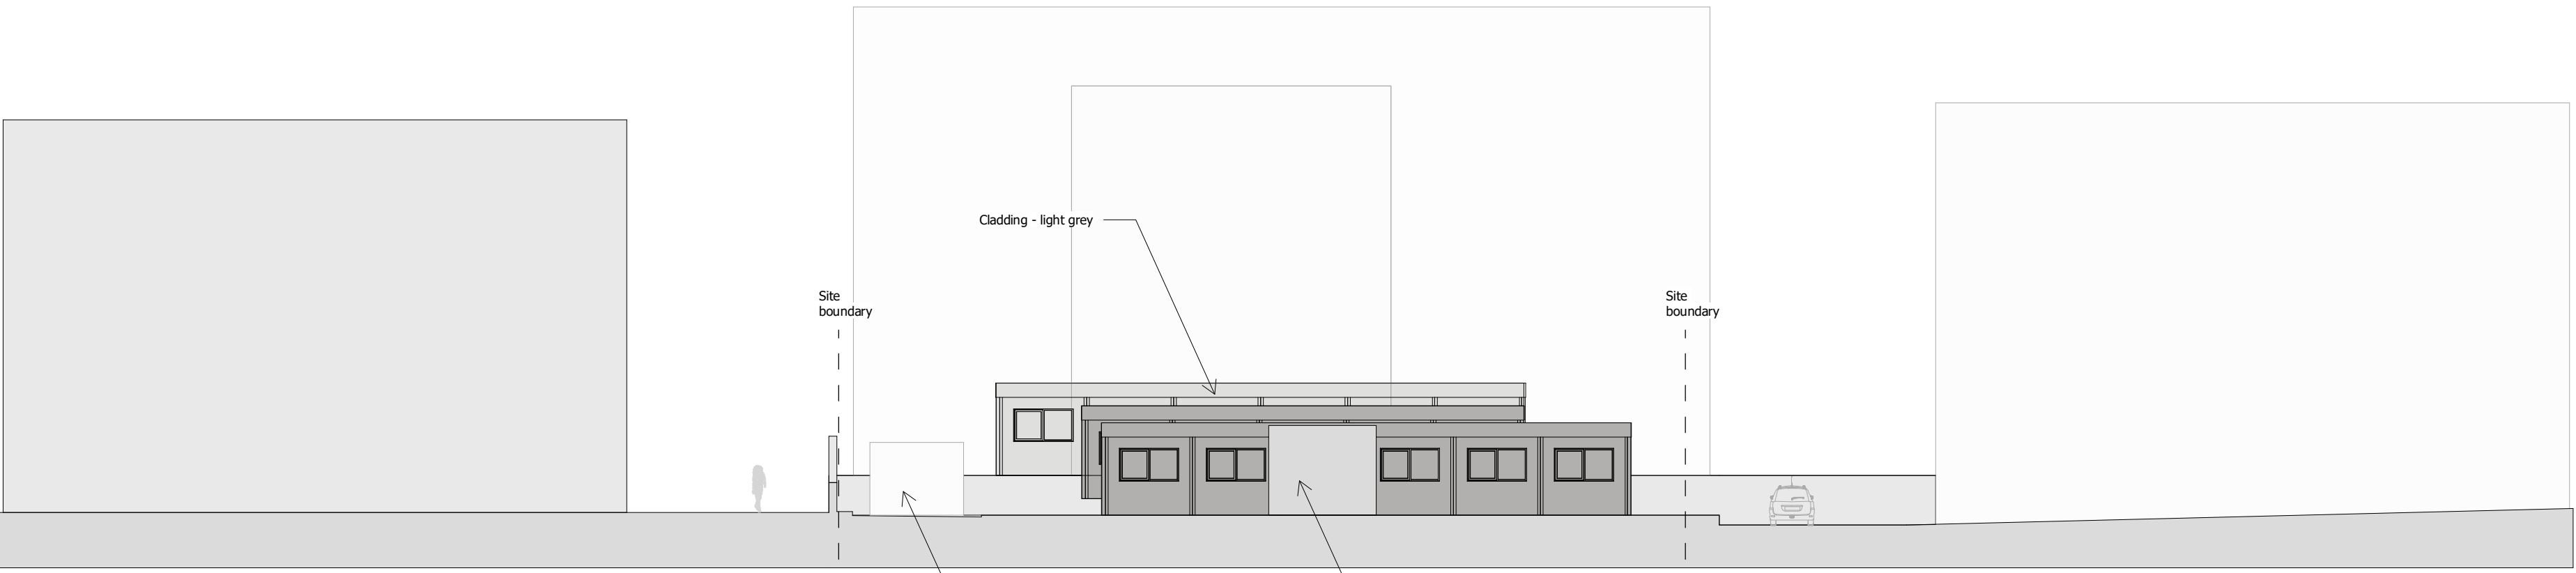


1 | Elevation AA
1 : 200

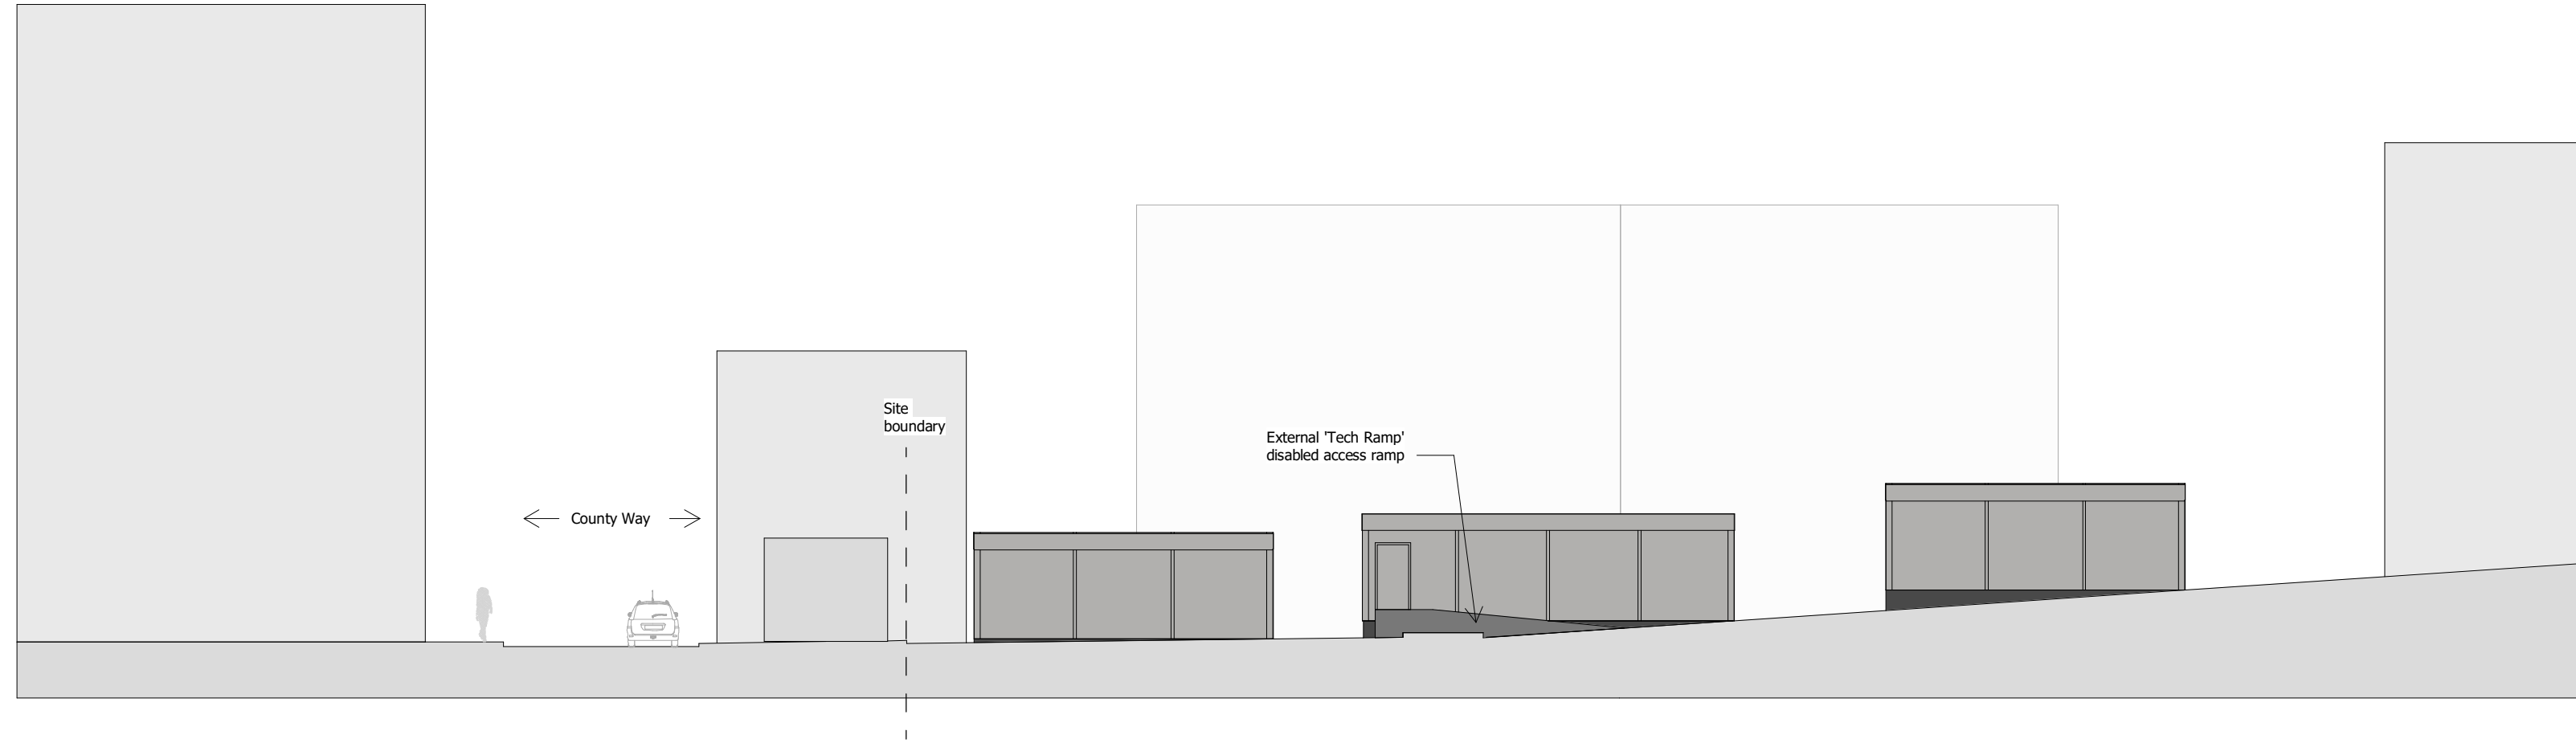



2 | Elevation BB
1 : 200

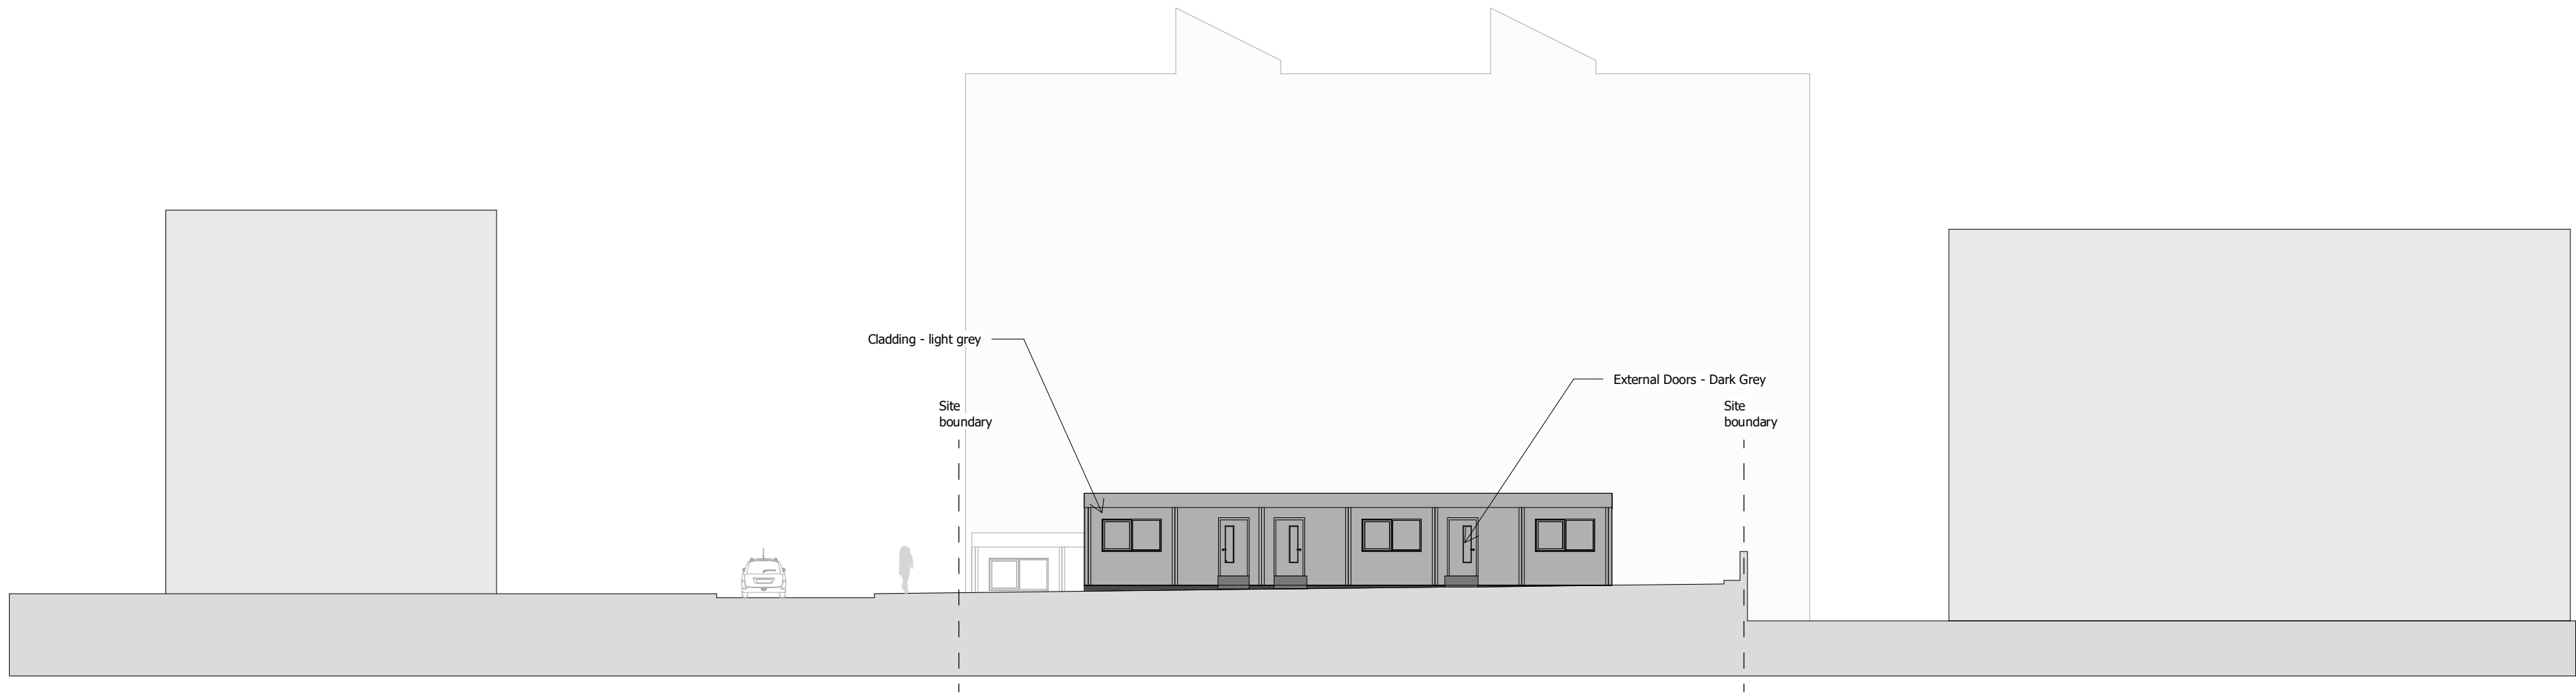

3 | Elevation CC
1 : 200

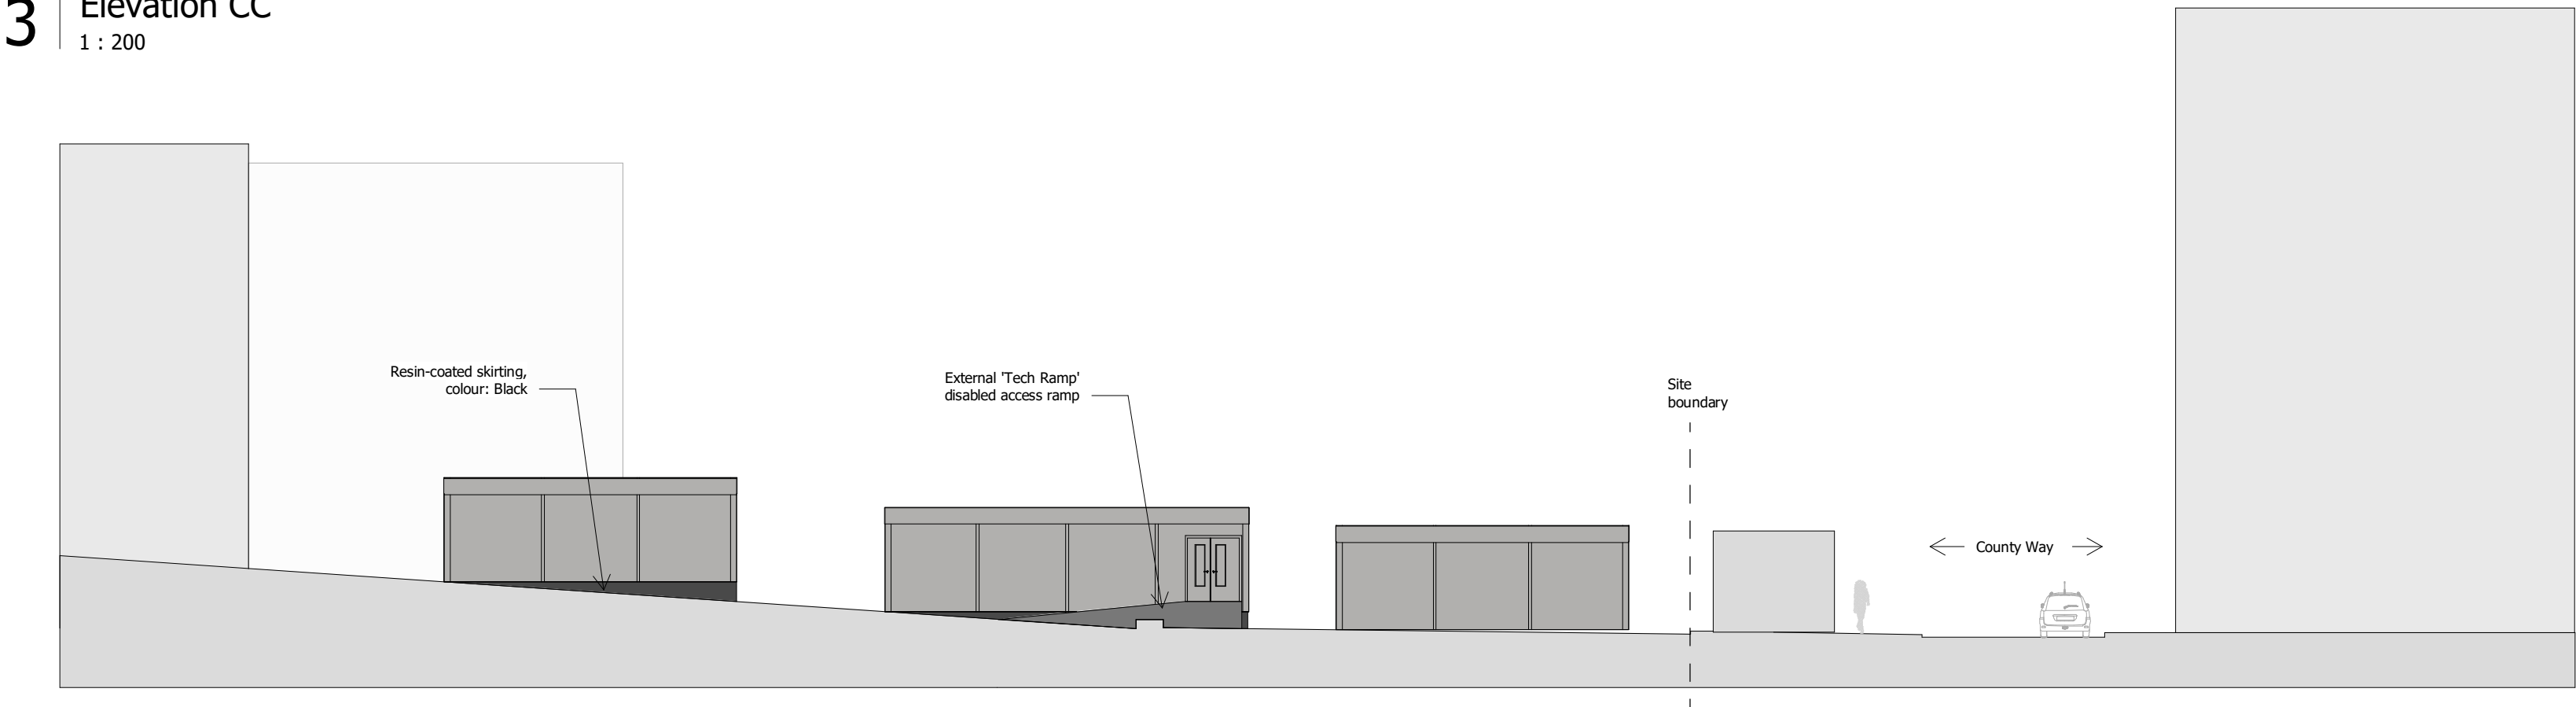

4 | Elevation DD
1 : 200

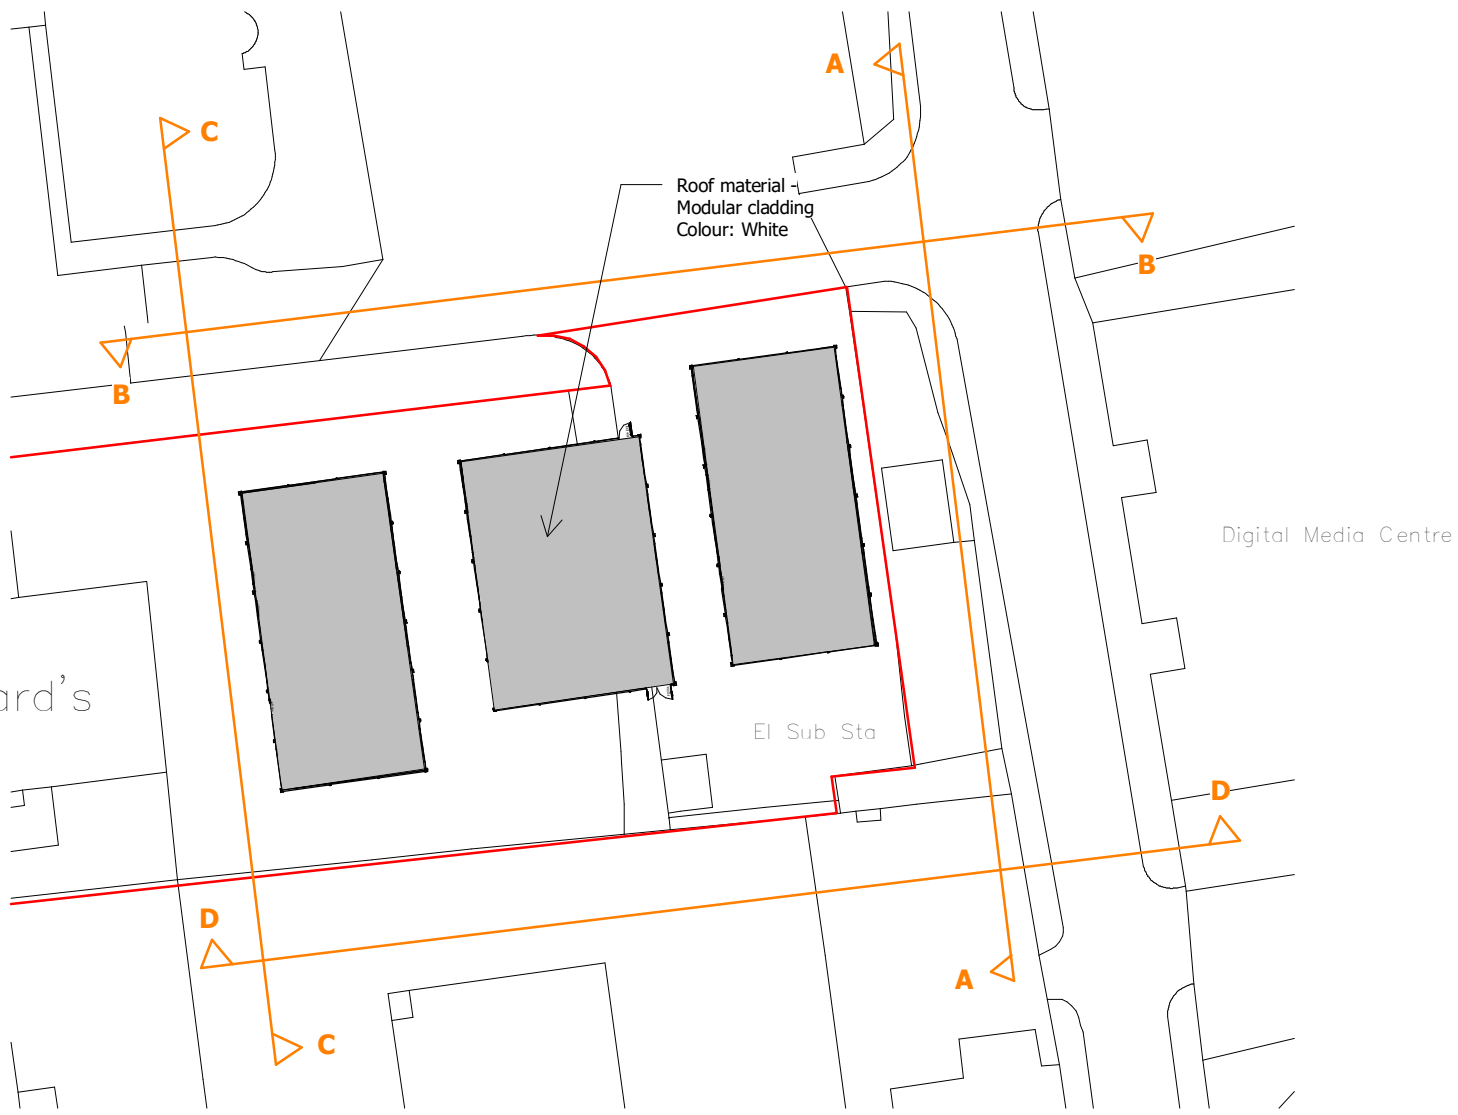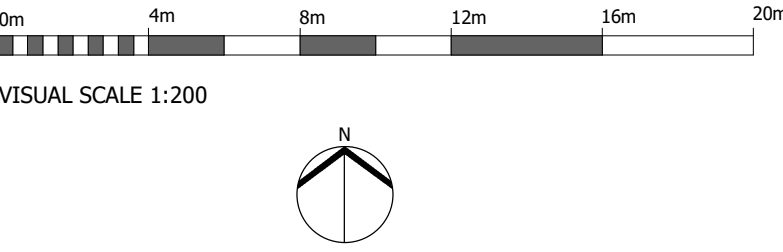

5 | Elevation Key / Roof Plan
1 : 500

Rev:	Date:	Drawn:	Checked:	Description:
P3	26.5.23	MB	MS	Updated to single storey scheme
P2	18.4.23	MB	MS	Stair cores amended
P1	21.3.23	MB	MS	Planning Issue
Suitability:				
PL		Planning		

Trinity Academy Barnsley Eastgate

Proposed Site Sections

Location:
9 Eastgate
Barnsley
S70 2EX
Client:
Turner & Townsend

UPRN	Originator	Zone	Level	Type	Role	Series/Number	Revision:
TRNTY-WBA-NB-ZZ-DR-A-PL_003							P3
Date:	Drawn:	Checked:	Scale:	Int. Job No:			
03/21/23	MB	MS	As indicated	3766-015			

WATSON BATTY
ARCHITECTS

Shires House, Shires Road
Guiseley, Leeds LS20 8EU
Leeds | Loughborough

T: 01943 876 665
E: enquiries@watsonbatty.com
W: www.watsonbatty.com