



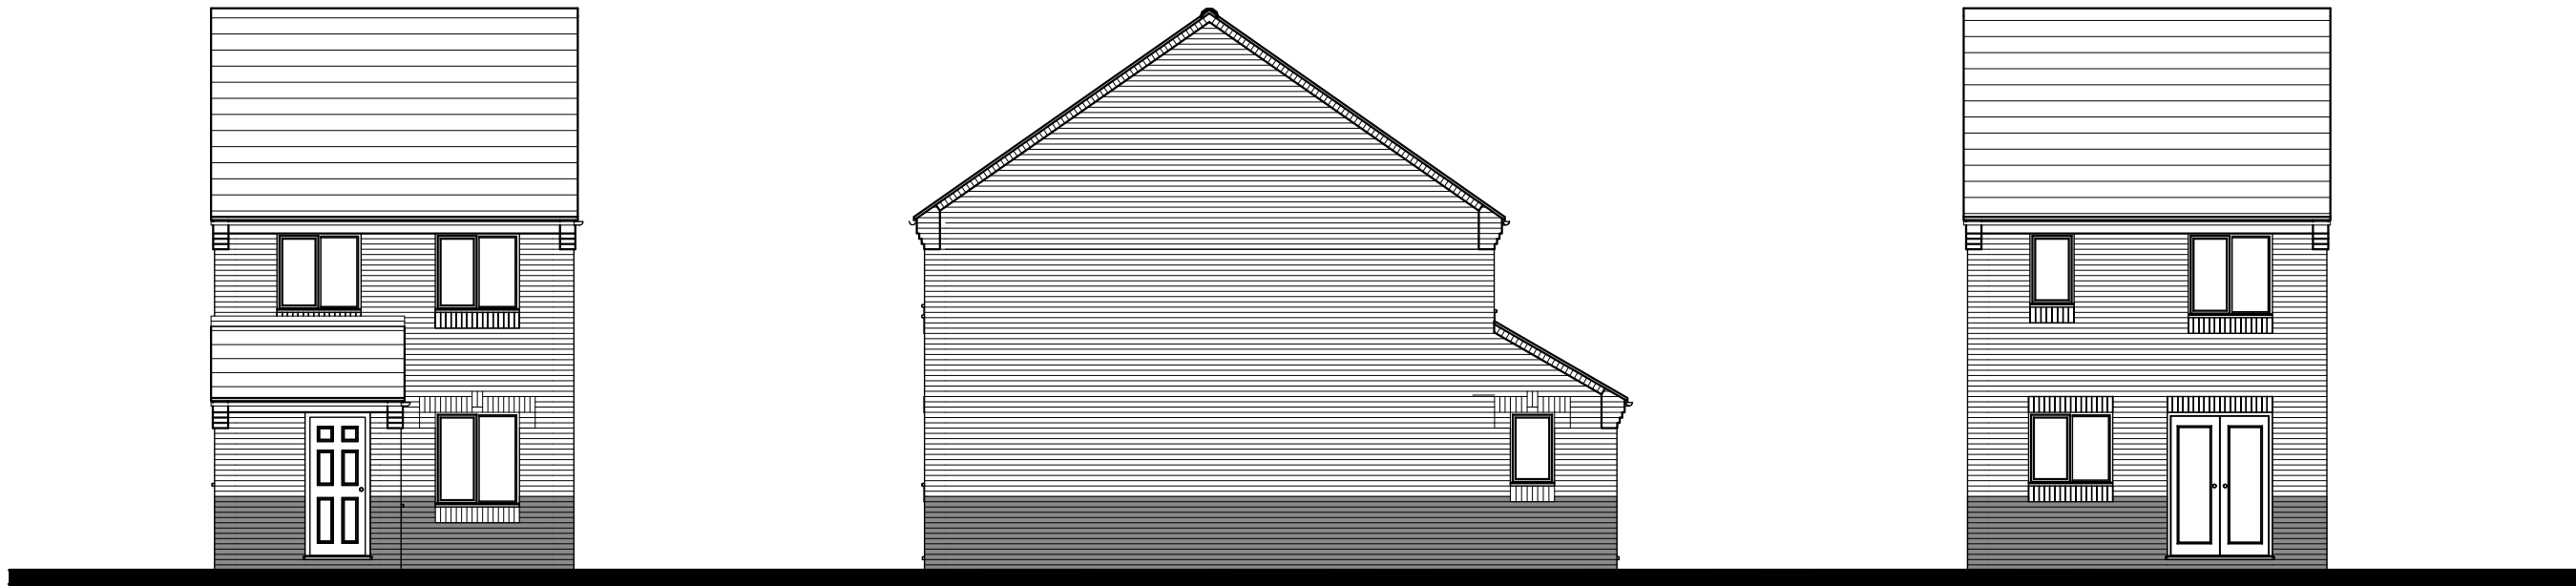


FRONT ELEVATION

SIDE ELEVATION


REAR ELEVATION

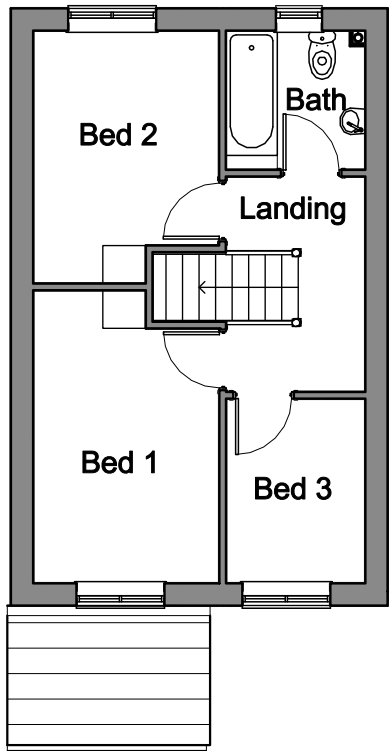


FIRST FLOOR PLAN

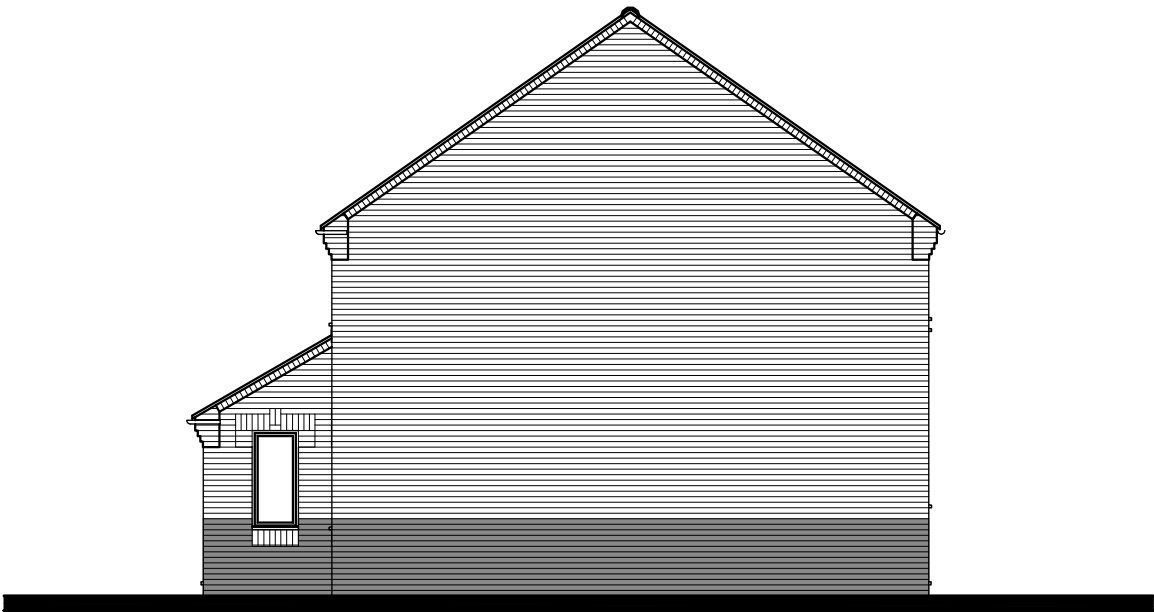

SIDE ELEVATION

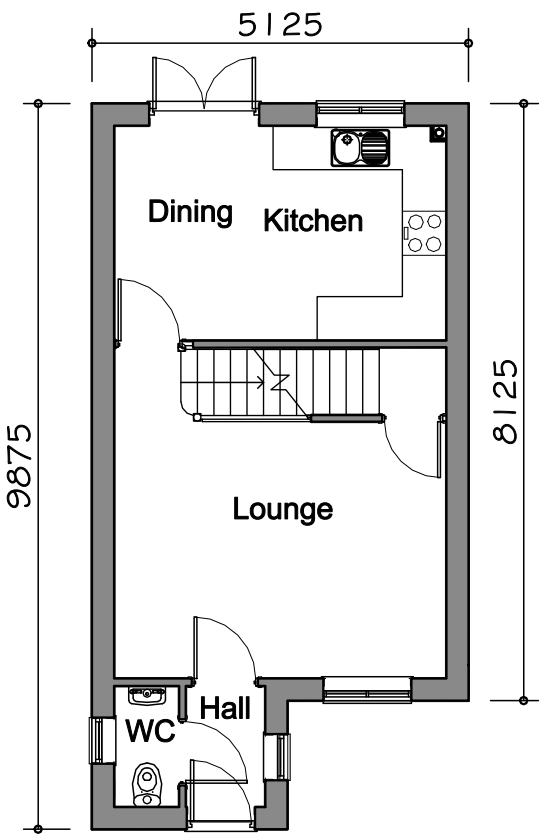

GROUND FLOOR PLAN

 

Richard Ward Design **RW**

Chartered Architectural Technologist
Architectural Design & Development Consultant

Richard S. Ward 2, Burtram Close
M.C.I.A.T. Weston Favell
Telephone 01604 410943 Northampton NN3 3PH

**PLANNING
DRAWING**

304 dwelling type		
GLEESON REGENERATION & HOMES		
A. Redrawn, derived from 303 type.	25.03.11	Scale
B. Brickwork detailing, of WC revised.	29.08.12	
C. Dimensions added	22.10.12	
		1:100
		Date
		July.10
		Dwg No
		304/1C