






Front Elevation (1:50)

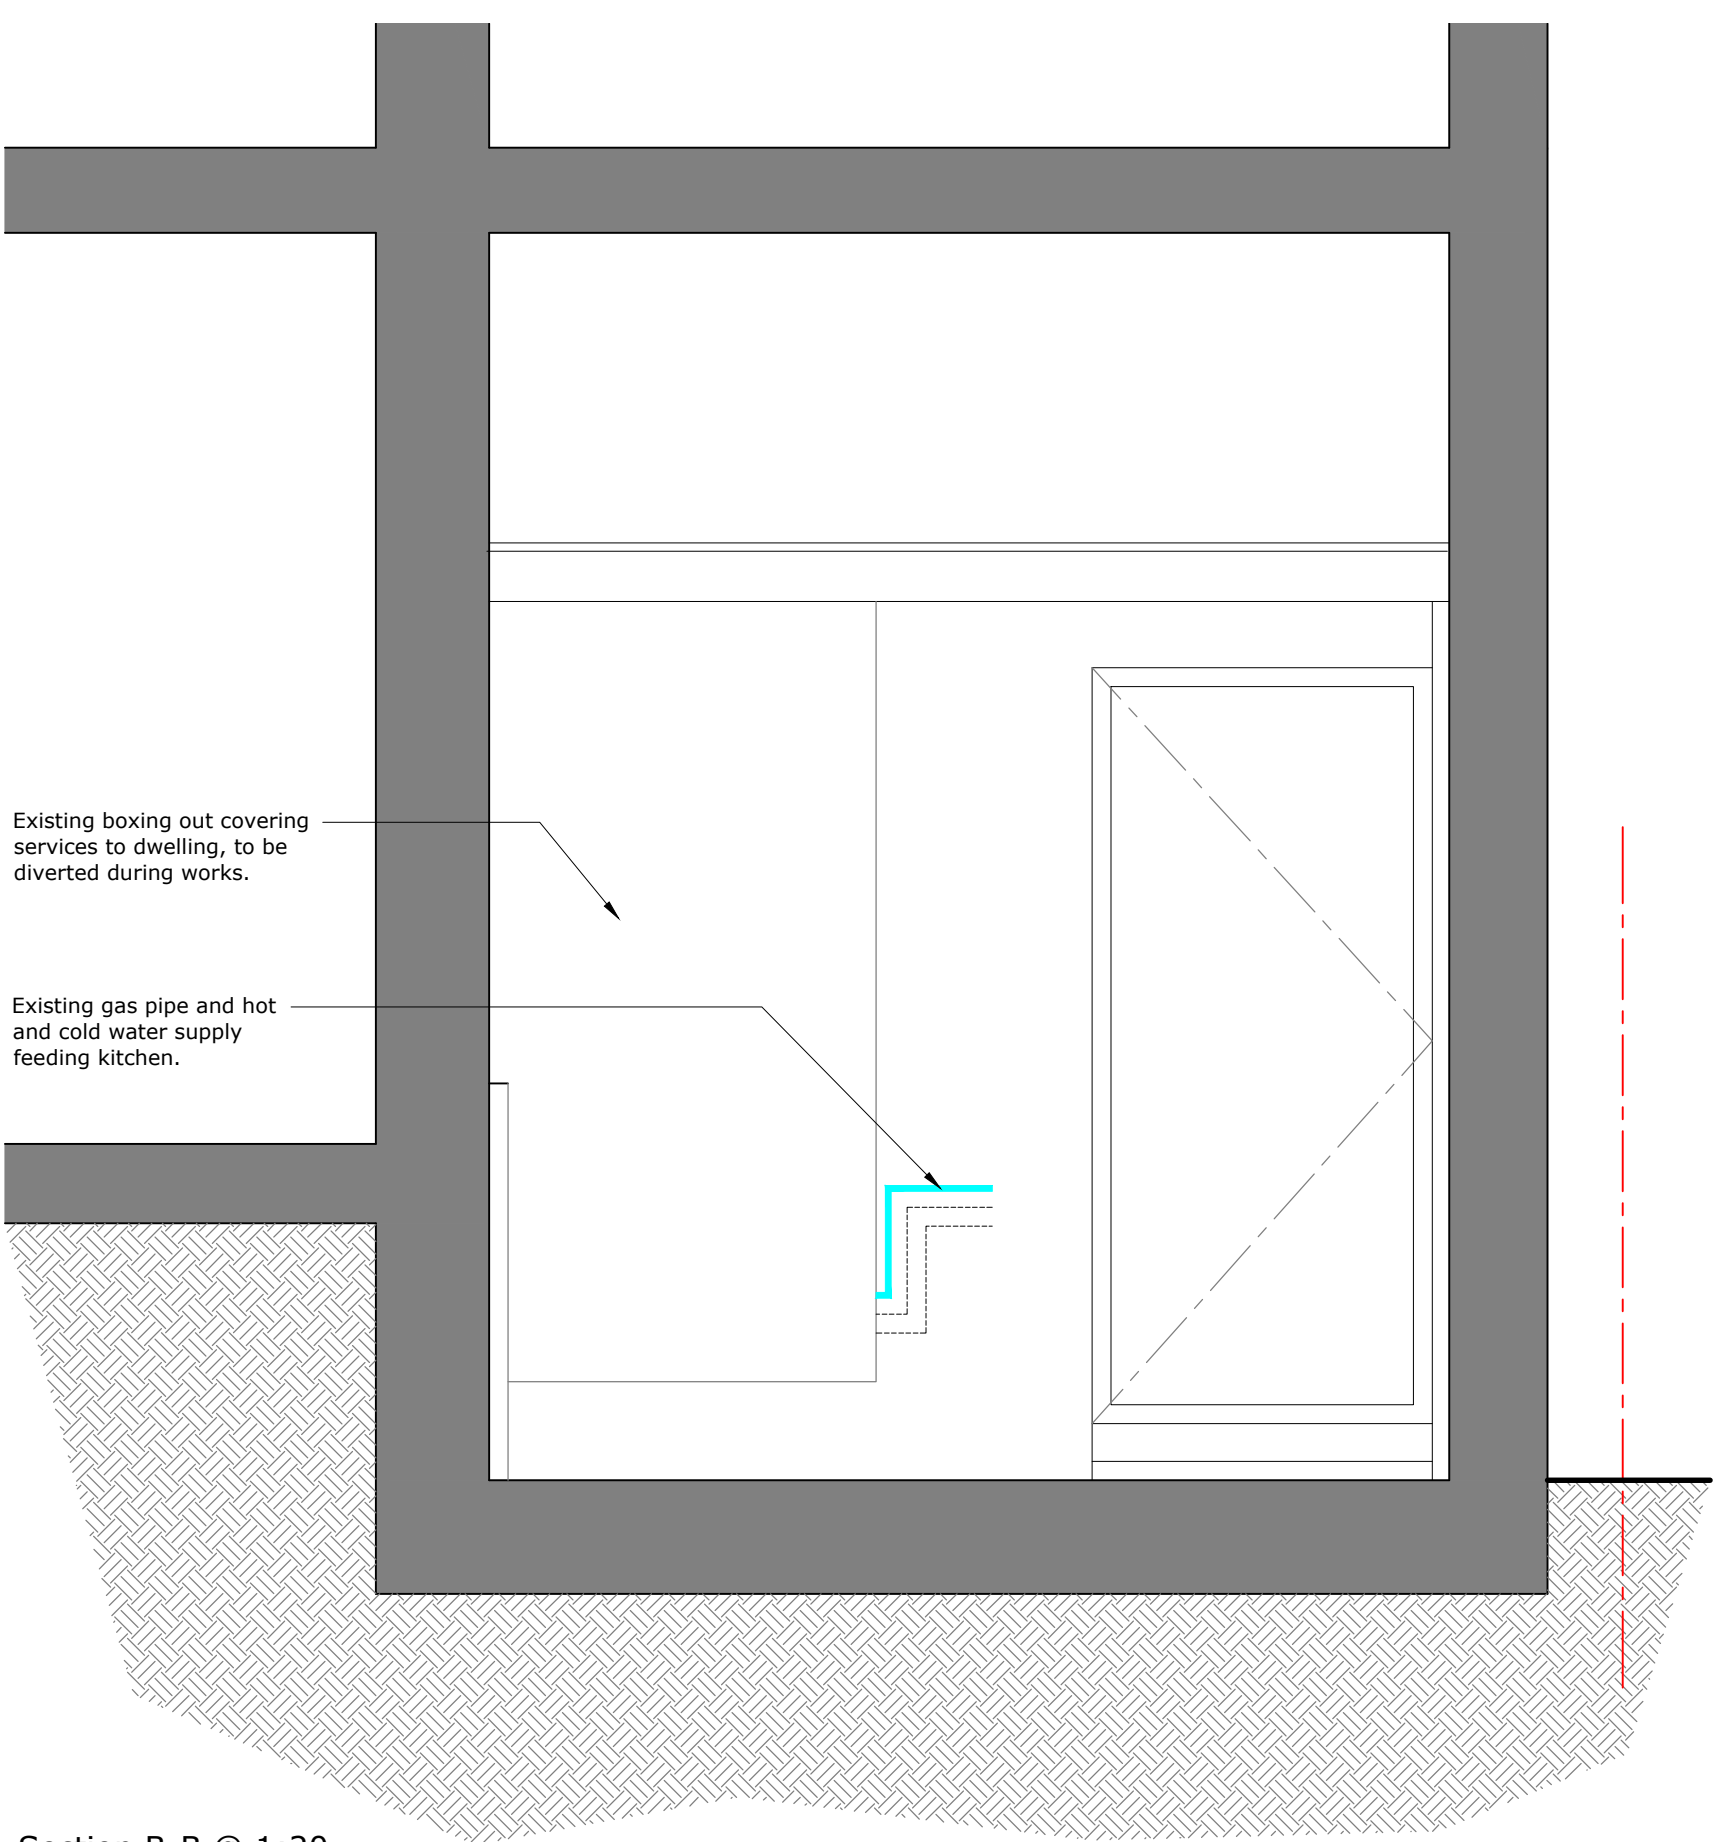

Section B-B @ 1:20

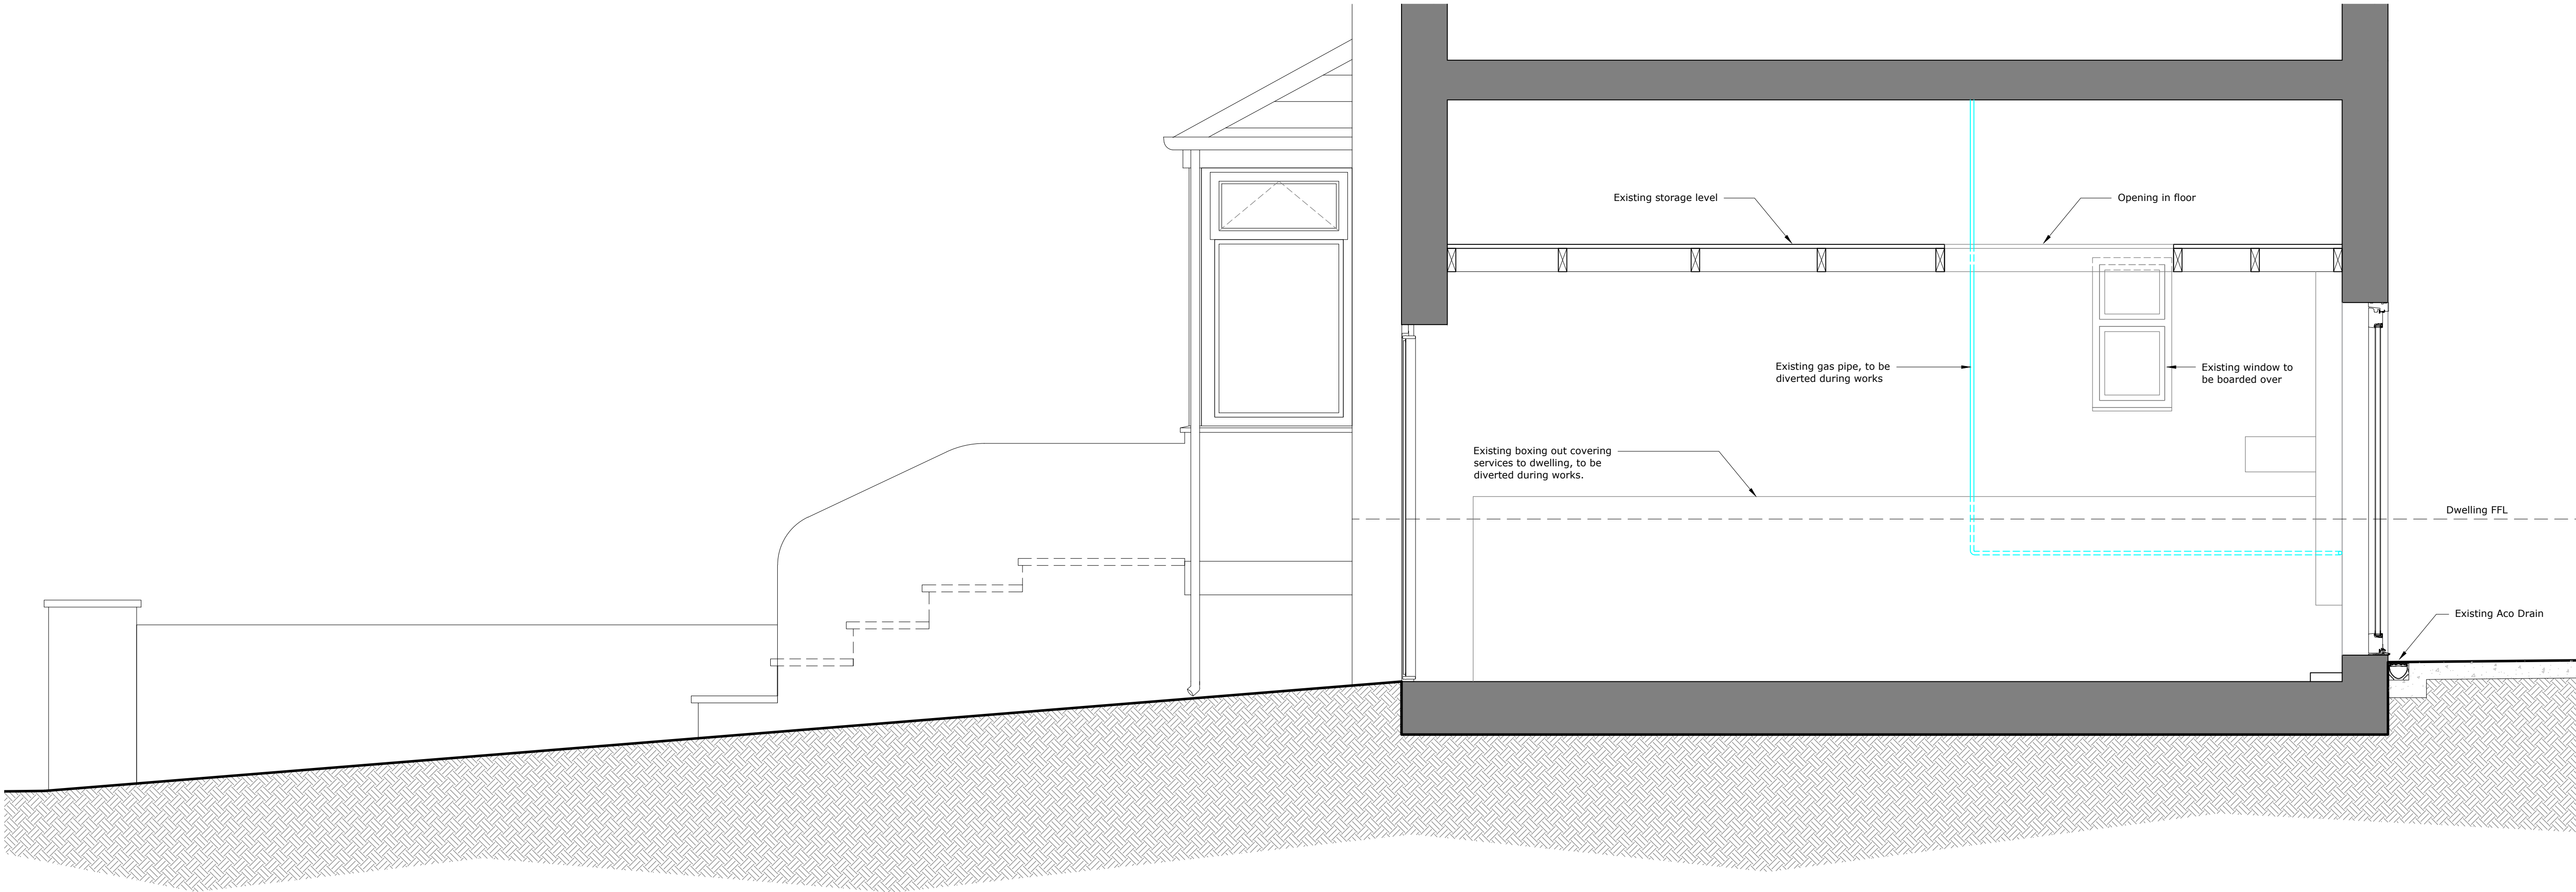

Section A-A @ 1:20

 

VISUAL SCALE 1:20 @ A1

Do not scale from this drawing
The contractor is to check all dimensions on site and report any discrepancies to the architect
All rights described in chapter IV of the copyright, designs and patents act 1988 have been generally asserted

Notes

A	Initial Issue	20.03.2019
Rev	Description	Date
Project		
12 Park View Road, Staincross		
Drawing		
Existing Elevation and Sections		
Scale	Drawn	Date
As Shown	CJR	20.03.19
Ref	Rev.	
0103-XX-XX-DR-A-2000	A	