



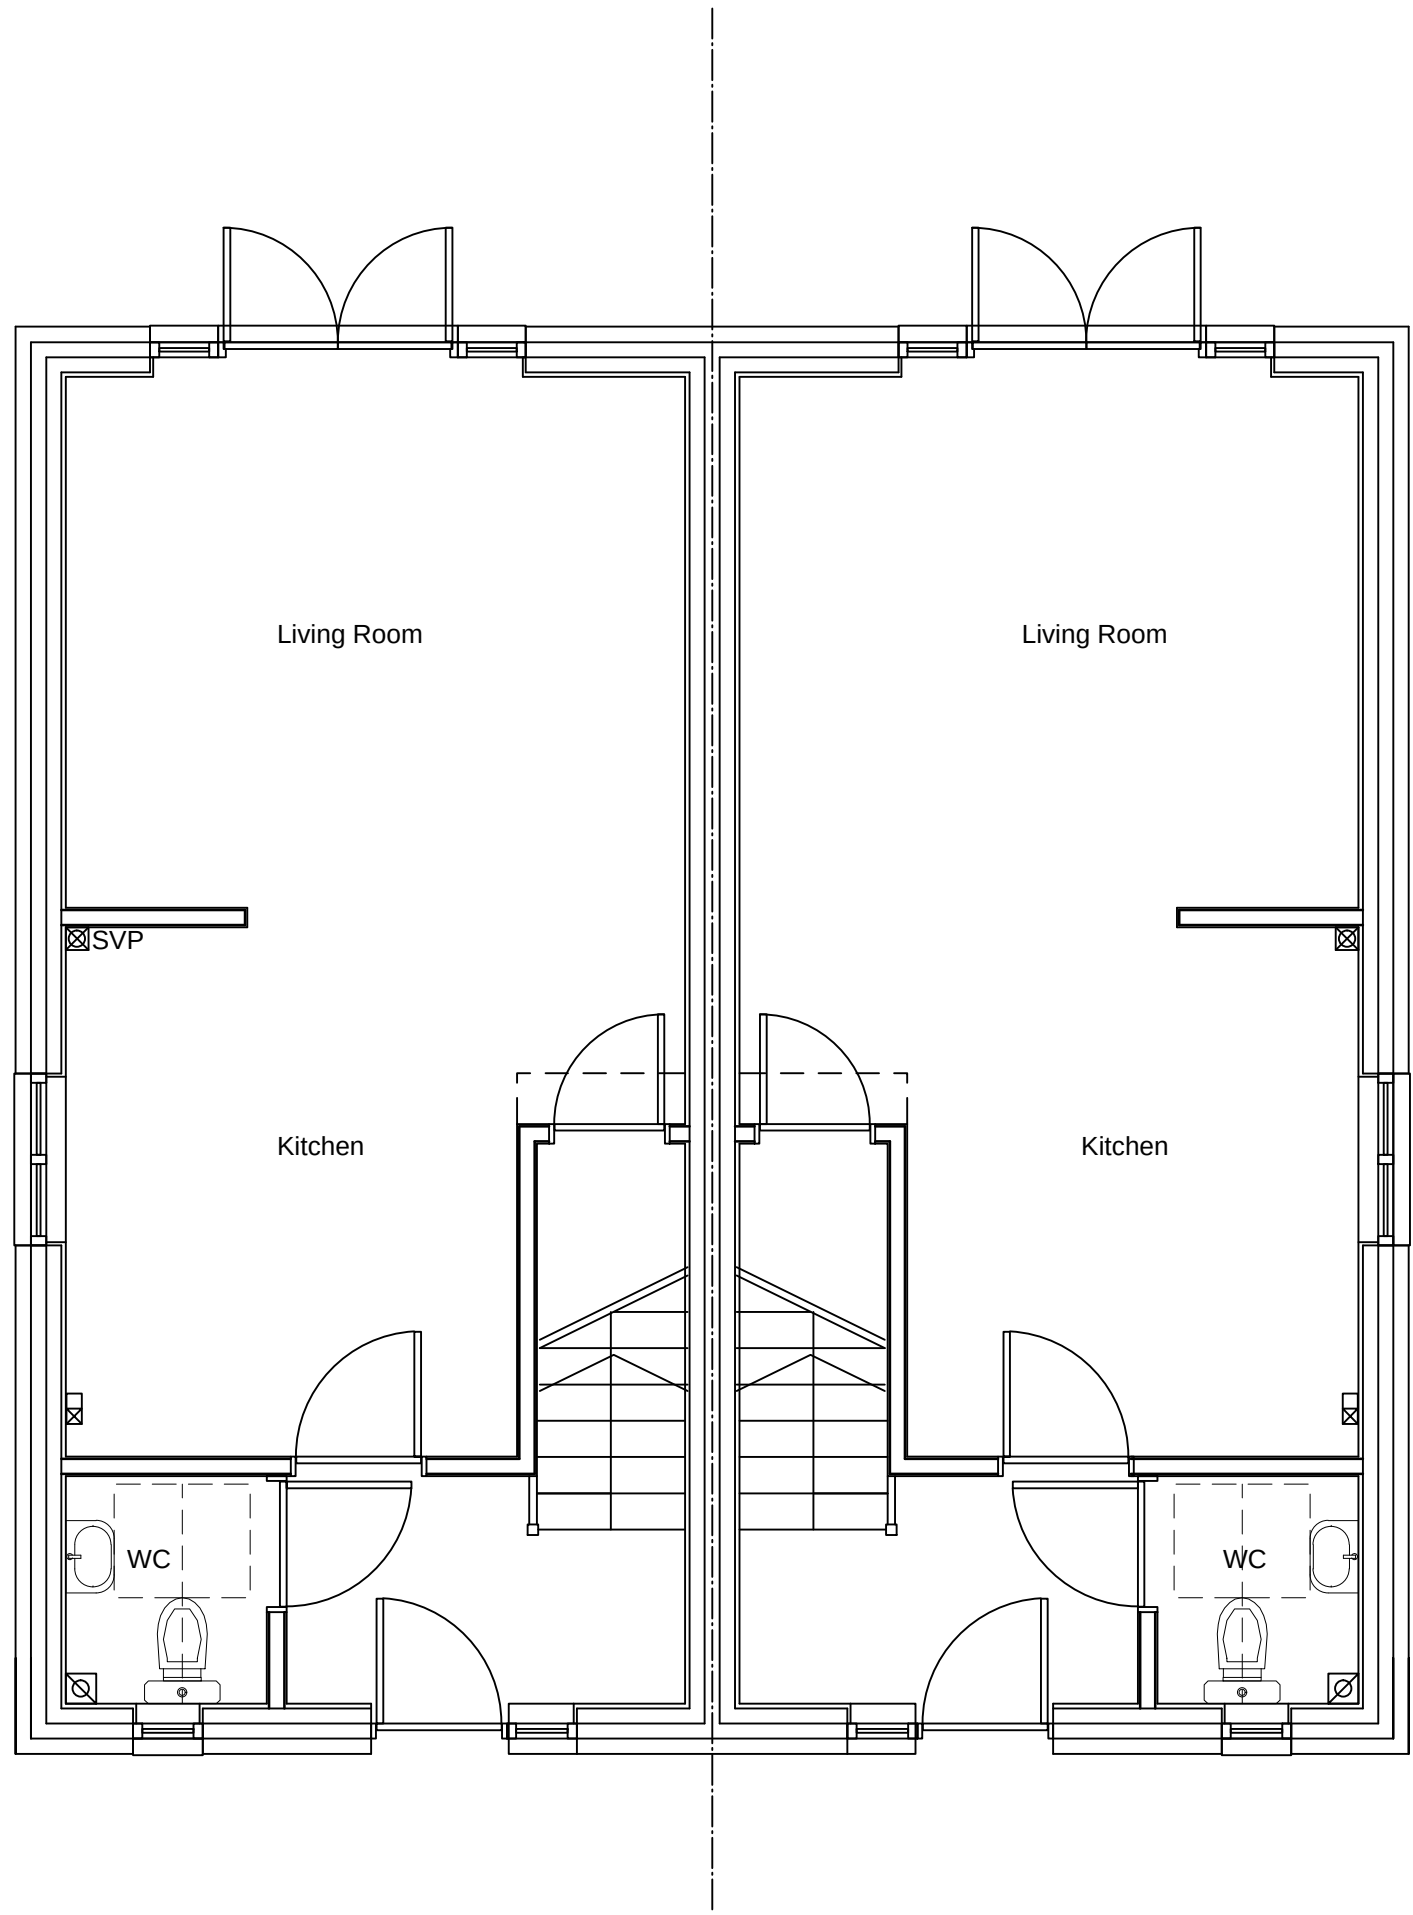


Ground Floor Plan

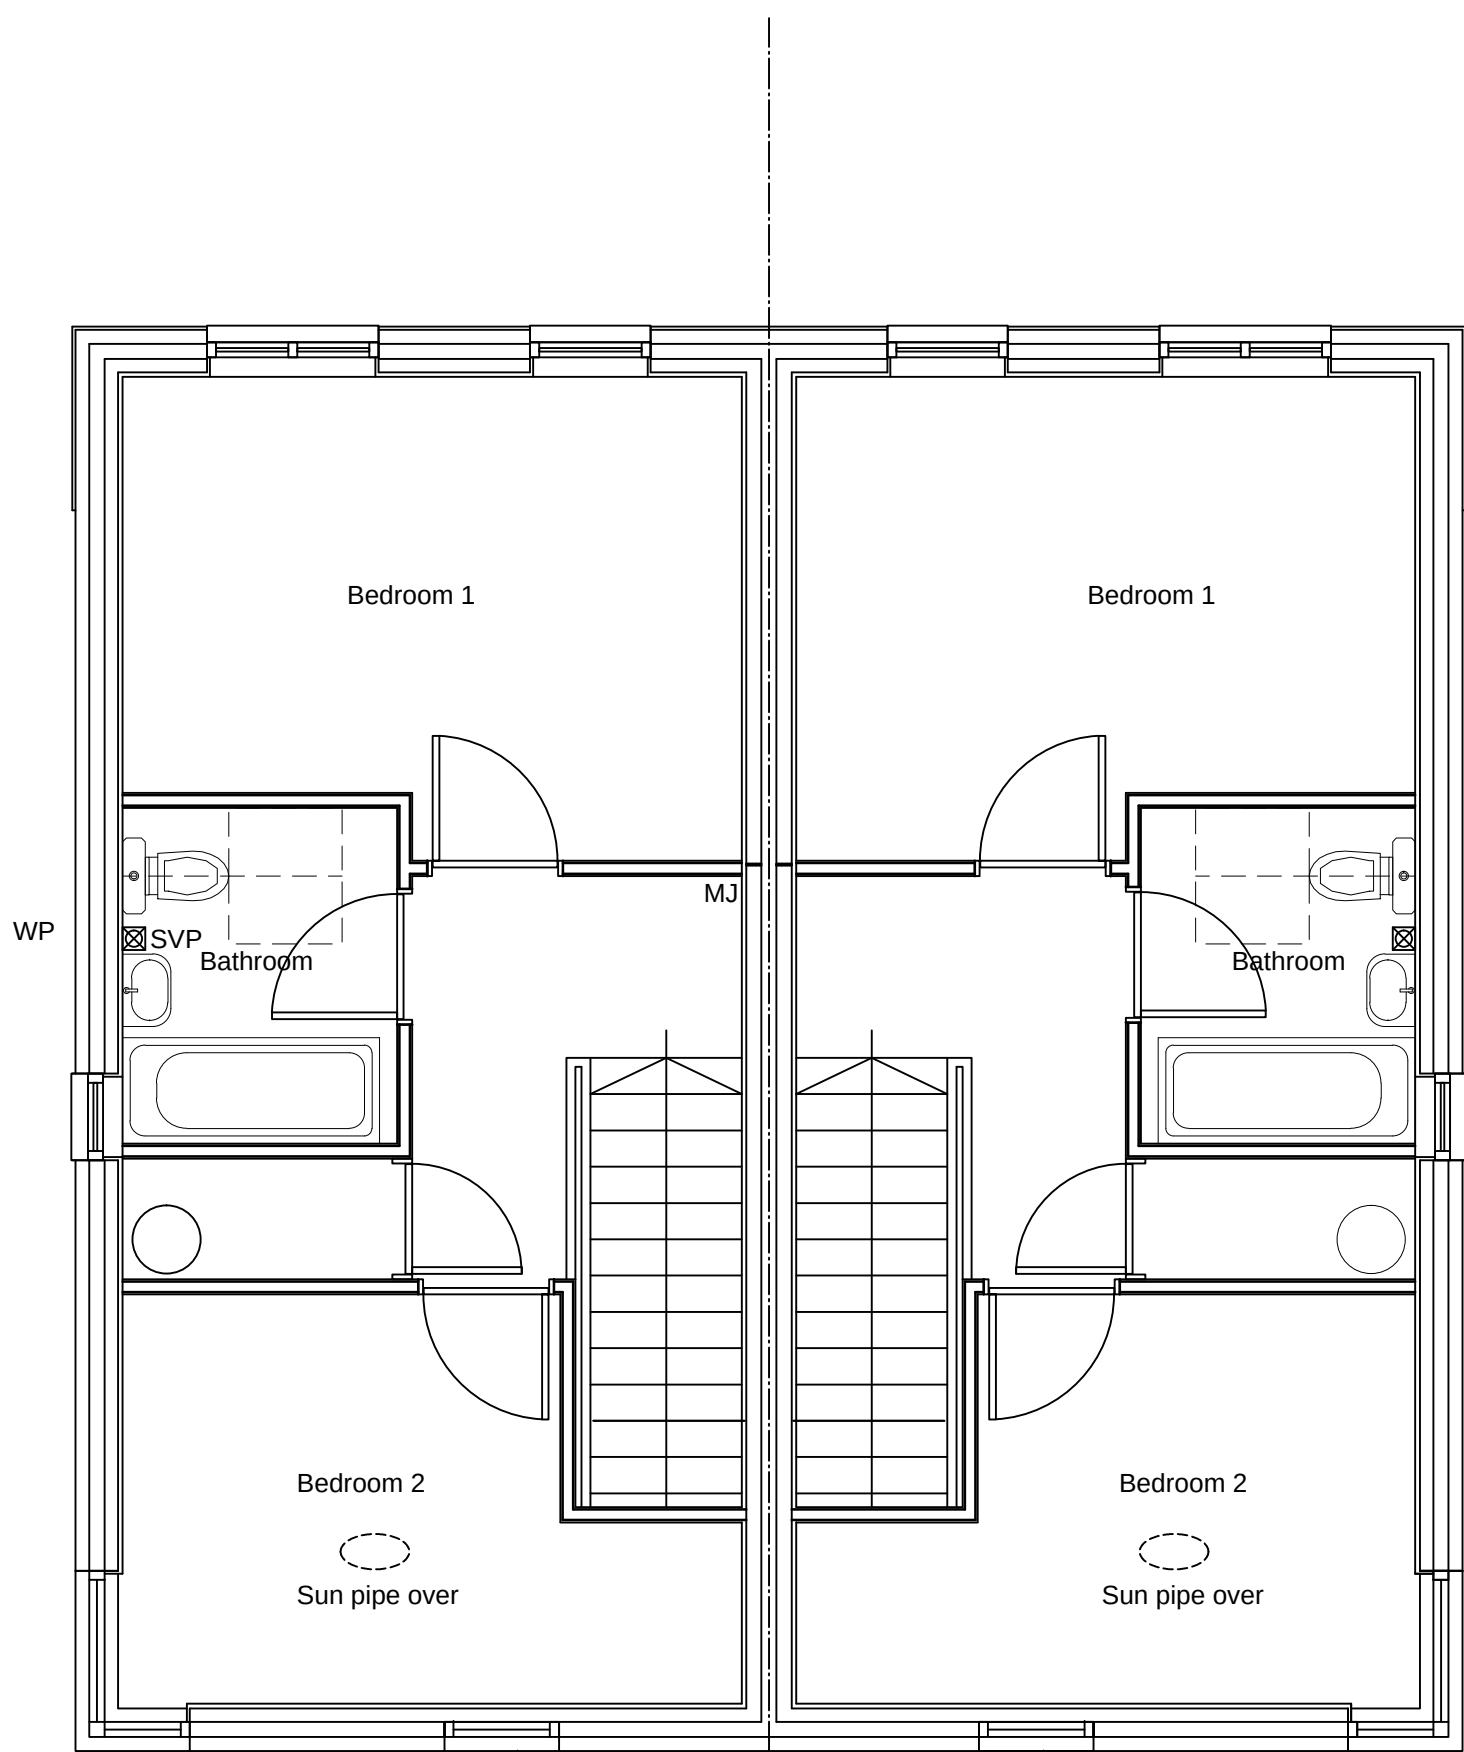

First Floor Plan


Blockwork to continue behind proposed window. Glazing to be tinted.

Blockwork to continue behind proposed window. Glazing to be tinted.

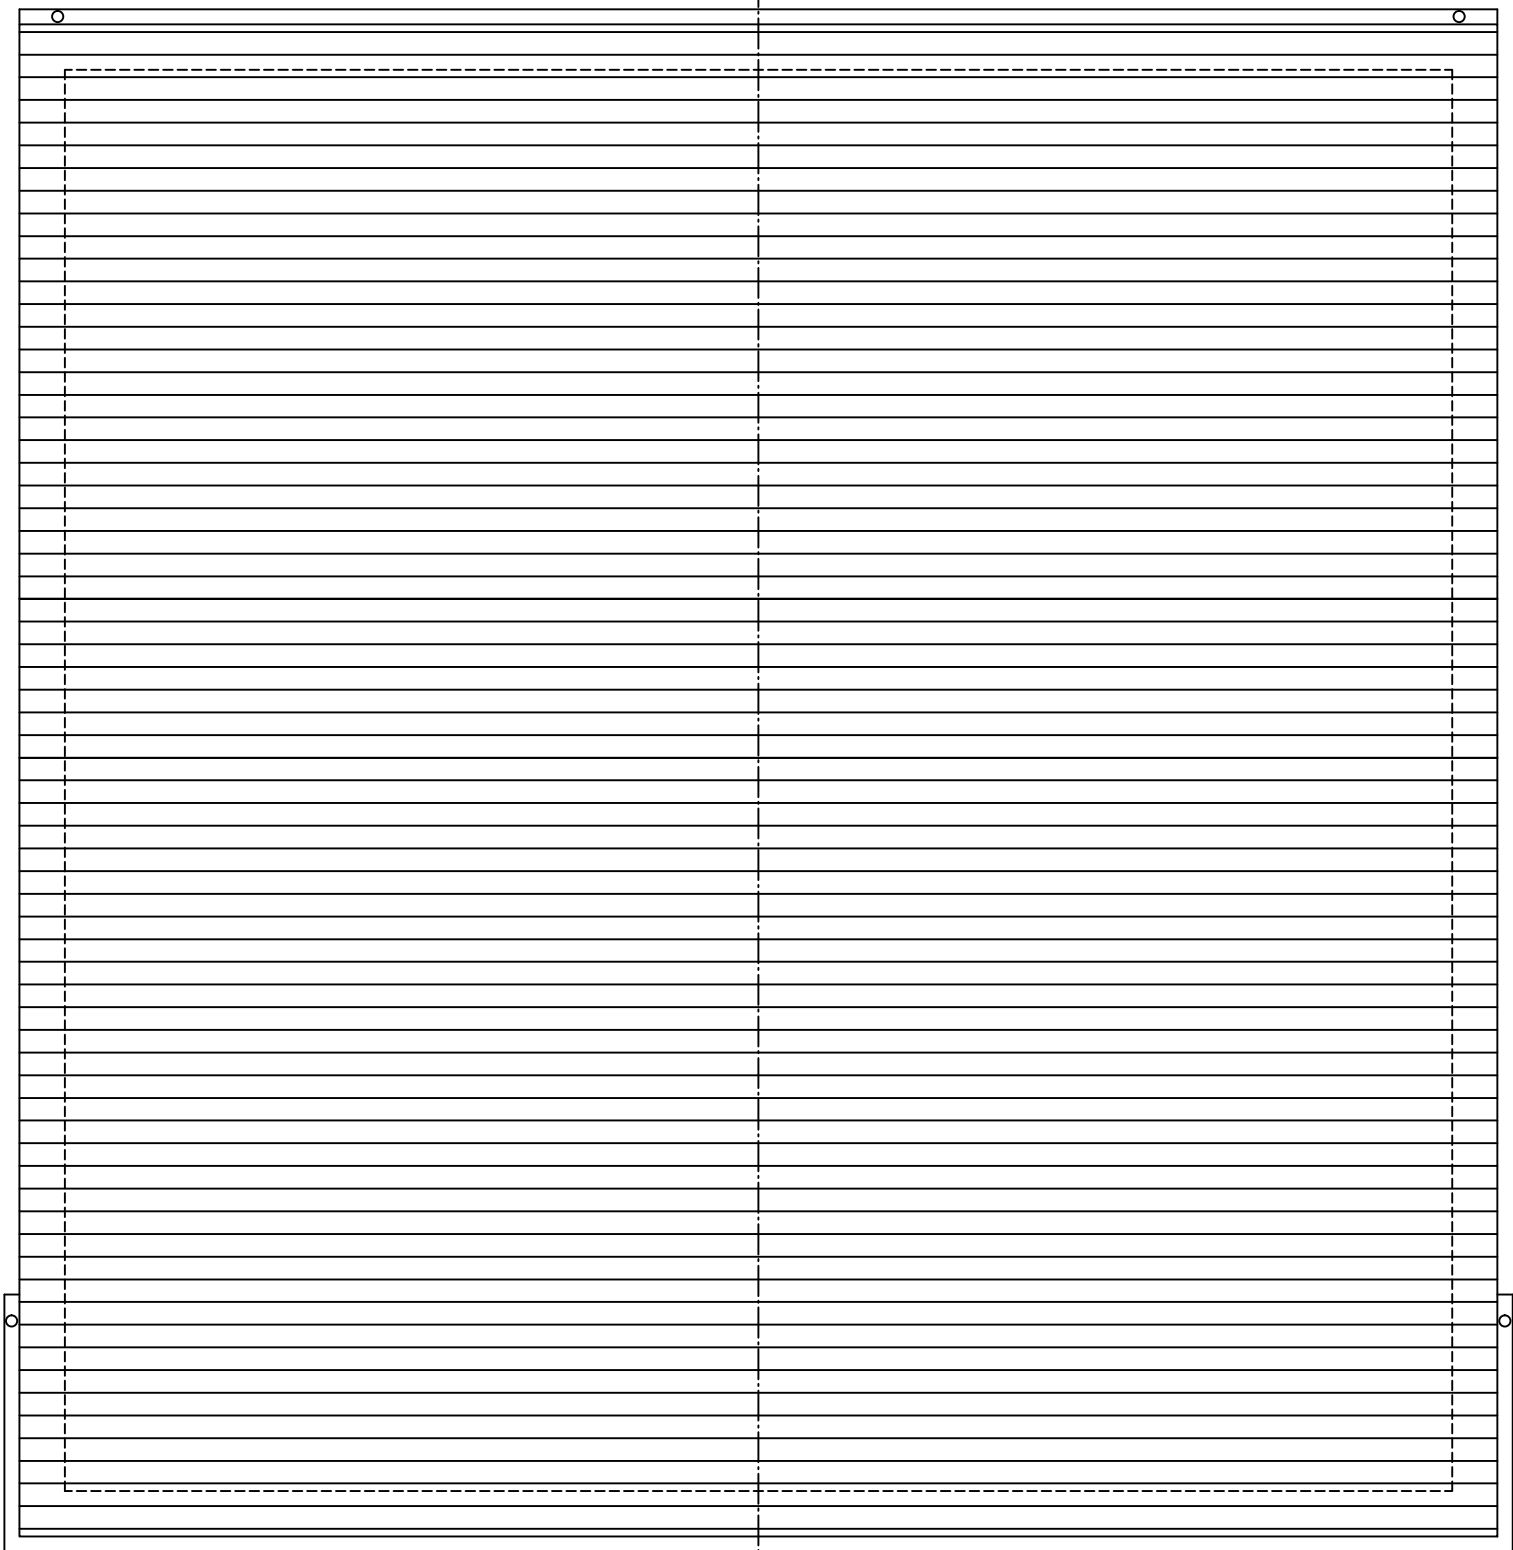

Roof Plan

Materials
Roof - Concrete Interlocking Tiles to match adjacent properties.
Walls - Facing brick with through colour render at first floor.
Windows - White UPVC framed doubled glazed units.
Rainwater goods - Black UPVC

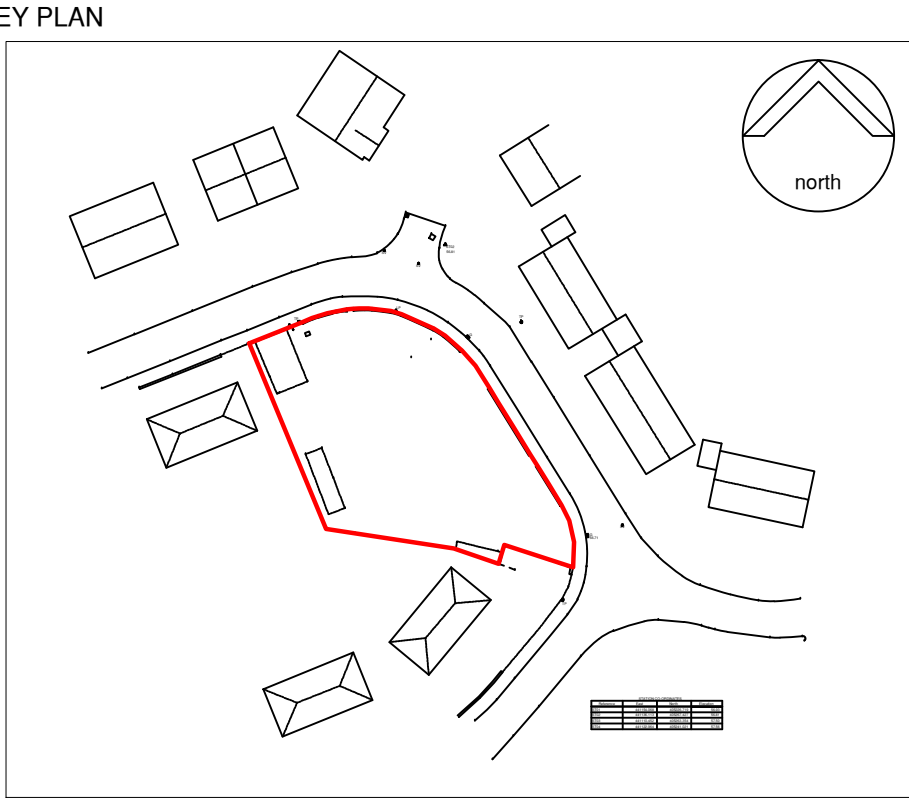

NOTES:
This drawing is produced for use in this project only and may not be used for any other purpose. NPS Property Consultants Ltd accept no liability for the use of this drawing other than the purpose for which it was intended in connection with this project as recorded on the title block fields 'Purpose for Issue' and 'File Status Code'.
This drawing may not be reproduced in any form without prior written agreement.
Do not scale from the drawing, use written dimensions only.

REVISED BY:				DATE:		CHECKED BY:		DATE:	
SCALE BAR									
PURPOSE OF ISSUE									
FILE STATUS CODE									
© COPYRIGHT NPS GROUP									A1
<small>Ordnance Survey mapping reproduced by permission of & Controller of HM Stationary Office Crown Copyright. Ordnance Survey Licence No: 100022264</small>									
<div><div></div><div>NPS Property Consultants Ltd GATEWAY PLAZA SACKVILLE STREET, BARNSELEY SOUTH YORKSHIRE, S70 9GG TEL: 01226 774605 FAX: 01226 774399 EMAIL: barnsley@nps.co.uk <small>Head Office: Lancaster House, 18 Central Avenue, St Andrews Business Park, Norwich, NR7 6BH. Tel: 01603 750000 Fax: 01603 750001</small> Other Office locations can be found on our website - www.nps.co.uk</div></div>									
CLIENT Berneslai Homes									
PROJECT Proposed Residential Development Bellbrooke Avenue Darfield									
TITLE Proposed 2 Bed House Type Proposed Plans									
SCALES 1:50		DATE June 14		DRAWN SPC		CHECKED			
FILE / DRAWING NAME									
PROJECT NR 15-1-1009		ZONE -	LEVEL -	TYPE DR	ROLE A	UNIQUE NR 30			