


Notes_

PLANNING

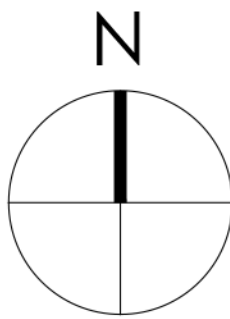


0 500 1000 1500 2000 2500mm
SCALE 1:50

0 1000 2000 3000 4000 5000mm
SCALE 1:100

Note:
Surrounding contextual buildings and information are based on received ordinance survey drawings and are shown for illustrative purposes only. assumed site boundary is subject to confirmation to legal confirmation

Note:
Information is based on OS map and received information and is subject to full topographical survey. Assumed site boundary and site constraints subject to legal confirmation. All Legal easements and extent of existing underground services locations are subject to confirmation.

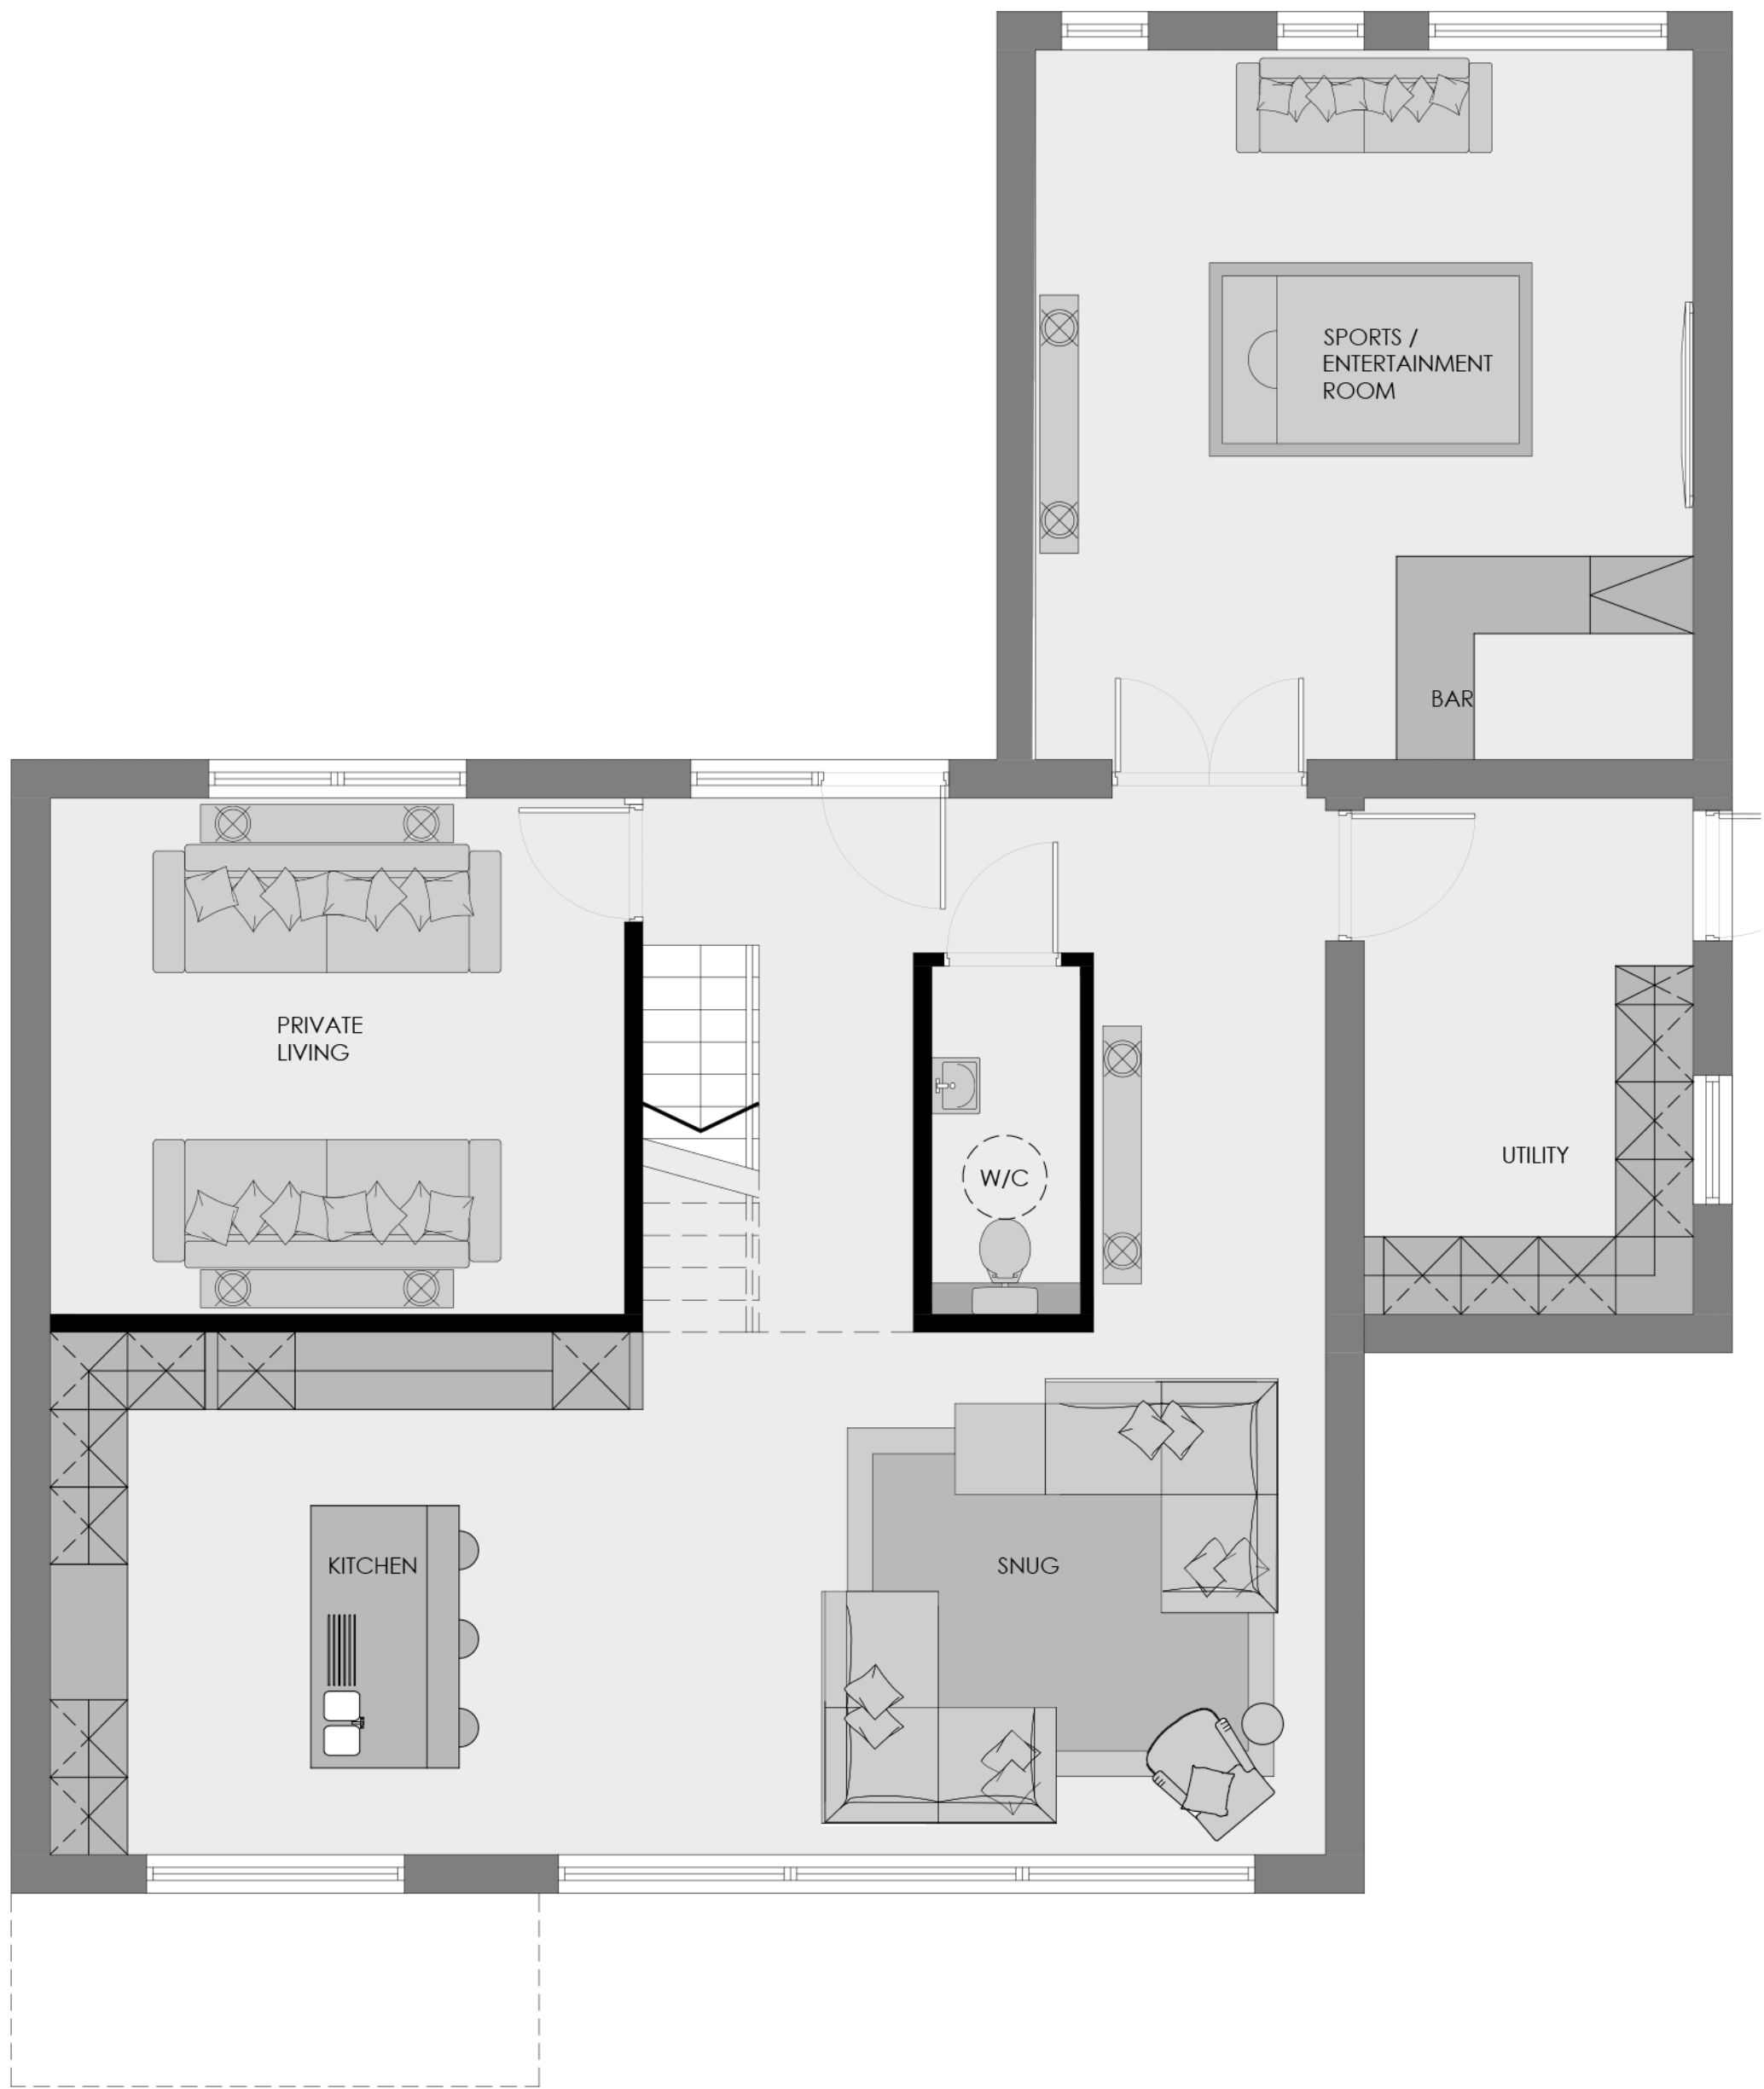

GROUND FLOOR PLAN_
AS PROPOSED
Scale 1:50

FIRST FLOOR PLAN_
AS PROPOSED
Scale 1:50

ROOF PLAN_
AS PROPOSED
Scale 1:50



GROUND FLOOR PLAN_
AS PROPOSED
Scale 1:100

SIDE ELEVATION_
AS PROPOSED
Scale 1:100

REAR ELEVATION_
AS PROPOSED
Scale 1:100

SIDE_
AS PROPOSED
Scale 1:100

A_ 20/09/22 Updated to client comments JAL JAL
Rev_ Date_ Amendments_ By_ App'd_

Eight_ OneTwo Architects

Tel_ +44 [0]7761 570735
Email_ mail@eightonetwo.co.uk
www.eightonetwo.co.uk
Studio A5, Brooke's Mill, Armitage Bridge, Huddersfield, HD4 7NR

Drawing Status_
PLANNING

Client_
MR + MRS STOREY

Project_
PROPOSED DETACHED DWELLING, 43 BARNLEY ROAD,
BARNLEY

Drawing Title_
AS PROPOSED FLOOR PLANS + ELEVATIONS

Drawing Scale_
1:50 1:100

Drawn By_
JAL

Checked By_
JAL

Paper Size_
A1

Drawn Date_
NOV 2022

Checked Date_
NOV 2022

Drawing Number_
21_810 100 A