


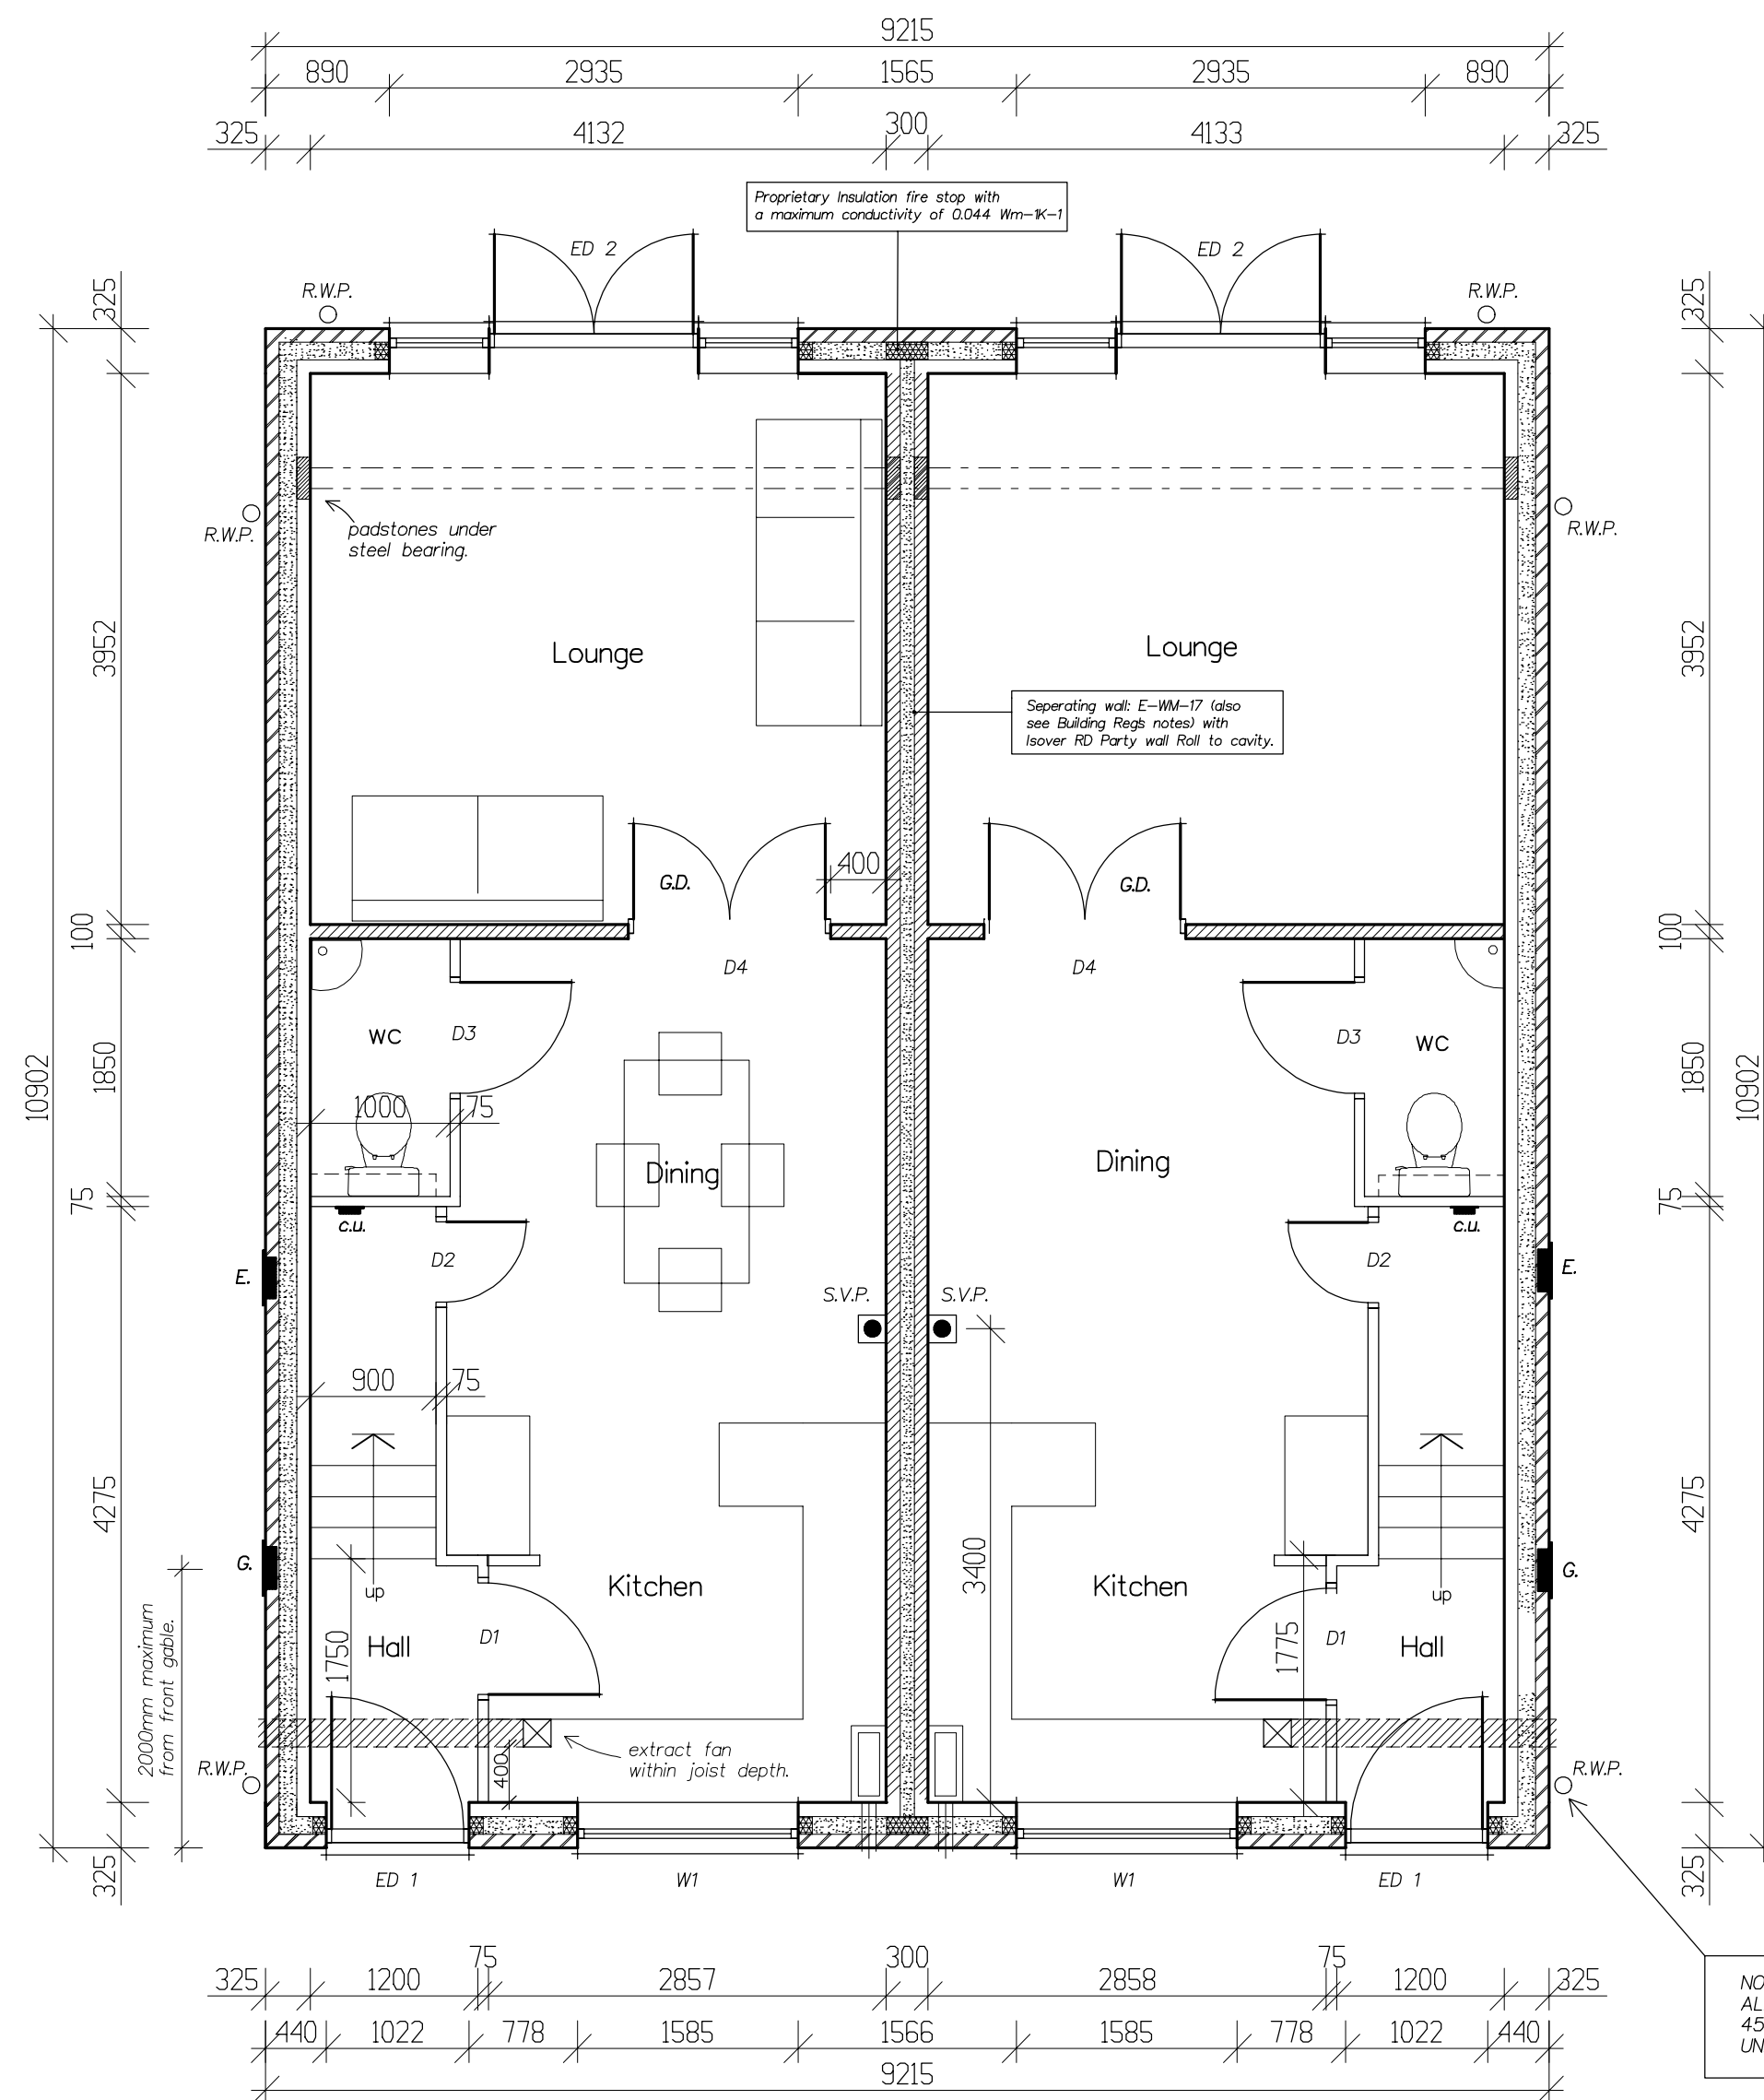

REV E: 29/09/20: G.F. WINDOWS OMITTED TO
SIDE ELEVATIONS AS PLANNERS COMMENTS.
REV D: 10/07/20: PLOT REFERENCES OMITTED.
REV C: 08/06/20: PLOT 7 & 8 REFERENCE ONLY.
REV B: 29/04/20: PLOT REFERENCES ADDED.
REV A: 03/12/19: GENERAL AMENDMENTS.

Arncliffe
ARNCLIFFE HOMES LIMITED
Arncliffe House, Bramley Grange,
Thornor, Leeds LS14 3DW.
Tel: 0113 237 5900 Fax: 0113 265 4458

**Proposed Residential
Development**

HALIFAX ROAD,
THURGOLAND.

LINTON (1139)

GROUND FLOOR PLAN

SCALE 1:50

DATE 19/08/2019 DRAWN IanDi

DRG. No. 292/L/1 REV. E.