
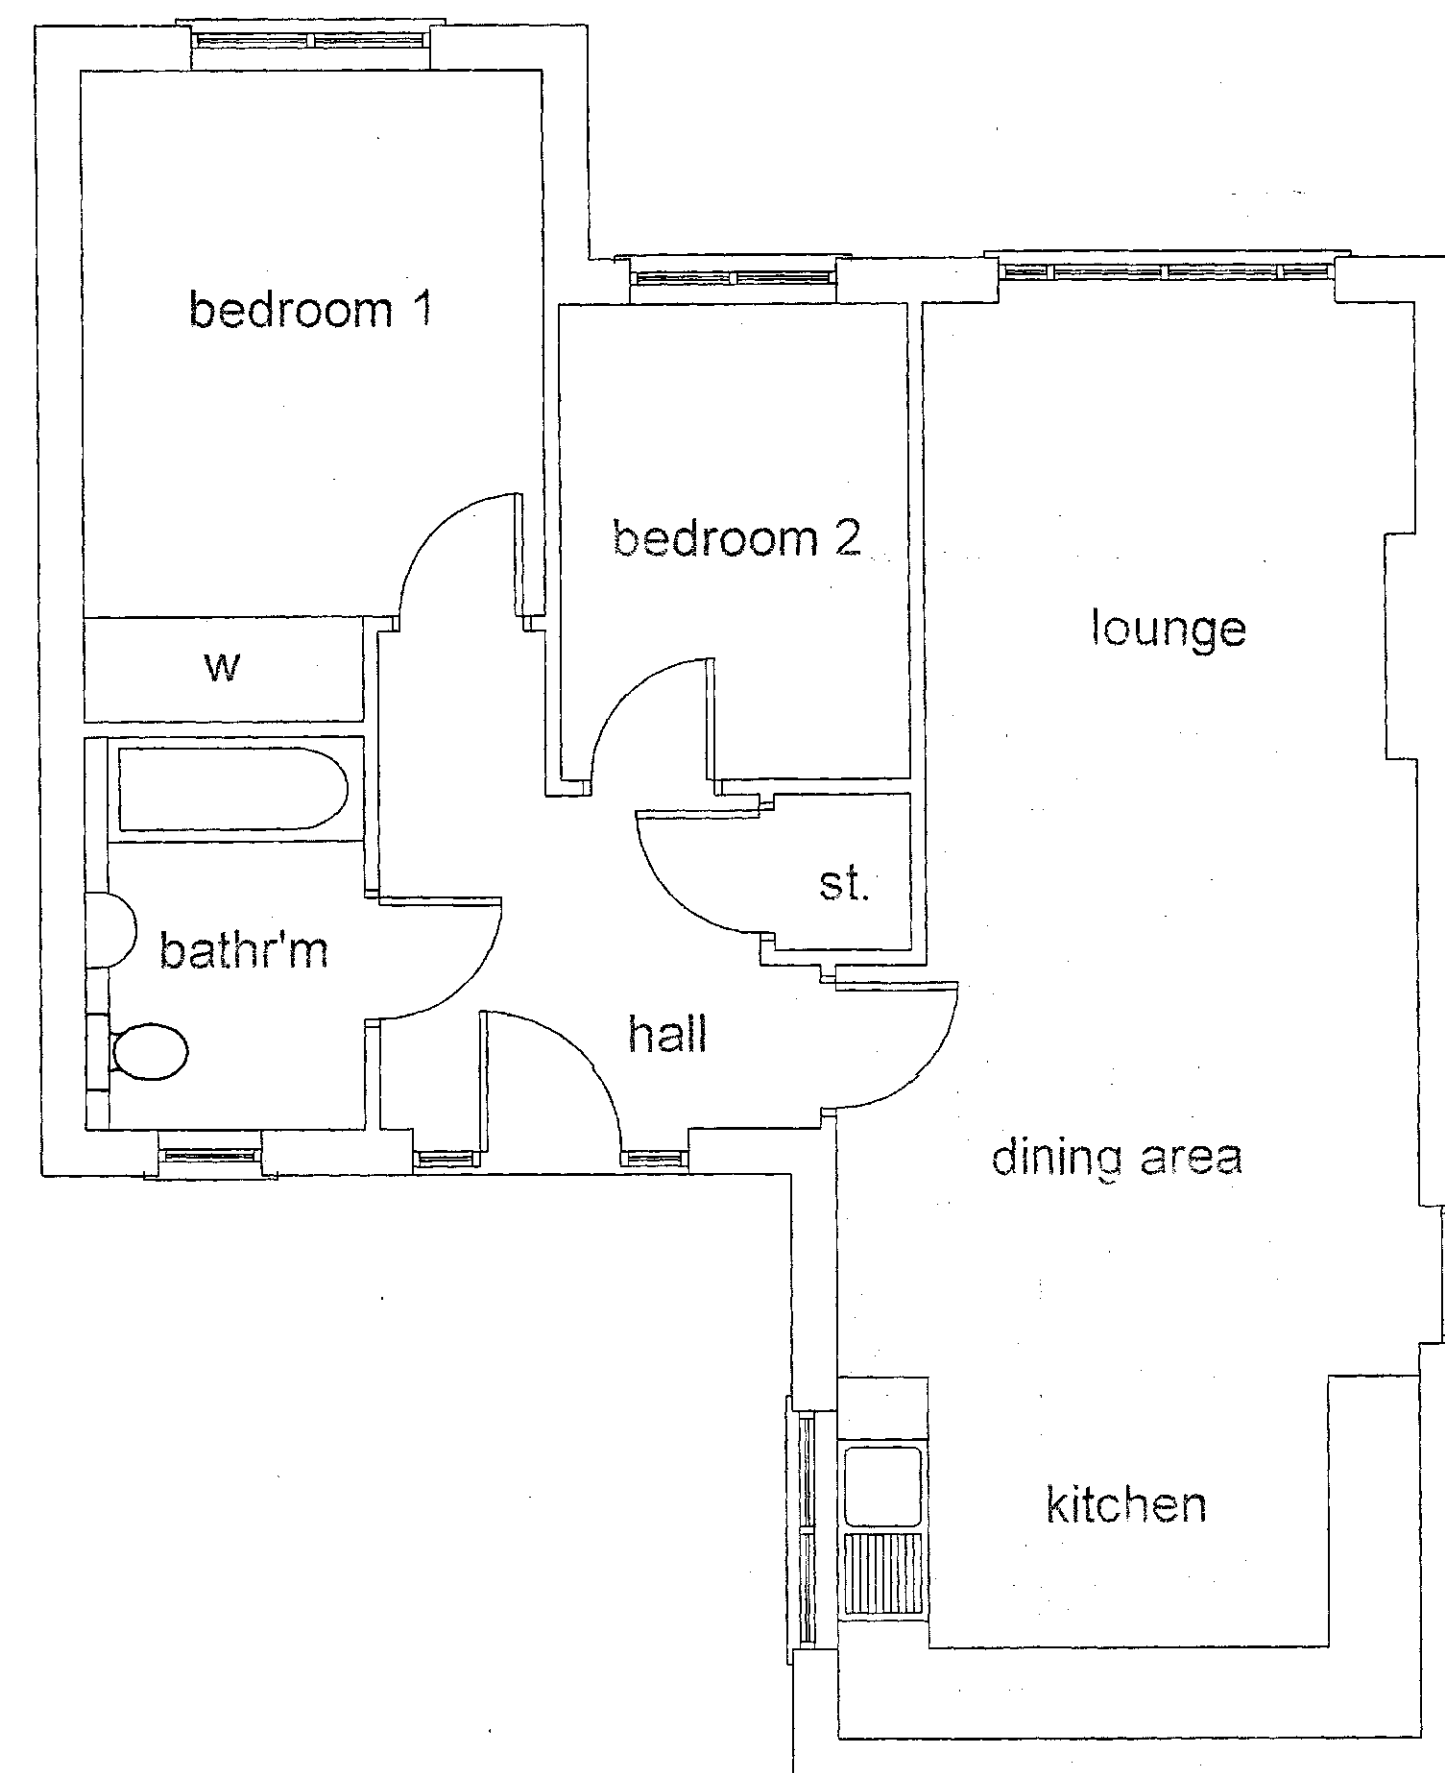


- 1) This drawing and the design and details depicted thereon are the copyright of Peter Dimberline Chartered Architect.
- 2) All dimensions on this drawing are to be checked by the Contractor and any discrepancies are to be reported to the Architect.
- 3) Do not scale critical dimensions off this drawing.
- 4) Contractor to ensure that all Health & Safety requirements (CDM Regulations) in relation to this project will be complied with.

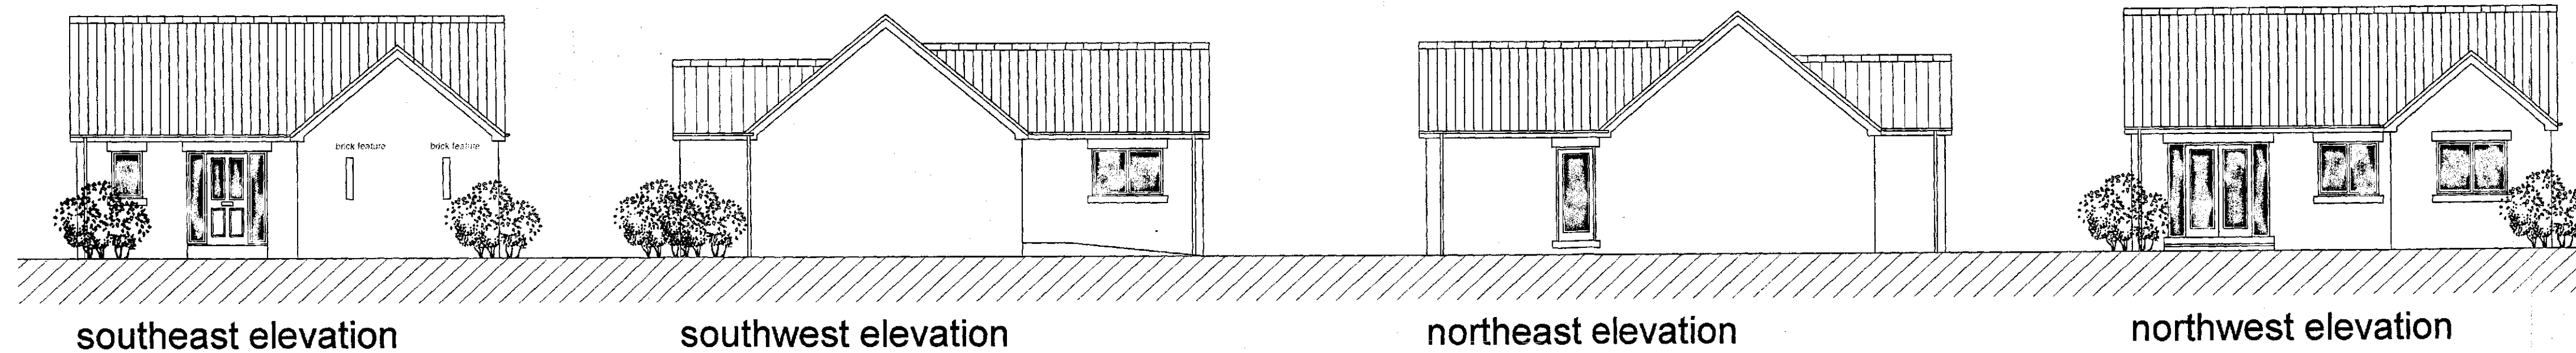

ground floor plan

REVISIONS

PETER DIMBERLINE Dip Arch, RIBA
CHARTERED ARCHITECT

**2 TIPSEY COURT, STAINCROSS
 BARNSELEY, S75 6FZ**

tel/fax (01226) 390947
 email: pdimberline@tiscali.co.uk

CLIENT Mr P Strange	
PROJECT Proposed detached bungalow	
LOCATION Site off Waddington Road & to the rear of Porter Terrace, Pogmoor, Barnsley	
DRAWING Detailed planning application drawing	
SCALES 1:50, 1:100	DATE Dec '11
DRWG No. 2010/024/02	DRAWN BY PD
REV.	