





FRONT ELEVATION

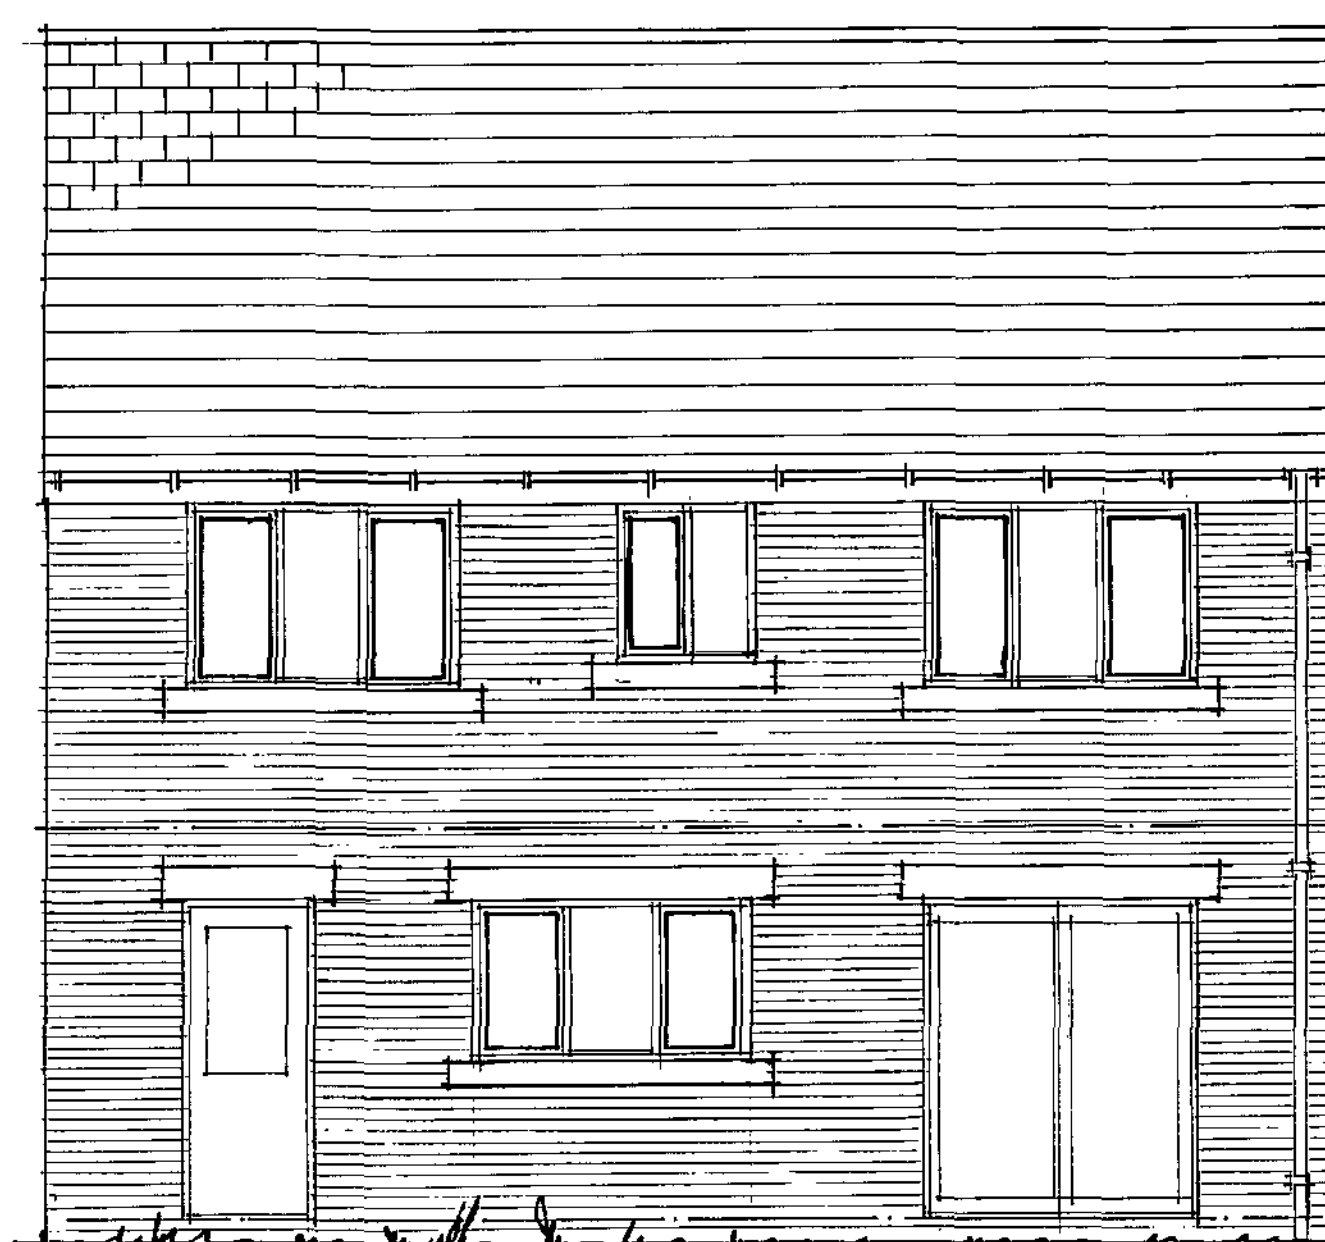


REAR ELEVATION

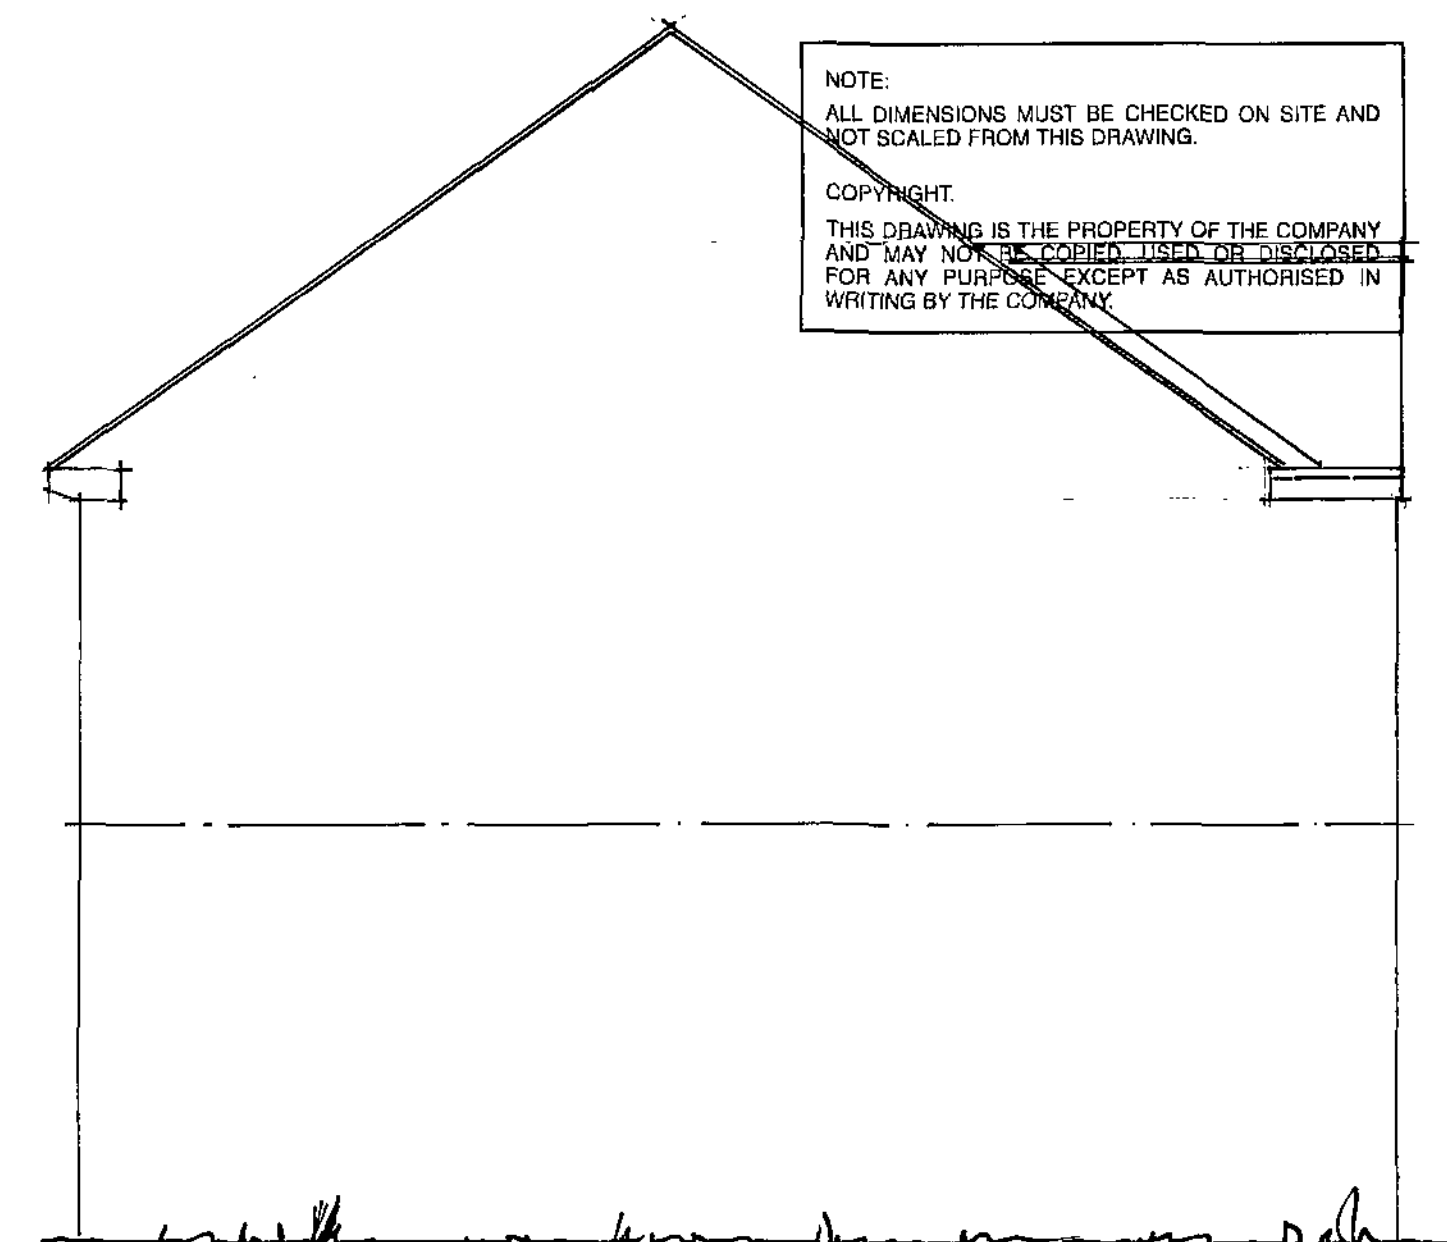


SIDE ELEVATION


NOTE:
ALL DIMENSIONS MUST BE CHECKED ON SITE AND
NOT SCALED FROM THIS DRAWING.
COPYRIGHT.
THIS DRAWING IS THE PROPERTY OF THE COMPANY
AND MAY NOT BE COPIED, USED OR DISCLOSED
FOR ANY PURPOSE EXCEPT AS AUTHORISED IN
WRITING BY THE COMPANY.

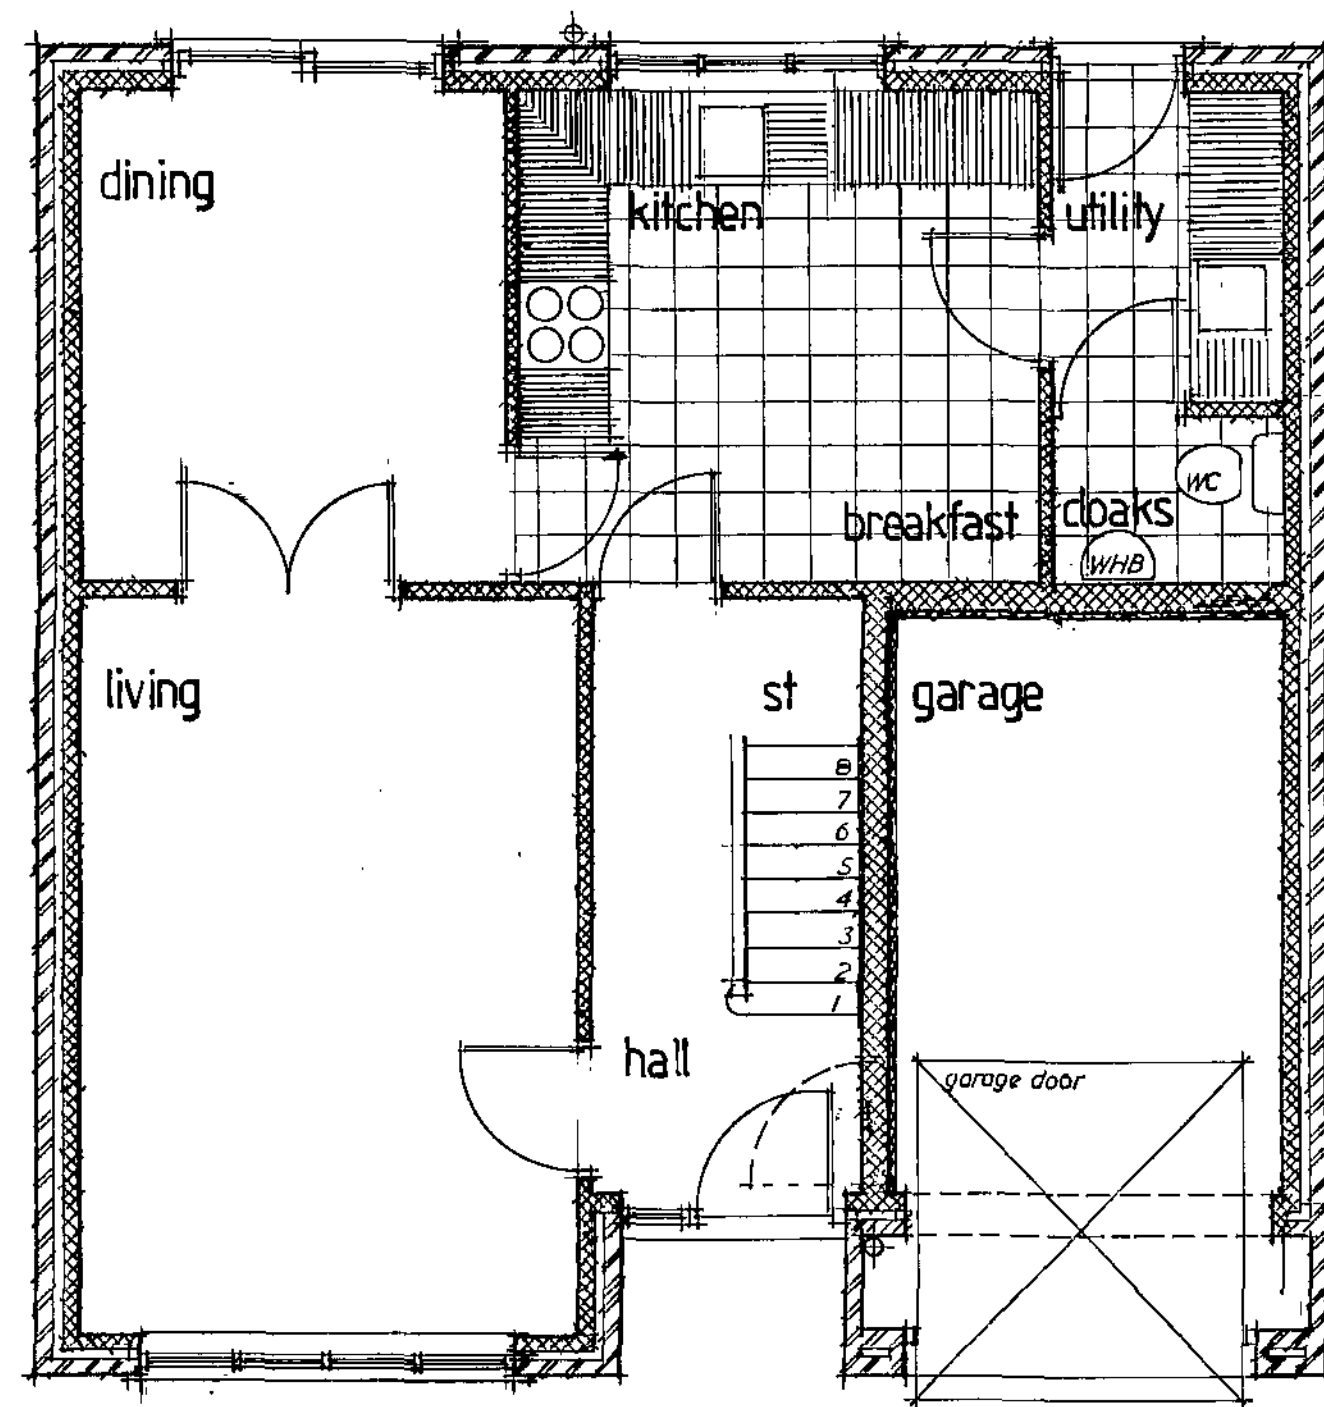



GROUND FLOOR PLAN

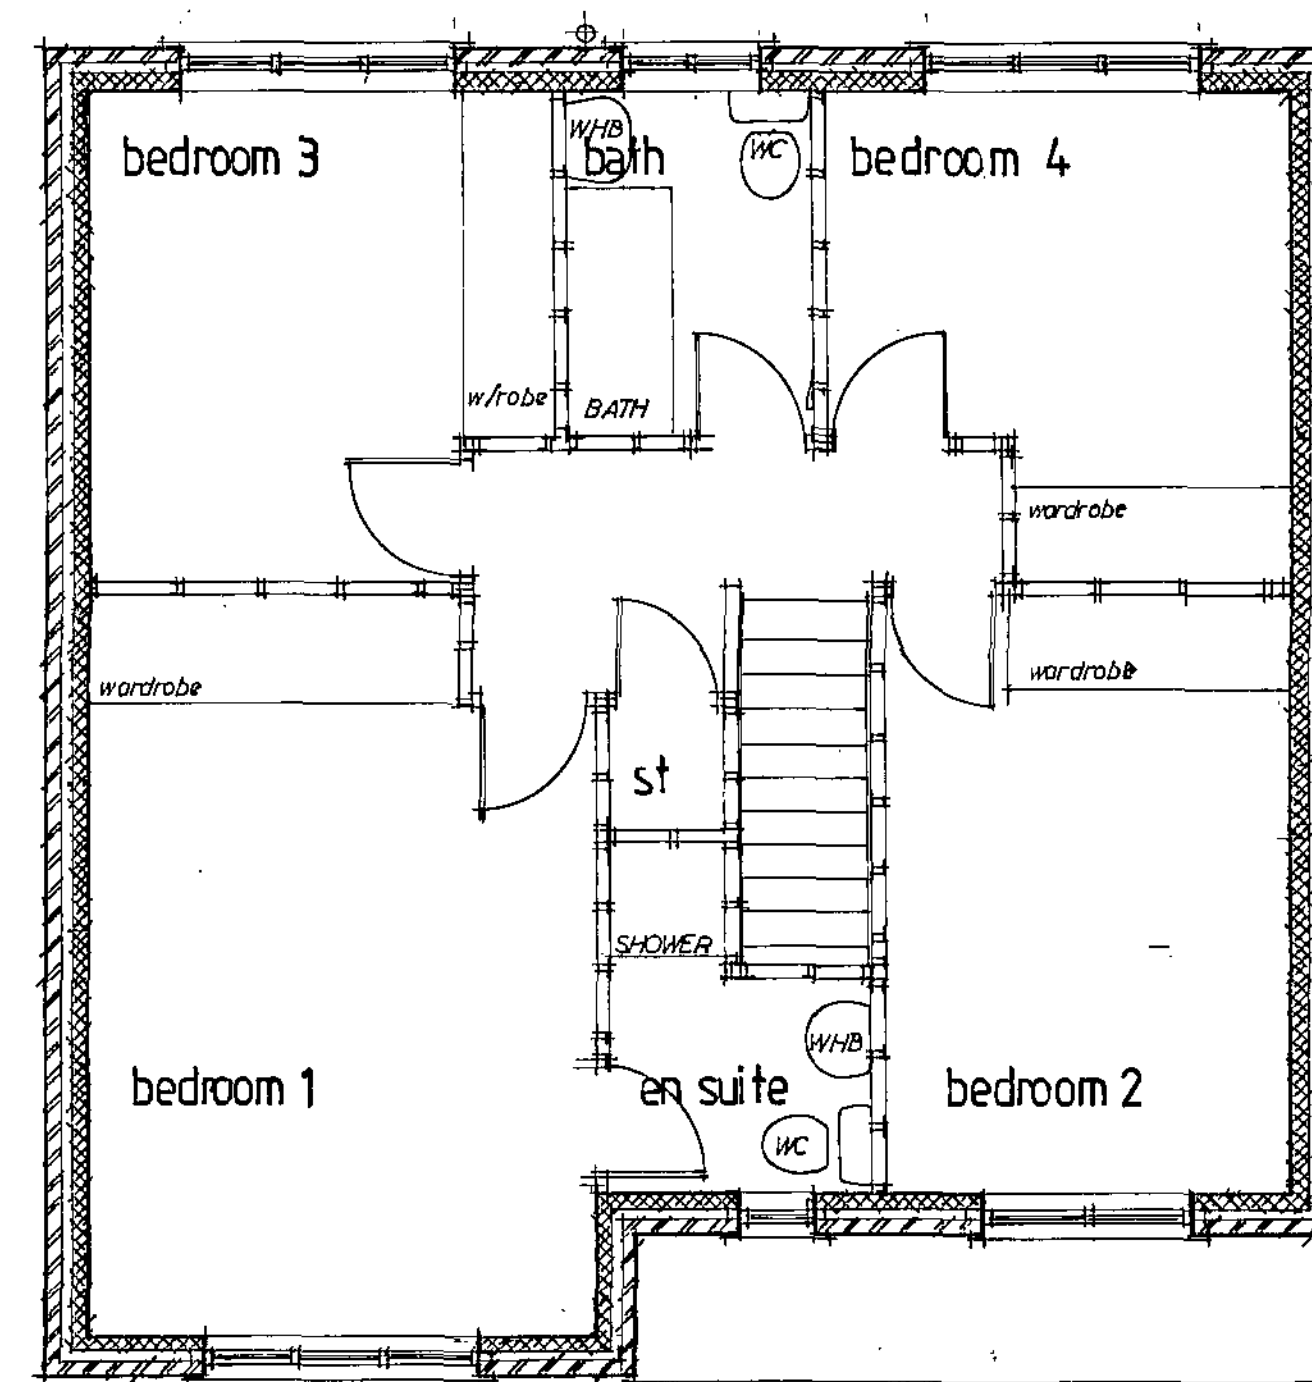

FIRST FLOOR PLAN

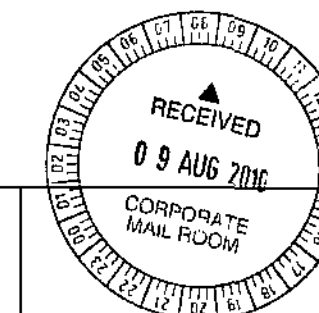

REV.	DATE	AMENDMENT
CLIENT DH. ARMITAGE TRANSPORT LTD		
TITLE PROPOSED TWO DETACHED HOUSES WITH INTEGRAL GARAGES, WITH ACCESS AND PARKING. SITE TO REAR 46-56 SOUTH DRIVE BOLTON ON DEARNE ROTHERHAM.		
 P. Dimelow B.A. (hons) Dip Arch. M.A. Architectural Design and Planning Consultant Ash Barn Finkle Street Wortley Sheffield S35 7DH 0114 2884937		
SCALE 1:50	DATE AUGUST 2010	DRAWN P.D.
DRAWING No. DAB - 408 - 4.	REV.	

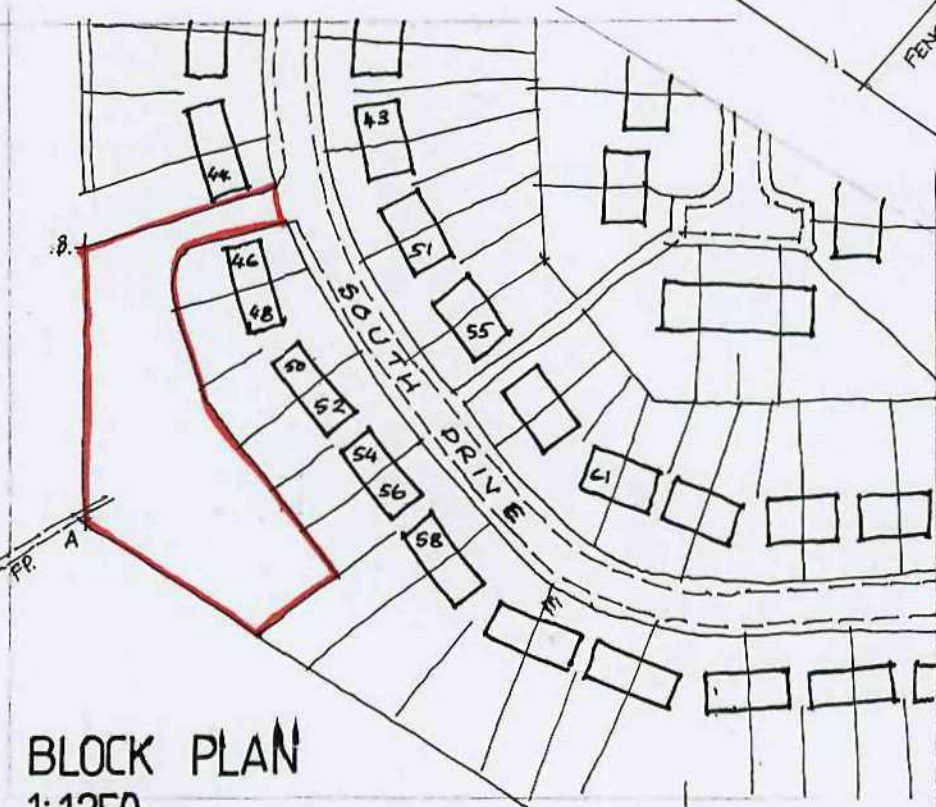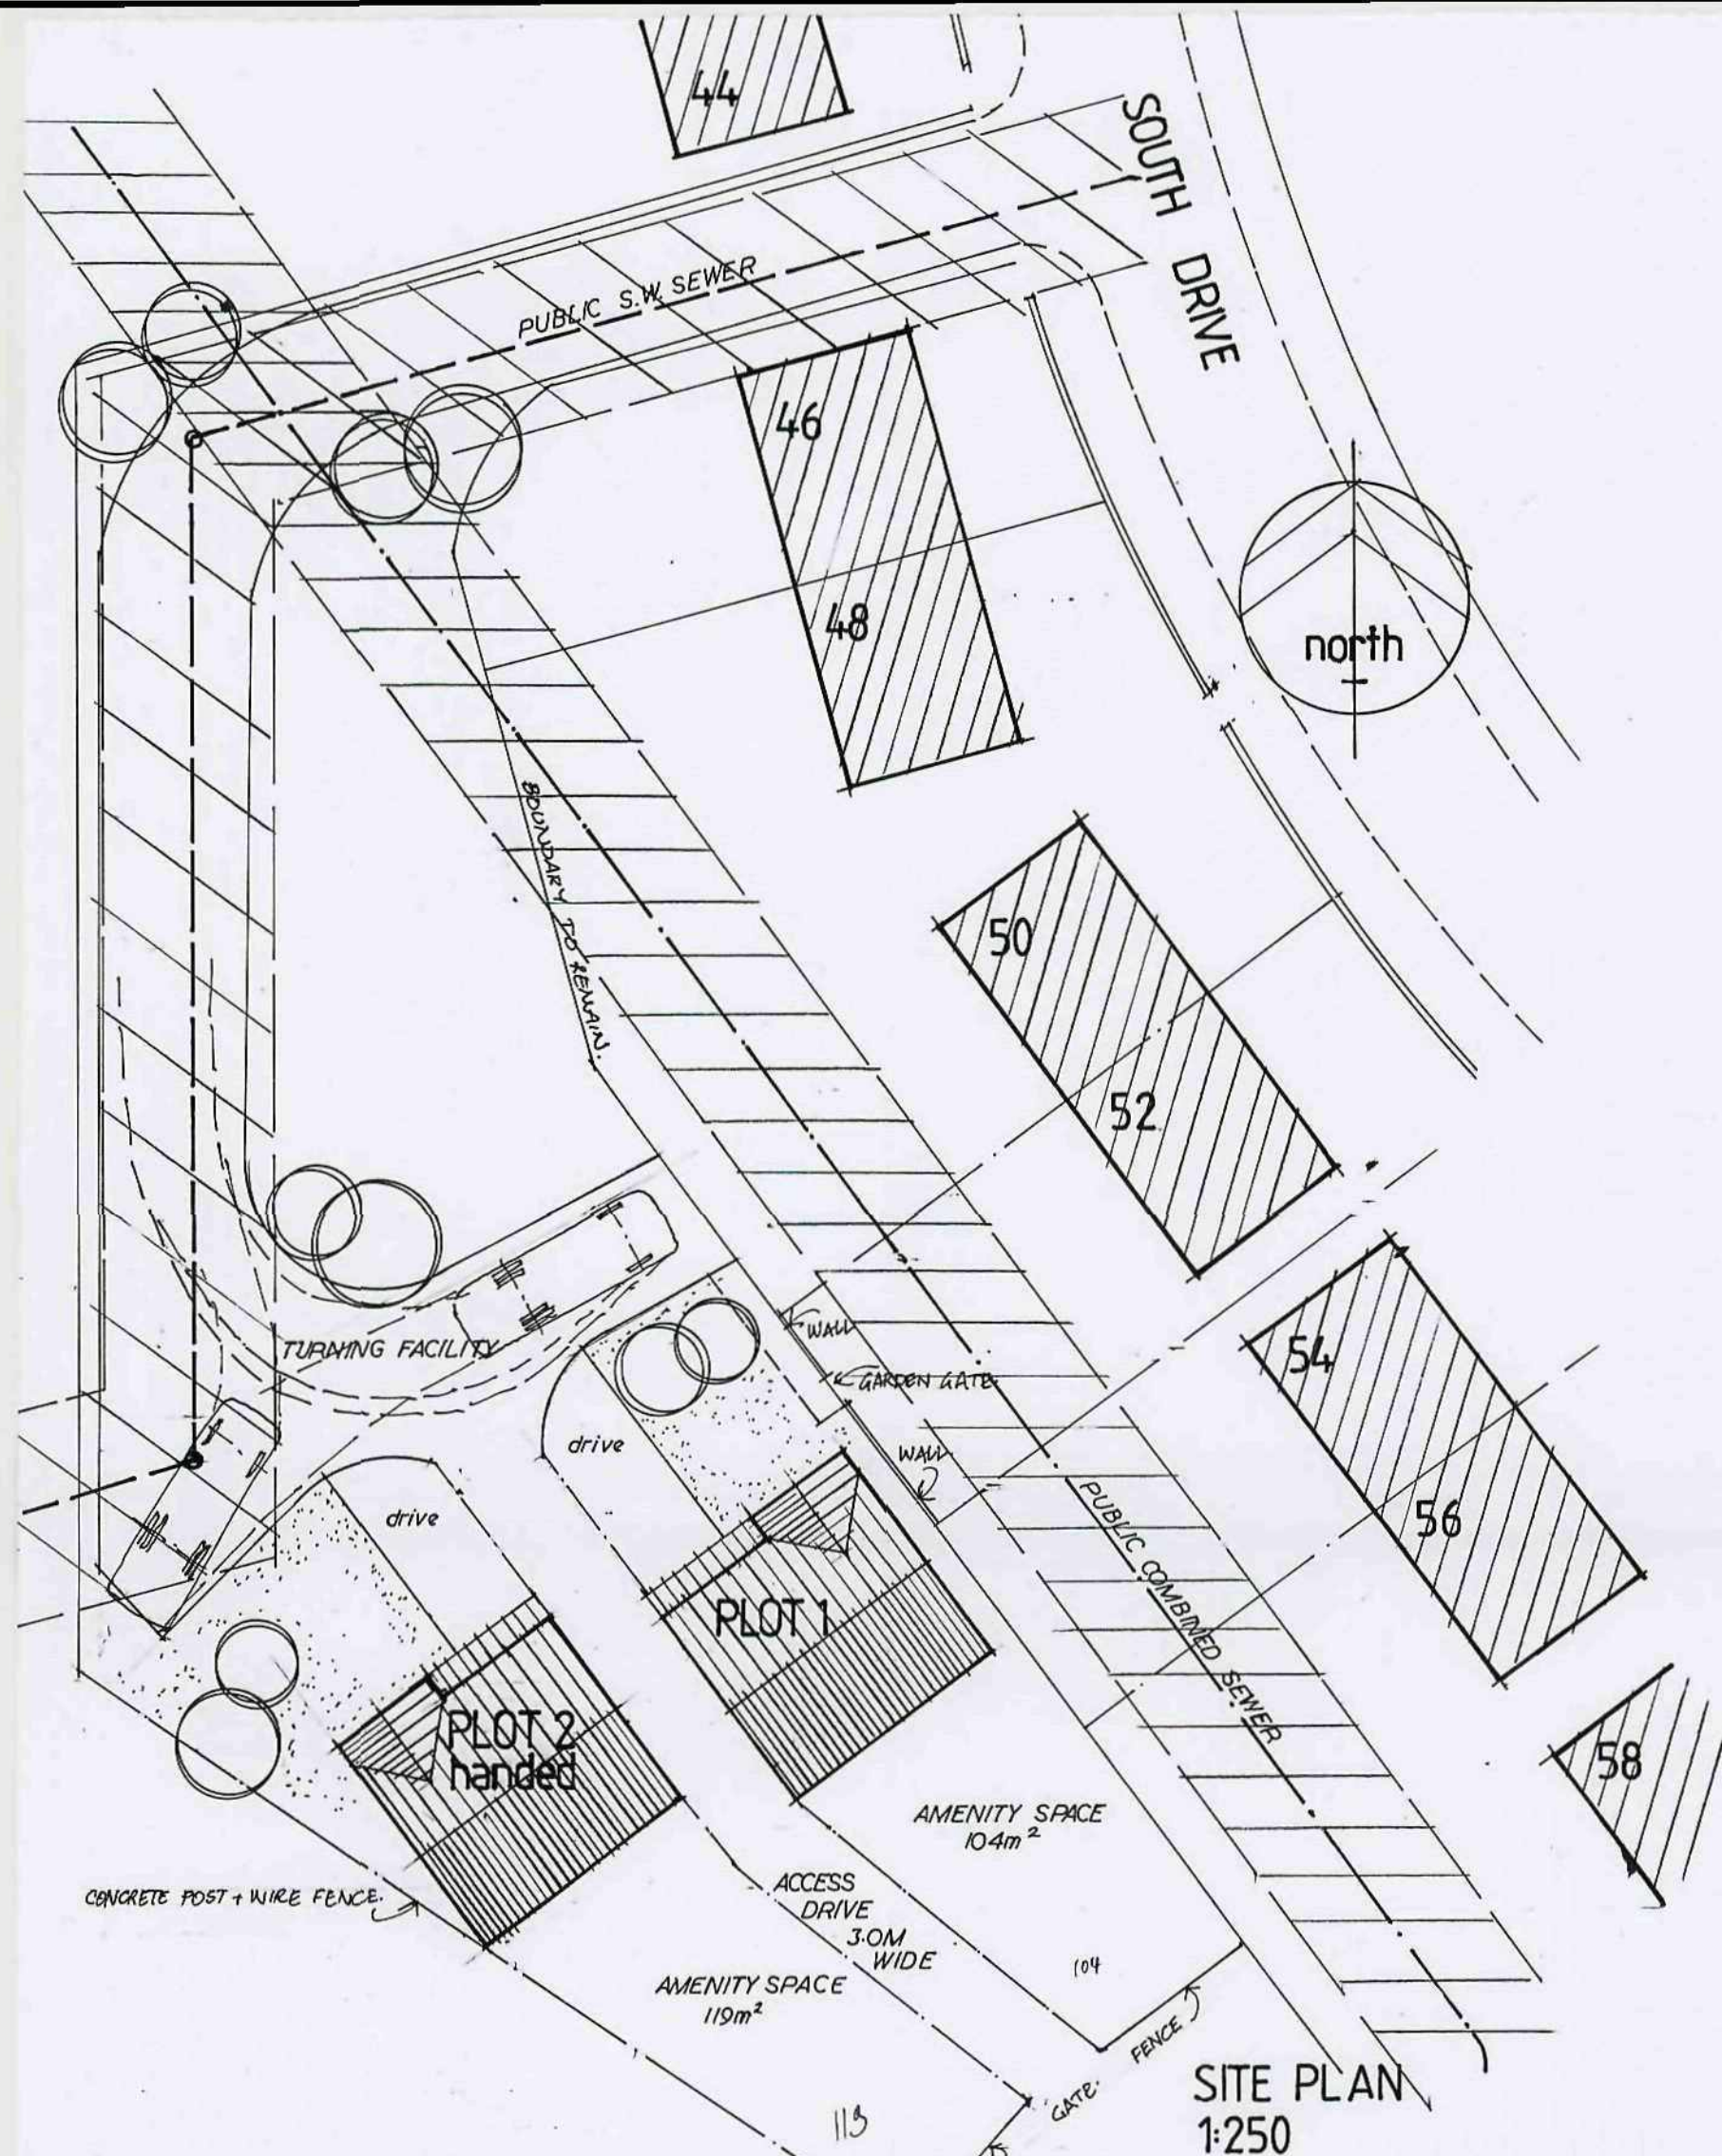

BLOCK PLAN
1:1250

HEATHERBANK D062 0800 0132514

SITE PLAN
1:250

NEW FENCE TO SIDE OF ACCESS DRIVE TO BE 1.8M HIGH,
THE TOP 300MM BEING TRELLIS WORK.
NOMINAL 900 POST AND RAIL BETWEEN PRIVATE GARAGE DRIVES
AND ACCESS DRIVE, AND TO SOUTH WEST OF PLOT 2.
CONCRETE POST AND WIRE FENCE BETWEEN POINTS A-B.
OTHER BOUNDARIES TO BE AS EXISTING.



SIDE ELEVATION

NOTE:
ALL DIMENSIONS MUST BE CHECKED ON SITE AND
NOT SCALED FROM THIS DRAWING.

COPYRIGHT:
THIS DRAWING IS THE PROPERTY OF THE COMPANY
AND MAY NOT BE COPIED, USED OR DISCLOSED
FOR ANY PURPOSE EXCEPT AS AUTHORIZED IN
WRITING BY THE COMPANY.

BOTH HOUSES TO BE IDENTICAL BUT HANDED.
ALL DETAILS AND NOTES REFER TO PLOT 1.
PLOT 2 REVERSED COPIES OF THE PLANS AVAILABLE.
SAMPLES OF BRICKS AND TILES TO BE SUBMITTED
TO PLANNING DEPT PRIOR TO COMMENCEMENT.
SURFACE WATER TO DISCHARGE TO EXISTING
S.W. SEWER IF SOAKAWAYS NOT ACCEPTABLE.
EXACT POSITION OF FOUL CONNECTION TO BE
ASCERTAINED BY D.B.S. ON SITE.

REV.	DATE	AMENDMENT
CLIENT D.H. ARMITAGE TRANSPORT LTD.		
TITLE PROPOSED TWO DETACHED HOUSES WITH INTEGRAL GARAGES WITH ACCESS AND PARKING. SITE TO REAR: 46-56 SOUTH DRIVE BOLTON BN DEARNE		
 P. Dimelow B.A. Hons Dip Arch. M.A. Architectural Design and Planning Consultant Ash Barn Finkle Street Wortley Sheffield S35 7DH 0114 2884937		
SCALE 1:50 / 1:250	DATE AUGUST 2010	DRAWN P.D.
DRAWING No. DAB-408-3	REV.	

