


Drawing No.	Rev No.
MDC001 -004	

DO NOT SCALE: Contractor to check all dimensions and report any omissions or errors

NOTES

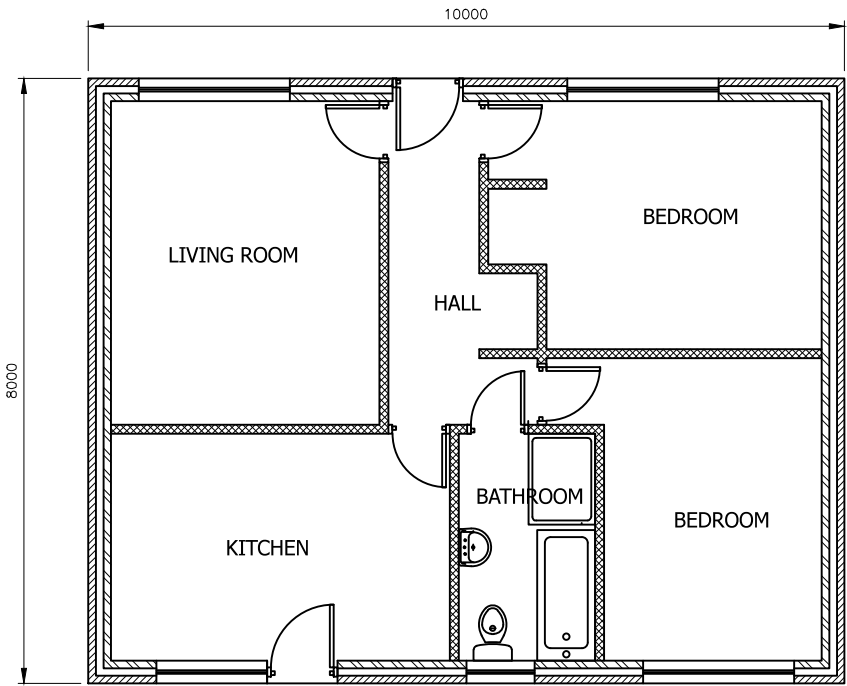

PROPOSED GROUND FLOOR PLAN
SCALE 1:100 AT A3

Rev	Description	By	Chk	App	Date
JRB DESIGNS Ltd 1 Saville Road Cudworth Barnsley S72 8LT Tel: 01226 383542 Fax: 01226 380078 Mob: 07970 541192 Email: john@jrbdesigns.co.uk This drawing is copyright. © jrbdesigns Ltd.					
Client	MR. P CONNER 101 BRIER LANE HAVERCROFT WAKEFIELD				
Drawing Title	PROPOSED PLANS				
Address	LAND OFF MICHAELS ESTATE GRIMETHORPE BARNSELY				
Project Title:	PROPOSED 2 NEW DETACHED BUNGALOWS				
Purpose of Issue:	PLANNING				
Drawing Status	FIRST ISSUE				
Scale at A3 AS SHOWN	Drawn By JRB	Date 13/04/2016			
Checked By	Date 13/04/2016	Approved By	Date 13/04/2016	Revision	
Project No. MDC001	Drawing No. 004	Revision -			
APPROVAL ☐ INFORMATION ☐ TENDER ☐ CONTRACT ☐ CONSTRUCTION ☐					