





FRONT ELEVATION
Scale 1:100

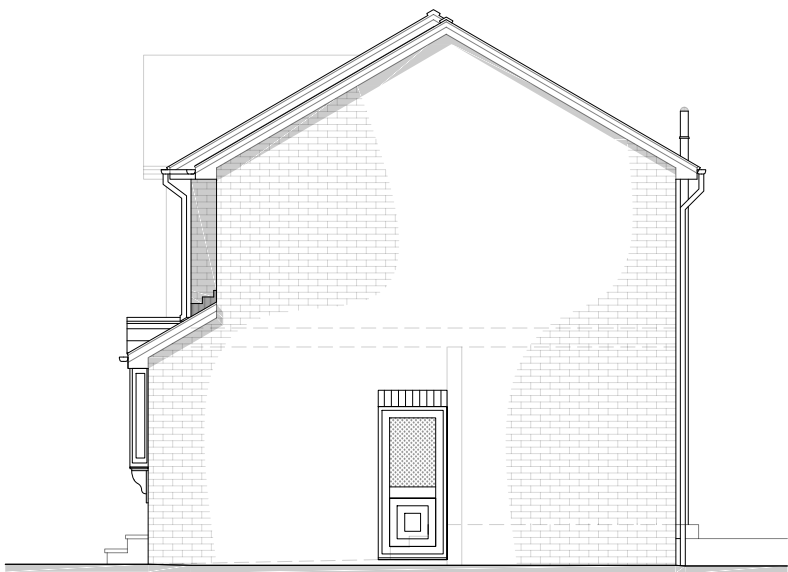


SIDE ELEVATION (R)
Scale 1:100




REAR ELEVATION
Scale 1:100

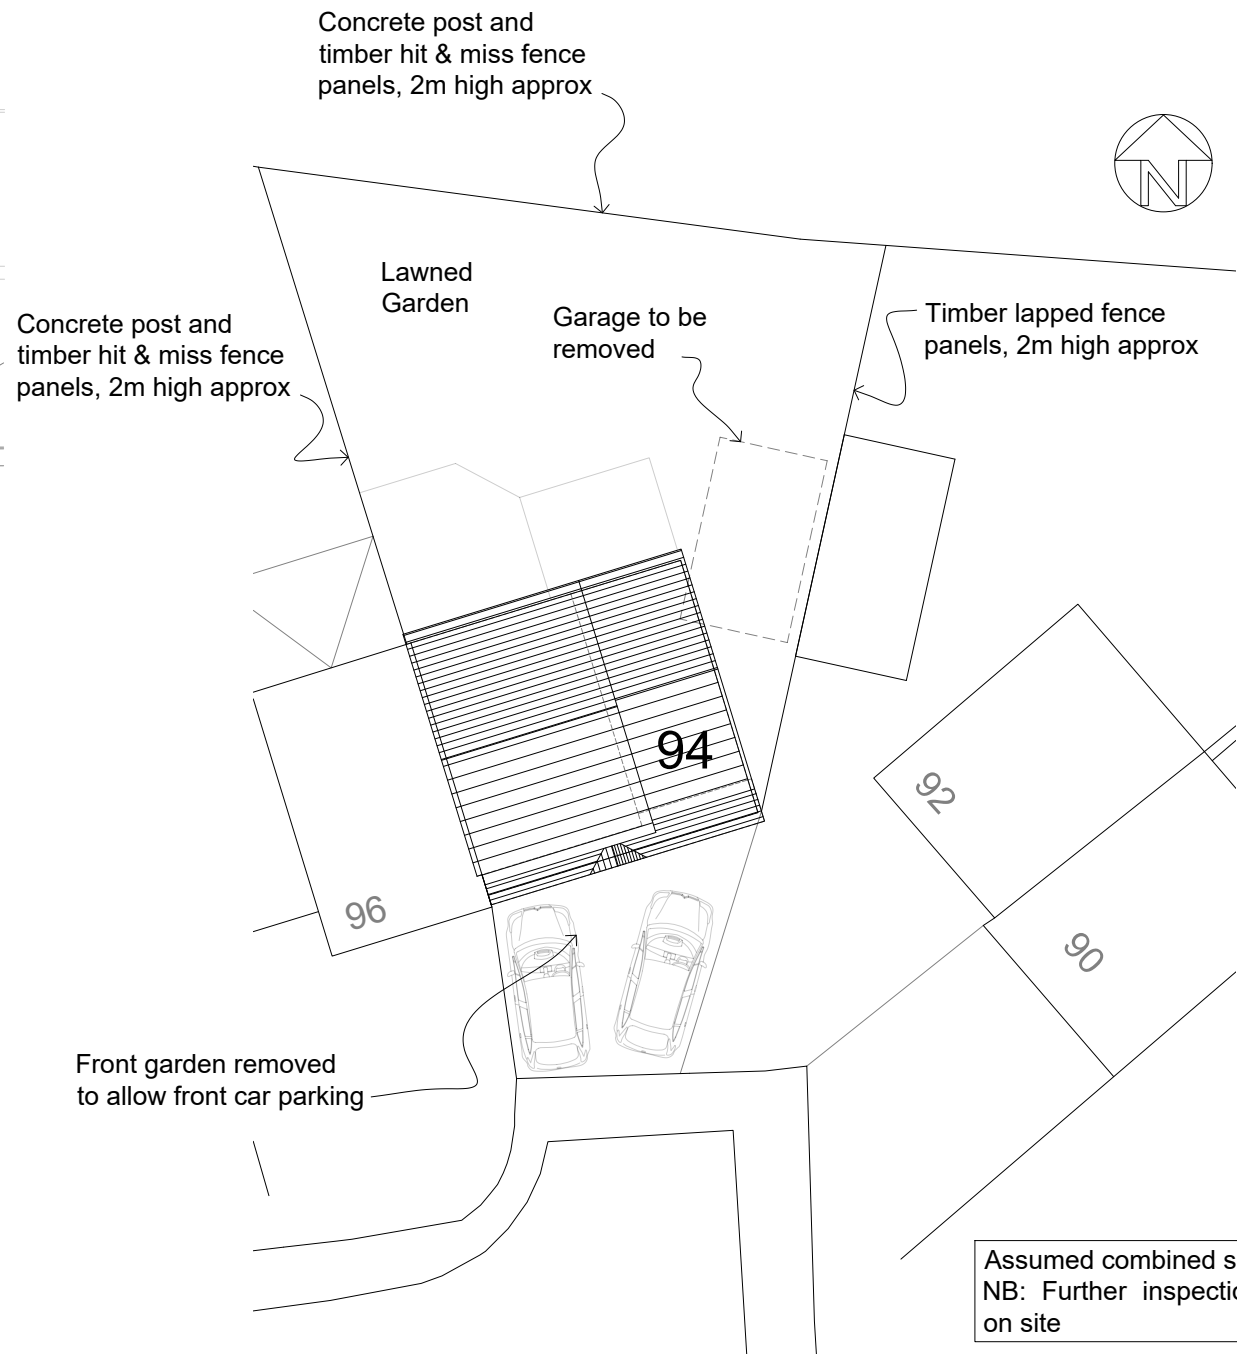

SITE PLAN
Scale 1:200

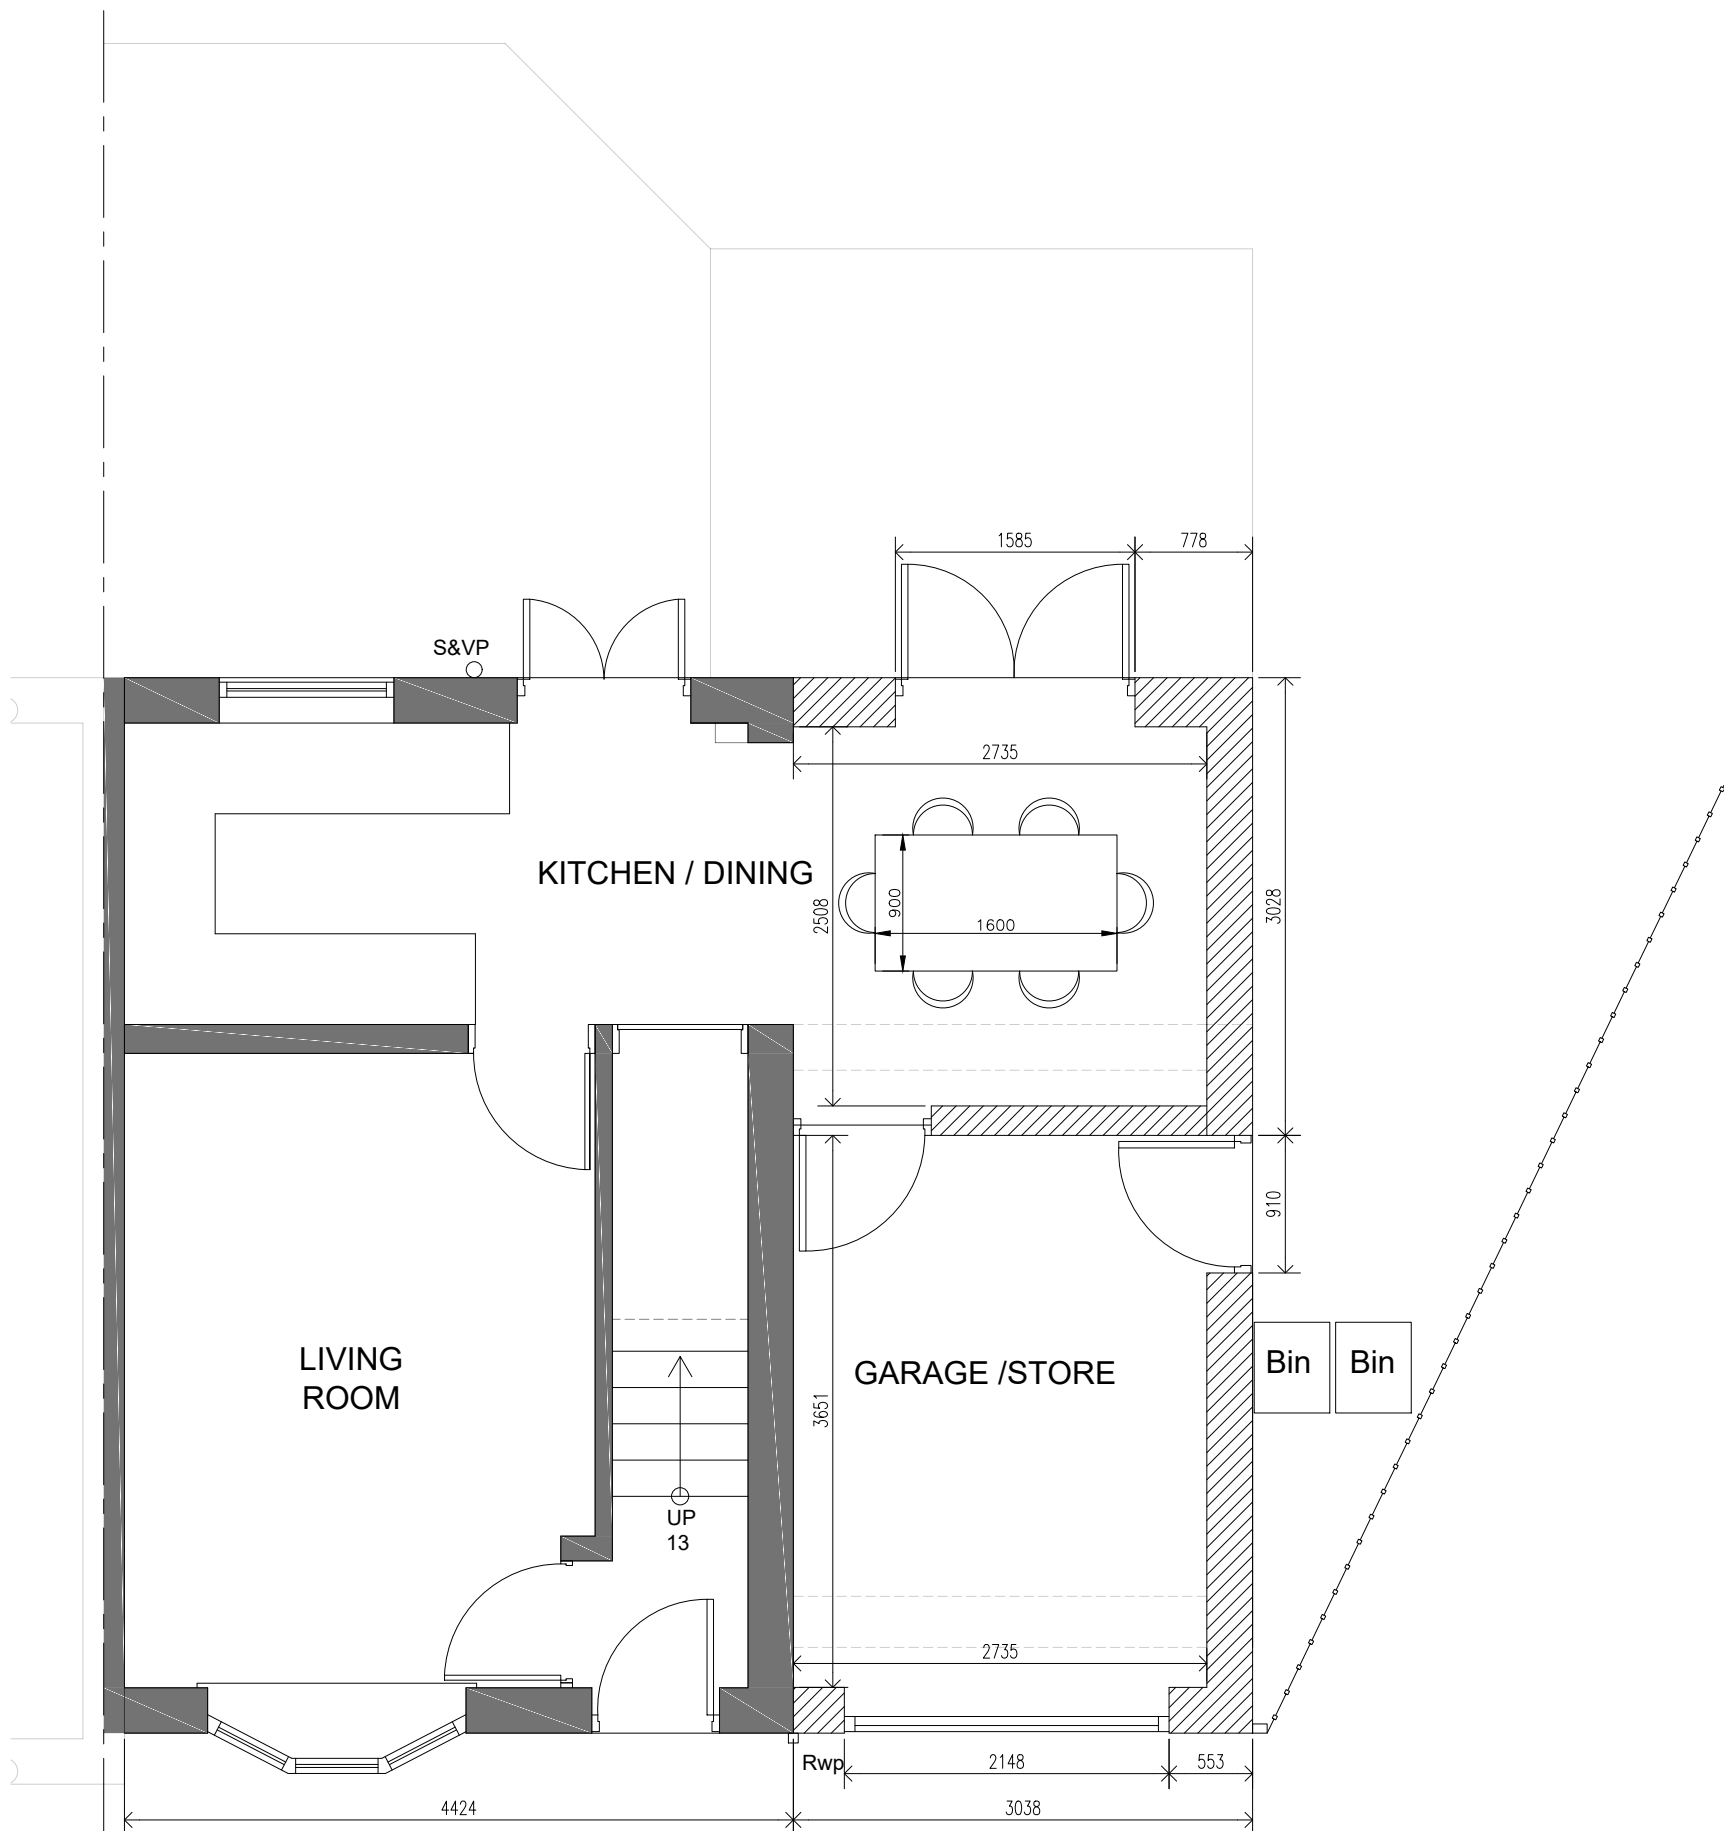

GROUND FLOOR PLAN
Scale 1:50

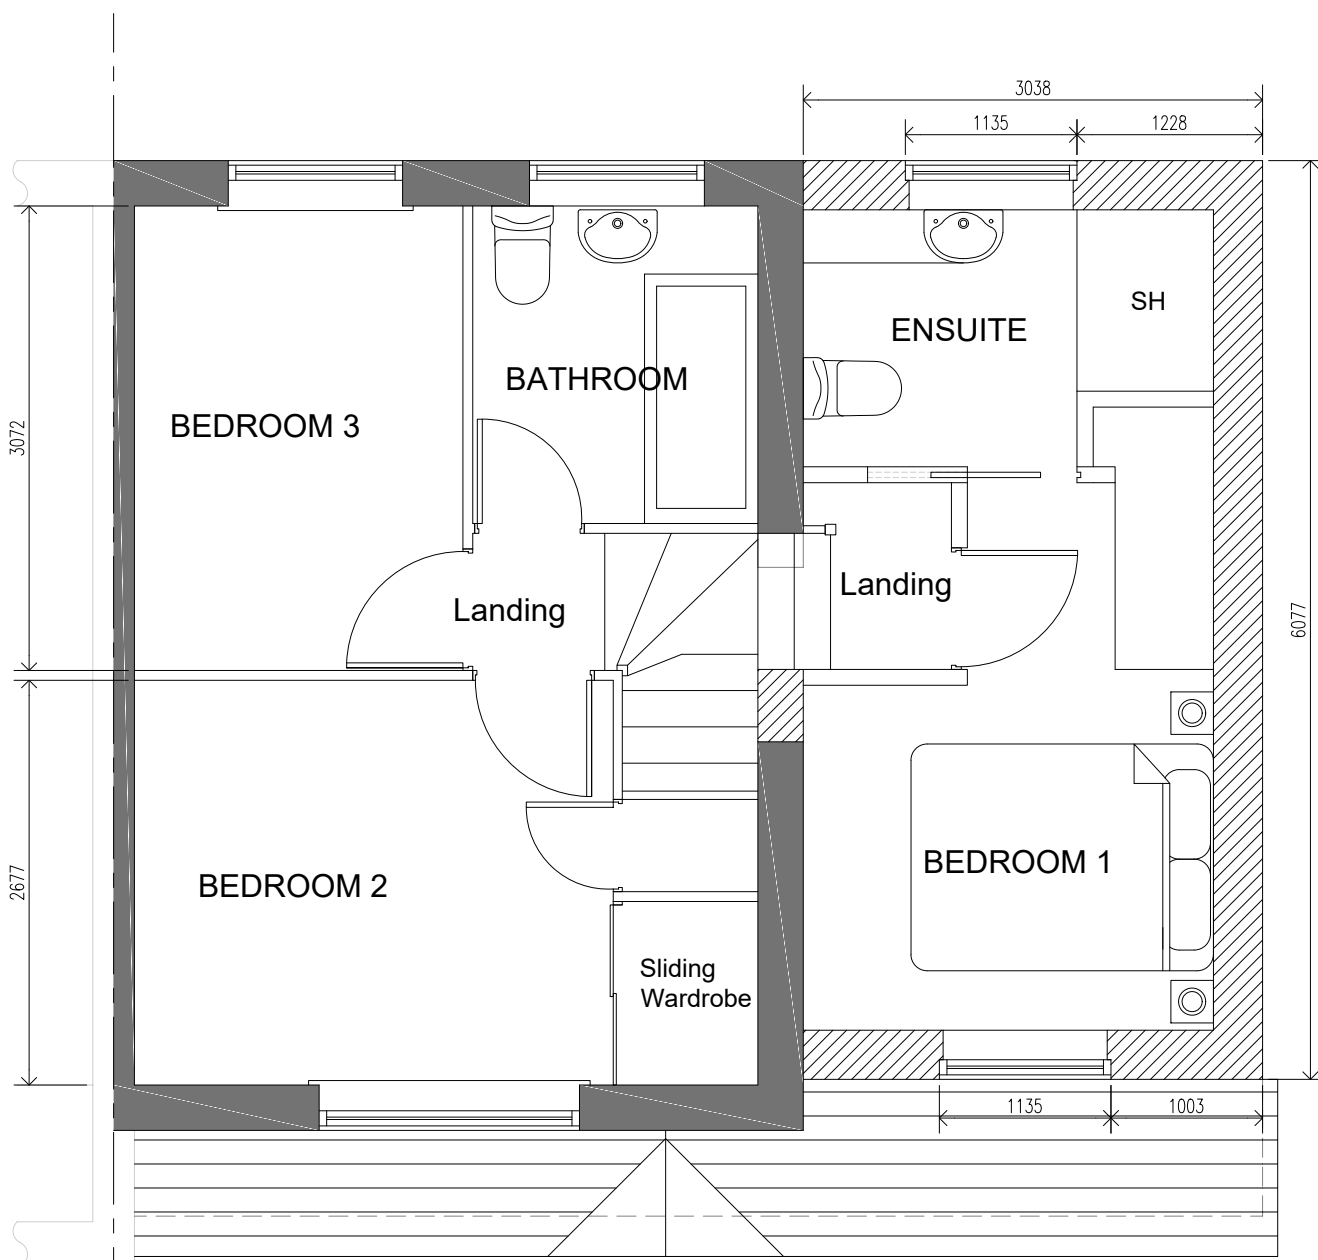

FIRST FLOOR PLAN
Scale 1:50

- Notes:**
- WALLS:**
Walls to be facing brick in multi red to match existing house.
- ROOF:**
Concrete roof tiles to match existing roof or similar suitable for roof pitches up to 30°
- WINDOWS:**
Dark Grey uPVC double glazed windows
- DOOR:**
New double glazed side door and new Dark Grey uPVC with new French doors to the rear.
- GUTTERS & DOWNPIPES:**
New black plastic fascias and soffits and gutter and square downpipes.

Rev:	Date:	Description:	By:
01	07/7/2017	07762656187 steven@drawit.biz www.drawit.biz	
15 Medway Close Barugh Green Barnsley S75 1NY			
Purpose: PLANNING			
Status: PROPOSED			
Dwg of: Plans, Elevations & Site Plan			
Client: Mr S Wheatman			
Site Address: 94 Park View, Shafton Barnsley, S72 8PY			
Project: Proposed two storey side extension			
Drawn by: SH	Date: 25/04/2017	Rev:	
Scale: As Shown	Dwg No: 1708_103		