



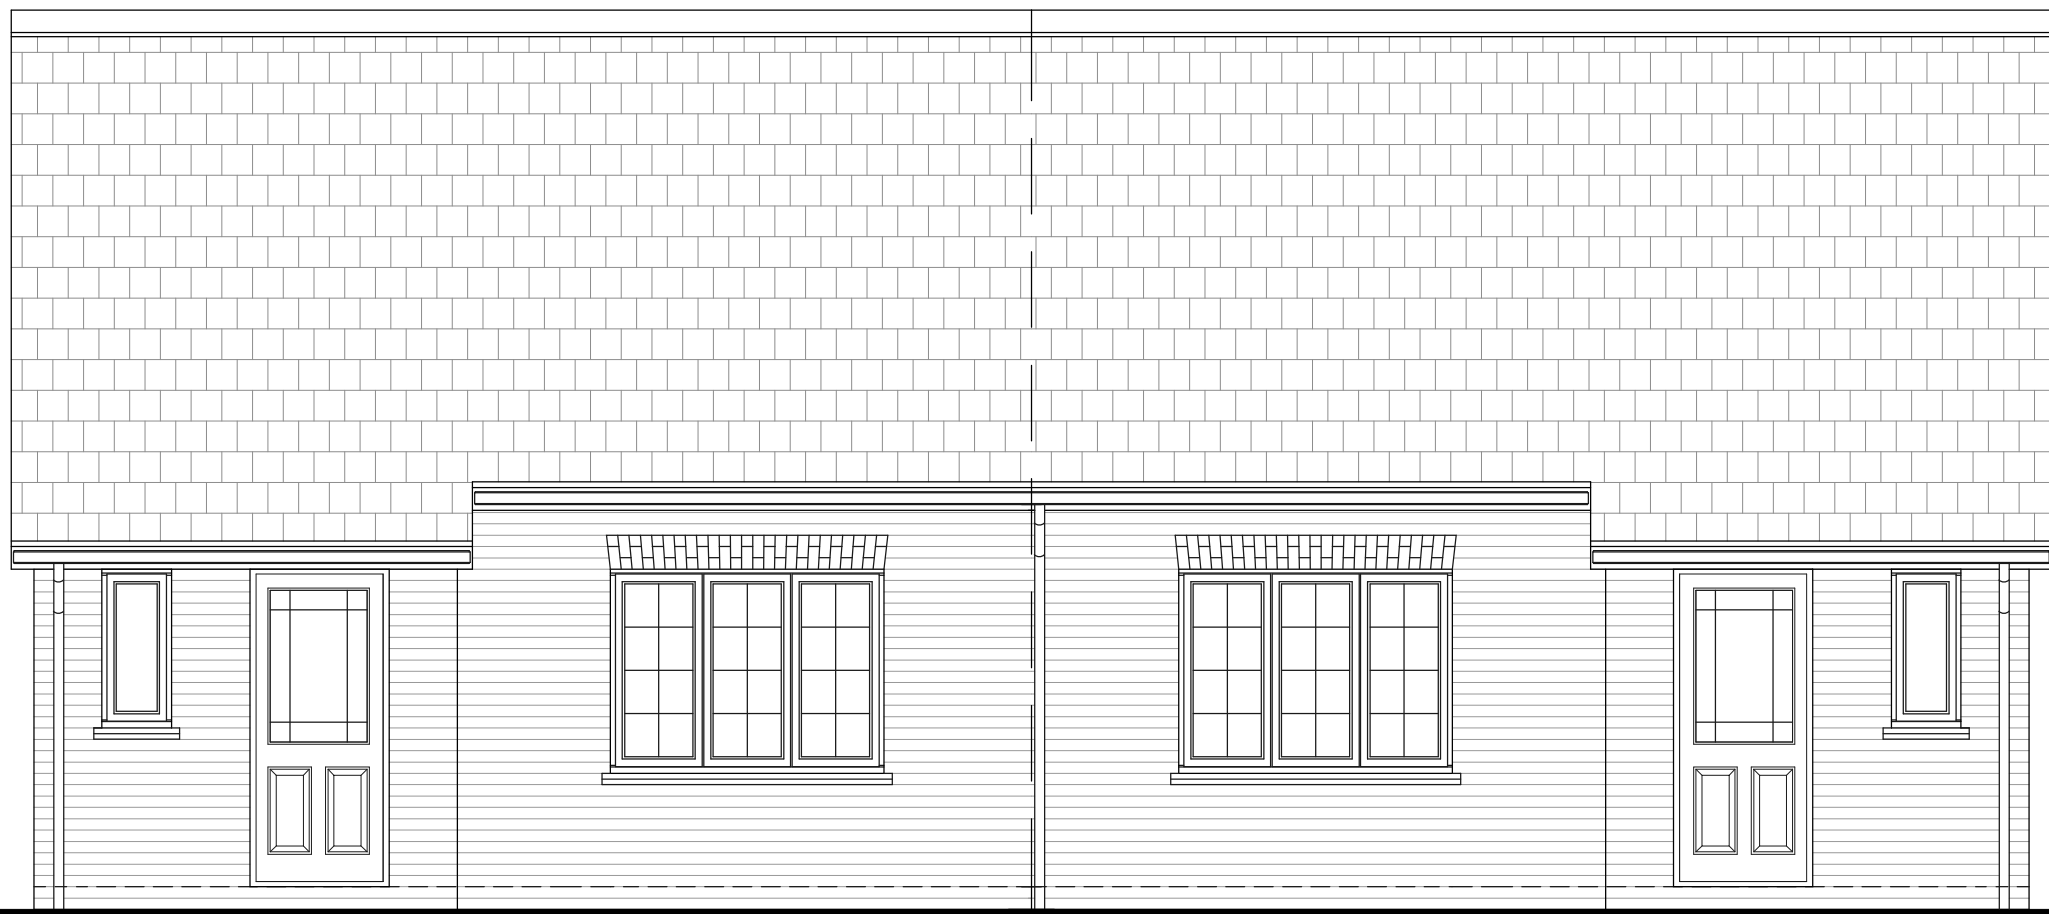


FRONT ELEVATION




SIDE ELEVATION

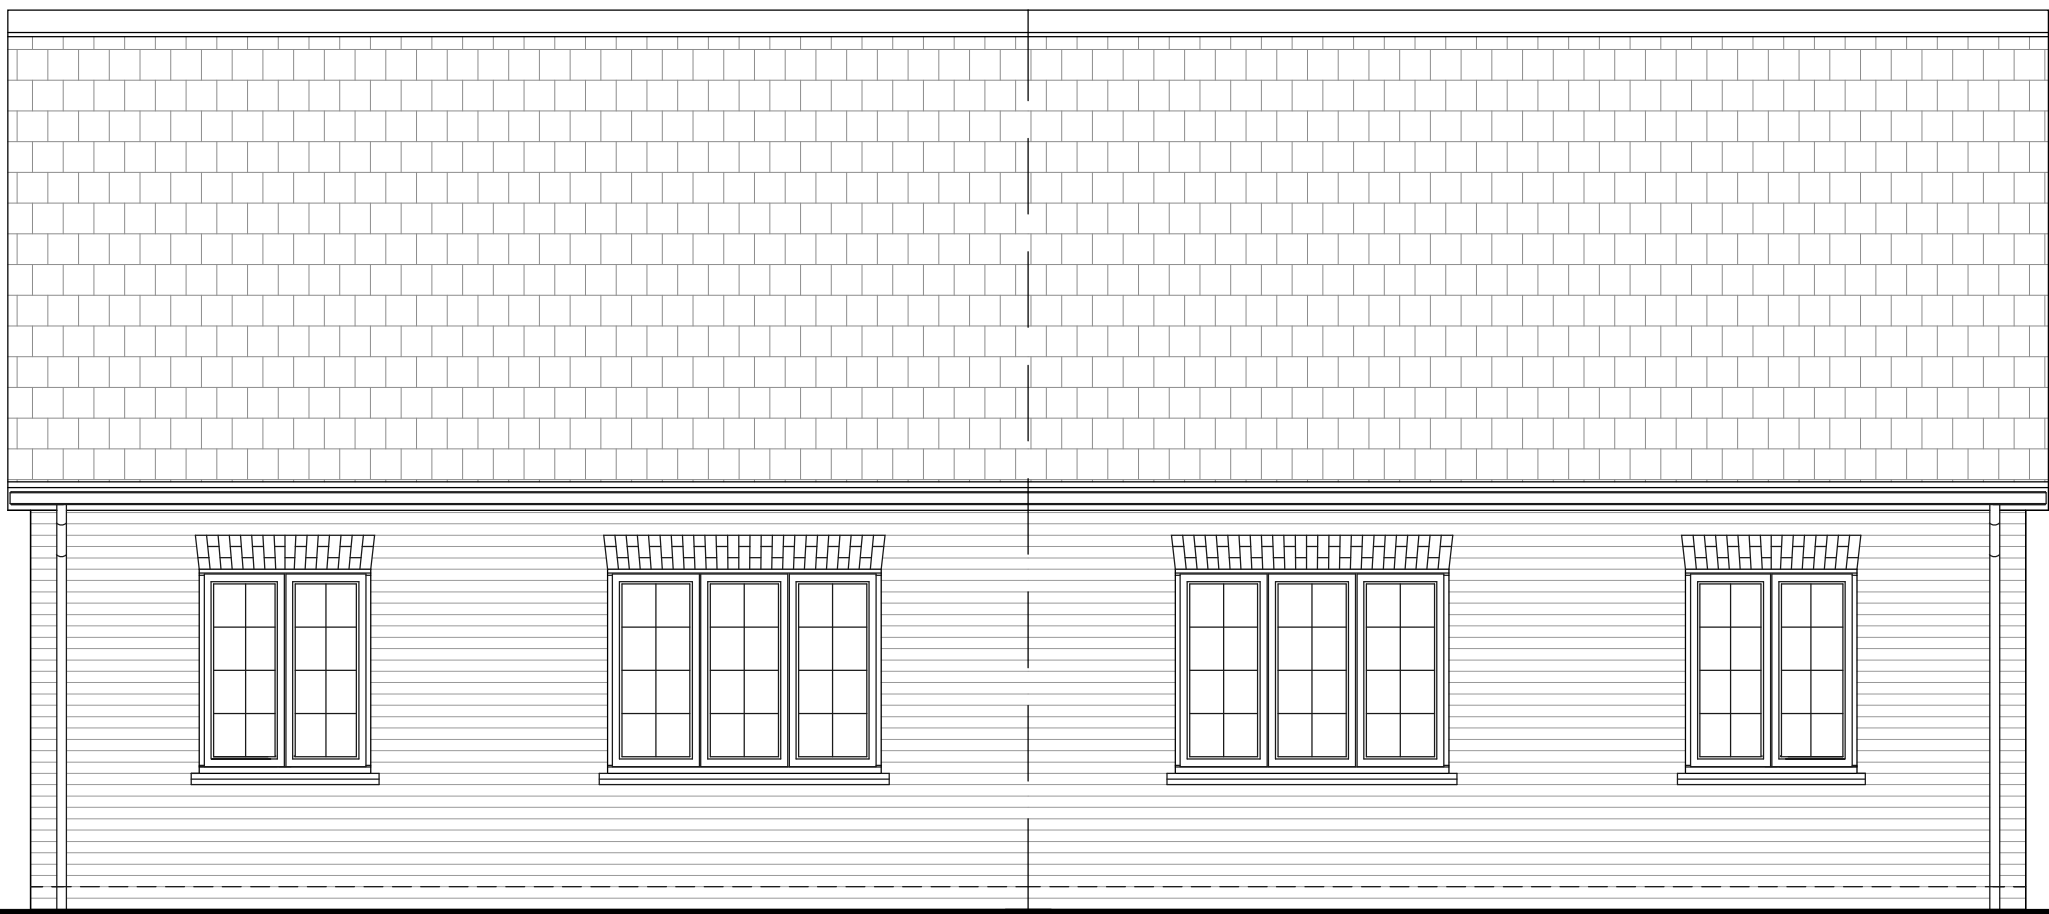

REAR ELEVATION

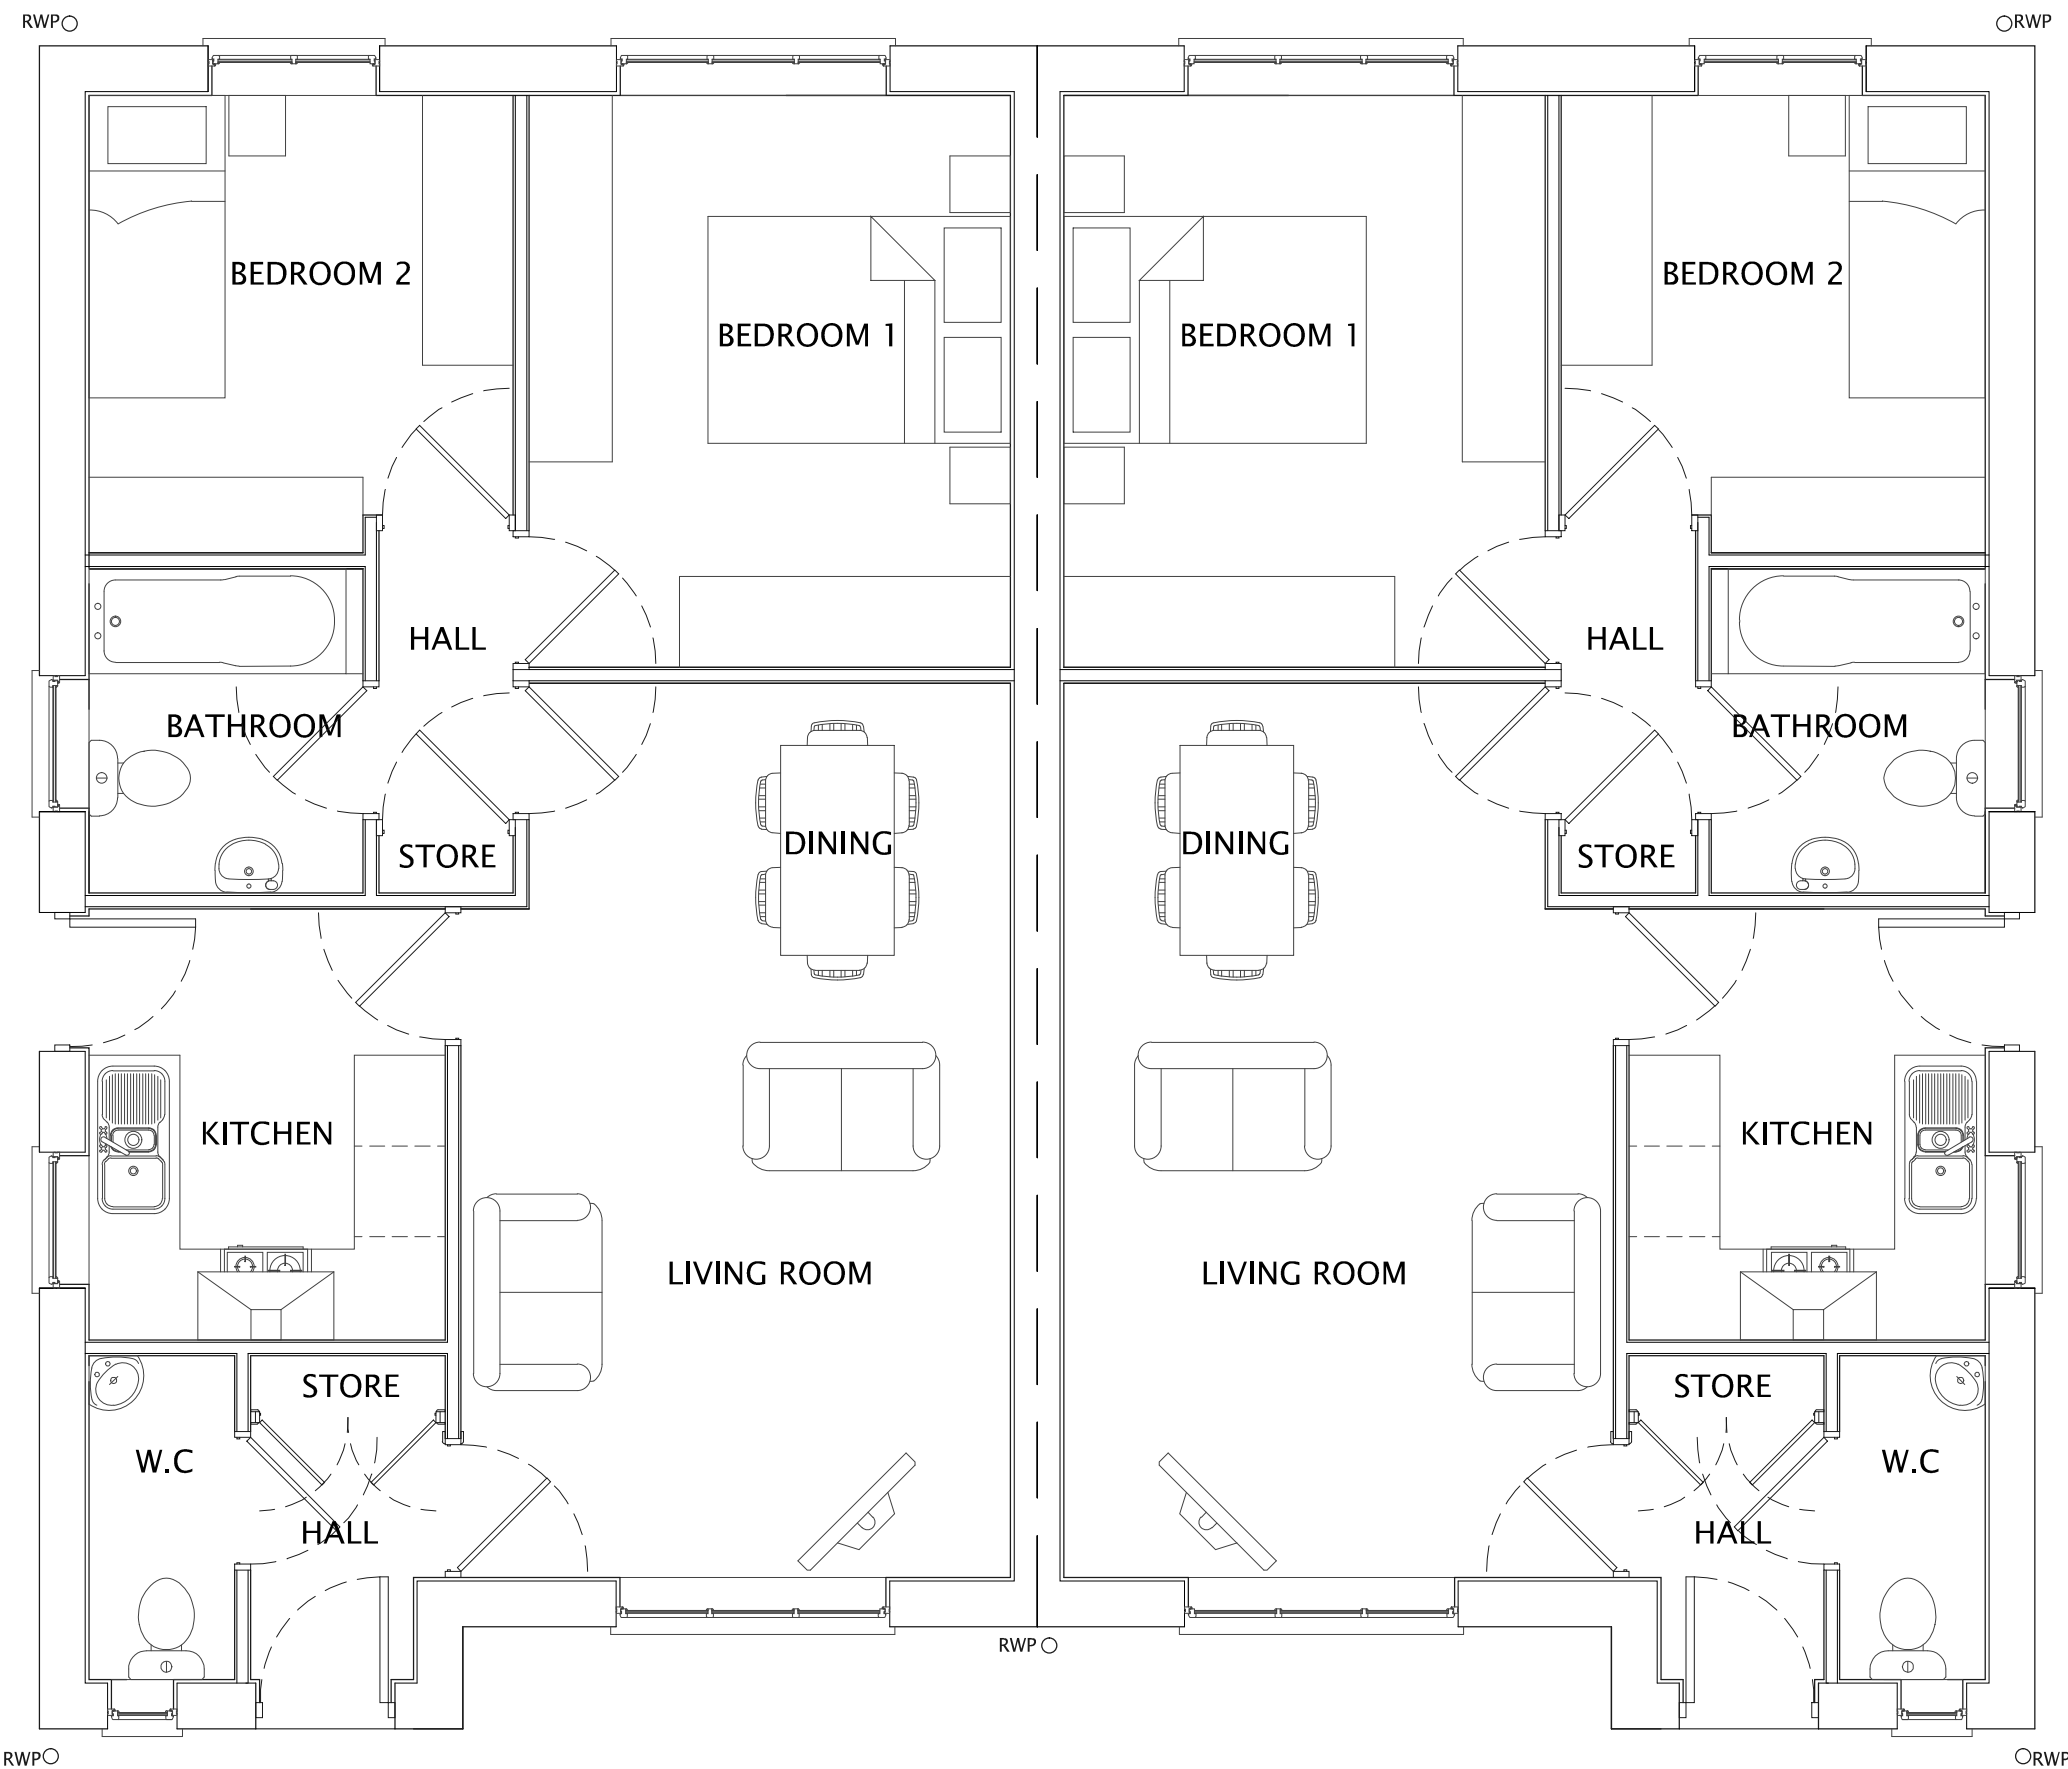

FLOOR PLAN

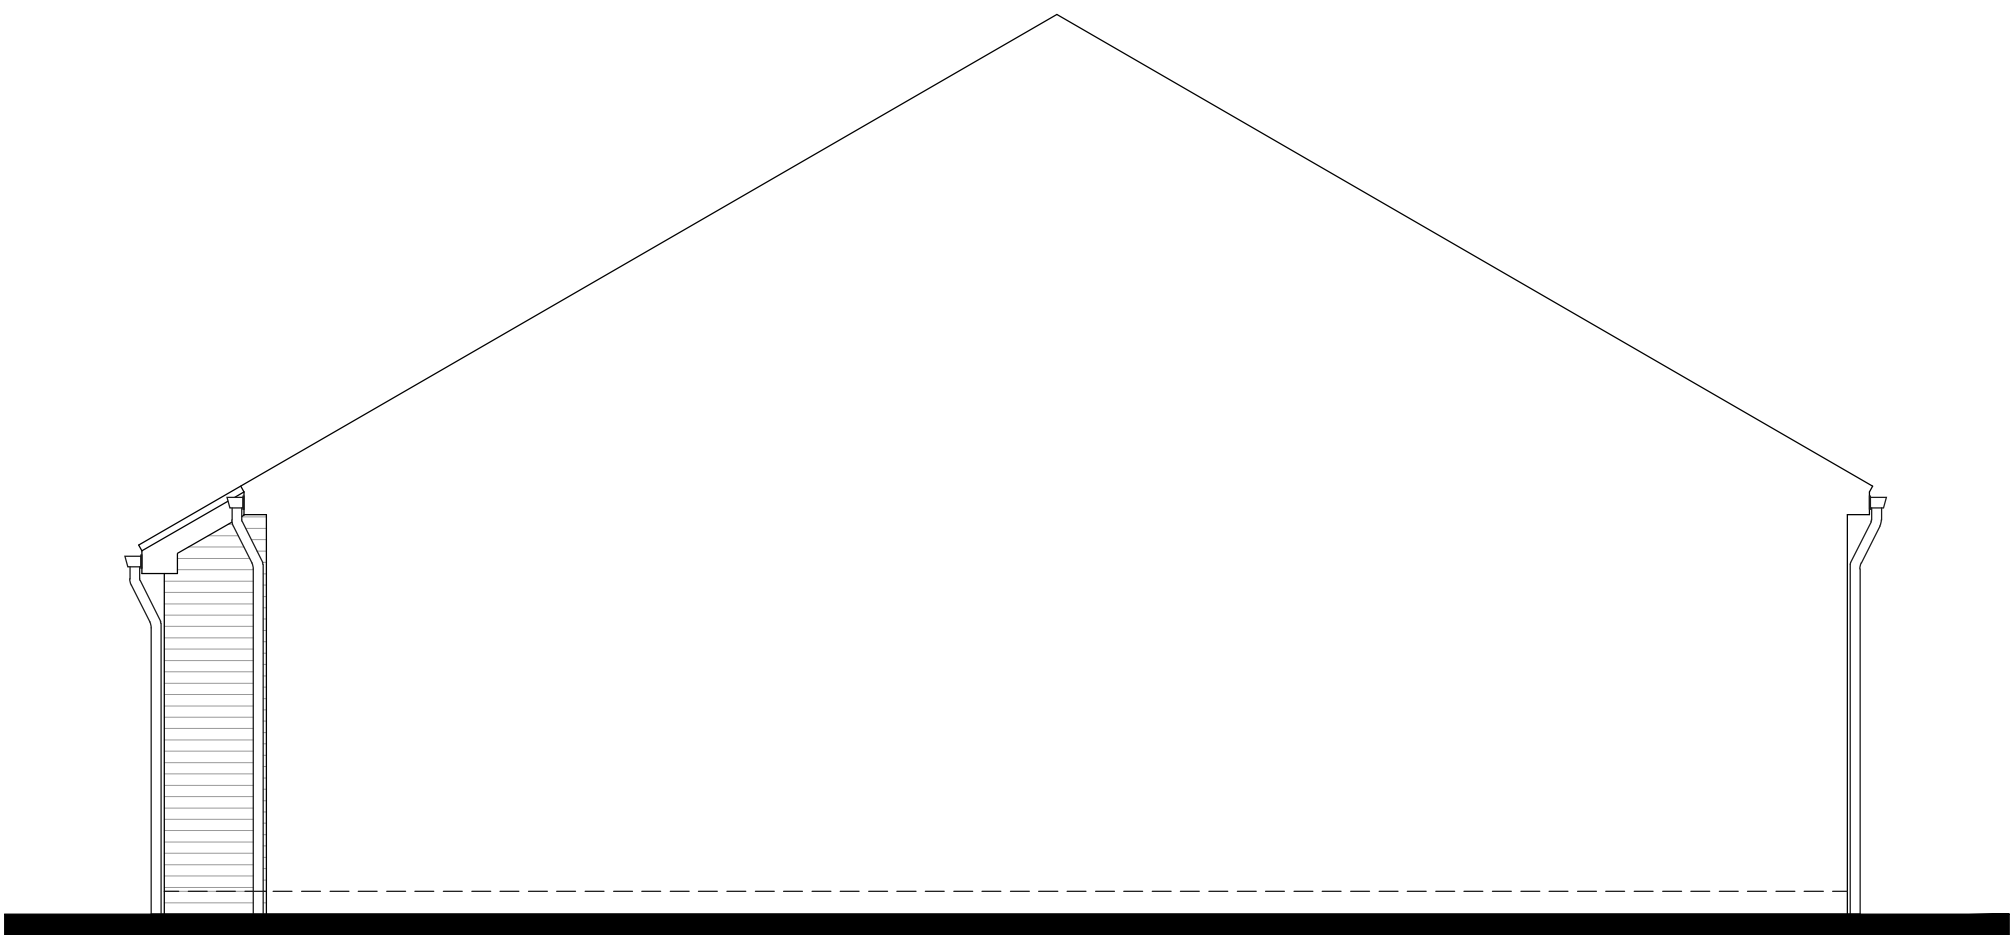

INNER SIDE ELEVATION

45 / HARLOW BUNGALOW SEMI (AS-OP)

Do not scale off this drawing - Only figured dimensions to be taken from this drawing. Drawings based on Ordnance Survey and/or existing record drawings - Design and Drawing content subject to Site Survey, Structural Survey, Site Investigations, Planning and Statutory Requirements and Approvals. Authorised reproduction from Ordnance Survey Map with permission of the Controller of Her Majesty's Stationary Office. Crown Copyright reserved.



CLIENT: NETHERTON HOMES		DRAWING NUMBER: P14:4905:45	
PROJECT: PROPOSED RESIDENTIAL DEVELOPMENT, WEST OF WAKEFIELD ROAD, MAPPLEWELL		SCALE @ A1: 1:50	
DRAWING: HARLOW BUNGALOW SEMI (AS-OP) PLANNING DRAWING		DRAWN: DRH	DATE: SEP 17
		CHECKED: LM	DATE: SEP 17

14 MARINER COURT / CALDER PARK / WAKEFIELD / WF4 3FL
01924 383322 / www.jpassoc.co.uk / info@jpassoc.co.uk
jpassoc.co.uk is a trading style of John R Paley Associates Limited