



| Drawing No. | Rev No. |
|-------------|---------|
| MSS001 -002 |         |

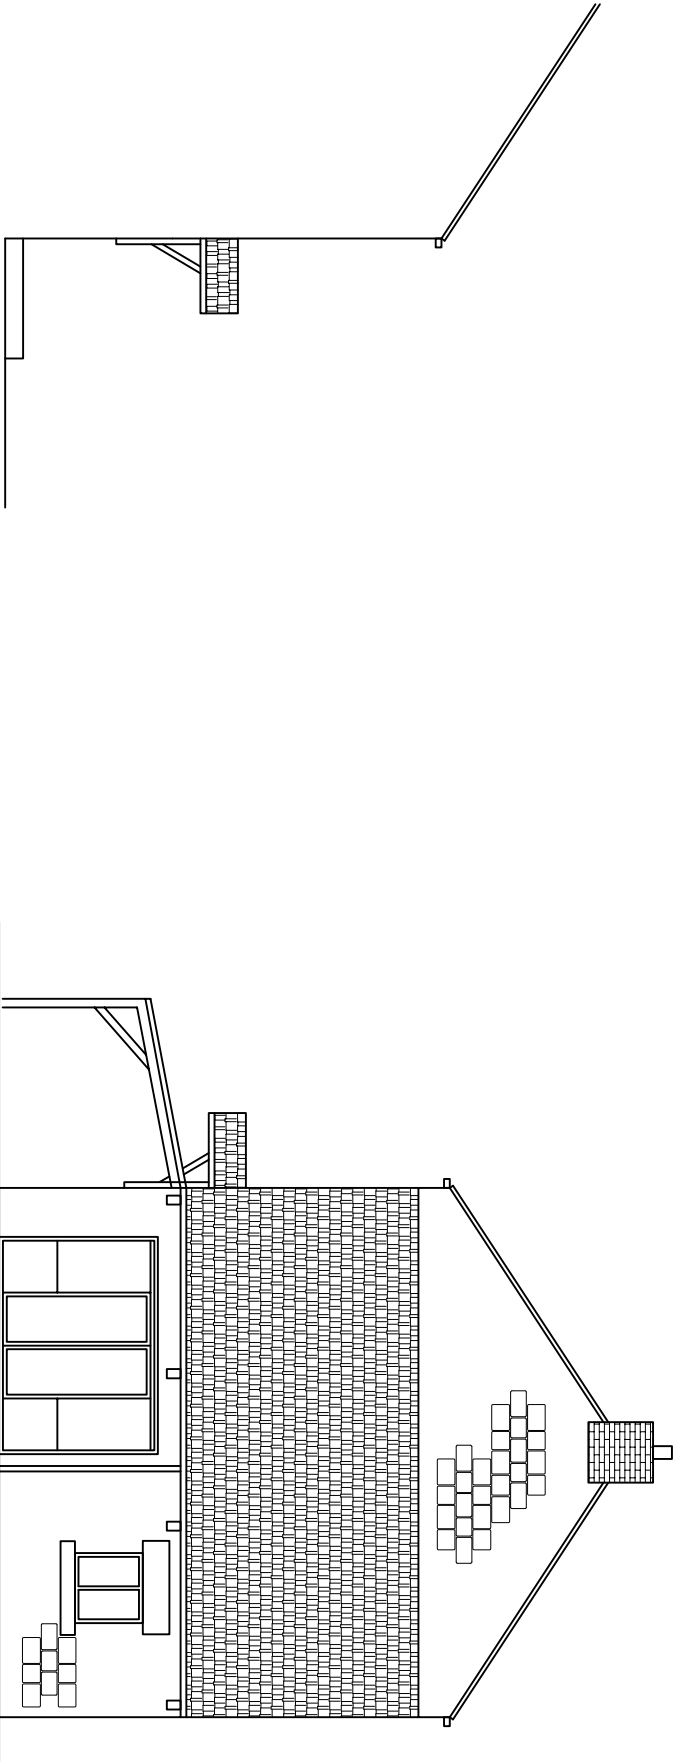

EXISTING END ELEVATION  
SCALE 1:100

EXISTING END ELEVATION  
SCALE 1:100

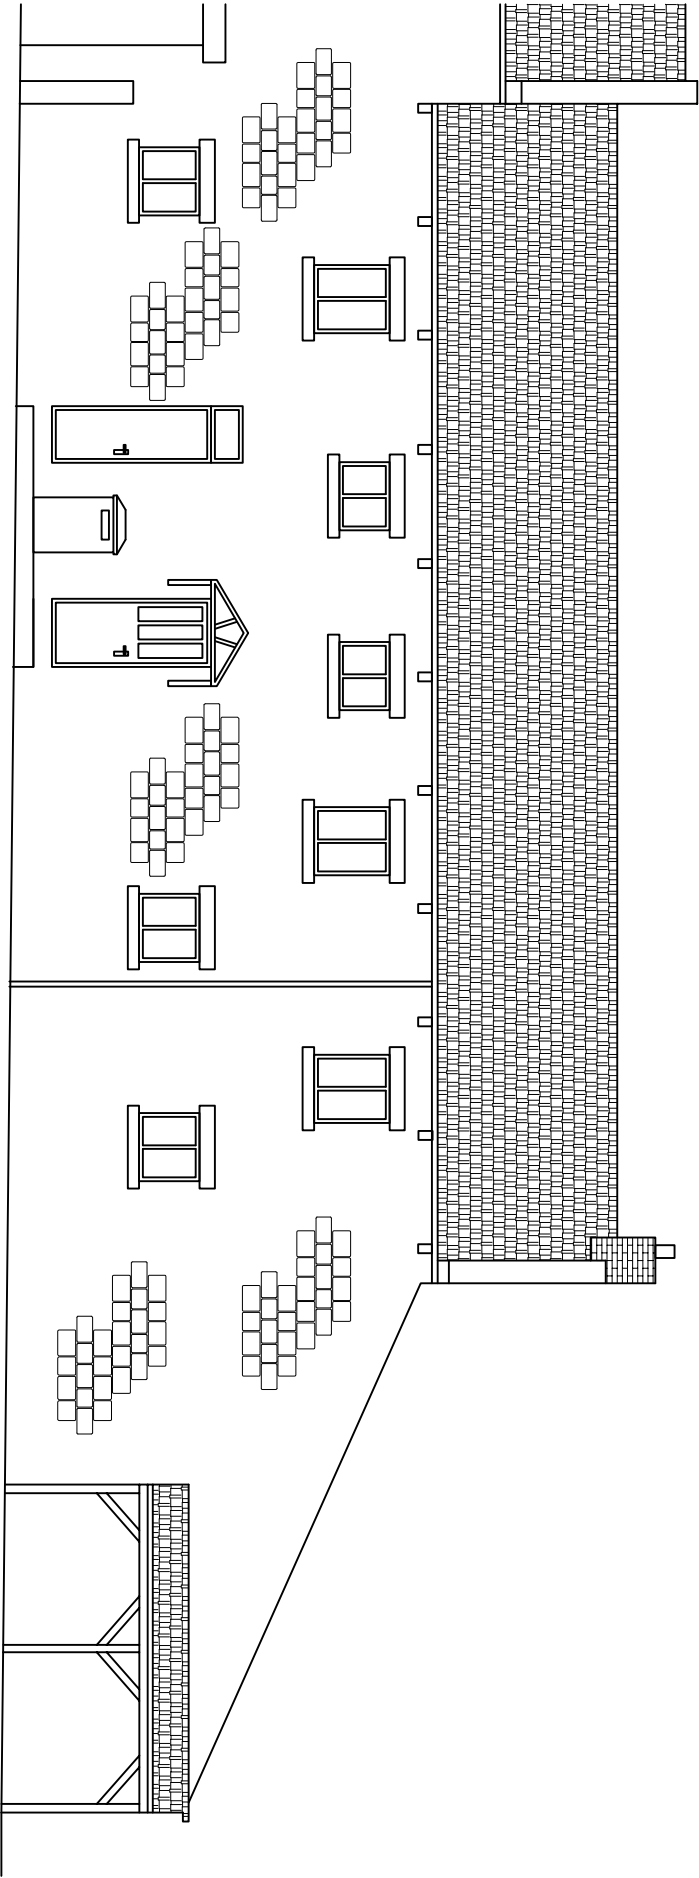

EXISTING FRONT ELEVATION  
SCALE 1:100

DO NOT SCALE: Contractor to check all dimensions and report any omissions or errors

NOTES

| Rev | Description | By | CHK | App | Date |
|-----|-------------|----|-----|-----|------|
|-----|-------------|----|-----|-----|------|

JRB DESIGNS LTD  
166 Churchfield Lane  
Barton  
Barnsley  
S75 5EA  
Tel: 01226 383542  
Fax: 01226 380078  
Mob: 07970 541192  
Email: join@jrbdesigns.co.uk  
This drawing is copyright. © Jrbdesigns Ltd.

Client  
**MR S SOAR**

Drawing Title  
**EXISTING ELEVATIONS**

Address  
**5 THE BEECHES  
HEMINGFIELD  
BARNLSLEY  
S73 0PH**

Project Title:  
**PROPOSED SINGLE STOREY  
FRONT PORCH EXTENSION**

Purpose of Issue:

**PLANNING**

Drawing Status  
**FIRST ISSUE**

|             |             |             |            |
|-------------|-------------|-------------|------------|
| Scale at A3 | Drawn By    | Date        |            |
| AS SHOWN    | JRB         | 17/03/2014  |            |
| Checked By  | Date        | Approved By | Date       |
| MSW         | 17/03/2014  | MSW         | 17/03/2014 |
| Project No. | Drawing No. | Revision    |            |
| MSS001      | 002         | -           |            |

APPROVAL ☒ INFORMATION ☐ TENDER ☐ CONTRACT ☐ CONSTRUCTION ☐