



19 SEP 2008
REVISED
CIVIL
BROOKFIELD, CT

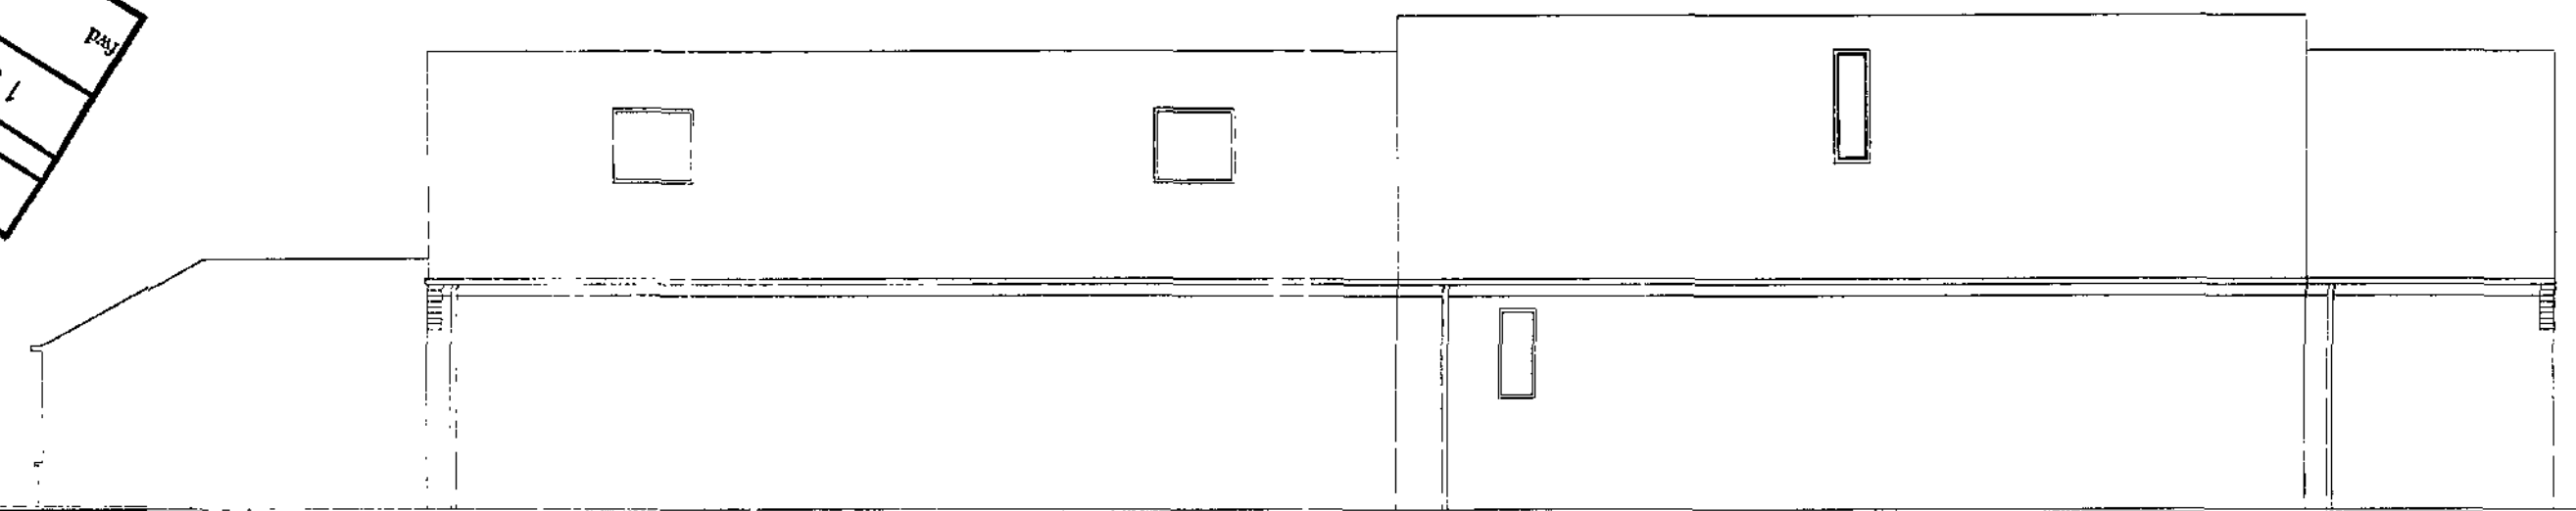

PROPOSED REAR ELEVATION




PROPOSED FRONT ELEVATION

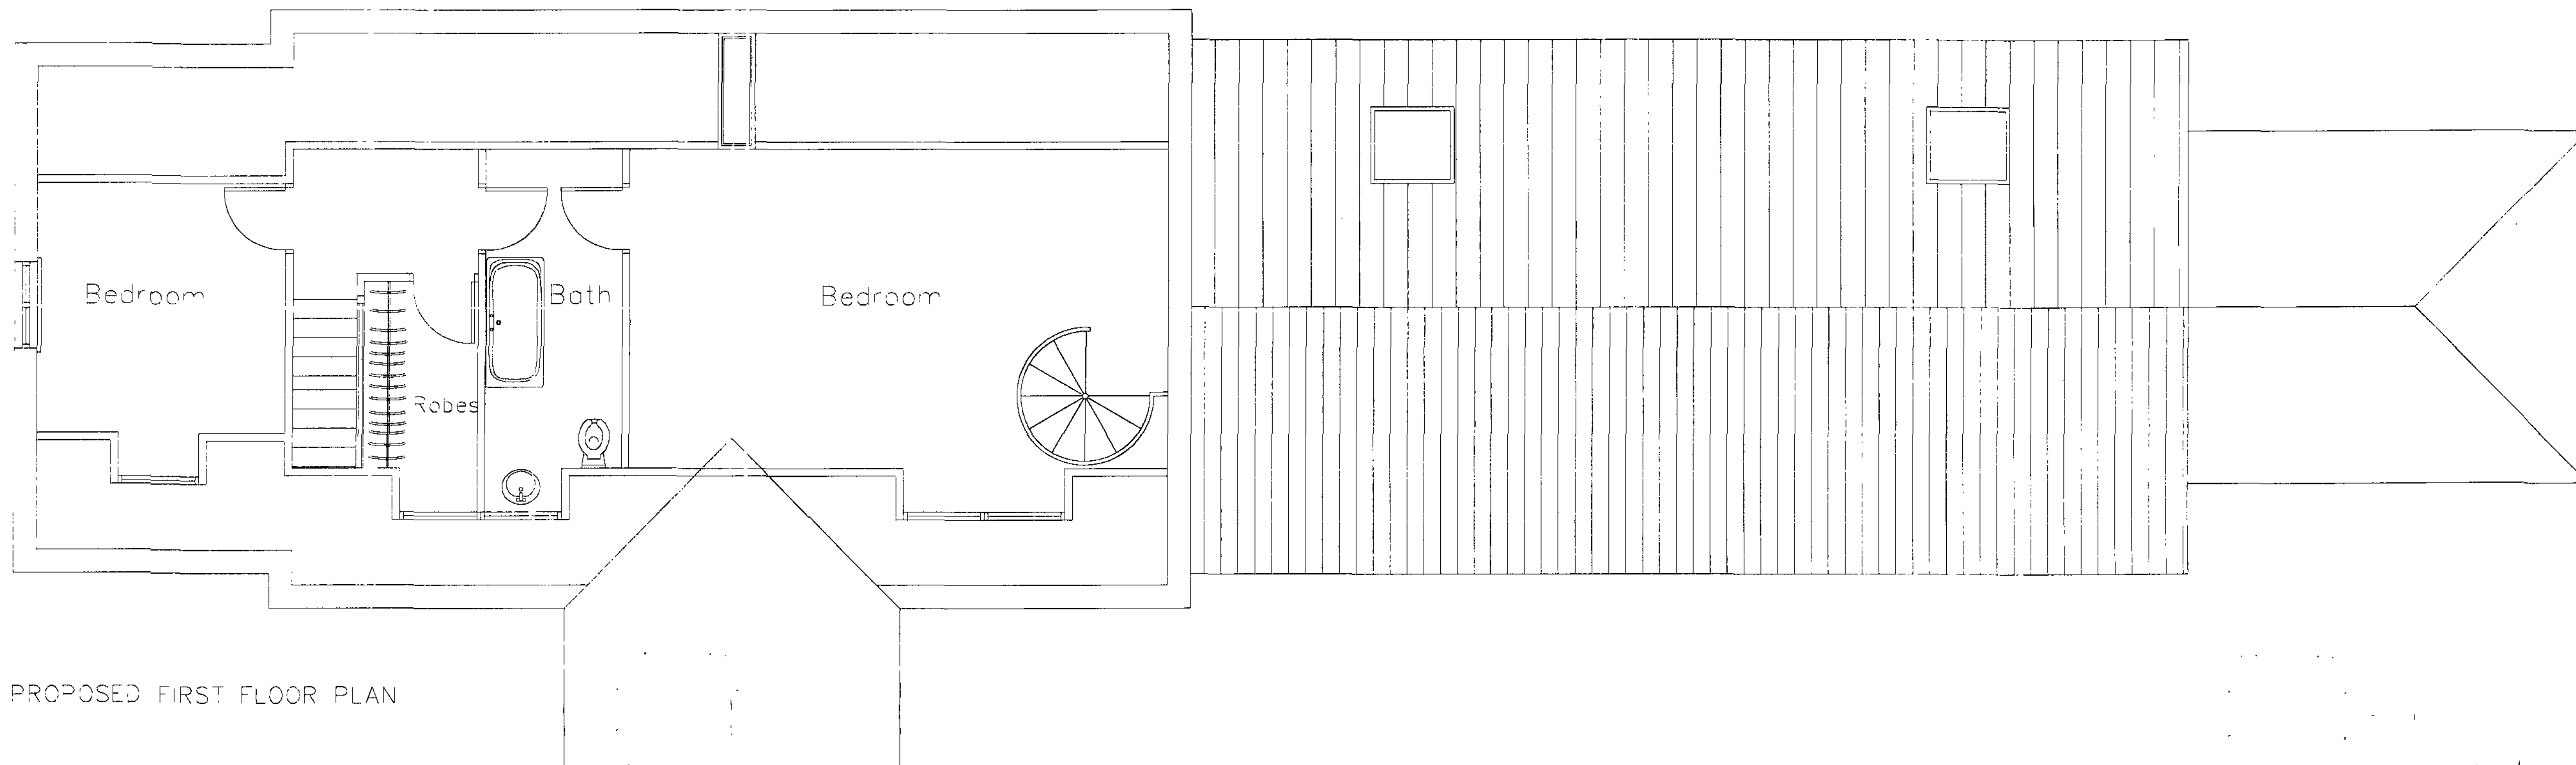


PROPOSED FIRST FLOOR PLAN



PROPOSED SIDE ELEVATION

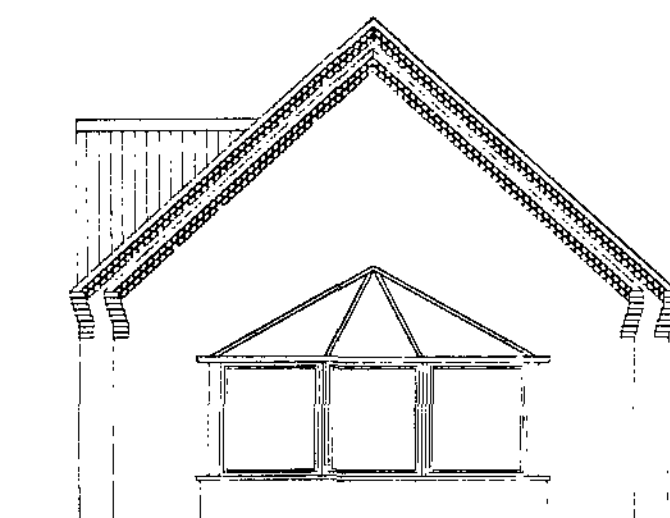

PROPOSED SIDE ELEVATION

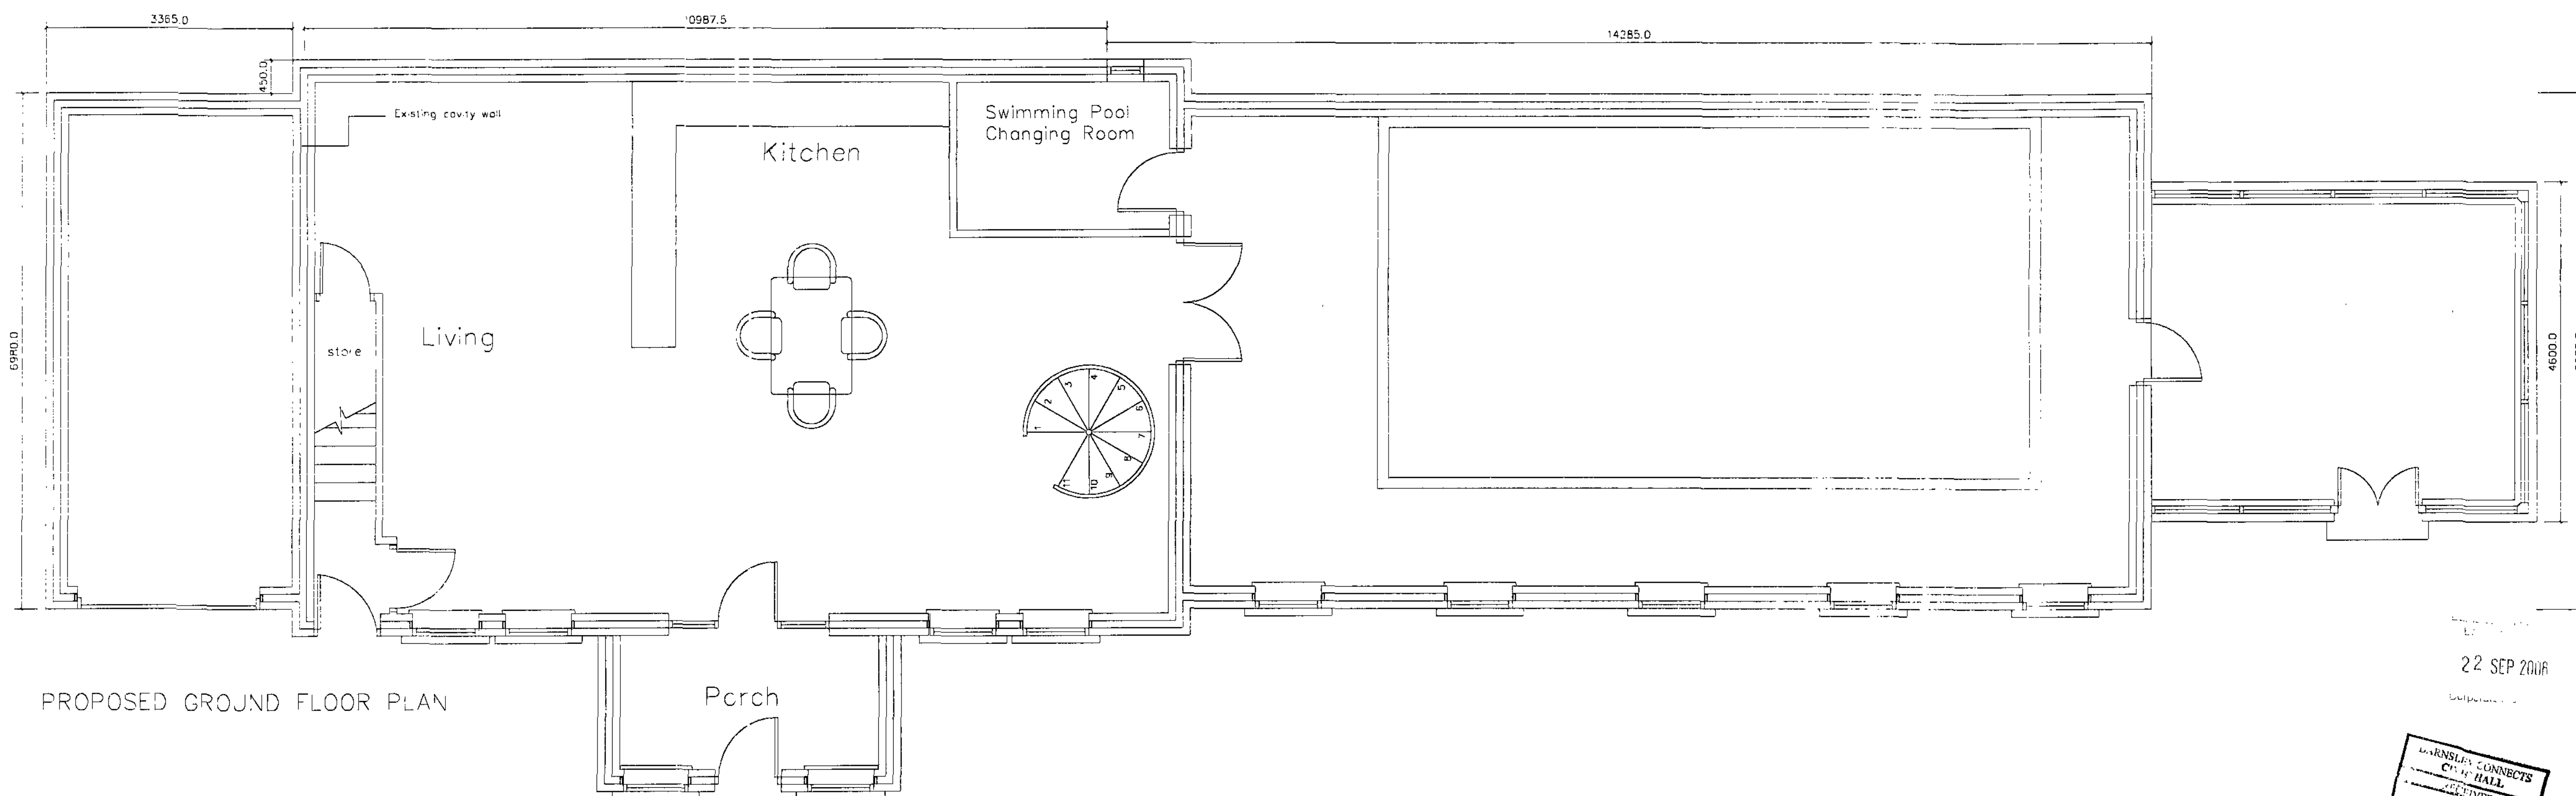

PROPOSED GROUND FLOOR PLAN

Zone 1438/NEW

2008/1438/NEW

KENNEDY
DESIGN LTD.

CAYANTRODE HOUSE
10000 ASTER ROAD
NOTRE-DAME
SOUTH YORKSHIRE
S60 3JH
TEL: 01709 990000
FAX: 01709 911331
EMAIL: info@kennedydesign.co.uk
www.kennedydesign.co.uk

CLIENT: Mr & Mrs T. Iles

PROJECT: Southfield Lane
Thurnscoe
S63 0RW

TITLE: Proposed Plans and Elevations
Alterations to existing house

SCALE: 1:100 @ A1 DRAWN BY: ADB

JOB NUMBER: H09-02

DATE: 14-04-08 Rev:

Kennedy Design Ltd. Registered in England 4479081 KAT Reg No 583 8972 02

22 SEP 2008

19 SEP 2008
REVISED
CIVIL
BROOKFIELD, CT