




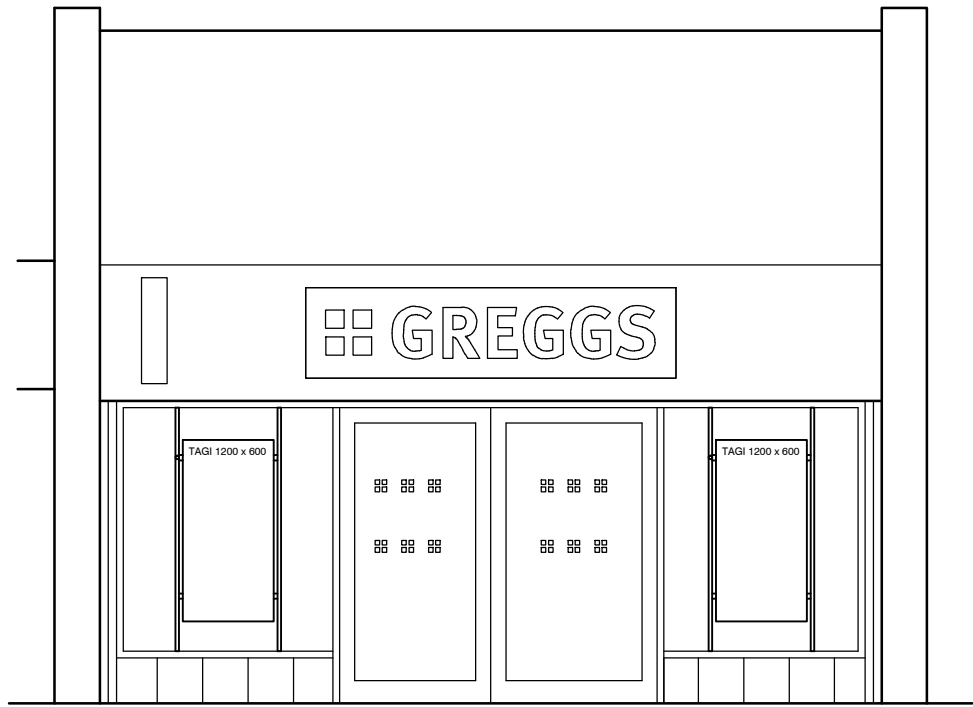


EXISTING FRONT ELEVATION

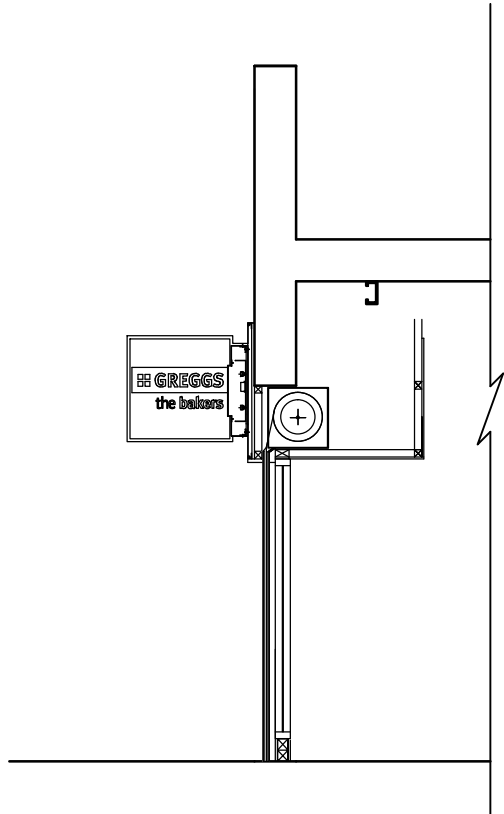

EXISTING SECTION THROUGH

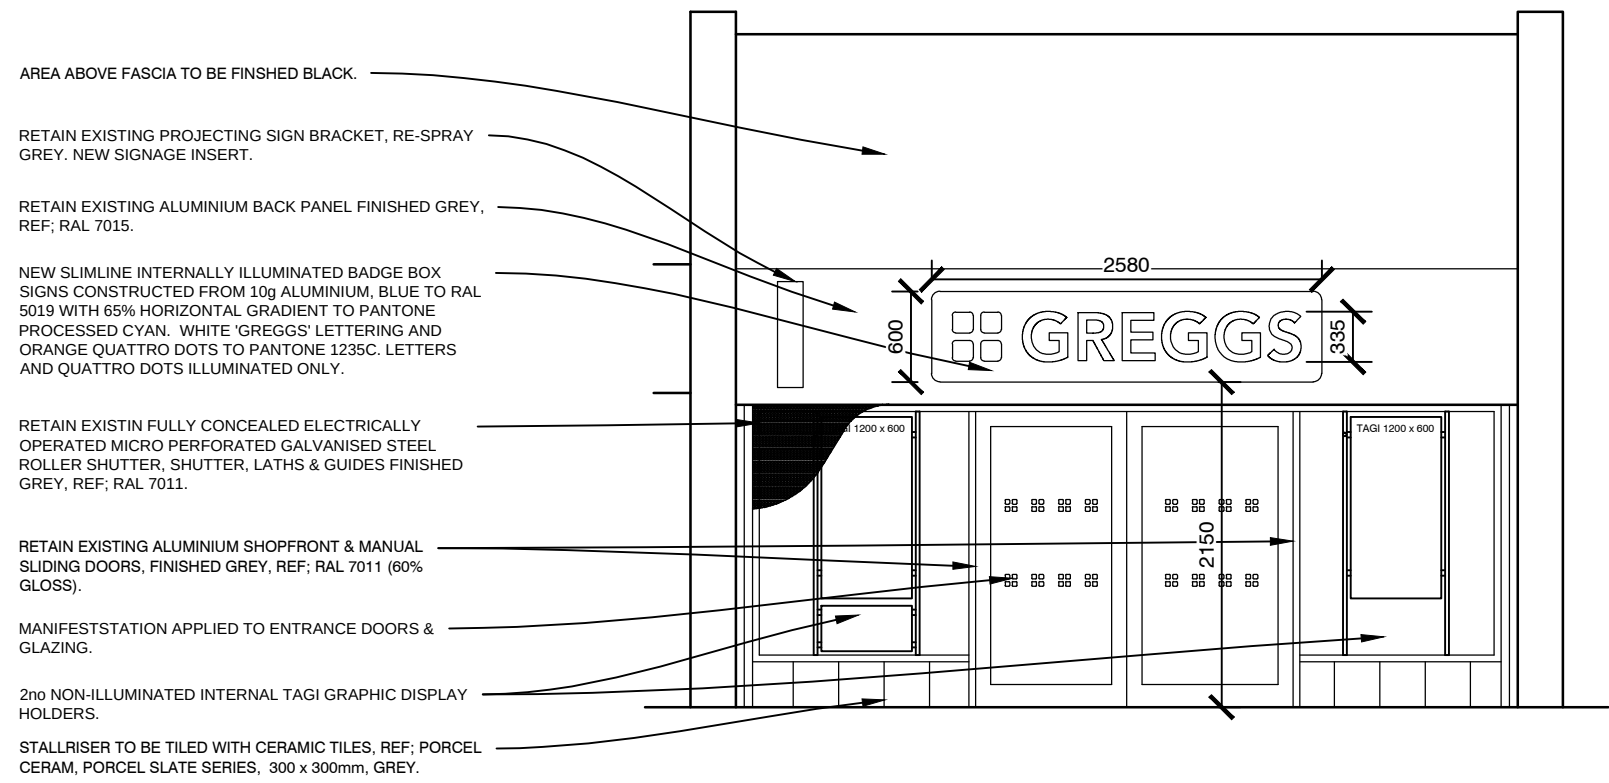


PROPOSED FRONT ELEVATION

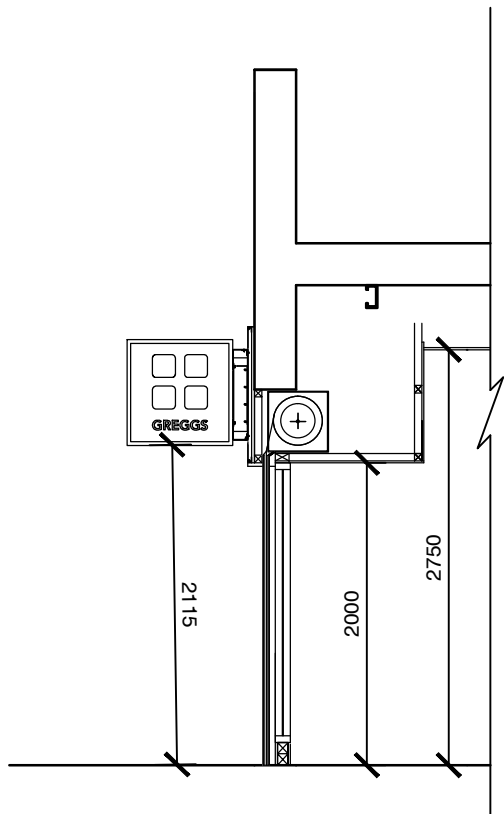

PROPOSED SECTION THROUGH

RETAIN EXISTING INTERNALLY ILLUMINATED PROJECTING BOX SIGN; 700 x 700mm. FRAME FINISHED GREY TO RAL 7015. NEW CENTRE SIGNAGE PANEL BLUE TO RAL 5019 WITH 65% HORIZONTAL GRADIENT TO PANTONE PROCESSED CYAN. WHITE 'GREGGS' LETTERING AND ORANGE QUATTRO DOTS TO PANTONE 1235C. LETTERS AND QUATTRO DOTS ILLUMINATED ONLY.

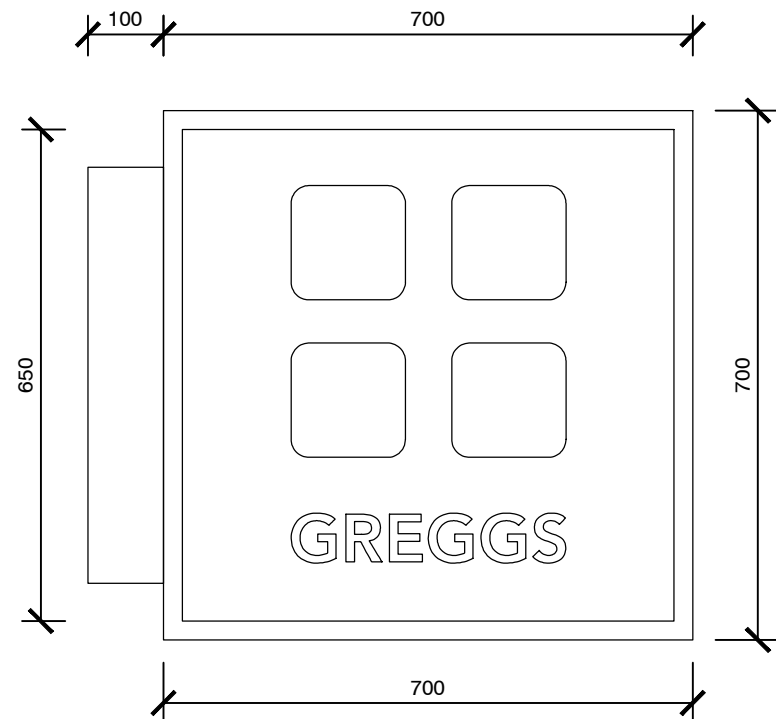

PROJECTING SIGN DETAIL 1:10

|     |             |      |      |
|-----|-------------|------|------|
| C   |             |      |      |
| B   |             |      |      |
| A   |             |      |      |
| REV | DESCRIPTION | DATE | NAME |

|   |  |                               |           |
|---|--|-------------------------------|-----------|
|   |  |                               |           |
| GREGGS Plc (PENNINES)<br>31 GREENSIDE STREET<br>OPENSHAW<br>MANCHESTER<br>M11 2HW<br>Tel: (0161) 274 2760 |  |                               |           |
| Shop S Number & Name<br>S0341 WOMBWELL, HIGH STREET                                                       |  |                               |           |
| Title<br>PROPOSED SHOPFRONT ELEVATION                                                                     |  |                               |           |
| Site Address<br>UNIT 1, 50 HIGH STREET,<br>WOMBWELL, S73 8BH                                              |  |                               |           |
| Gross Building Area<br>N/A                                                                                |  | Proposed Customer Area<br>N/A |           |
| Drawing No.<br>RPN/S0341/P                                                                                |  |                               | Rev.<br>- |
| Date 03/02/17                                                                                             |  | Scale 1:50                    | @ A1      |
| Drawn by<br>MB                                                                                            |  |                               |           |
| Issued<br>03/02/17                                                                                        |  |                               |           |