



Drawing No.	Rev No.
MGH001 -003	

DO NOT SCALE: Contractor to check all dimensions and report any omissions or errors

NOTES

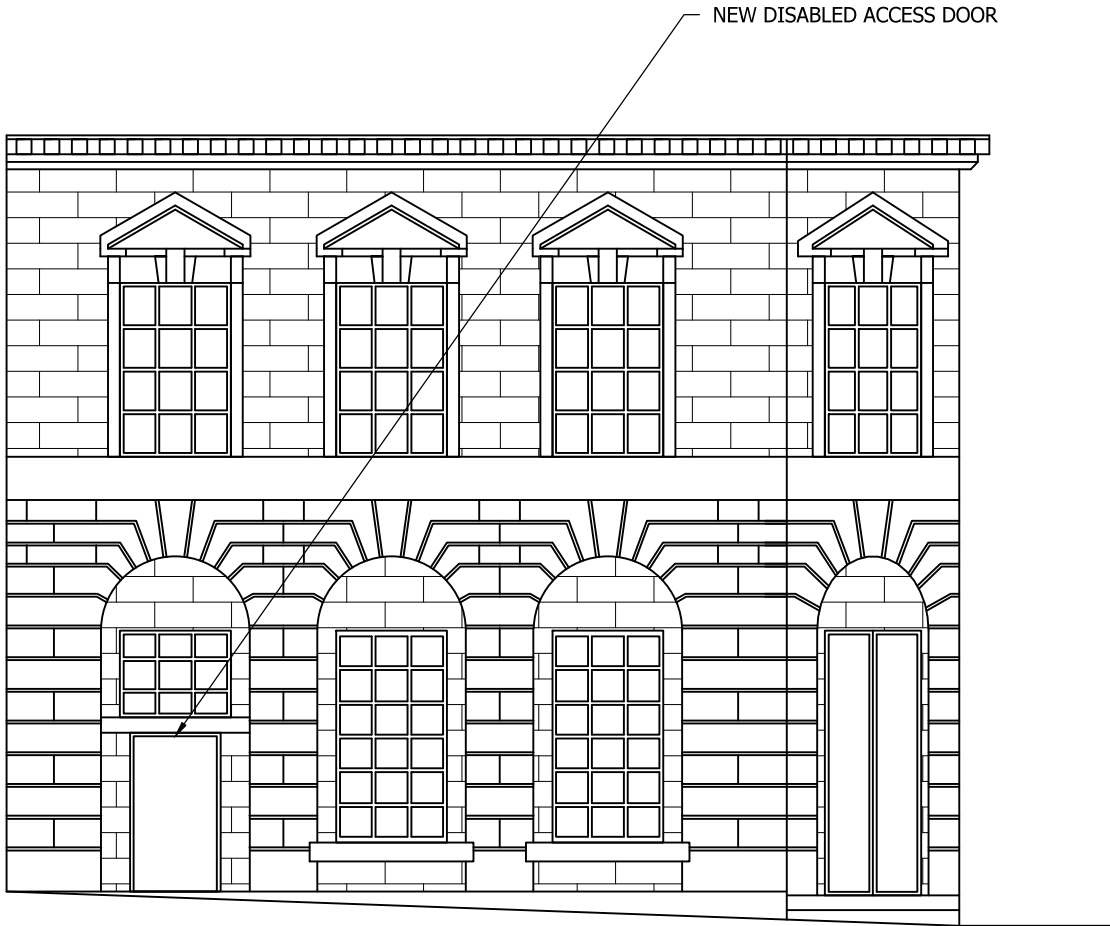

PROPOSED FRONT ELEVATION
SCALE 1:100 AT A3

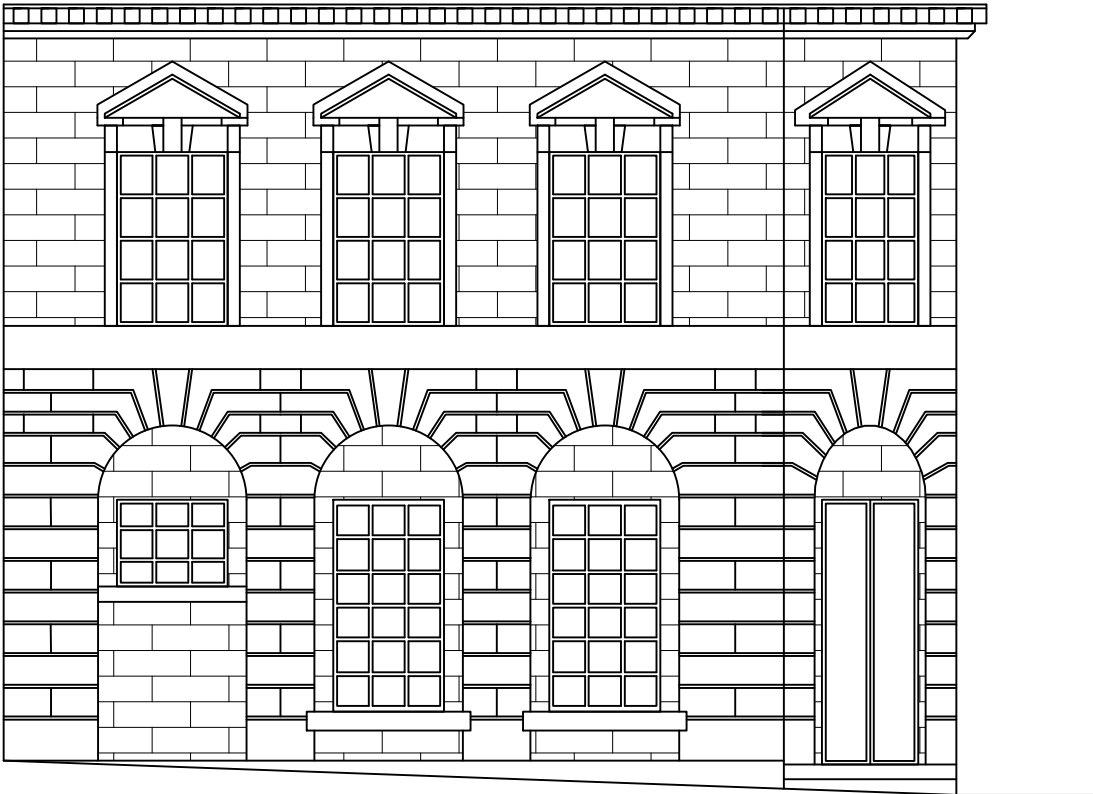

EXISTING FRONT ELEVATION
SCALE 1:100 AT A3

Rev	Description	By	Chk	App	Date
JRB DESIGNS Ltd 1 Saville Road Cudworth Barnsley S72 8LT Tel: 01226 383542 Fax: 01226 380078 Mob: 07970 541192 Email: john@jrbdesigns.co.uk This drawing is copyright. © jrbdesigns Ltd.					
Client		MR G HORSEFIELD			
Drawing Title		PROPOSED ELEVATIONS			
Address		13 CHURCH STREET S70 5TB			
Project Title:		PROPOSED CHANGE OF USE FROM BANK TO PUB			
Purpose of Issue:		PLANNING			
Drawing Status		FIRST ISSUE			
Scale at A3 AS SHOWN	Drawn By JRB	Date 17/01/2020			
Checked By	Date 17/01/2020	Approved By	Date 17/01/2020		
Project No. MGH001	Drawing No. 003	Revision -			
APPROVAL ☒	INFORMATION ☐	TENDER ☐	CONTRACT ☐	CONSTRUCTION ☐	