


Mr & Mrs M Hollins
The Mill House
Off Ings Lane
Little Houghton
S72 0HR

PLANNING APPLICATION

CONTENTS

1. LOCATION PLAN 1 : 1250
2. SITE PLAN 1 : 500
3. ARCHITECTURAL DRAWINGS

QUILL ARCHITECTURE

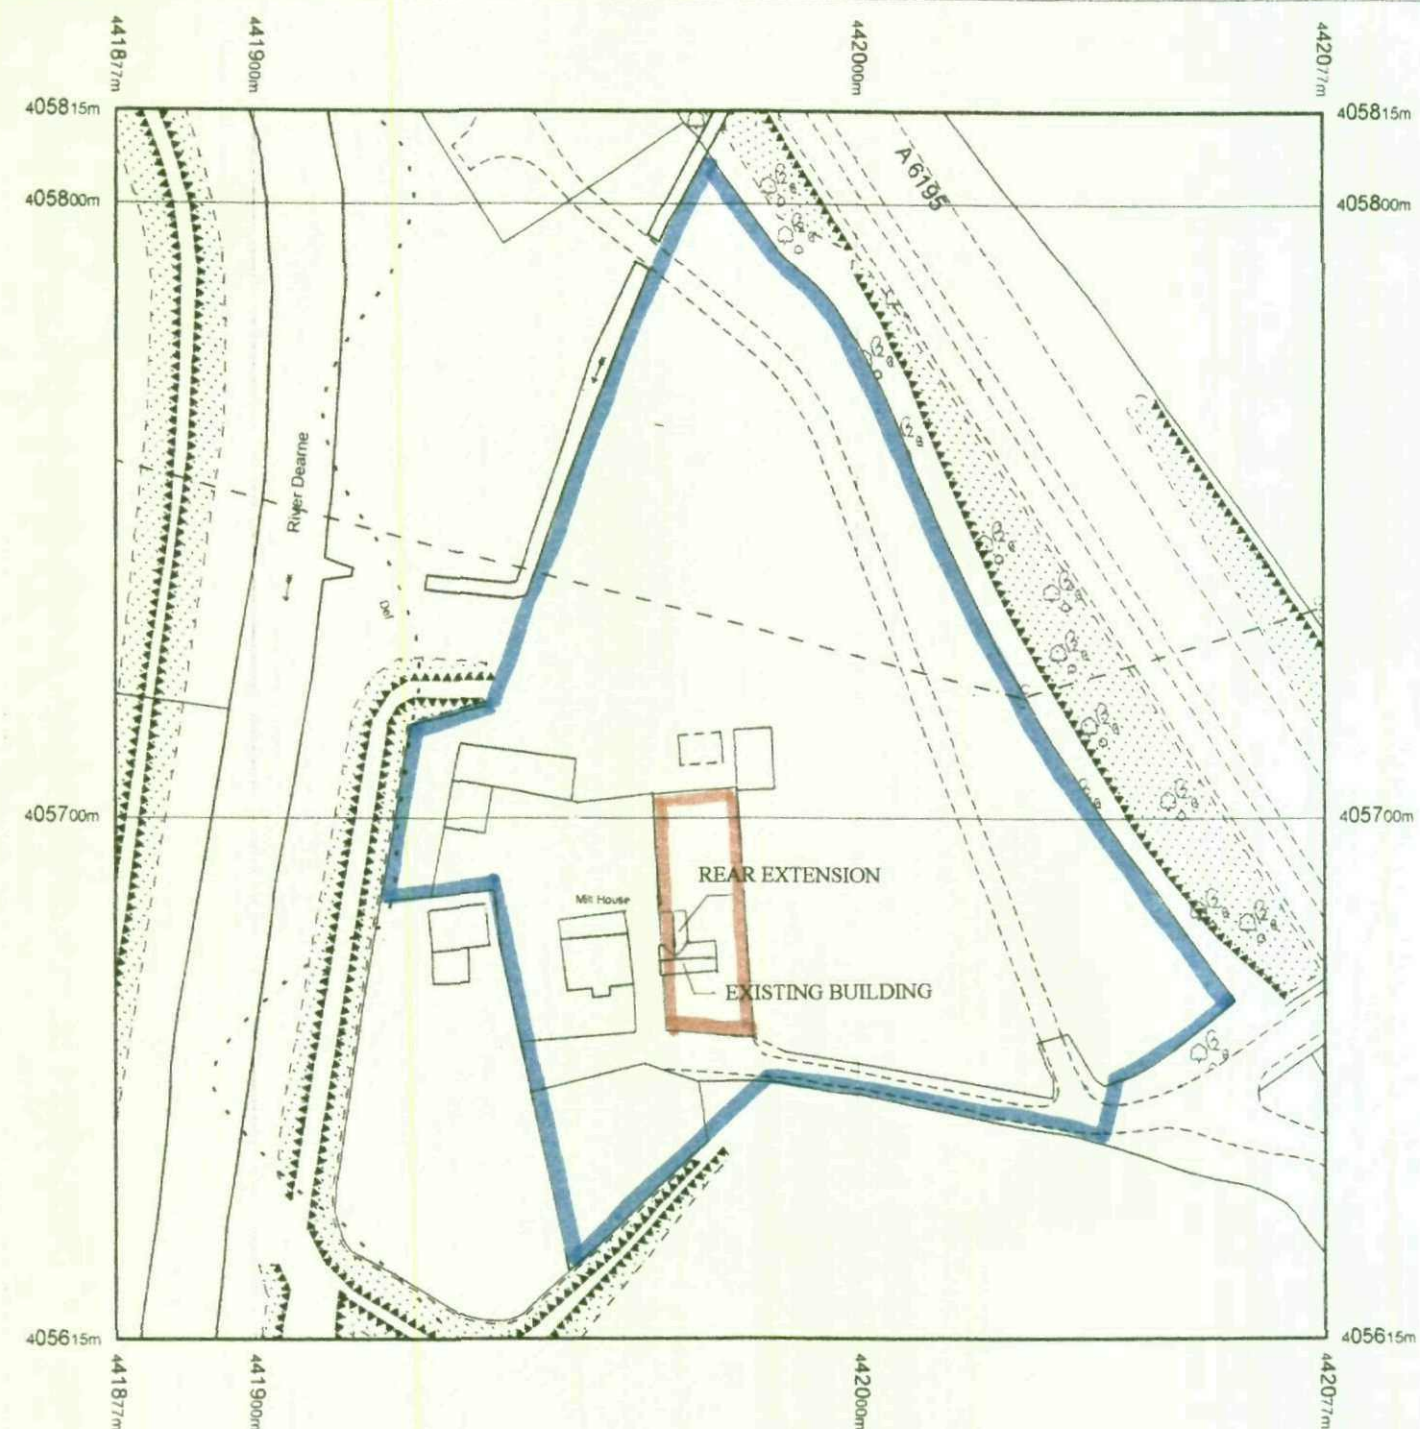

Produced 07.10.2008 from the Ordnance Survey National Geographic Database and incorporating surveyed revision available at this date. © Crown Copyright 2008.


Reproduction in whole or part is prohibited without the prior permission of Ordnance Survey.

Ordnance Survey, the OS Symbol and OS Sitemap are registered trademarks of Ordnance Survey, the national mapping agency of Great Britain.

The representation of a road, track or path is no evidence of a right of way.

The representation of features as lines is no evidence of a property boundary.

Part or all of this OS Sitemap is enlarged from mapping produced at one or more of the following scales: 1:1250, 1:2500, 1:10000.

 

Scale 1:1250

Supplied by **Blackwell M and D C**
Serial number: 01553900
Centre coordinates: 441977 13 405715.25


Further information can be found on the OS Sitemap Information leaflet or the Ordnance Survey web site:
www.ordnancesurvey.co.uk

MILL HOUSE

INGS LANE

LITTLE HOUGHTON

S72 0HR

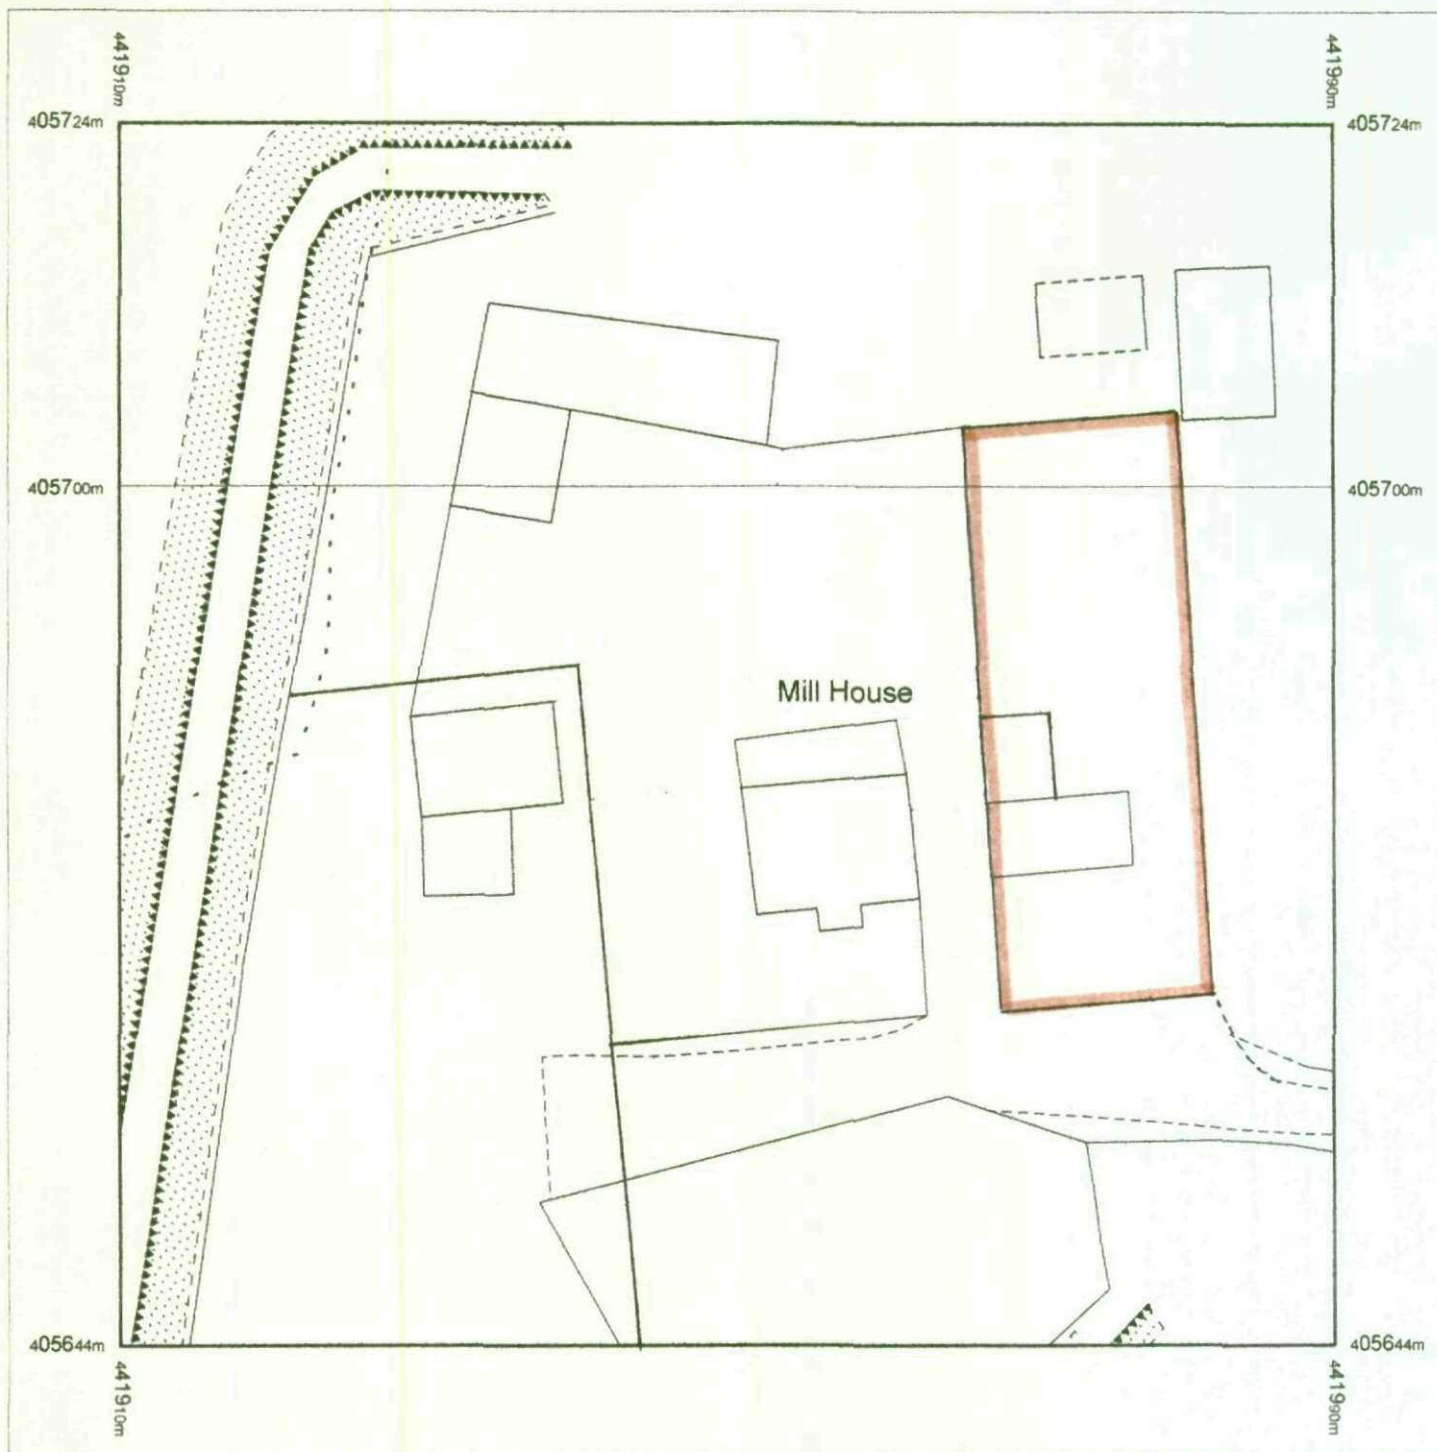

Produced 07.10.2008 from the Ordnance Survey National Geographic Database and incorporating surveyed revision available at this date. © Crown Copyright 2008.


Reproduction in whole or part is prohibited without the prior permission of Ordnance Survey.

Ordnance Survey, the OS Symbol and OS Sitemap are registered trademarks of Ordnance Survey, the national mapping agency of Great Britain.

The representation of a road, track or path is no evidence of a right of way.

The representation of features as lines is no evidence of a property boundary.

Part or all of this OS Sitemap is enlarged from mapping produced at one or more of the following scales: 1:1250, 1:2500, 1:10000.

 

Supplied by: **Blackwell M and D C**
Serial number: 01554000
Centre coordinates: 441949.73 405683.75

Further information can be found on the OS Sitemap Information leaflet or the Ordnance Survey web site:
www.ordnancesurvey.co.uk

MILL HOUSE

INGS LANE


LITTLE HOUGHTON

S72 0HR

DO NOT SCALE DRAWING

ALL DIMENSIONS IN MILLIMETRES

IF IN DOUBT ASK

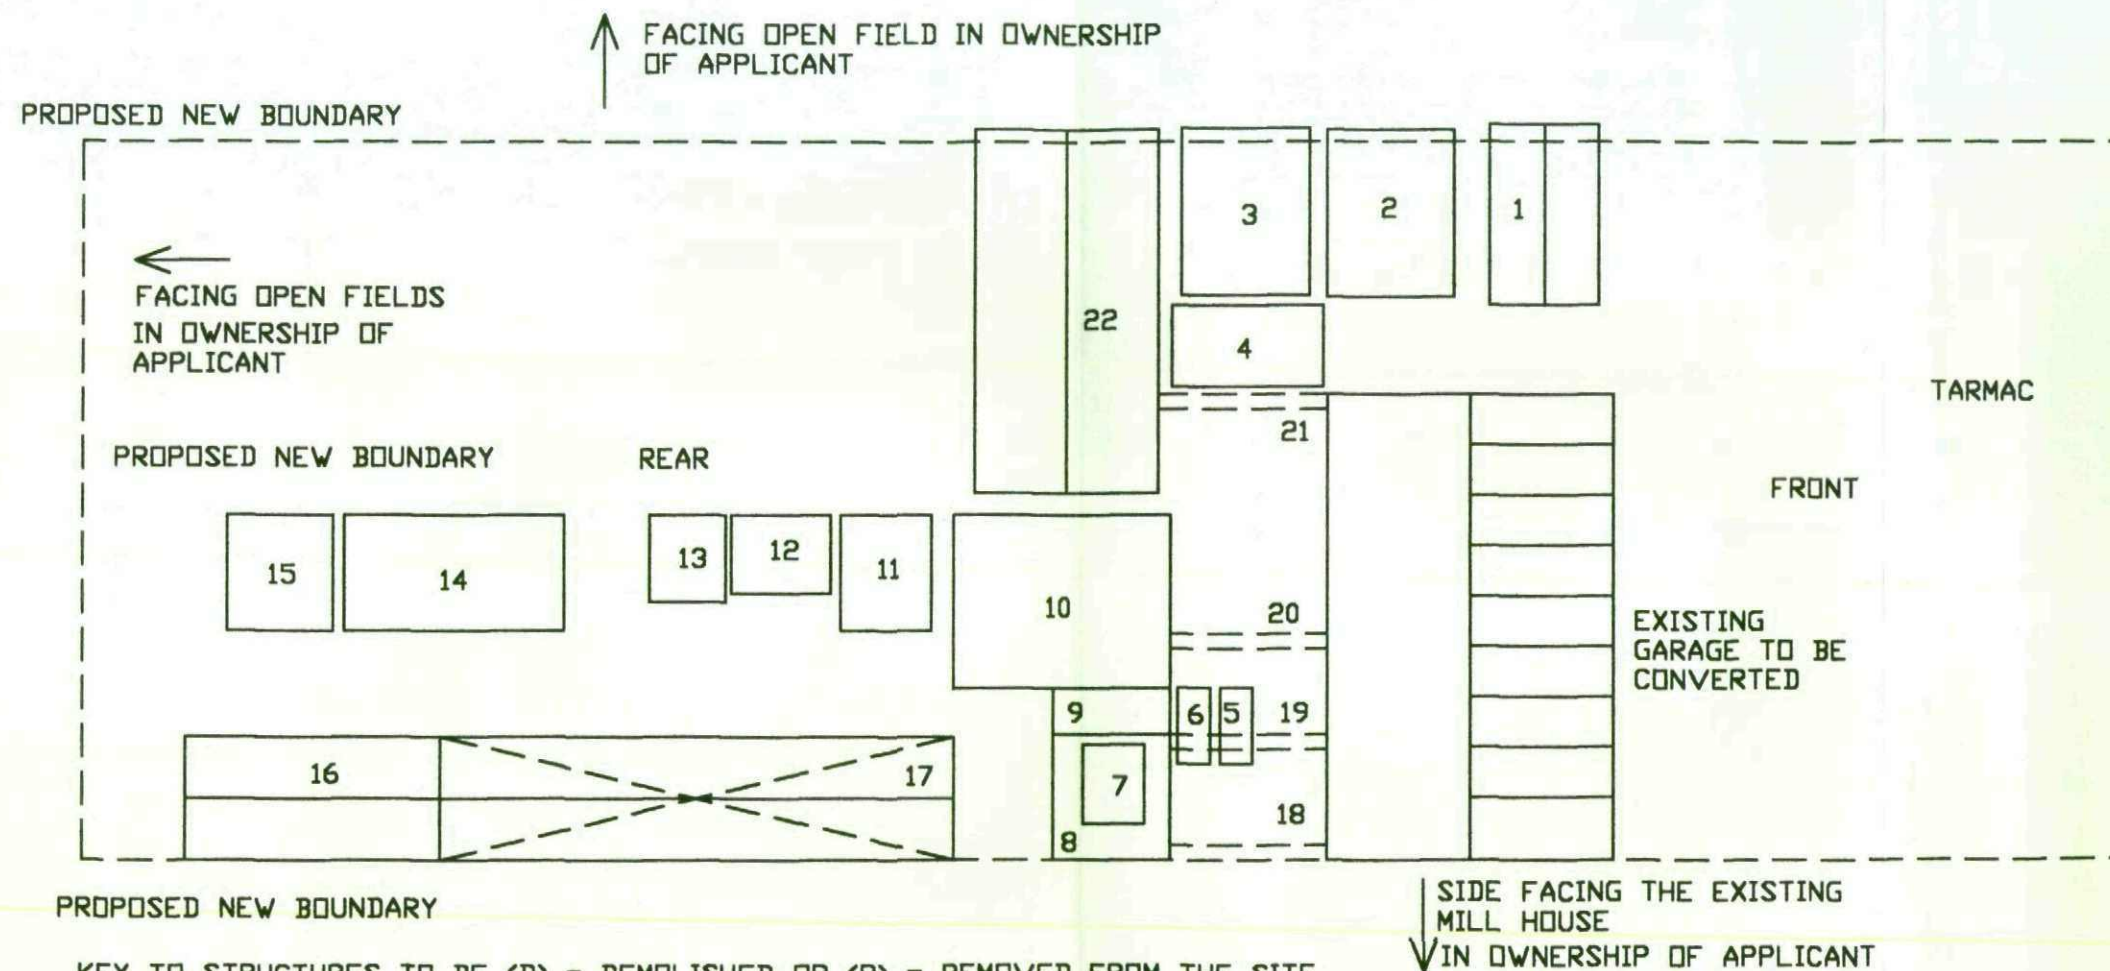

KEY TO STRUCTURES TO BE (D) = DEMOLISHED OR (R) = REMOVED FROM THE SITE

- | | | | |
|------------------------|---|------------------------------|-----------------------|
| 1 TOWING CARAVAN (R) | 8 BRICK STORAGE STRUCTURE (D & R) | 15 CONTAINER (D & R) | 22 STATIC CARAVAN (R) |
| 2 STEEL CONTAINER (R) | 9 INFILL SECTIONAL SHED (D & R) | 16 POTTING SHED (D & R) | |
| 3 STEEL CONTAINER (R) | 10 CONCRETE SECTIONAL STRUCTURE (D & R) | 17 GREENHOUSE (D & R) | |
| 4 DIESEL CONTAINER (R) | 11 TIMBER SHED (D) | 18 WALL (D & R) | |
| 5 DIESEL CONTAINER (R) | 12 STEEL CONTAINER (R) | 19 WALL (D & R) | |
| 6 DIESEL CONTAINER (R) | 13 STEEL CONTAINER (R) | 20 WALL & FOUNDATION (D & R) | |
| 7 DIESEL CONTAINER (R) | 14 CONTAINER (R) | 21 WALL (D & R) | |

CLIENT
MR & MRS M HOLLINS
THE MILL HOUSE
OFF INGS LANE, LITTLE HOUGHTON

TITLE
EXISTING SITE LAYOUT SHOWING GARAGE/
WORKSHOP TO BE CONVERTED PLUS STRUCTURES
ON SITE TO BE CLEARED

Quill
ARCHITECTURE ©

THIS DRAWING IS COPYRIGHT AND MUST NOT BE USED OR
DISCLOSED IN ANY WAY EXCEPT WHERE AUTHORISED IN
WRITING BY QUILL ARCHITECTURE.

TELEPHONE (01226) 755446


REG No 5210984

SCALE 1 : 150	DRAWN AD
DATE 10/11/08	REV
DRG No CAD/QA/08001	

DO NOT SCALE DRAWING

ALL DIMENSIONS IN MILLIMETRES

IF IN DOUBT ASK

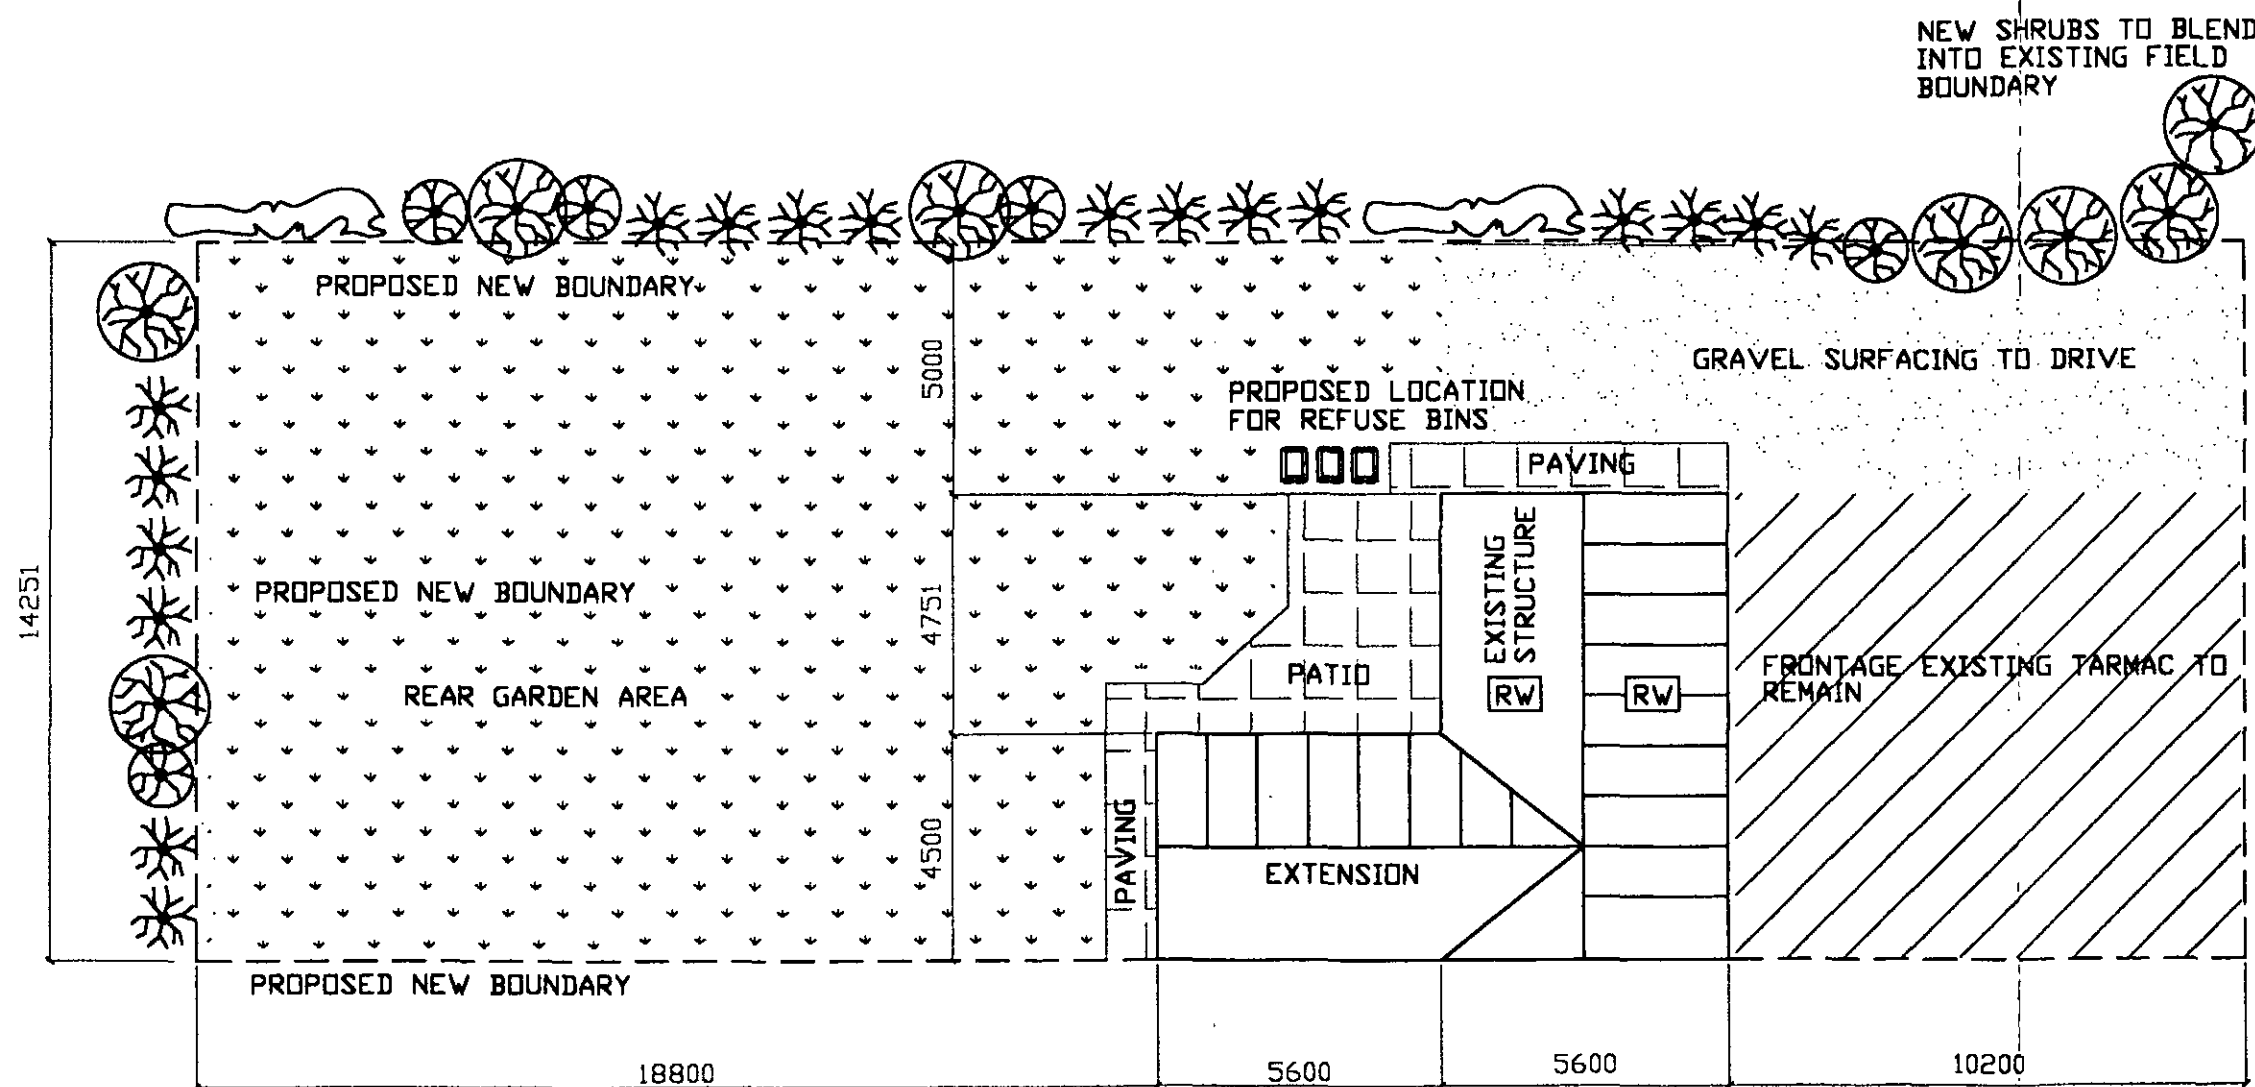AREA OF PLOT = 652m² OR THEREABOUTSAREA OF EXISTING STRUCTURE = 52m²AREA OF NEW EXTENSION = 25m²

CLIENT
MR & MRS M HOLLINS
THE MILL HOUSE
OFF INGS LANE, LITTLE HOUGHTON

TITLE
PROPOSED SITE LAYOUT SHOWING CONVERSION
AND EXTENSION TO THE REAR WITH SURFACE
AND BOUNDARY TREATMENTS

Quill
ARCHITECTURE[©]



THIS DRAWING IS COPYRIGHT AND MUST NOT BE USED OR
DISCLOSED IN ANY WAY EXCEPT WHERE AUTHORISED IN
WRITING BY QUILL ARCHITECTURE.
TELEPHONE (01226) 755446 REG No 5210984

SCALE 1 : 150	DRAWN AD
DATE 10/11/08	REV
DRG No CAD/QA/08002	


DO NOT SCALE DRAWING

ALL DIMENSIONS IN MILLIMETRES


IF IN DOUBT ASK

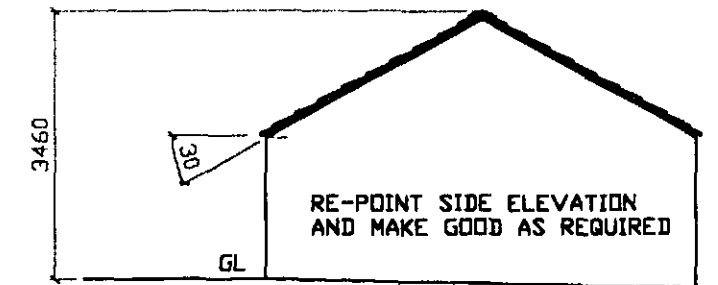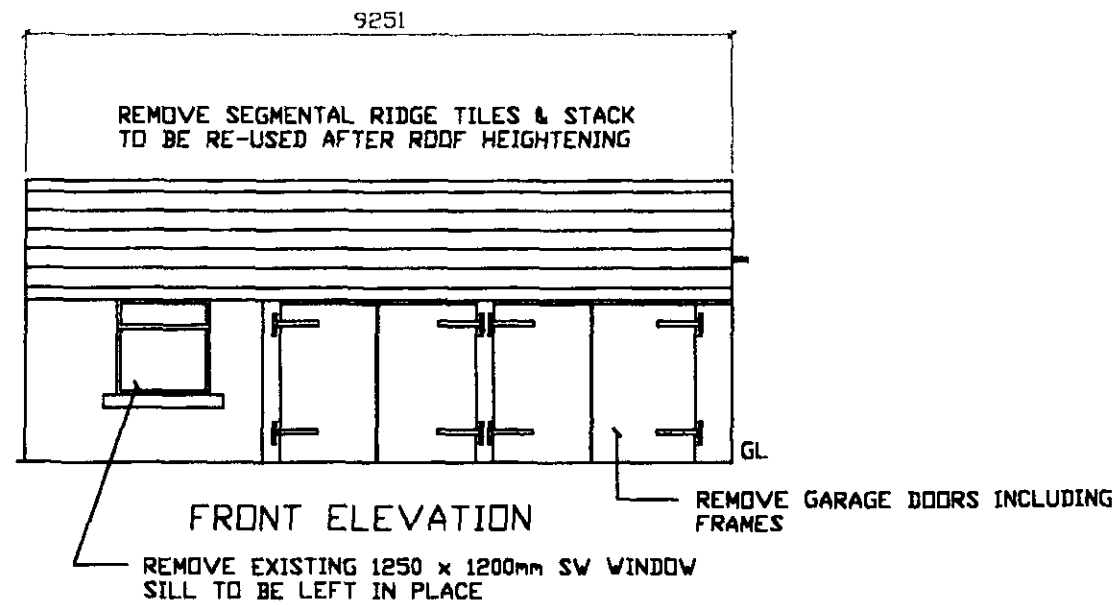

SIDE ELEVATION
(FACING THE MILL HOUSE)

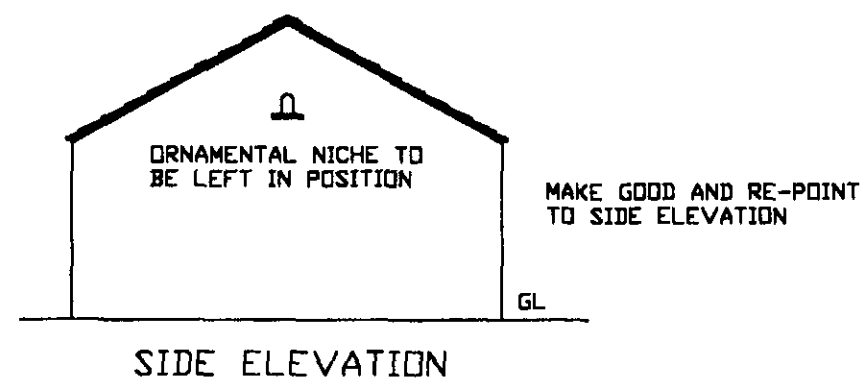

CAREFULLY REMOVE ALL ROOF COVERING AND STACK
READY FOR RE COVER OF NEW ROOF CONFIGURATION

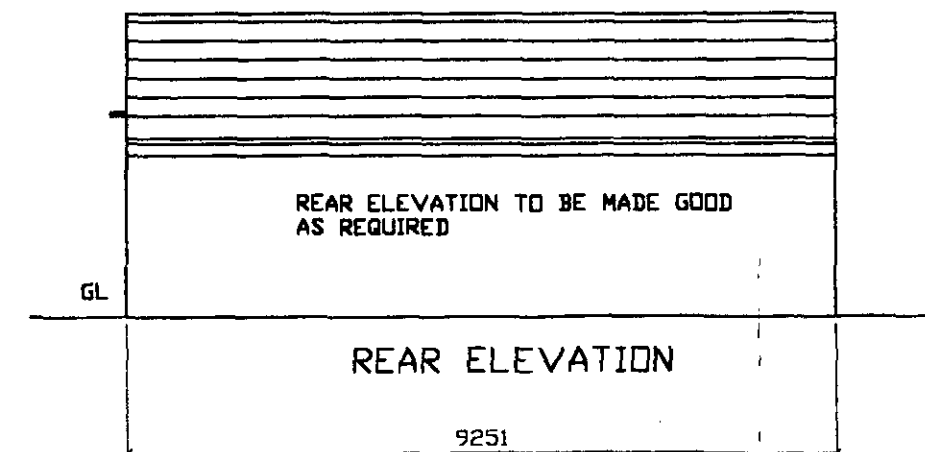

CLIENT
MR & MRS M HOLLINS
THE MILL HOUSE
OFF INGS LANE, LITTLE HOUGHTON

TITLE
EXISTING ELEVATIONS OF GARAGE/WORKSHOP

Quill
ARCHITECTURE[©]

THIS DRAWING IS COPYRIGHT AND MUST NOT BE USED OR
DISCLOSED IN ANY WAY EXCEPT WHERE AUTHORISED IN
WRITING BY QUILL ARCHITECTURE.
TELEPHONE (01226) 755446 REG No 5210984

SCALE 1 : 100	DRAWN AD
DATE 10/11/08	REV
DRG No CAD/GA/08003	

DO NOT SCALE DRAWING

ALL DIMENSIONS IN MILLIMETRES

IF IN DOUBT ASK

BREAK OUT REAR WALL
AS REQUIRED FOR INTERNAL
ENLARGEMENT OF PROPOSED
KITCHEN

BREAK OUT OPENING IN REAR WALL AS REQUIRED TO ACCEPT NEW
EXTERNAL DOOR AND FRAME

ANY DEFECTS TO EXTERNAL
STONework TO BE RECTIFIED
BEFORE FINISHED POINTING
TO ALL ELEVATIONS

REAR

ALL EXISTING WALLS TO BE UNDERPINNED
AND WHERE GAPS OCCUR IN STRUCTURE NEW
FOUNDATIONS SET TO THE SAME LEVEL ARE
TO BE INSTALLED

SIDE FACING OPEN FIELD

SIDE FACING THE EXISTING MILL HOUSE

ALL INTERNAL STONework TO BE MADE GOOD
TO ALL ELEVATIONS

FRONT

REMOVE EXISTING WINDOW

REMOVE EXISTING TIMBER GARAGE DOORS
AND INFILL WITH STONework TO THE
EXTERNAL LEAF WITH CONCRETE BLOCKWORK
TO INTERNAL LEAF
ALL STONework IS TO MATCH THE EXISTING
IN COLOUR AND TEXTURE

CLIENT
MR & MRS M HOLLINS
THE MILL HOUSE
OFF INGS LANE, LITTLE HOUGHTON

TITLE
PLAN LAYOUT OF EXISTING GARAGE/ WORKSHOP
STRUCTURE

Quill
ARCHITECTURE[©]

THIS DRAWING IS COPYRIGHT AND MUST NOT BE USED OR
DISCLOSED IN ANY WAY EXCEPT WHERE AUTHORISED IN
WRITING BY QUILL ARCHITECTURE.

TELEPHONE (01226) 755446

REG No 5210984





SCALE 1 : 50	DRAWN AD
DATE 10/11/08	REV
DRG No CAD/QA/08004	

DO NOT SCALE DRAWING

ALL DIMENSIONS IN MILLIMETRES

IF IN DOUBT ASK

FRONT ELEVATION

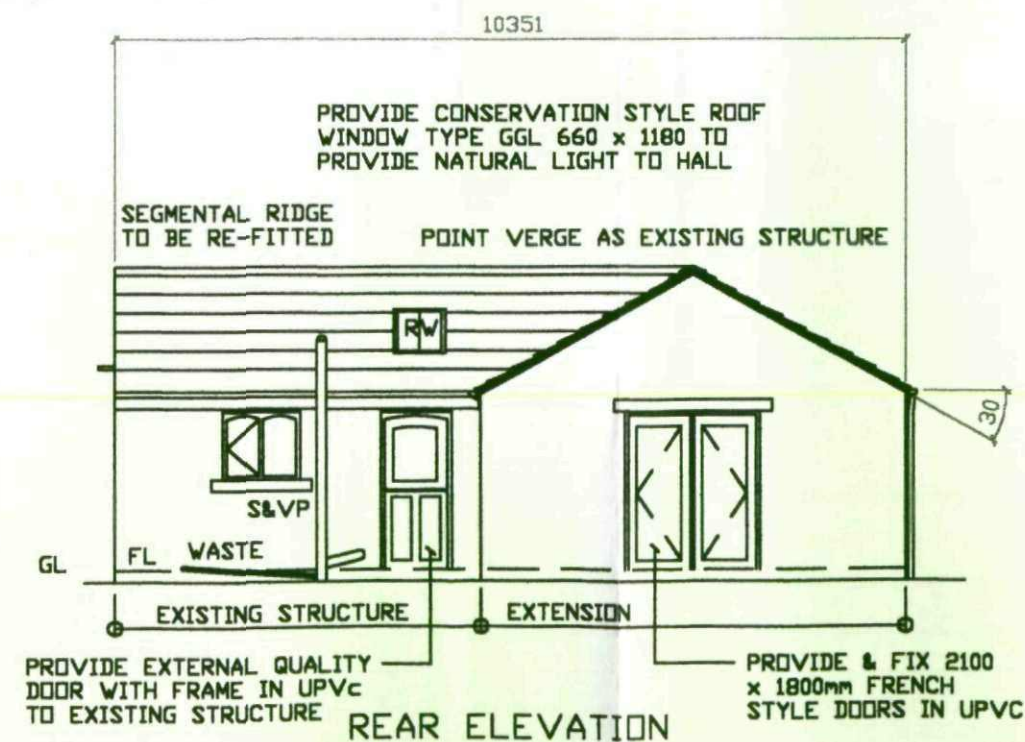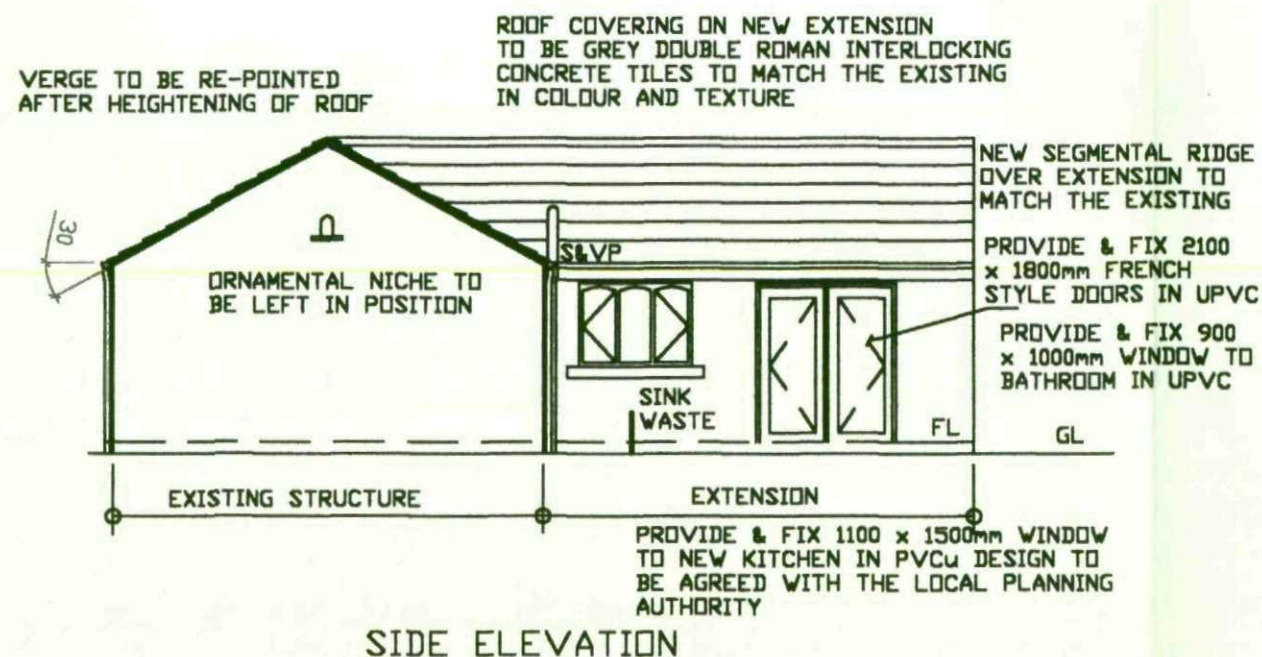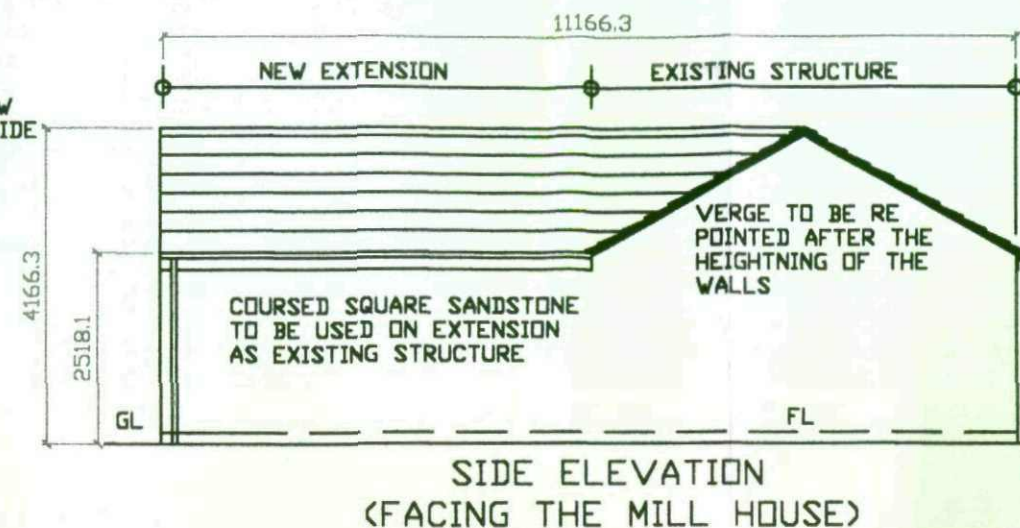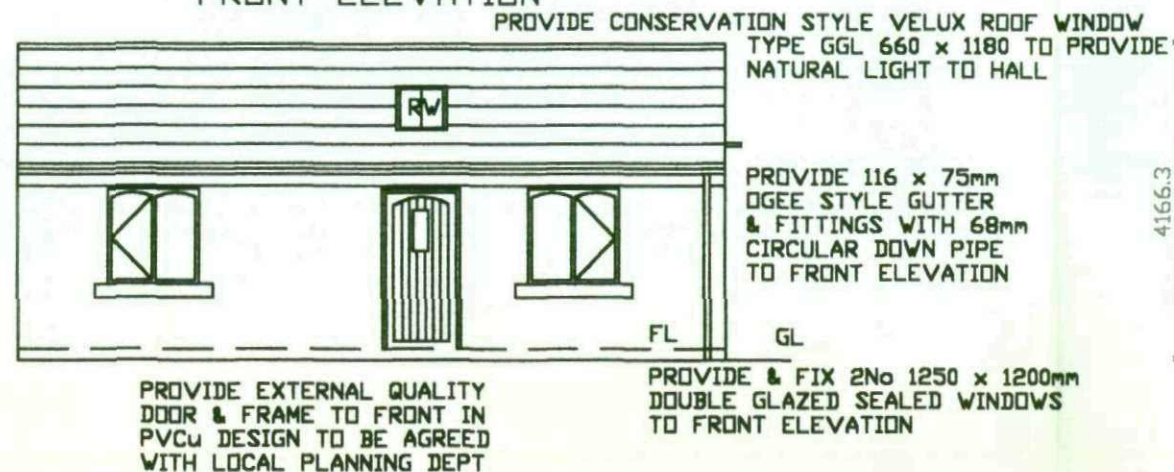

CLIENT
MR & MRS M HOLLINS
THE MILL HOUSE
OFF INGS LANE, LITTLE HOUGHTON

TITLE
PROPOSED ELEVATIONS SHOWING EXISTING
STRUCTURE AND REAR EXTENSION

Quill
ARCHITECTURE®


THIS DRAWING IS COPYRIGHT AND MUST NOT BE USED OR
DISCLOSED IN ANY WAY EXCEPT WHERE AUTHORIZED IN
WRITING BY QUILL ARCHITECTURE.
TELEPHONE (01226) 755446 REG No 5210984

SCALE 1 : 100	DRAWN AD
DATE 10/11/08	REV
DRG No CAD/QA/08005	

DO NOT SCALE DRAWING

ALL DIMENSIONS IN MILLIMETRES

IF IN DOUBT ASK

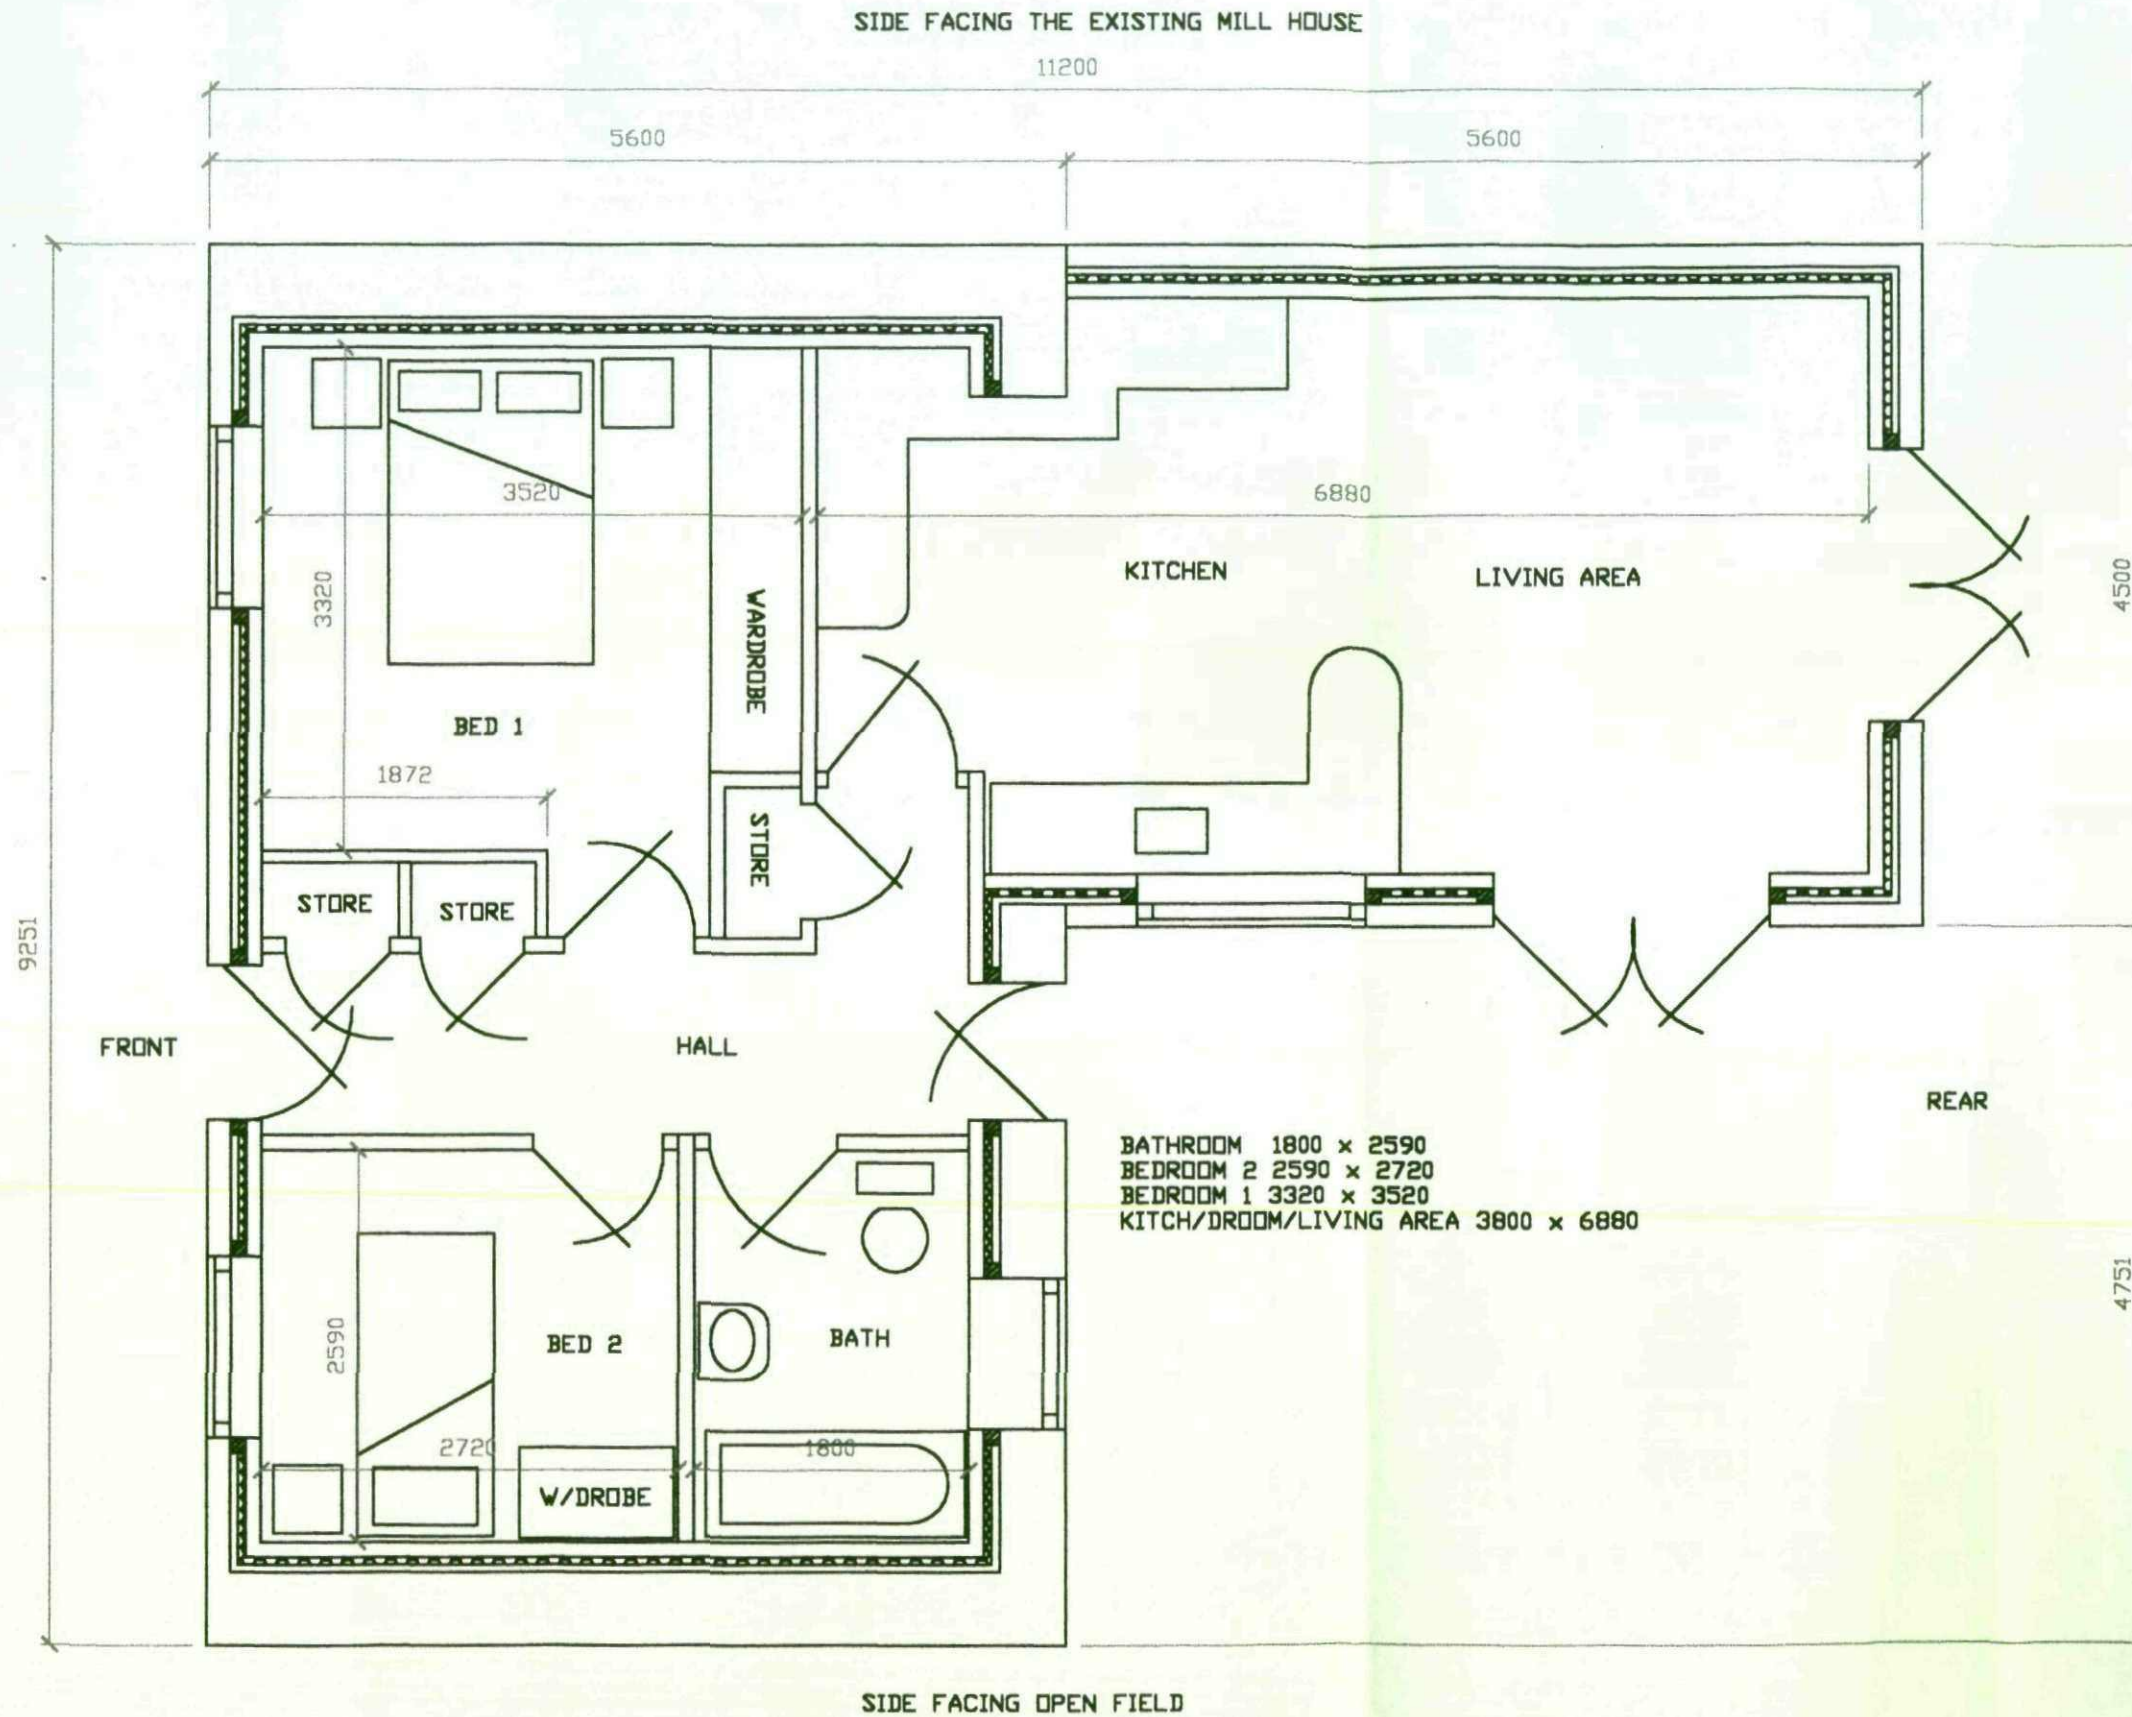

CLIENT
MR & MRS M HOLLINS
THE MILL HOUSE
OFF INGS LANE, LITTLE HOUGHTON

TITLE
PROPOSED FLOOR LAYOUT OF CONVERSION
AND REAR EXTENSION

Quill
ARCHITECTURE[©]

THIS DRAWING IS COPYRIGHT AND MUST NOT BE USED OR
DISCLOSED IN ANY WAY EXCEPT WHERE AUTHORISED IN
WRITING BY QUILL ARCHITECTURE.
TELEPHONE (01226) 755446 REG No 5210984

SCALE 1 : 50	DRAWN AD
DATE 10/11/08	REV
DRG No CAD/QA/08006	