



Notes


1. This drawing has been prepared in accordance with the scope of RPS's appointment with its client and is subject to the terms and conditions of that appointment. RPS accepts no liability for any use of this document other than by its client and only for the purposes for which it was prepared and provided.
2. If received electronically it is the recipient's responsibility to print to correct scale. Only written dimensions should be used.
3. This drawing should be read in conjunction with all other relevant drawings and specifications.

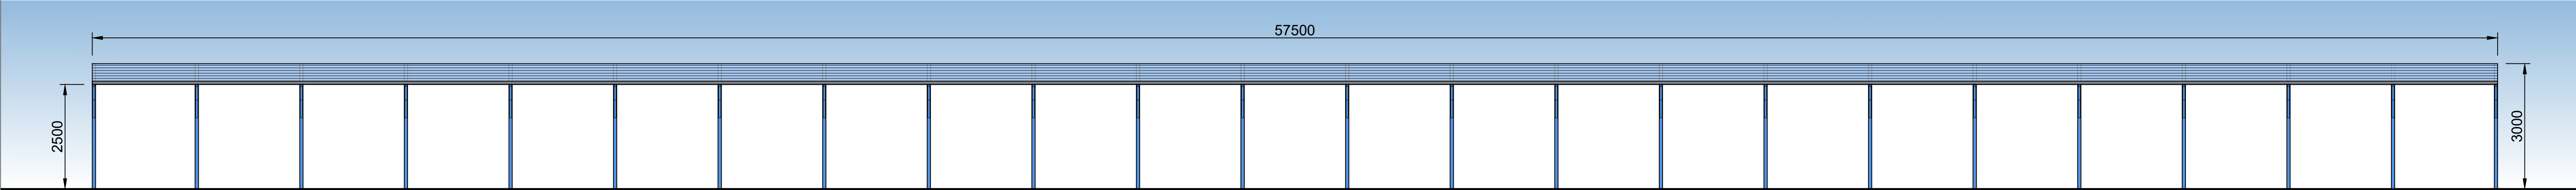


East Elevation as Proposed  
1:50

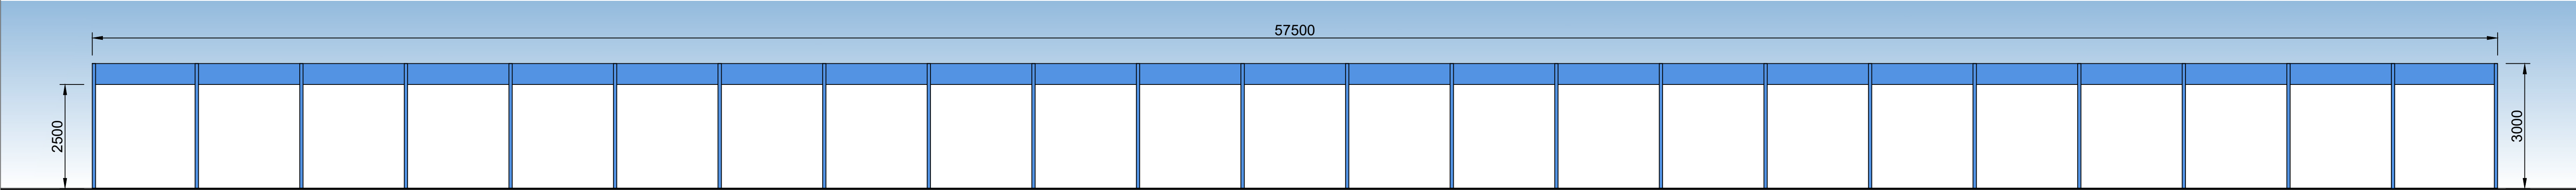


West Elevation as Proposed  
1:50

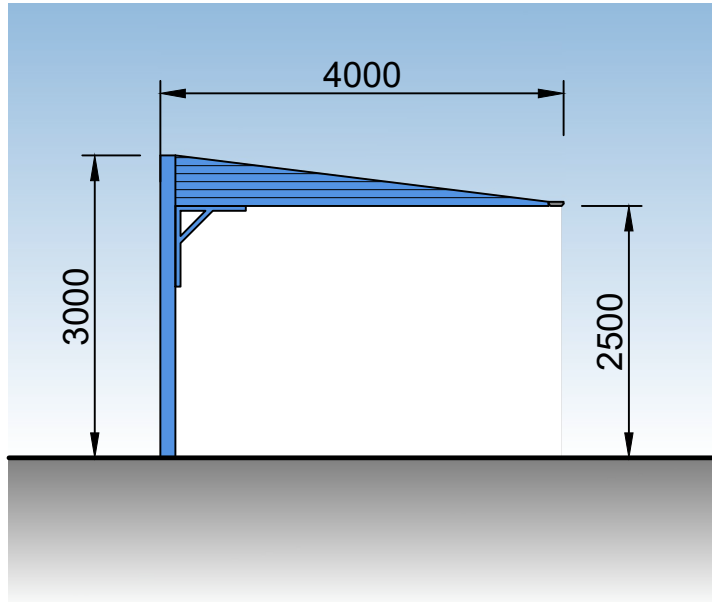

South Elevation as Proposed  
1:50

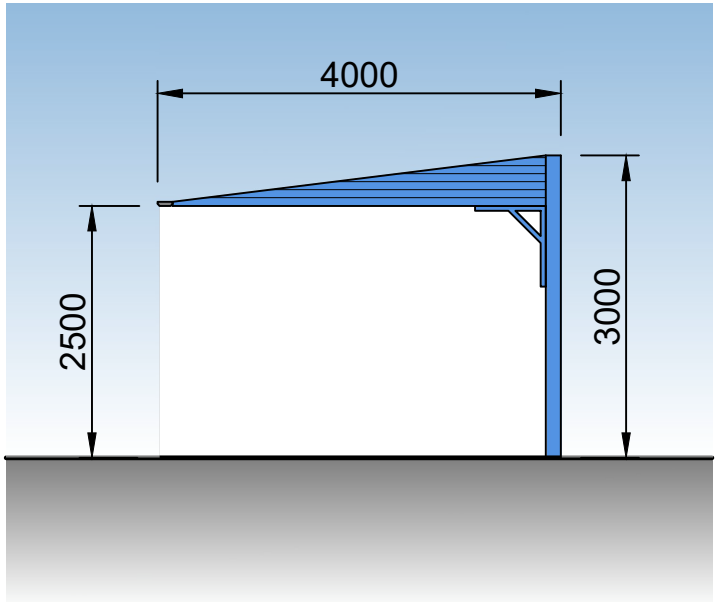

North Elevation as Proposed  
1:50

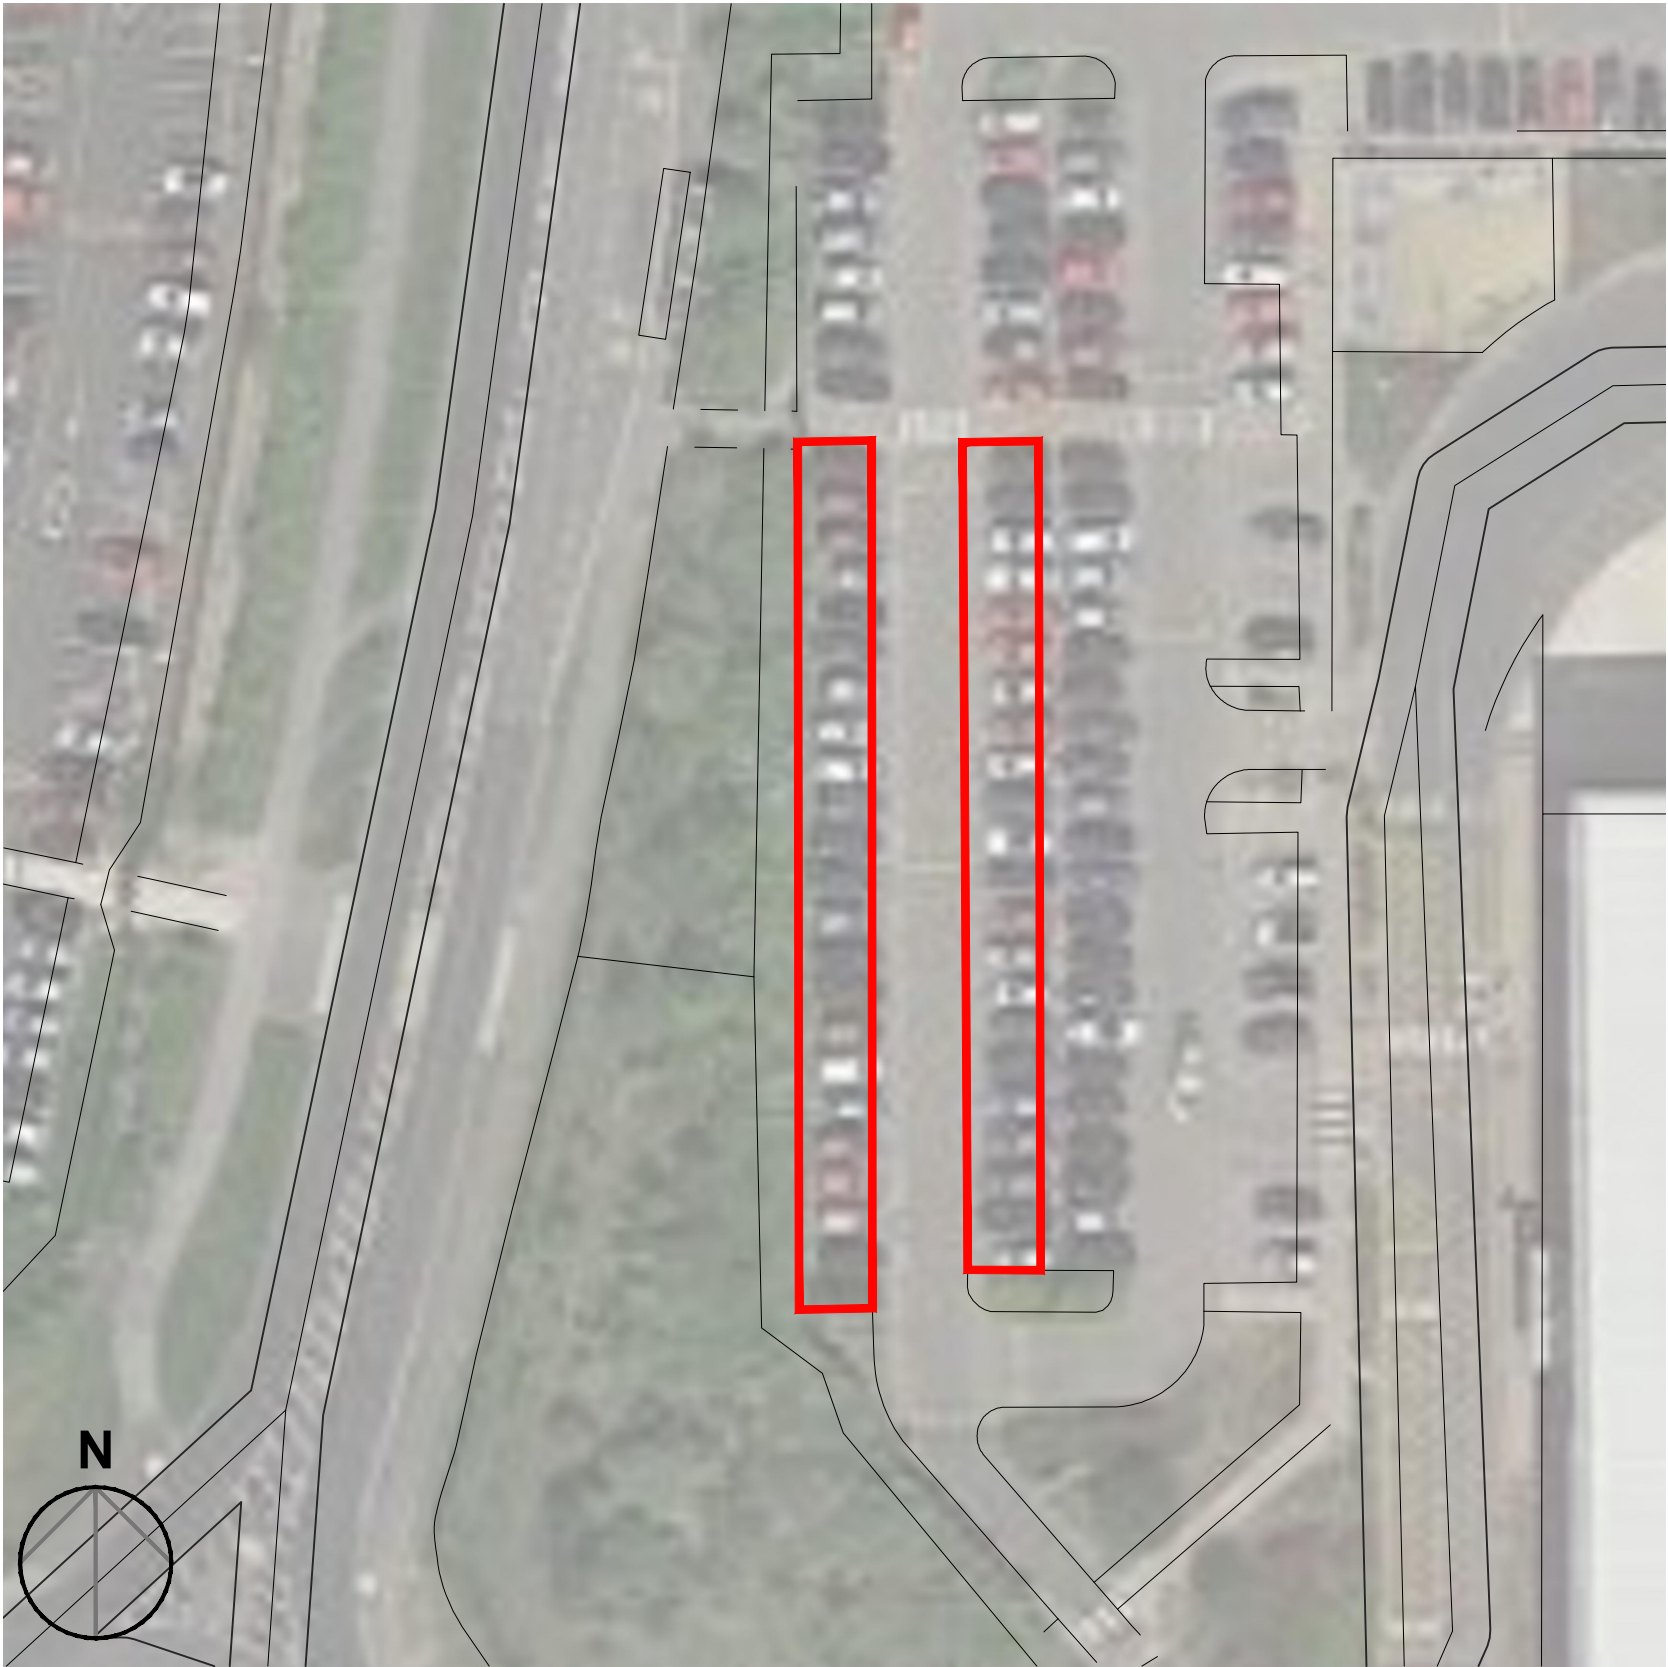

Key Plan  
1:500



| Rev   | Description | By | Ckd | Date |
|---|-------------|----|-----|------|
| <div><div><div><div><div><div><span></span></div><div><b>rps</b></div></div></div><div><div><div><span></span></div><div>MAKING<br/>COMPLEX<br/>EASY</div></div></div></div></div><div>Sherwood House, Sherwood Avenue,<br/>Newark, Nottinghamshire, NG24 1QQ<br/>T:01636 605 700 E: rpsnewark@rpsgroup.com</div></div>   |             |    |     |      |
| Client   |             |    |     |      |
| <div><div><div><div><div><span></span></div><div><b>XPO</b></div></div><div>Logistics</div></div></div></div>   |             |    |     |      |
| Project   |             |    |     |      |
| ASOS Barnsley   |             |    |     |      |
| Title   |             |    |     |      |
| Proposed Typical<br>Canopy Elevations   |             |    |     |      |
| <div><div><div><div><div><div>RPS Project Number</div><div>NK020343</div></div><div><div>Scale @ A1</div><div>1:50</div></div><div><div>Date Created</div><div>11/08/20</div></div></div><div><div><div><div>Task Team<br/>Manager</div><div>KRP</div></div><div><div>Information<br/>Author</div><div>DEC</div></div><div><div>Task Information<br/>Manager</div><div>AE</div></div></div><div>Status</div><div>S1 (Suitable for Information)</div><div><div><div>Document Number</div><div>SK002</div></div><div><div>Revision</div><div>-</div></div></div><div><div>Project Code - Originator - Zone - Level - Type - Role - Drawing Number</div><div><a href="http://rpsgroup.com">rpsgroup.com</a></div></div></div></div></div></div> |             |    |     |      |