



Drawing No.	Rev No.
PJC001 -002	A

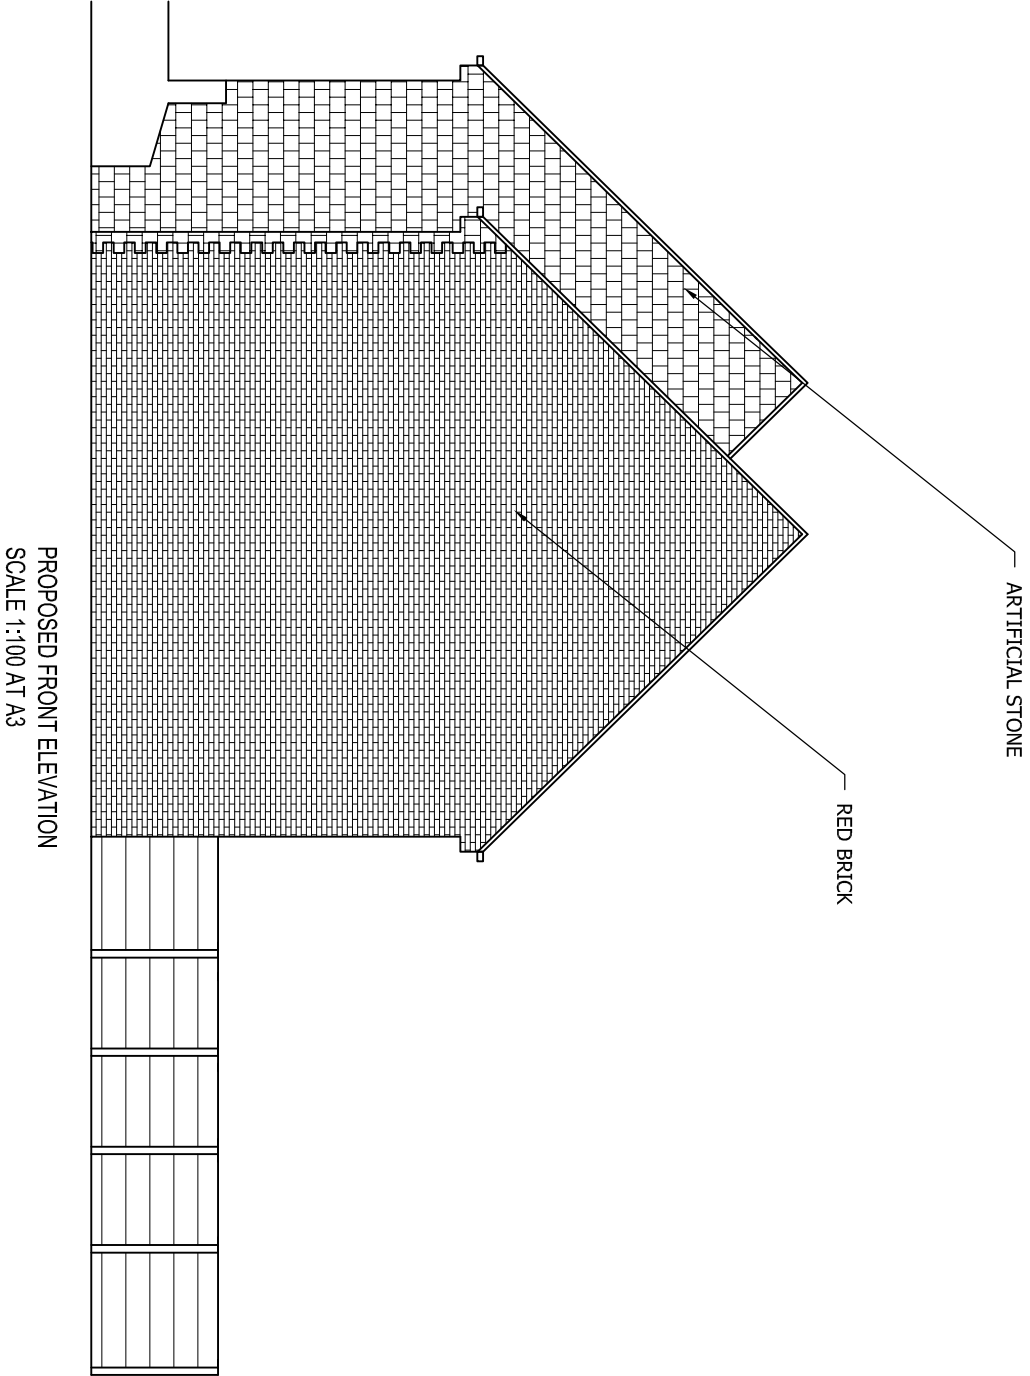

PROPOSED FRONT ELEVATION
SCALE 1:100 AT A3

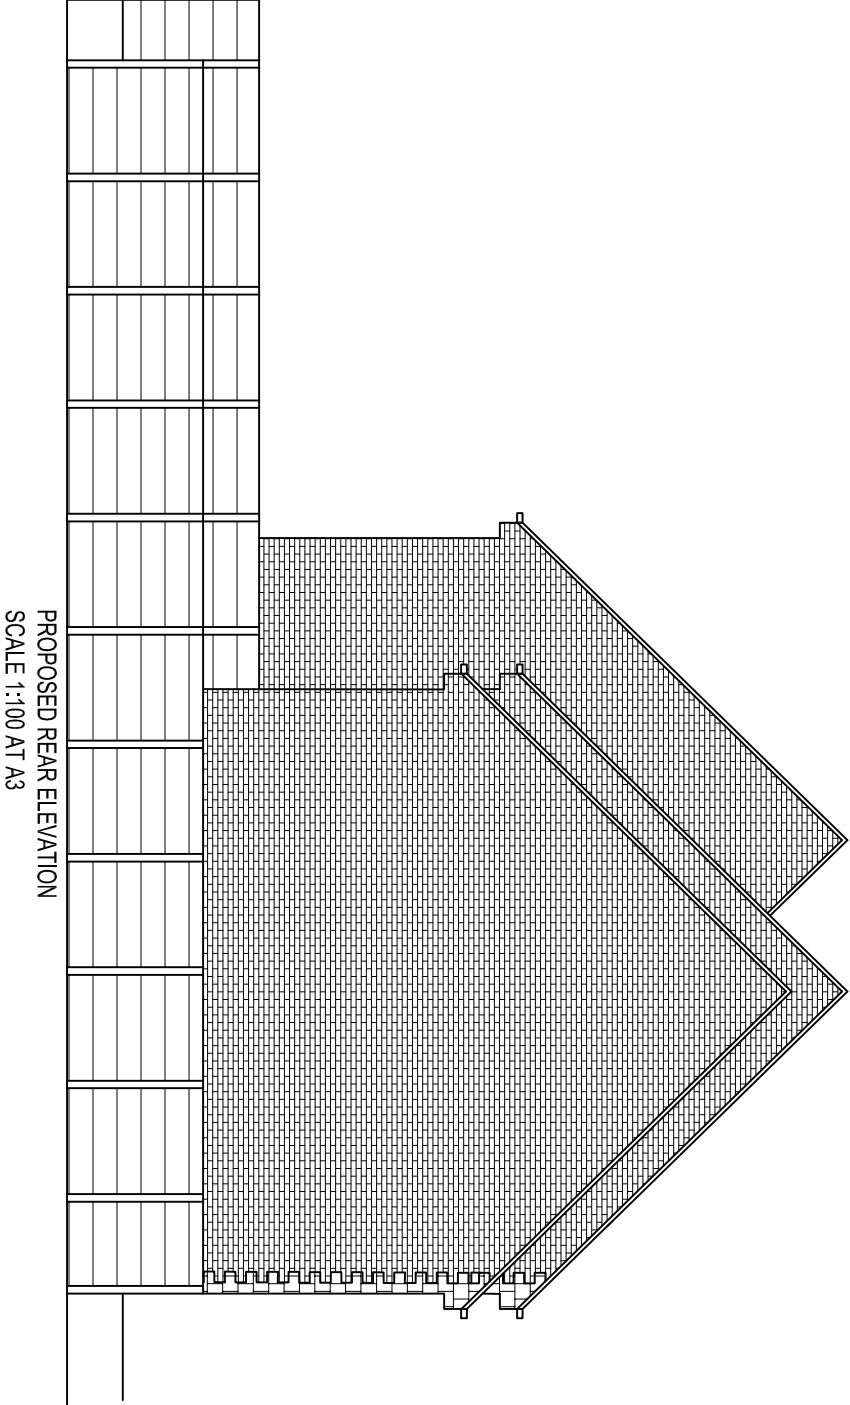

PROPOSED REAR ELEVATION
SCALE 1:100 AT A3

DO NOT SCALE: Contractor to check all dimensions and report any omissions or errors

NOTES

A	Domers removed	JRB	PC	PC	20/11/57
Rev	Description	By	Chk	App	Date

JRB DESIGNS LTD
166 Churchfield Lane
Barnsley
S75 5FA
Tel: 01226 383542
Fax: 01226 380078
Mob: 07970 541192
Email: joine@jrbdesigns.co.uk
This drawing is copyright. © Jrbdesigns Ltd.

Client

PJC BUILDERS
30 ALLENDALE ROAD
DARTON
BARNSELEY

Drawing Title

PROPOSED ELEVATIONS 1

Address

MELVILLE STREET
WOMBWELL
BARNSELEY

Project Title:

PROPOSED FIVE NEW TOWN
HOUSES

Purpose of Issue:

PLANNING

Drawing Status

FIRST ISSUE

Scale at A3 AS SHOWN	Drawn By JRB	Date 22/09/2009	
Checked By PC	Date 22/09/2009	Approved By PC	Date 22/09/2009
Project No. PJC001	Drawing No. 002		Revision A

APPROVAL ☒ INFORMATION ☐ TENDER ☐ CONTRACT ☐ CONSTRUCTION ☐