



Elevation D

New AC & condenser units, refer to drawing "170710 RS Co-op Penistone CR3 Rev04"

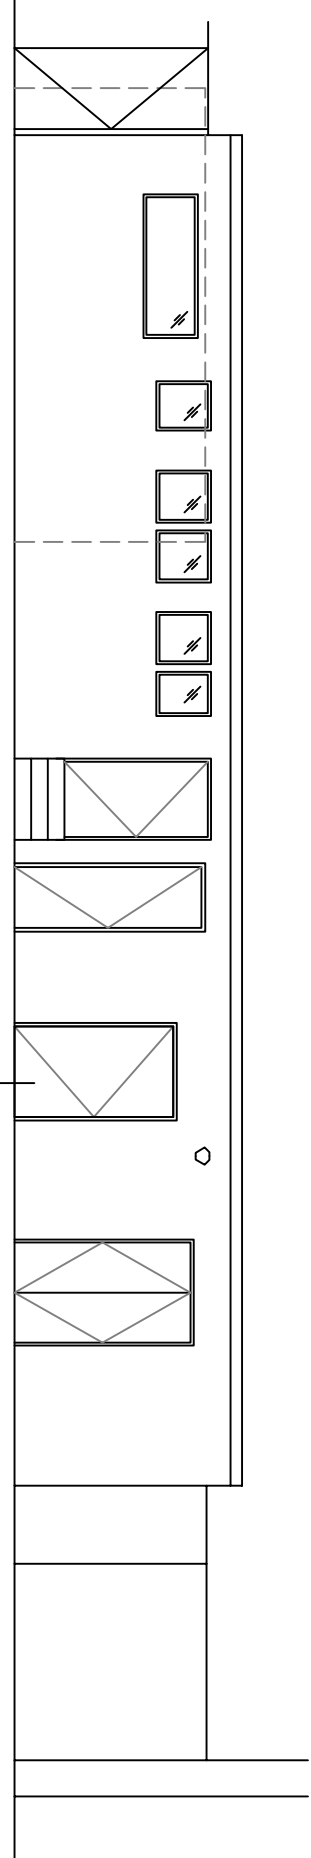

Elevation C

New steel access door, finish: RAL 7043 Traffic Grey B (mat)

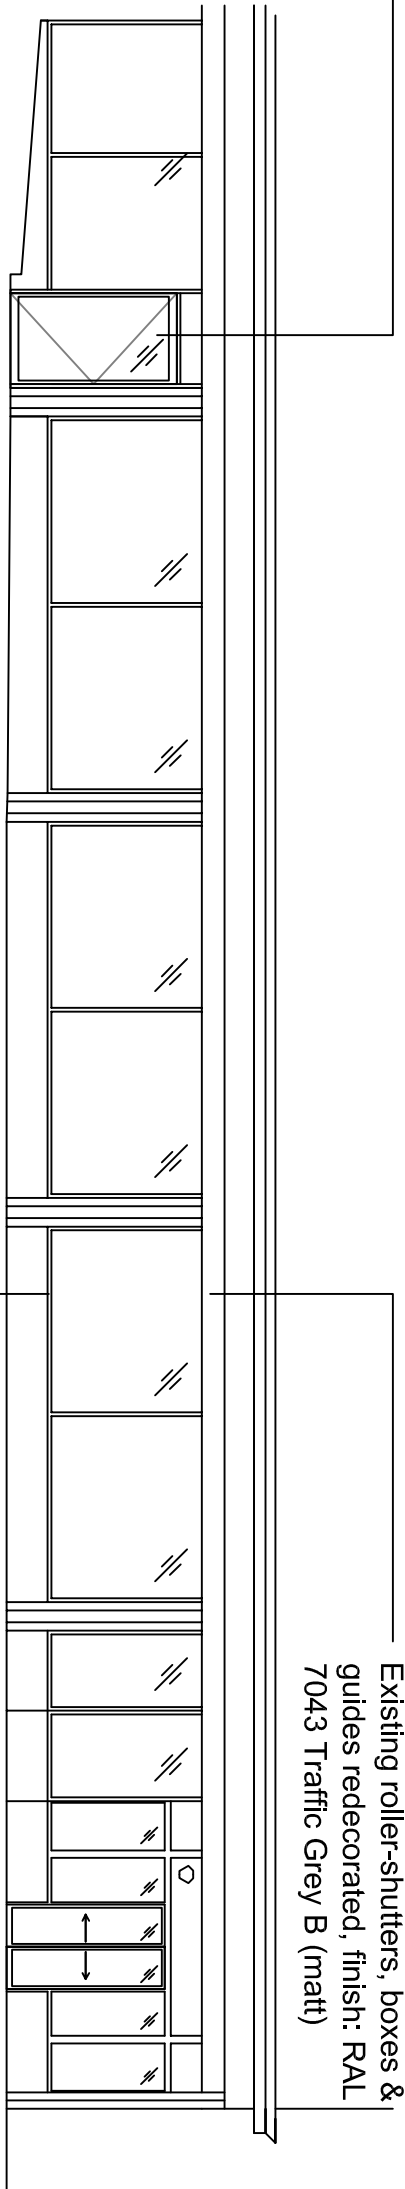


Elevation B

New PPC aluminium framed swing door, finish: RAL 7043 Traffic Grey B (mat)

Existing roller-shutters, boxes & guides redecorated, finish: RAL 7043 Traffic Grey B (mat)


Existing PPC aluminium framed shop-front windows & auto-doors redecorated, finish: RAL 7043 Traffic Grey B (mat)

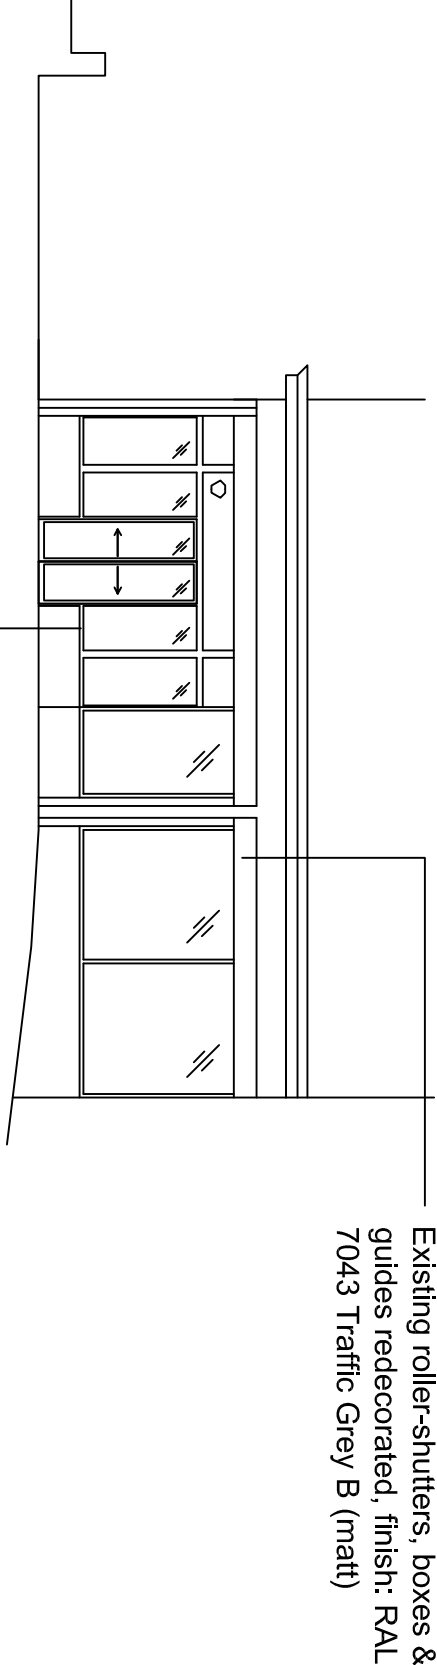


Elevation A

Existing roller-shutters, boxes & guides redecorated, finish: RAL 7043 Traffic Grey B (mat)

Existing PPC aluminium framed shop-front windows & auto-doors redecorated, finish: RAL 7043 Traffic Grey B (mat)

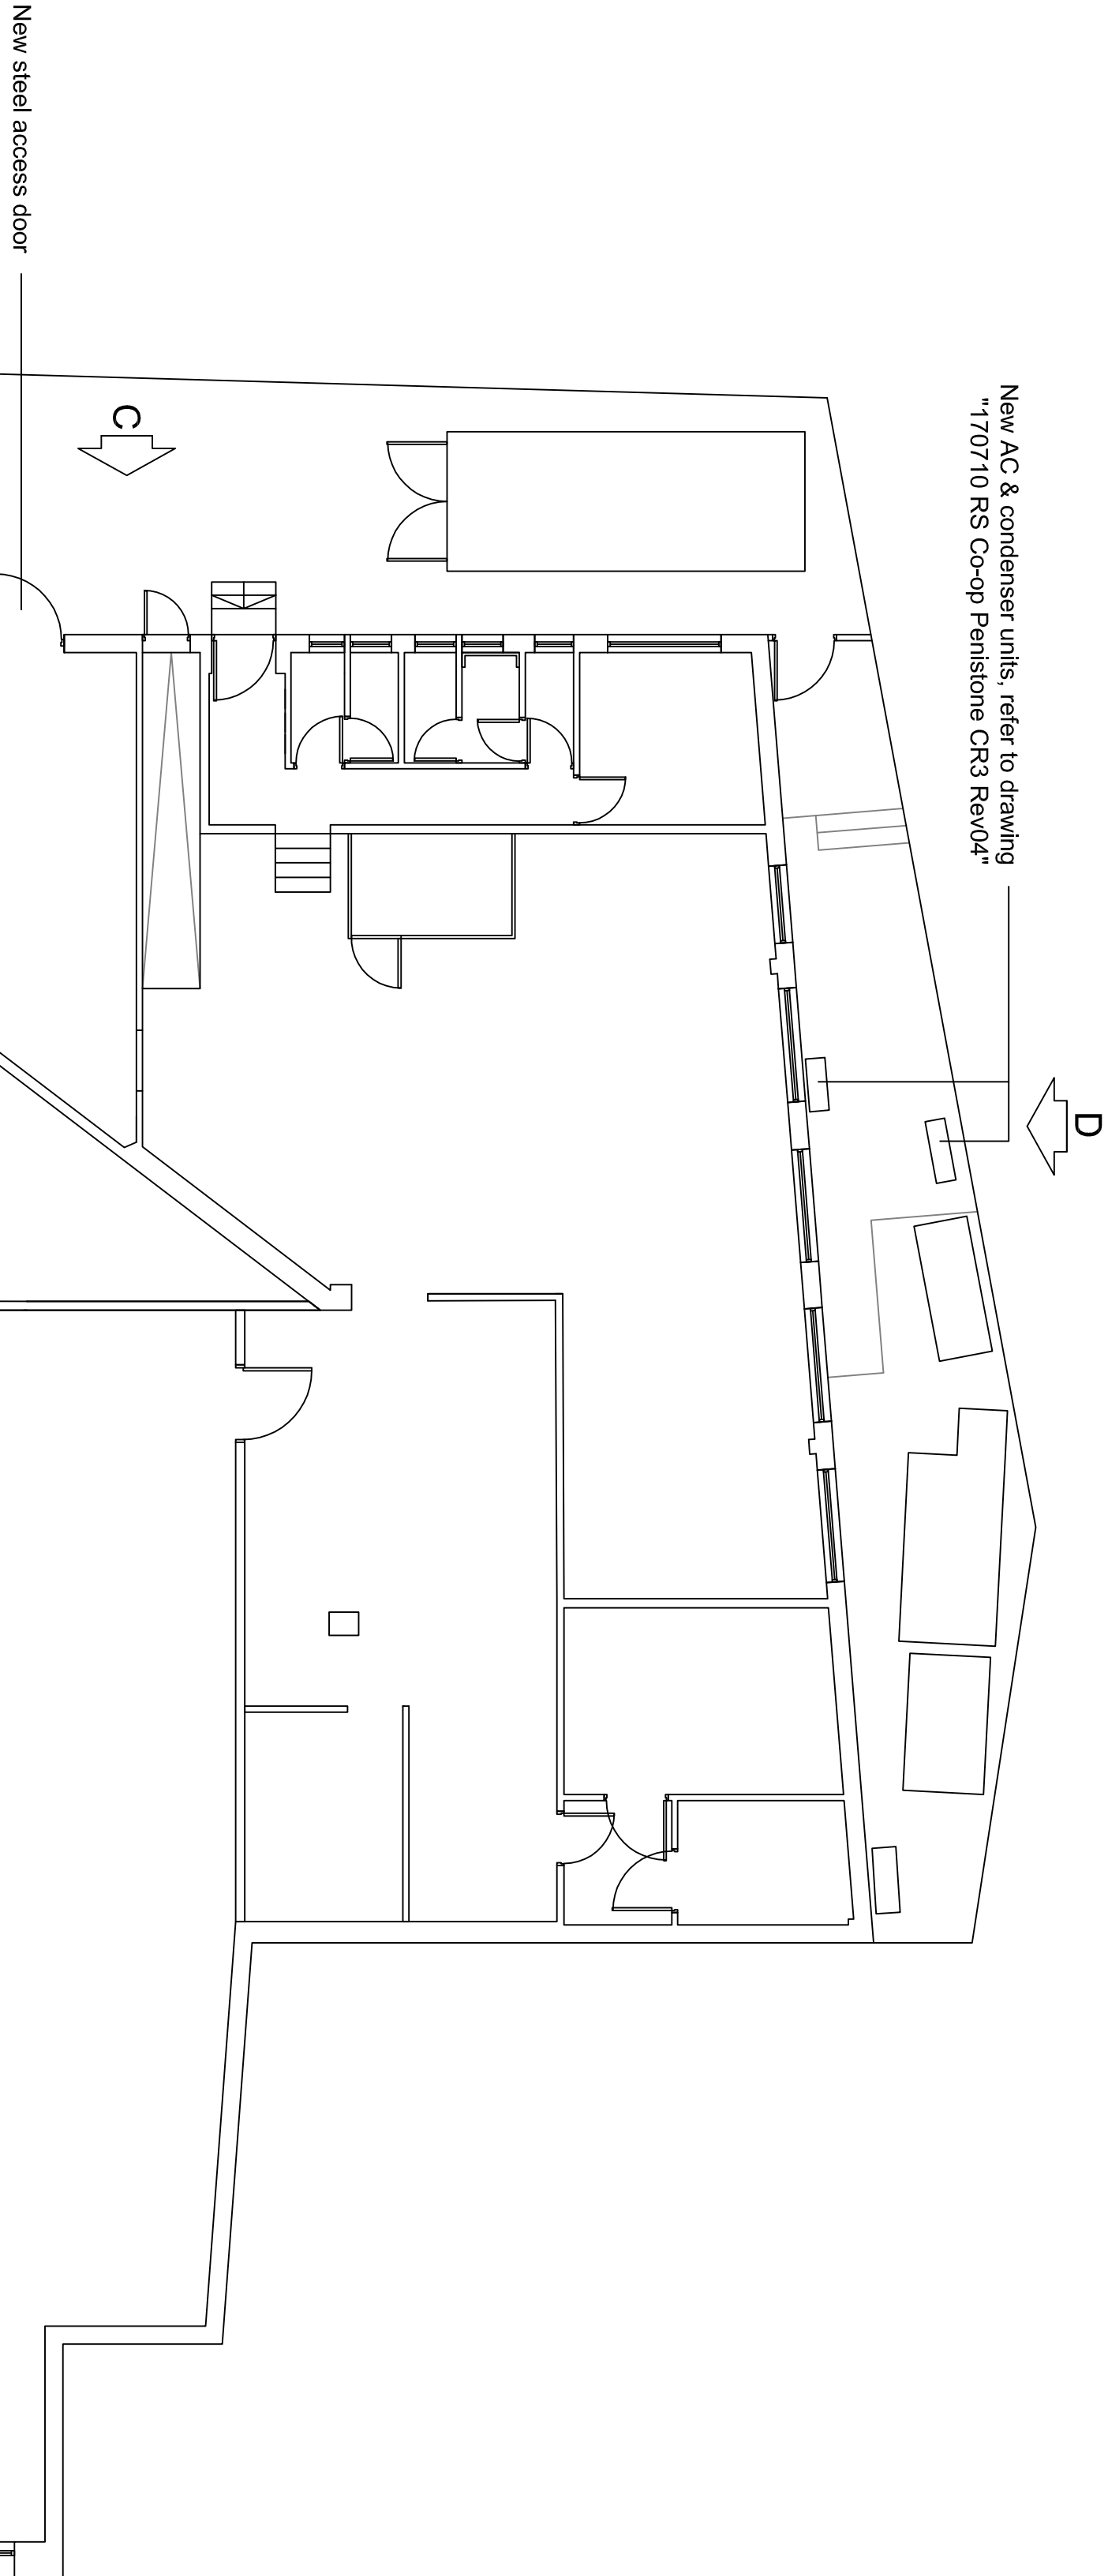

Ground floor plan

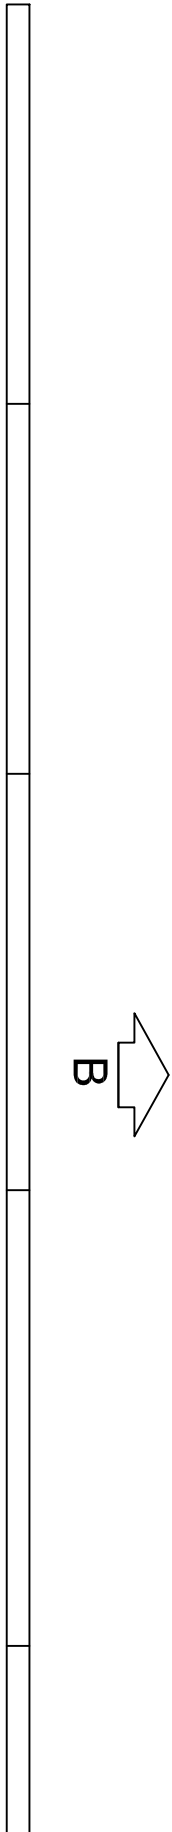

SCALE 1:100

0m 2 4 6 8 10

PROPOSED DETAILS

© THE CONTENTS OF THIS DRAWING REMAIN THE SOLE PROPERTY OF WELLSFIELD ASSOCIATES AND MUST NOT BE COPIED OR REPRODUCED WITHOUT PRIOR PERMISSION.
FULL SURVEY NOT CARRIED OUT. DRAWING PRODUCED USING INFORMATION SUPPLIED BY THE CLIENT

Wellsfield Associates

66 High Road
Penistone
Essex
SS5 4TA
Tel: 07840 751750
mail@wellsfieldassociates.co.uk

project
Co-op Store
Market Street
Penistone
Sheffield
S36 6BZ

PROPOSED DETAILS

date	June '17	drawn	DAR
scale	1:100@A1	drg no.	3426.03