




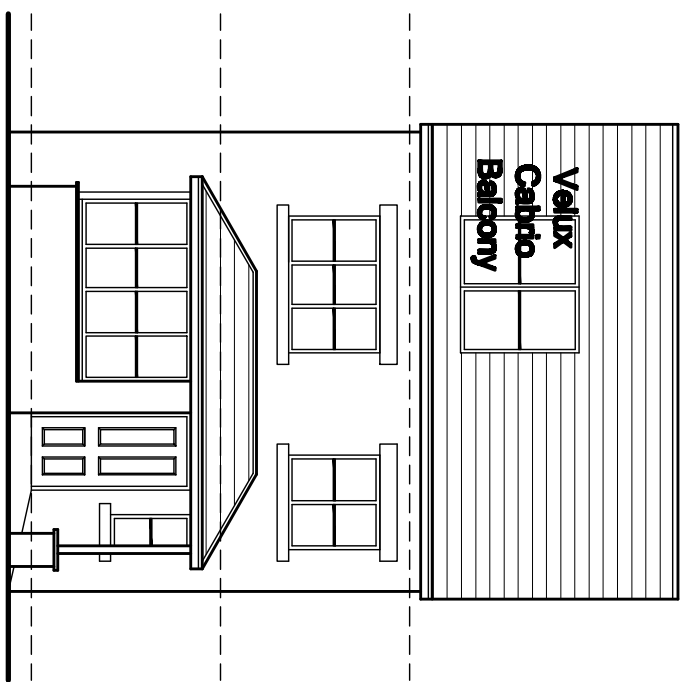


FRONT ELEVATION

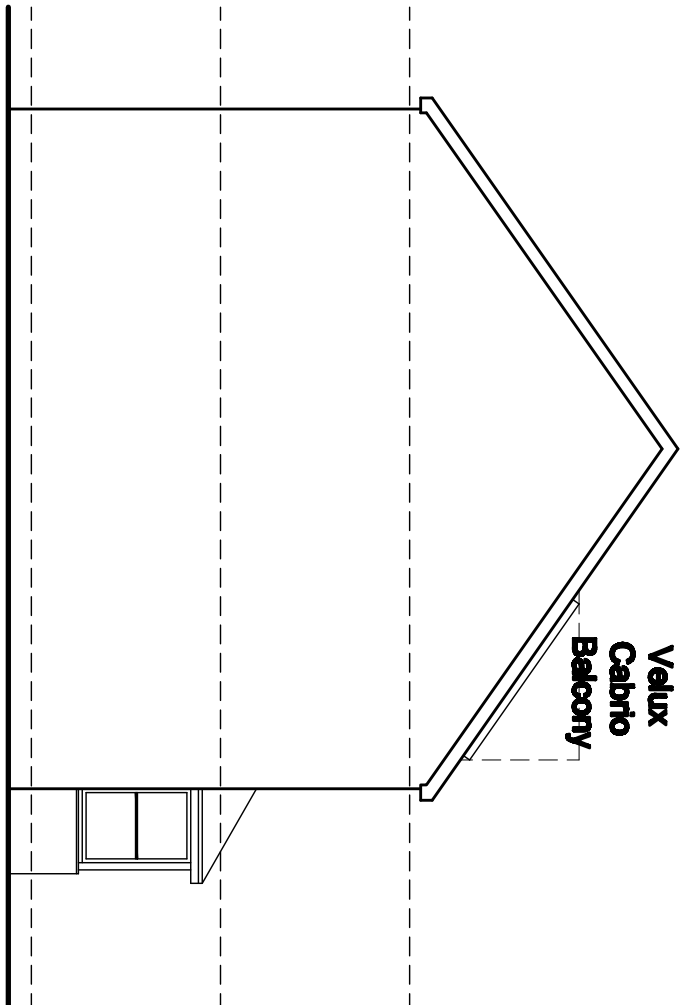


SIDE ELEVATION

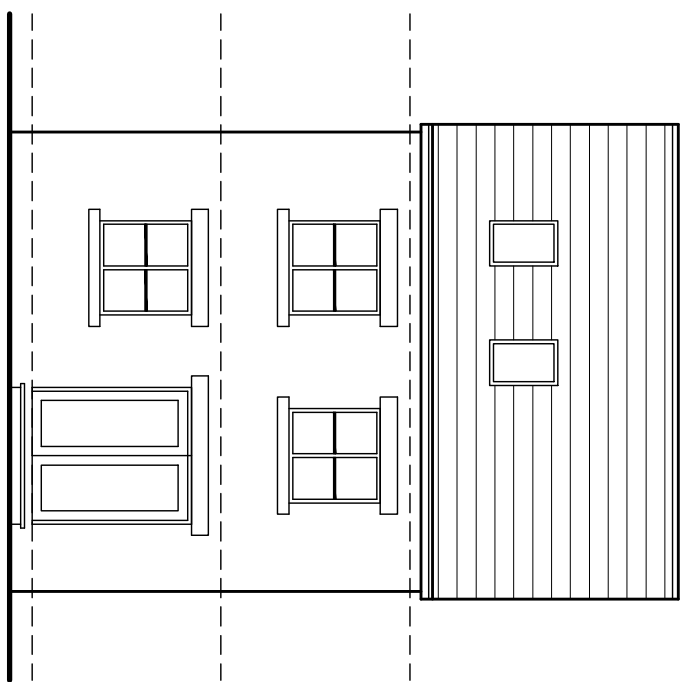


REAR ELEVATION

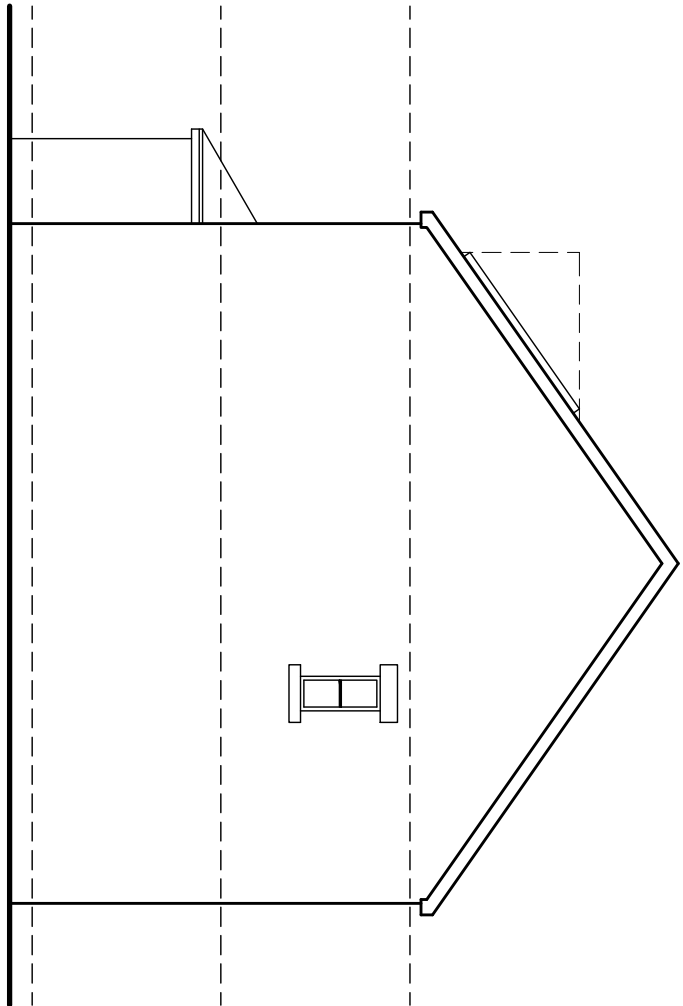


SIDE ELEVATION

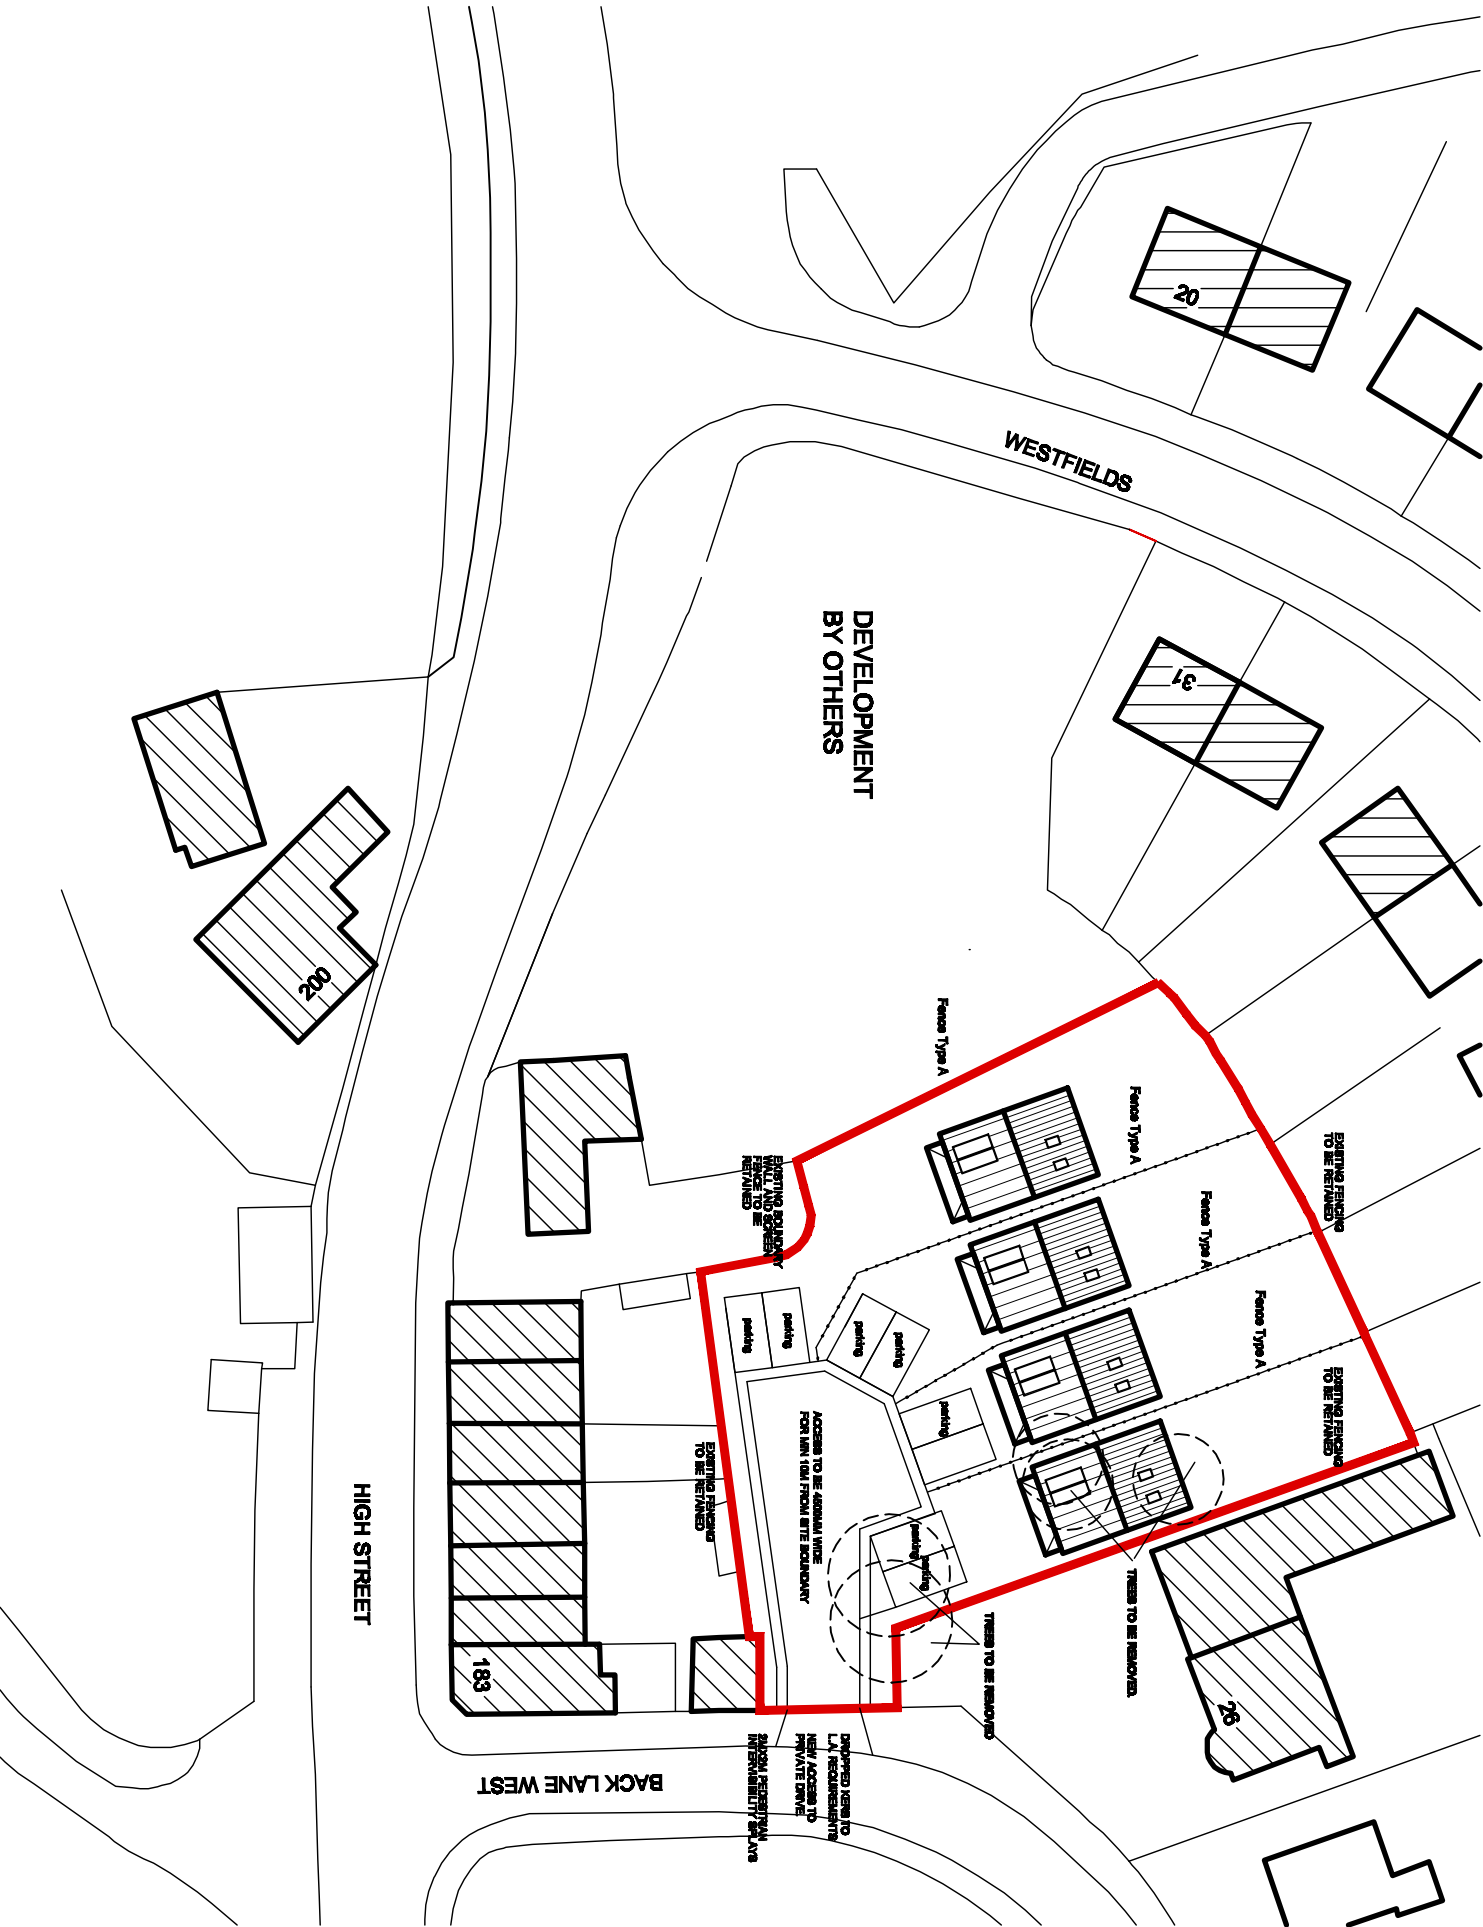


SITE PLAN
SCALE 1:500

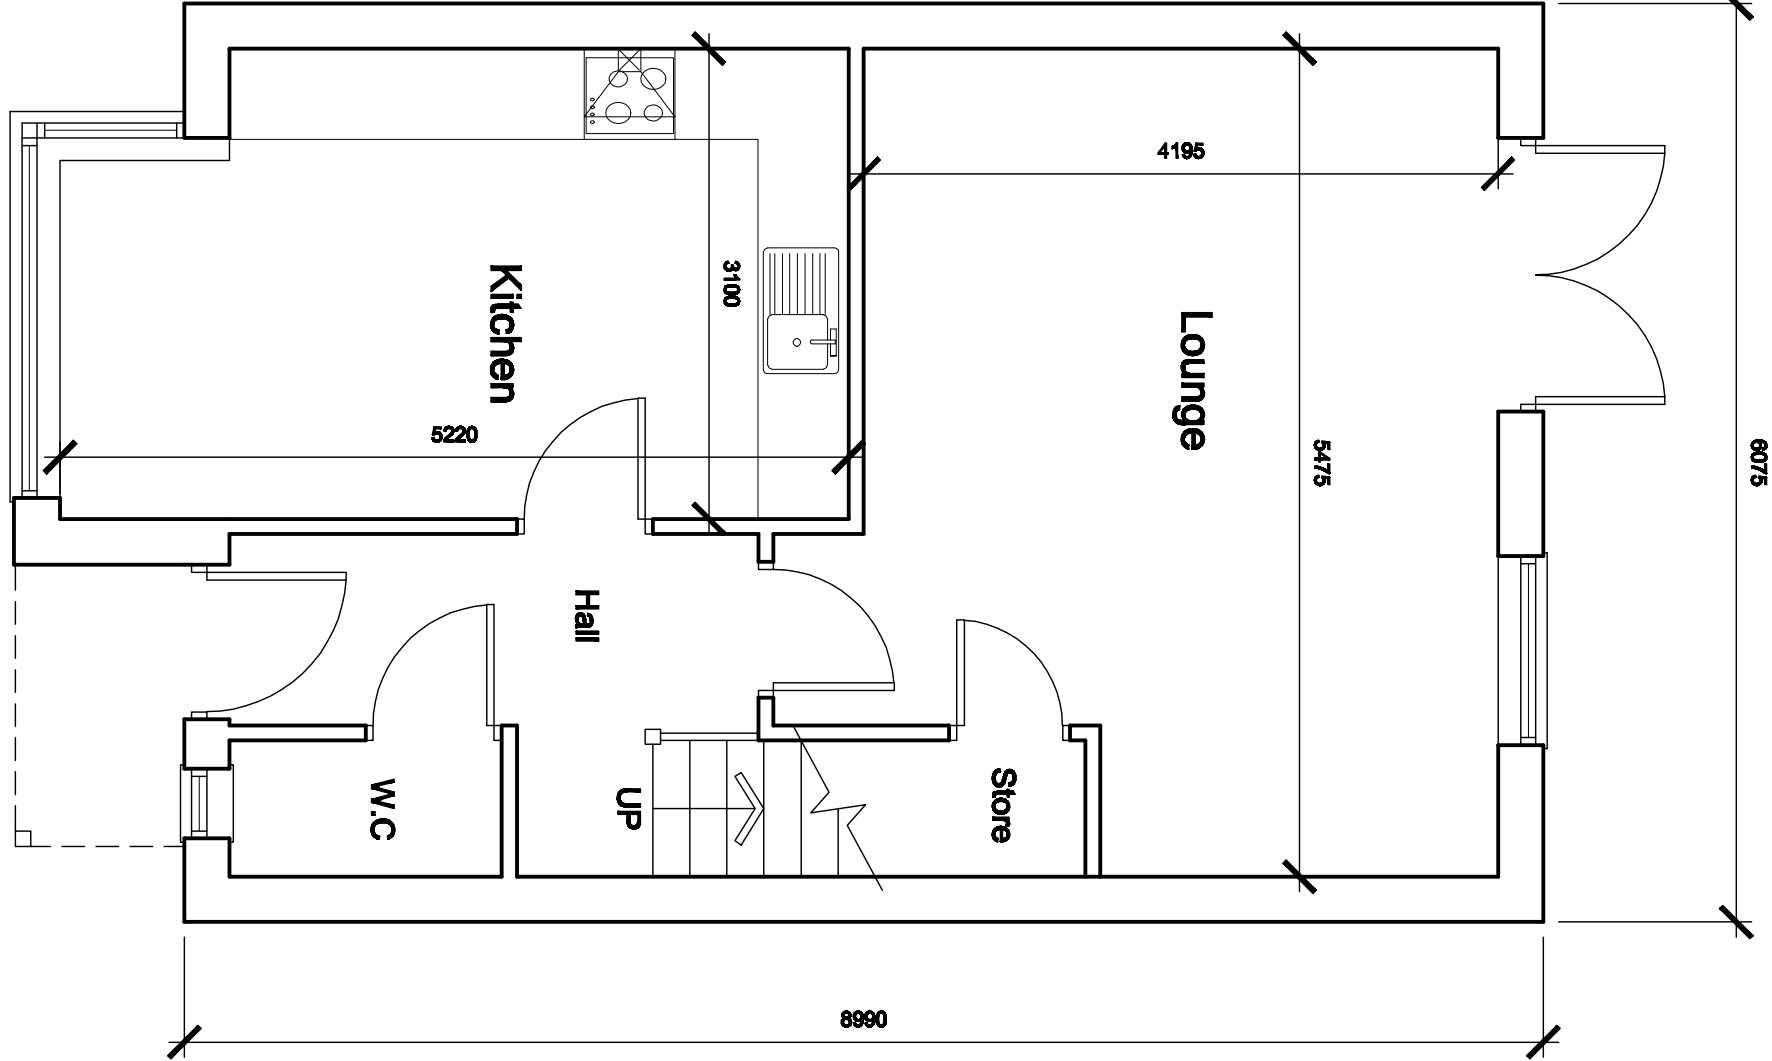


GROUND FLOOR PLAN

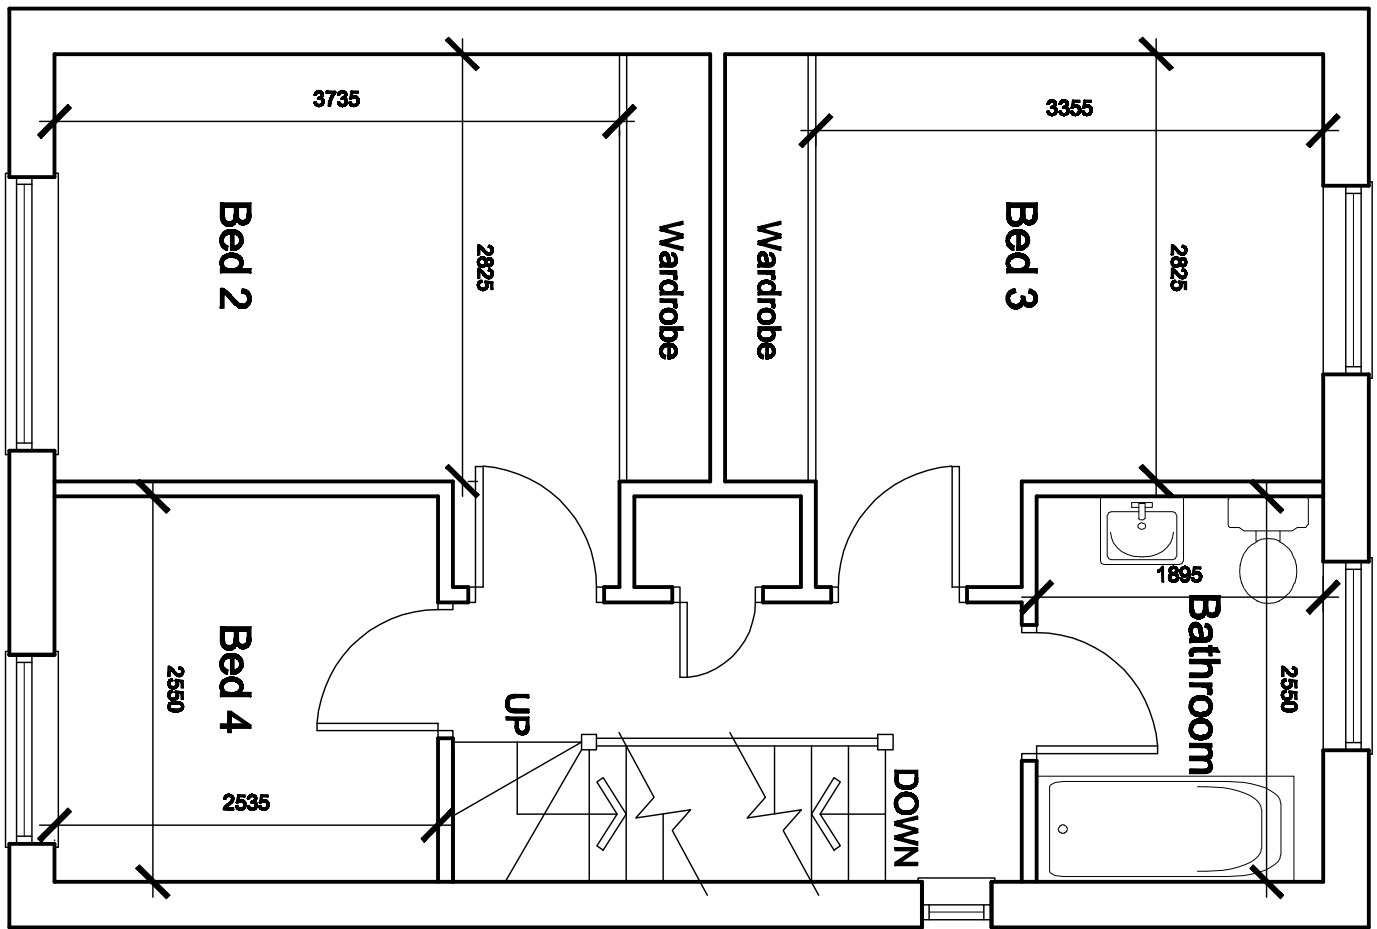

FIRST FLOOR PLAN

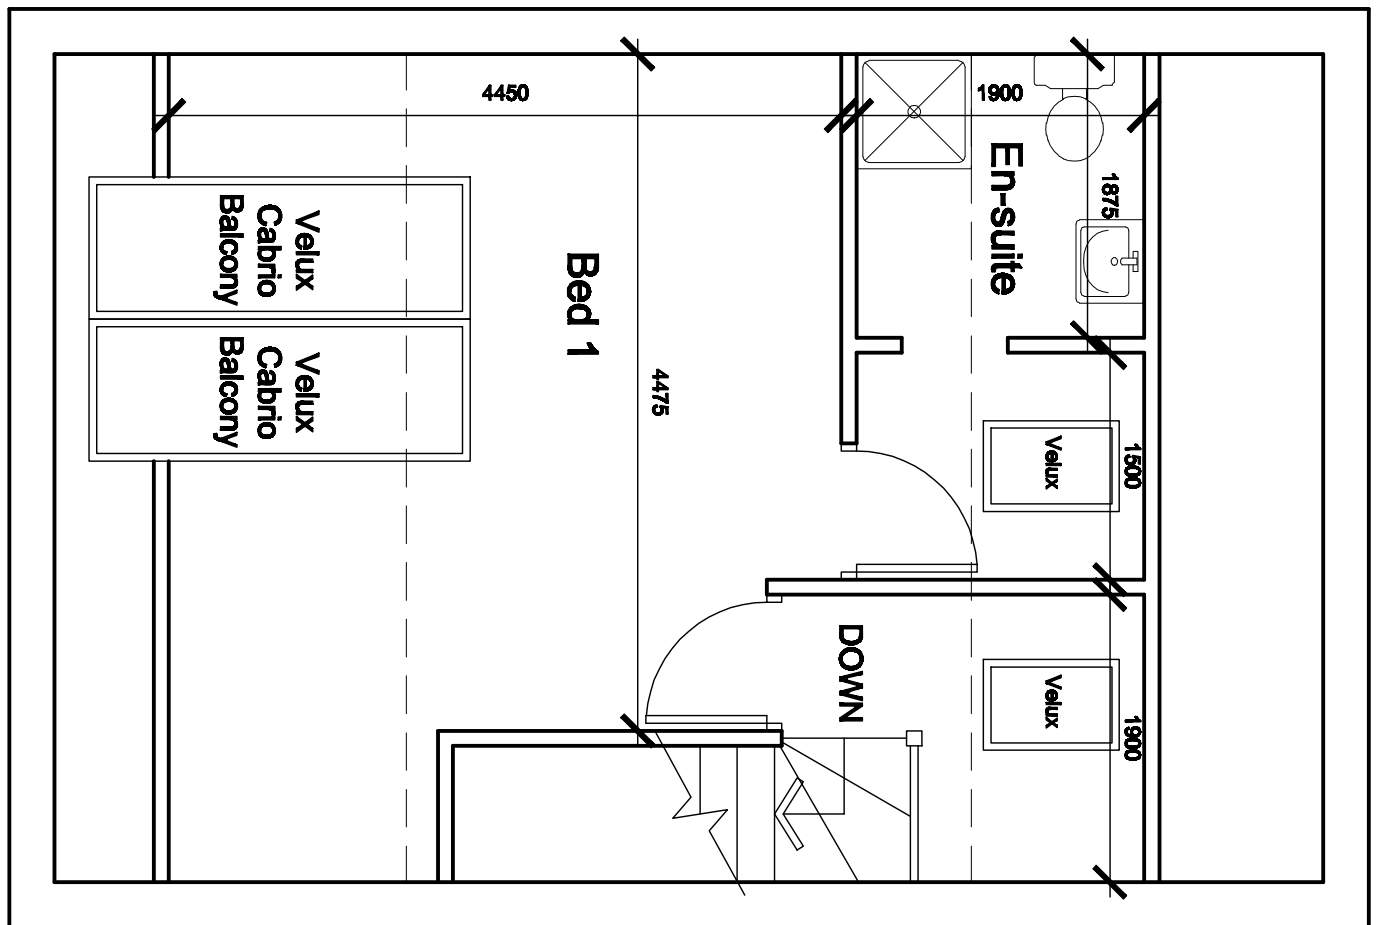


SECOND FLOOR PLAN

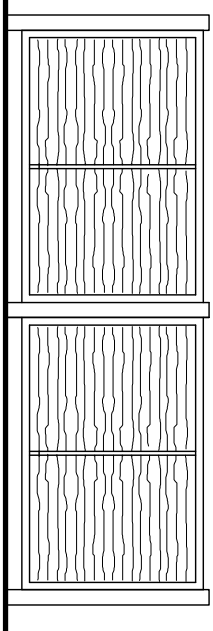

Concrete Posts
900 x 1500mm Dark Stained Timber
Larch Lap Fencing Panels

Fence Type B
1800mm High

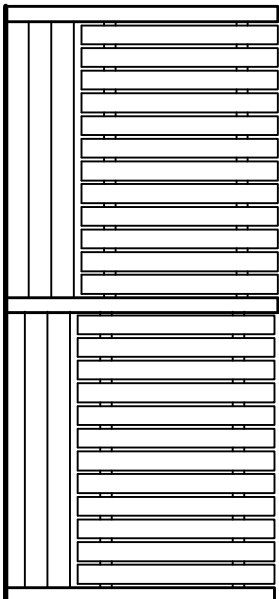

Concrete Posts
125 x 25mm Dark Stained Timber
Fencing & Rails
Concrete Gravel Boards

Fence Type A
1800mm High

White Agus Partnership				PROVIDENCE VILLA, 42 SACKVILLE STREET, BARNSELEY, S70 2DS SURVEYORS AND BUILDING DESIGN CONSULTANTS			
Project: PROPOSED DEVELOPMENT LAND ADJACENT BACK LANE WEST, ROYSTON BARNSELEY				Client: MASON BUILDING CONTRACTORS LTD			
Drawing Title: PLANS & ELEVATIONS		Date: MARCH 2010		Scale: 1:50 & 1:100		Rev.:	
Date	Suffix	Description	Date	Suffix	Description		