



Drawing No.	Rev No.
MRH001 -006	

DO NOT SCALE: Contractor to check all dimensions and report any omissions or errors


NOTES

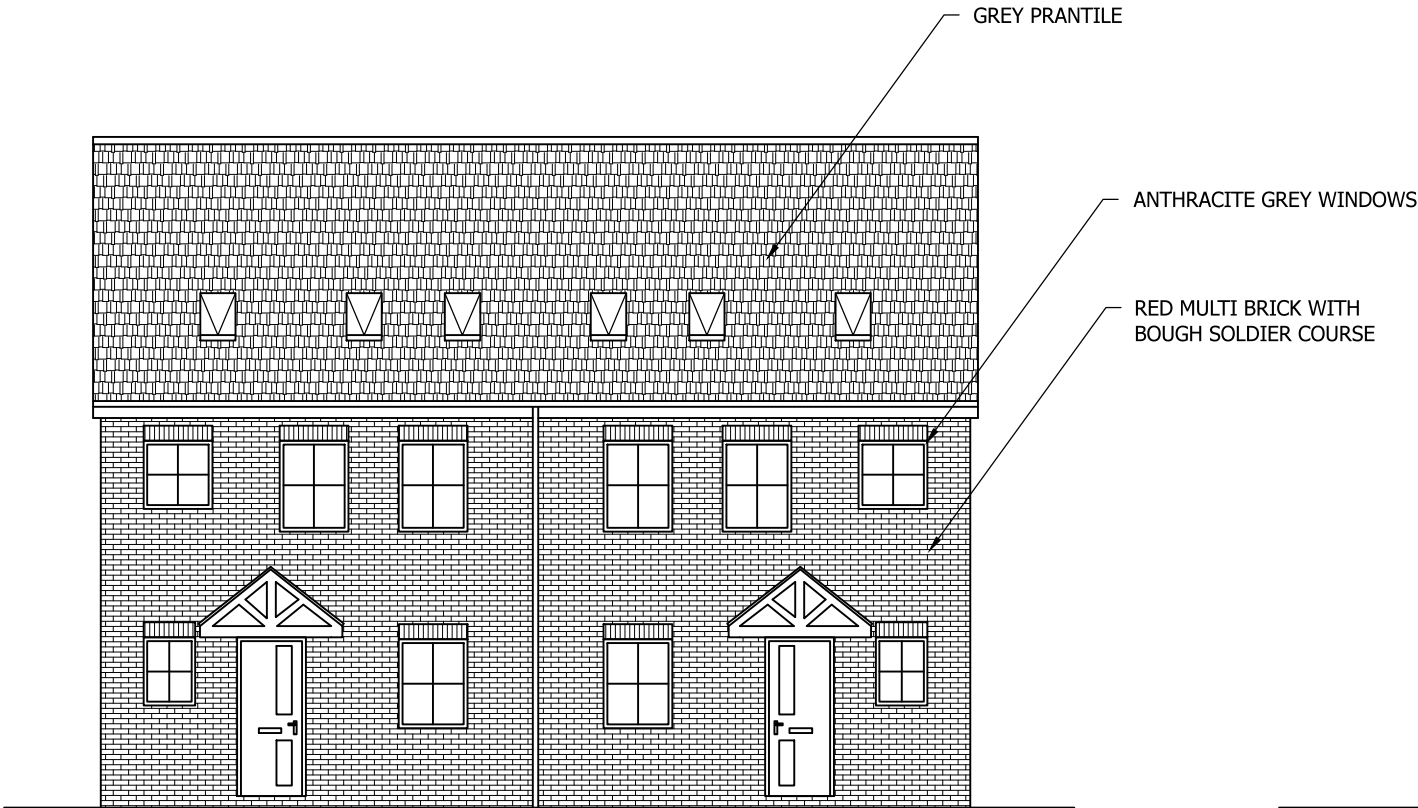


PROPOSED FRONT ELEVATION
SCALE 1:100 AT A3

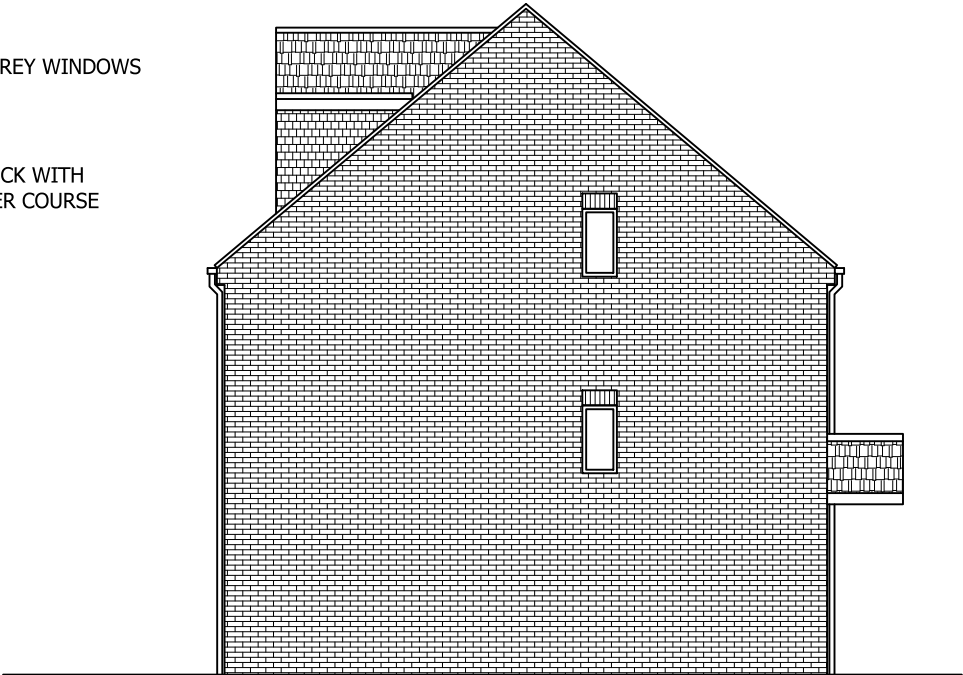

PROPOSED END ELEVATION
SCALE 1:100 AT A3

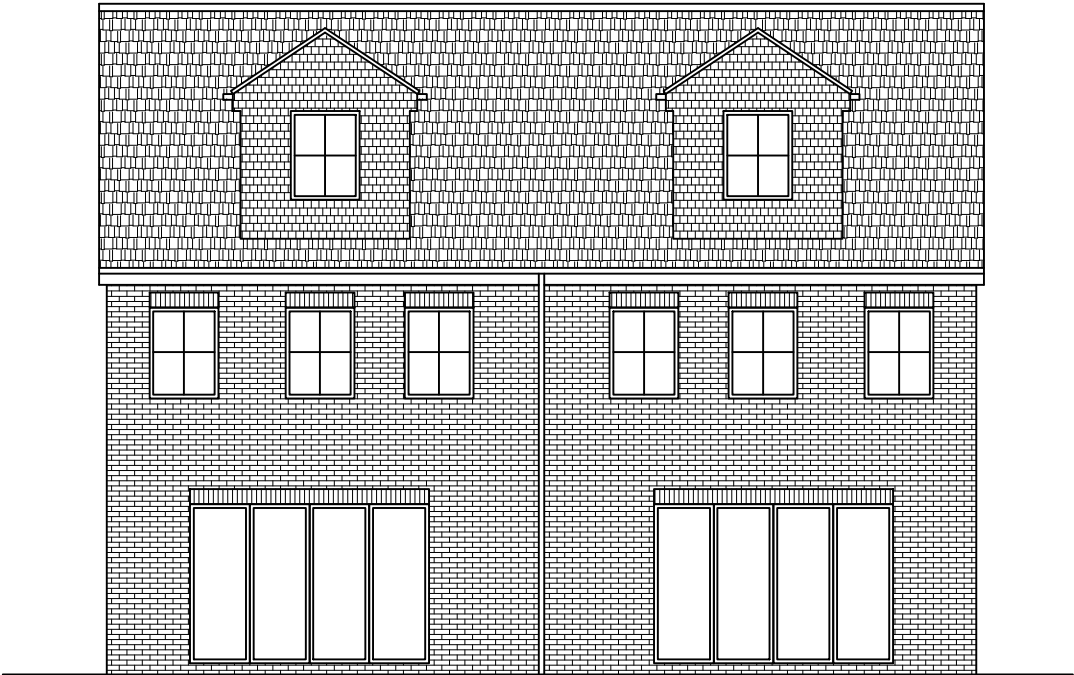

PROPOSED REAR ELEVATION
SCALE 1:100 AT A3

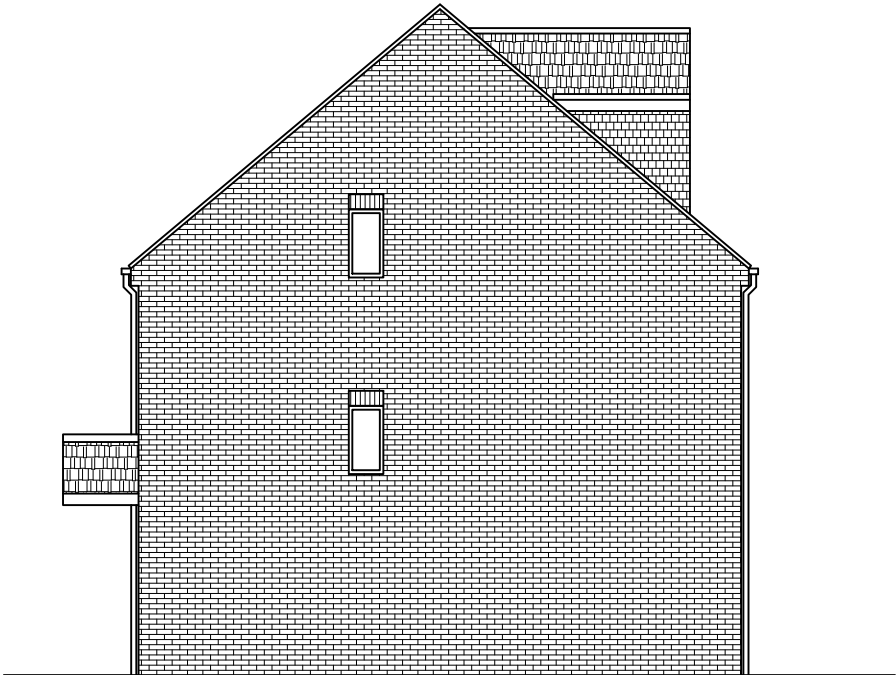

PROPOSED END ELEVATION
SCALE 1:100 AT A3

Rev	Description	By	Chk	App	Date
-----	-------------	----	-----	-----	------

JRB DESIGNS Ltd
1 Saville Road
Cudworth
Barnsley
S72 8LT
Tel: 01226 383542
Fax: 01226 380078
Mob: 07970 541192
Email: john@jrbdesigns.co.uk

This drawing is copyright. © jrbdesigns Ltd.

Client
HOLCON GROUP

Drawing Title
PROPOSED ELEVATIONS 7 TO 14

Address
**LAND OFF ACORN WAY
GRIMETHORPE
BARNSELY**

Project Title:
**PROPOSED NEW HOUSING
DEVELOPMENT**

Purpose of Issue:
PLANNING

Drawing Status
FIRST ISSUE

Scale at A3 AS SHOWN	Drawn By JRB	Date 08/11/2020
-------------------------	-----------------	--------------------

Checked By	Date 08/11/2020	Approved By	Date 08/11/2020
------------	--------------------	-------------	--------------------

Project No. MRH001	Drawing No. 006	Revision -
------------------------------	---------------------------	----------------------

APPROVAL ☒ INFORMATION ☐ TENDER ☐ CONTRACT ☐ CONSTRUCTION ☐