



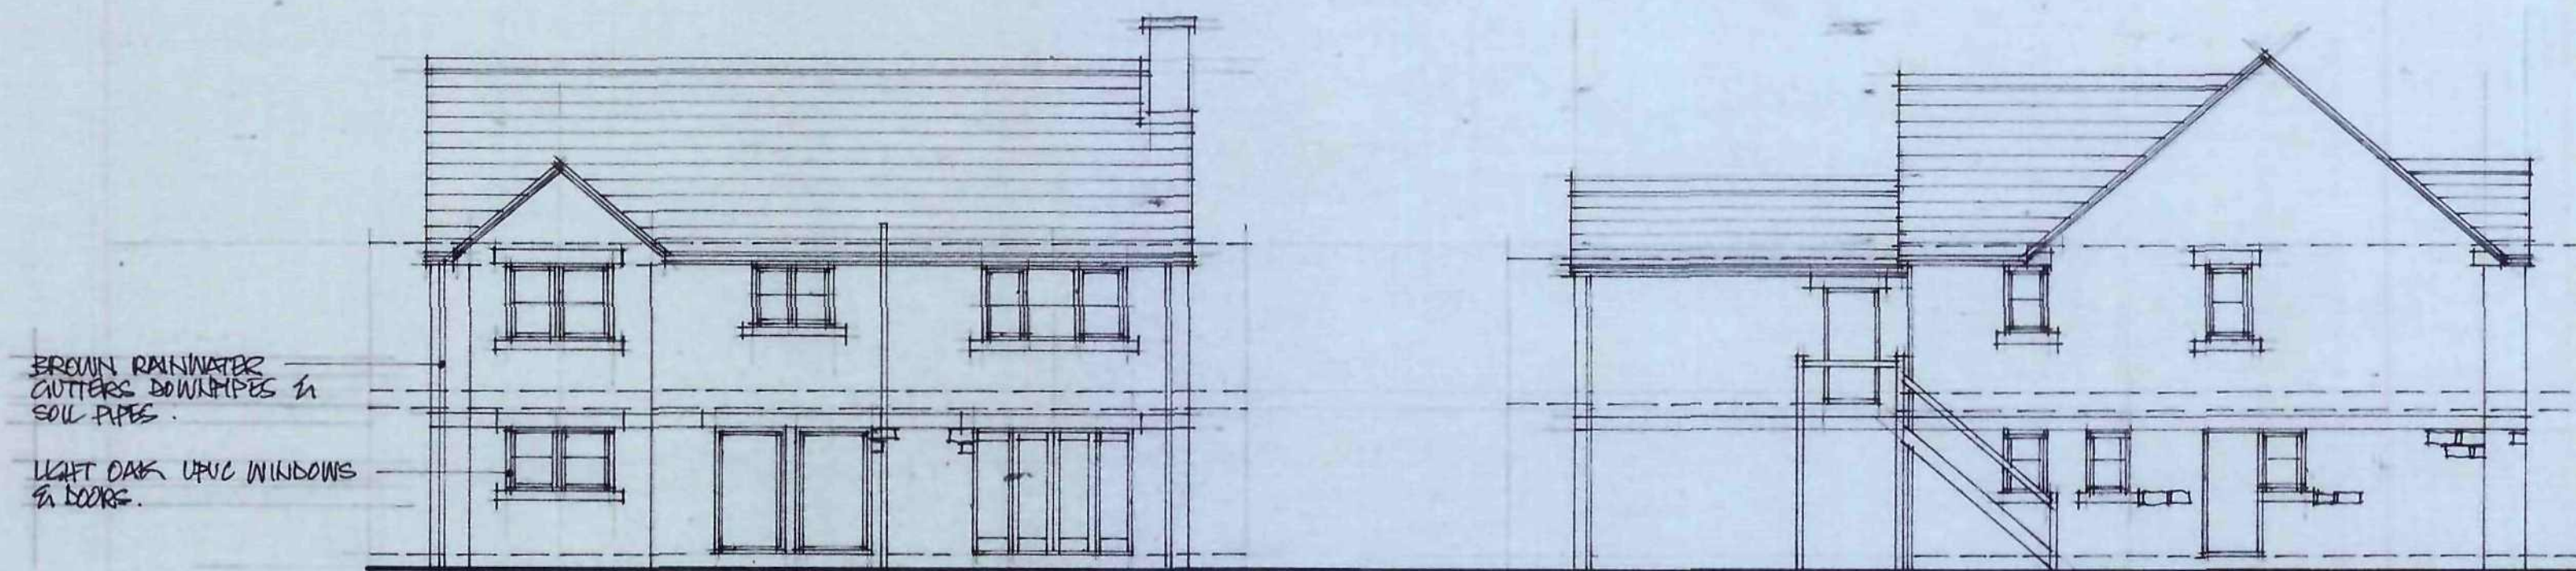


REAR ELEVATION

SIDE ELEVATION R

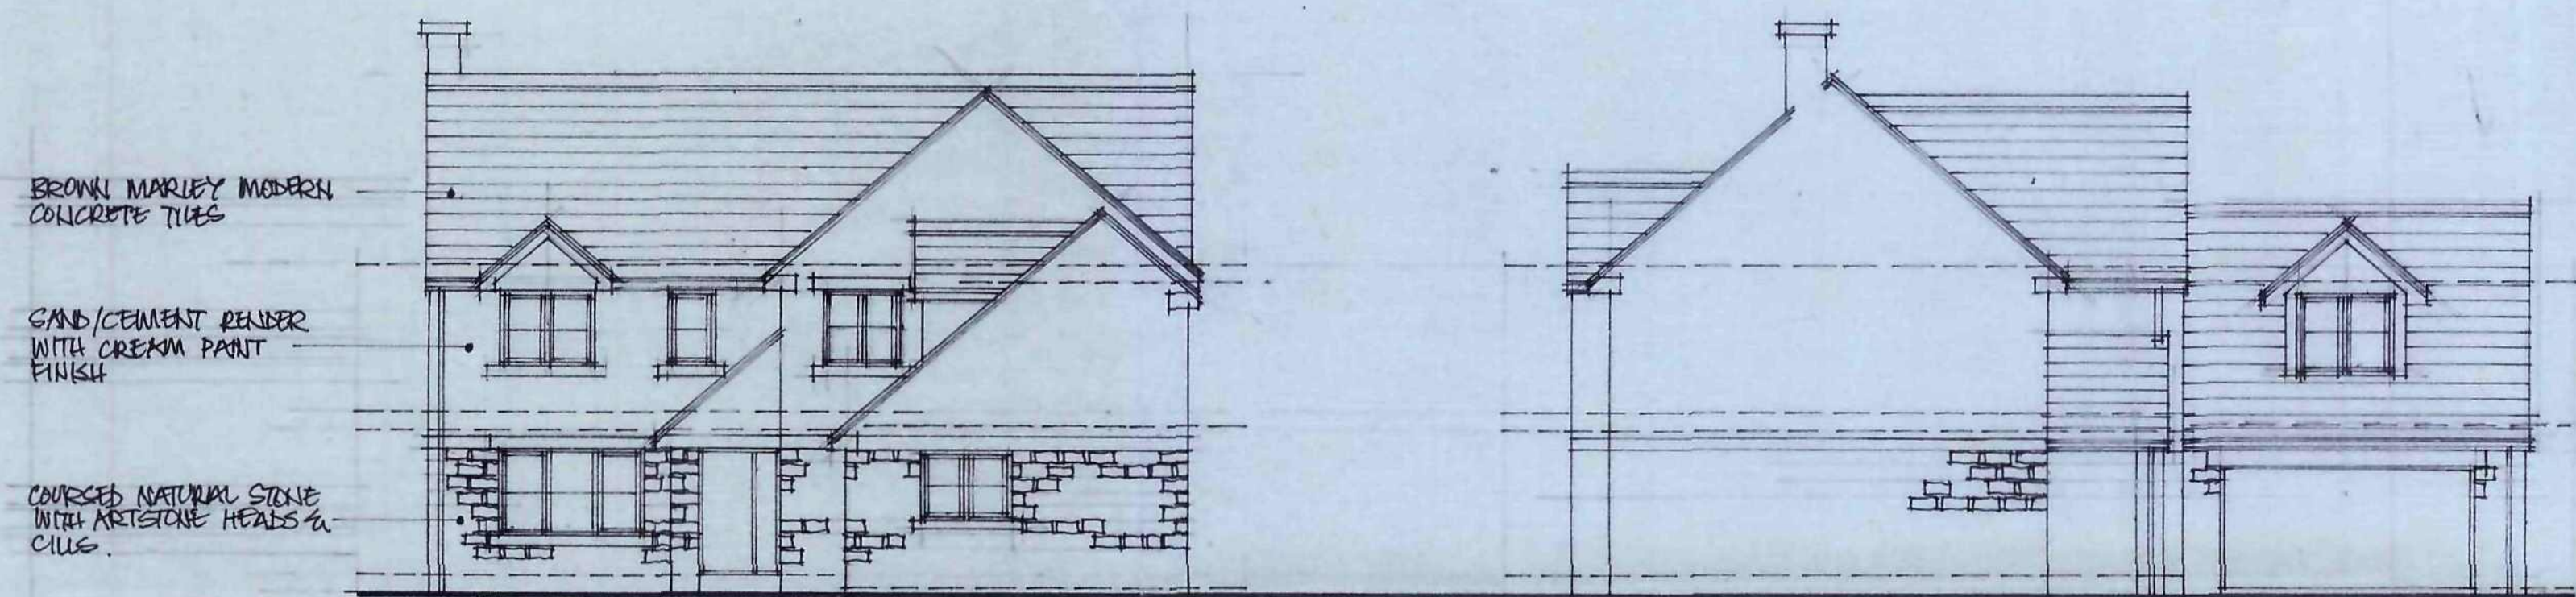


FRONT ELEVATION


SIDE ELEVATION L

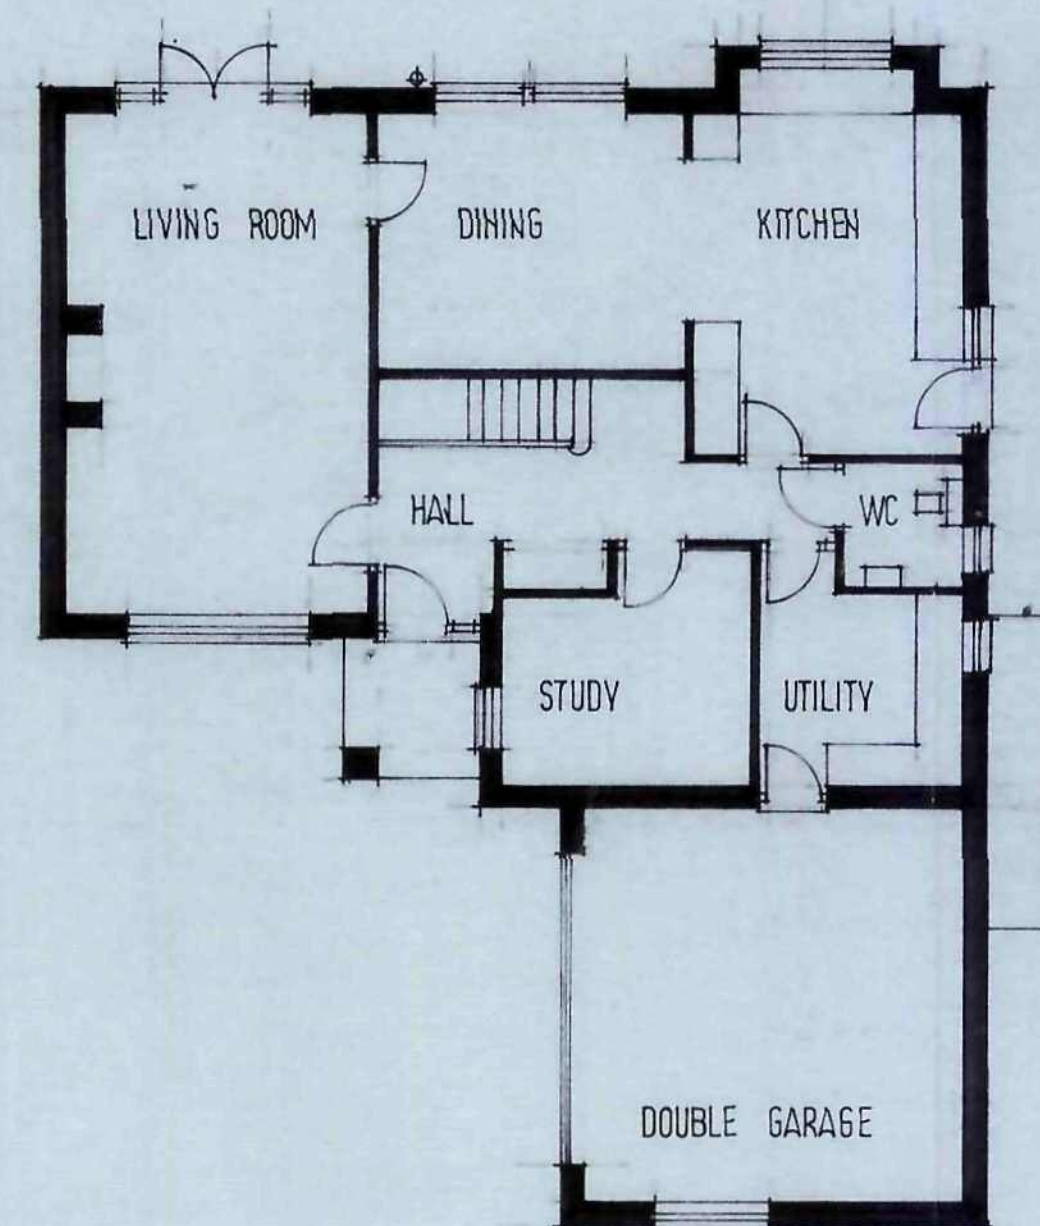


GROUND FLOOR PLAN

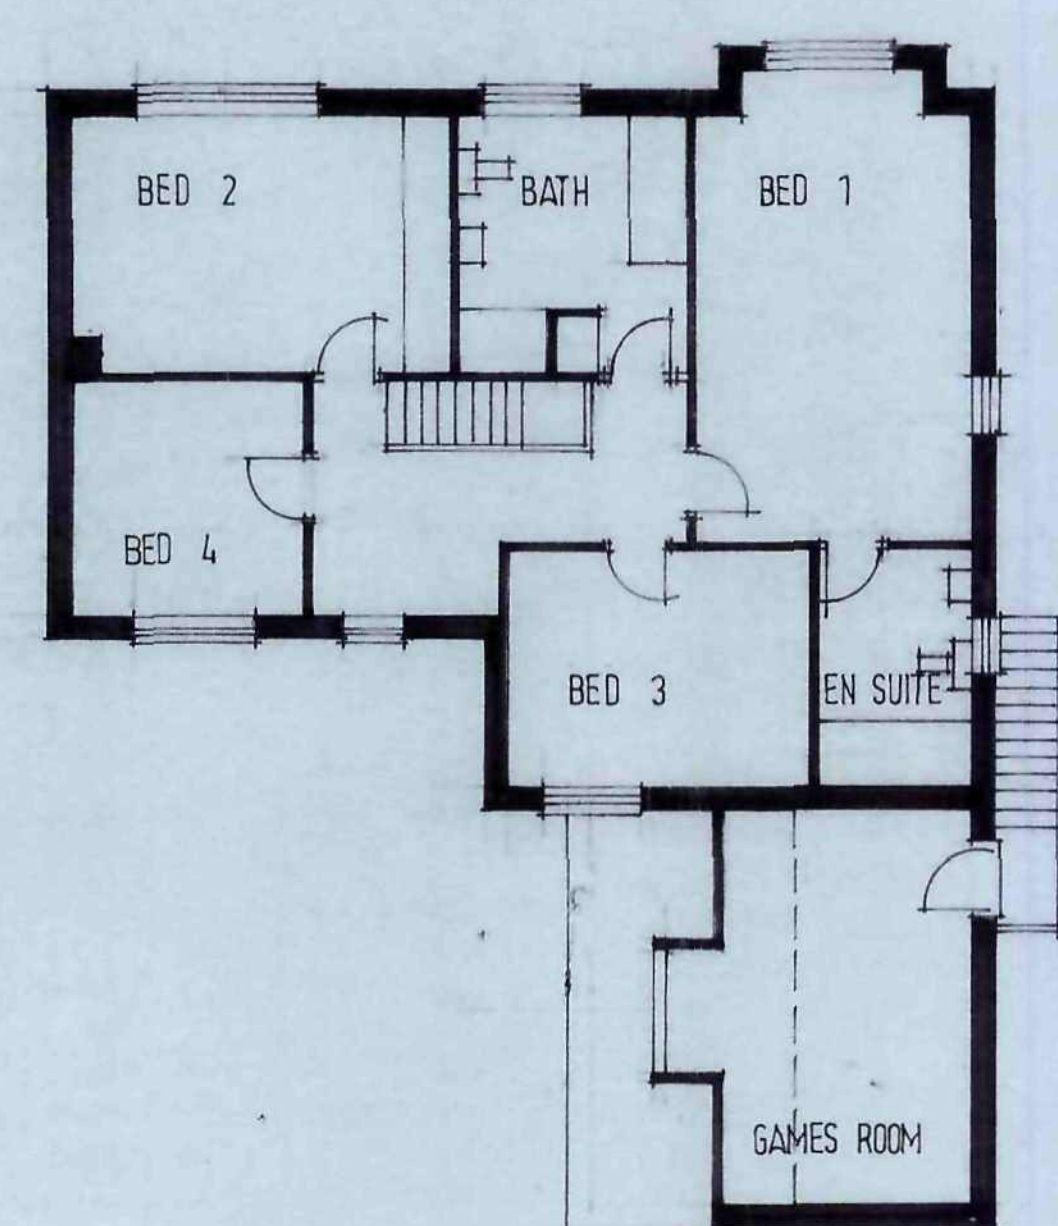

FIRST FLOOR PLAN

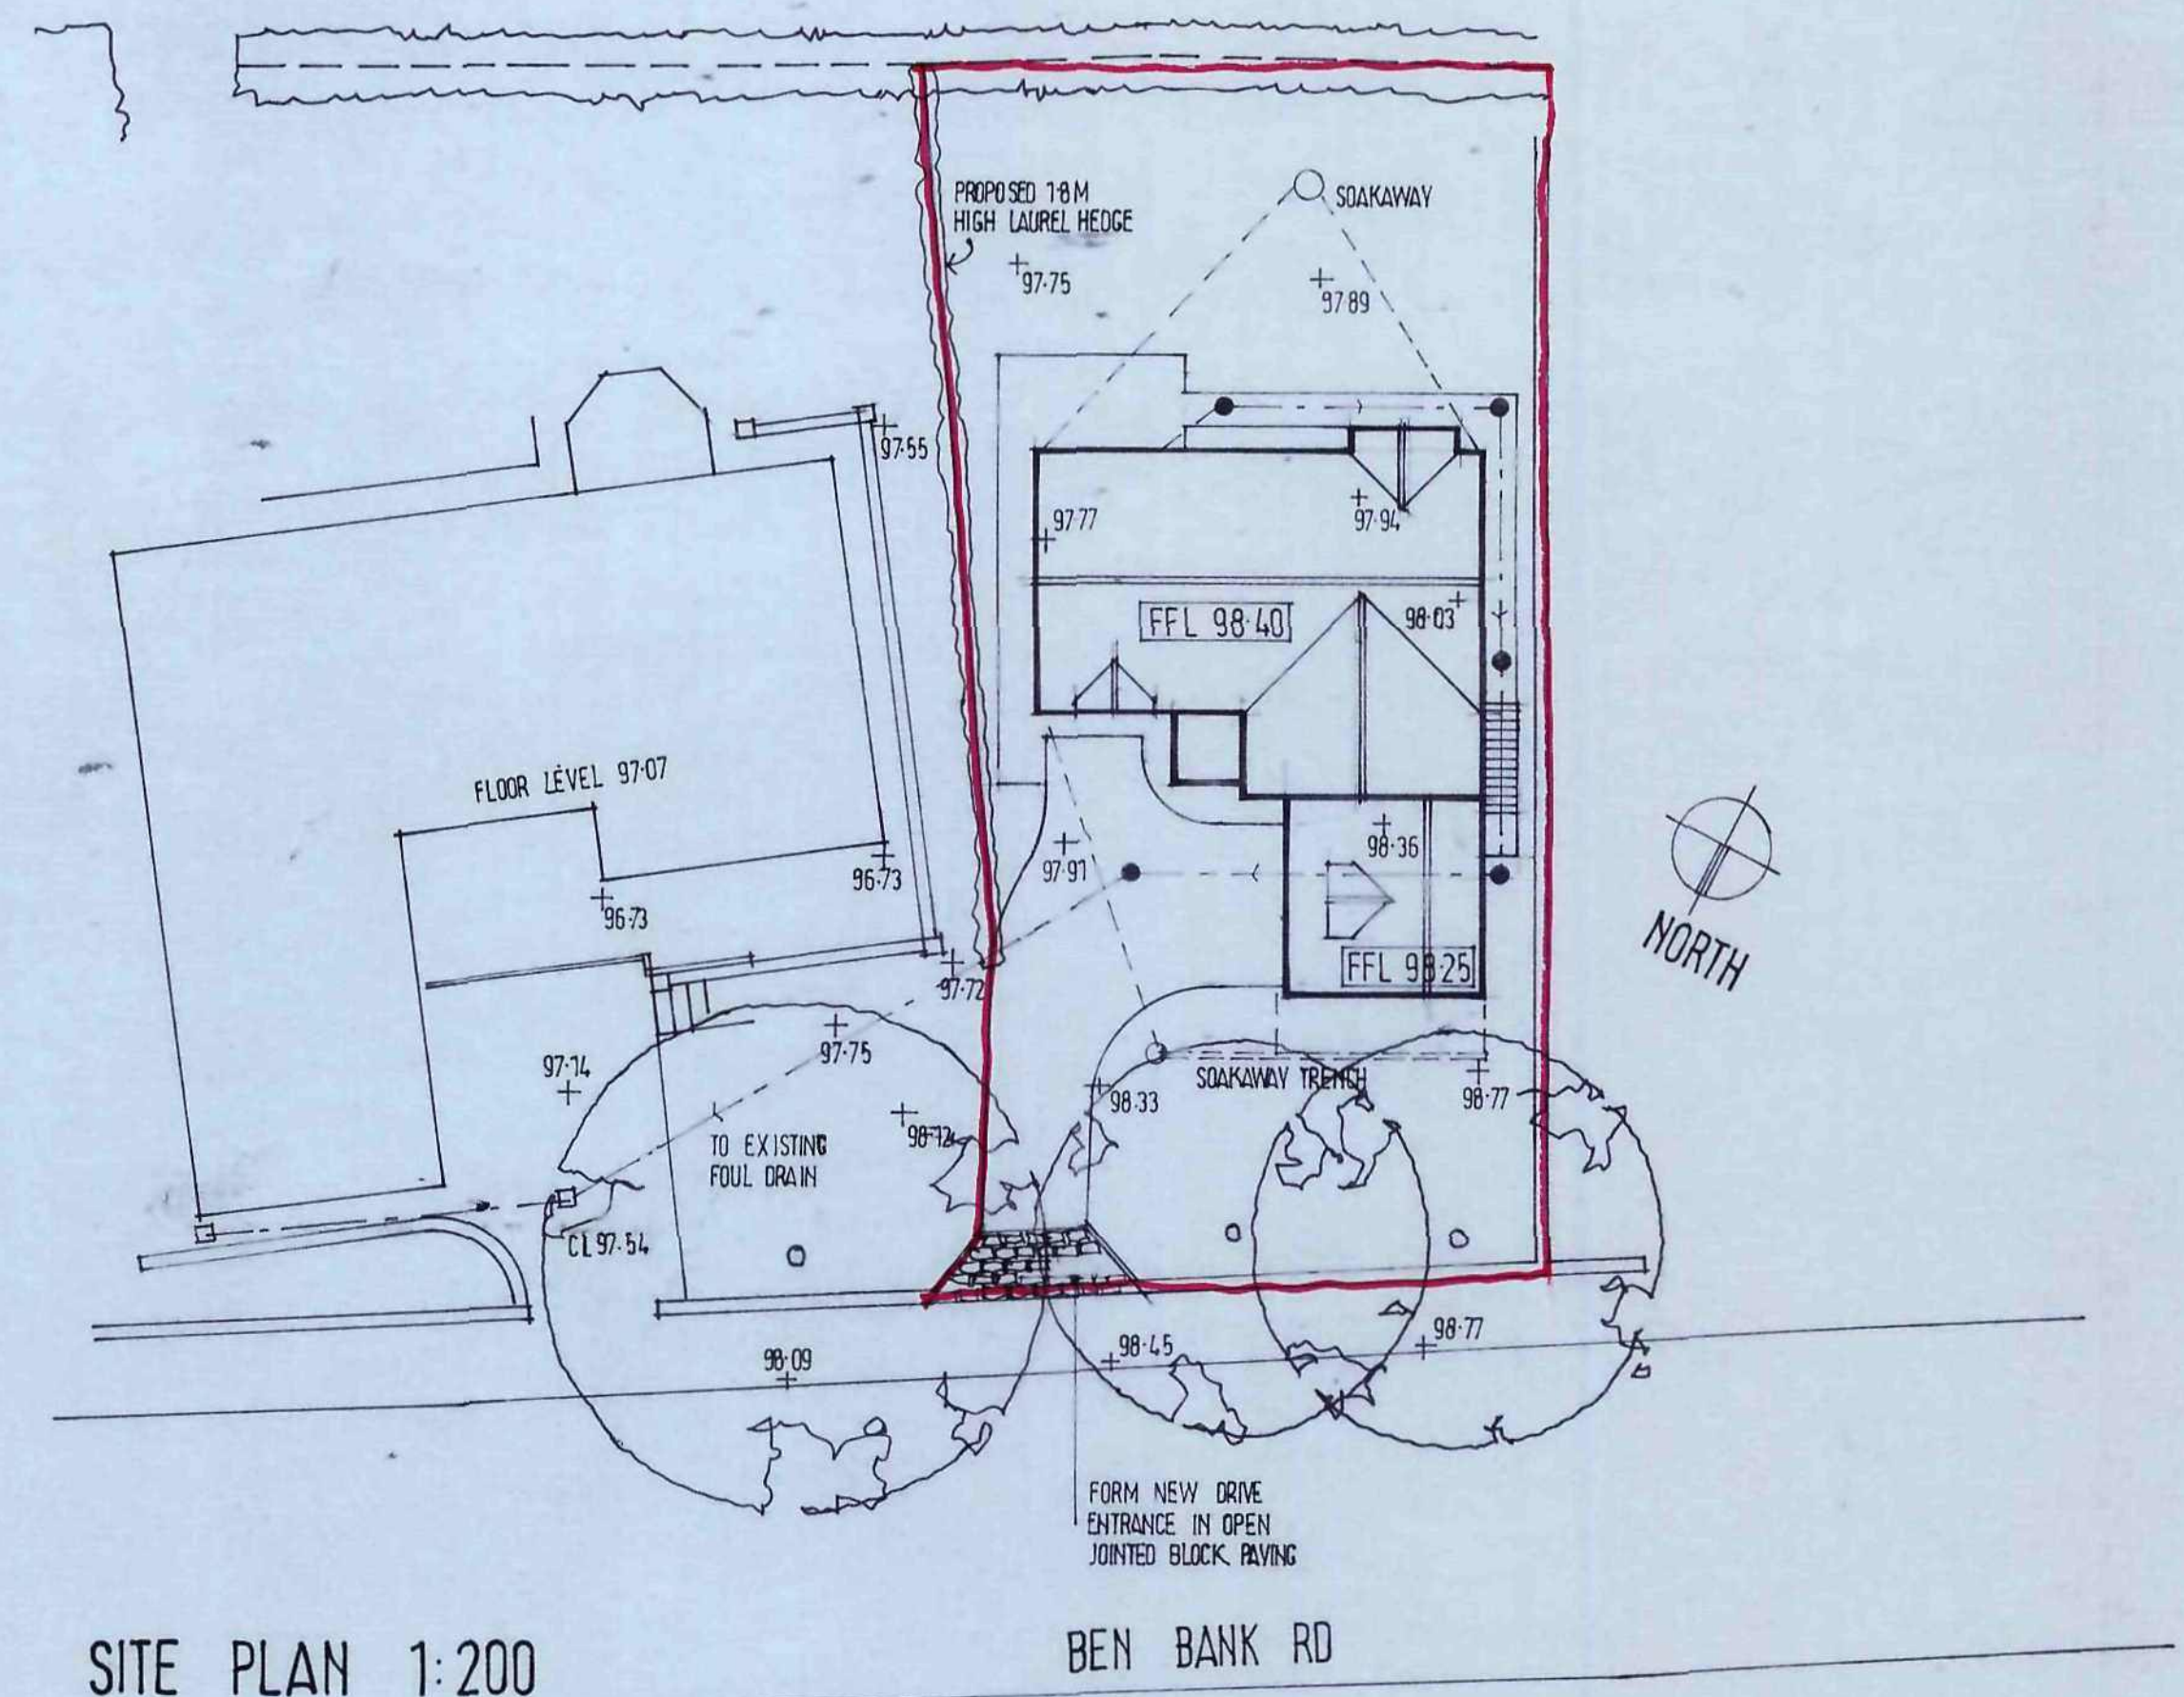

SITE PLAN 1:200

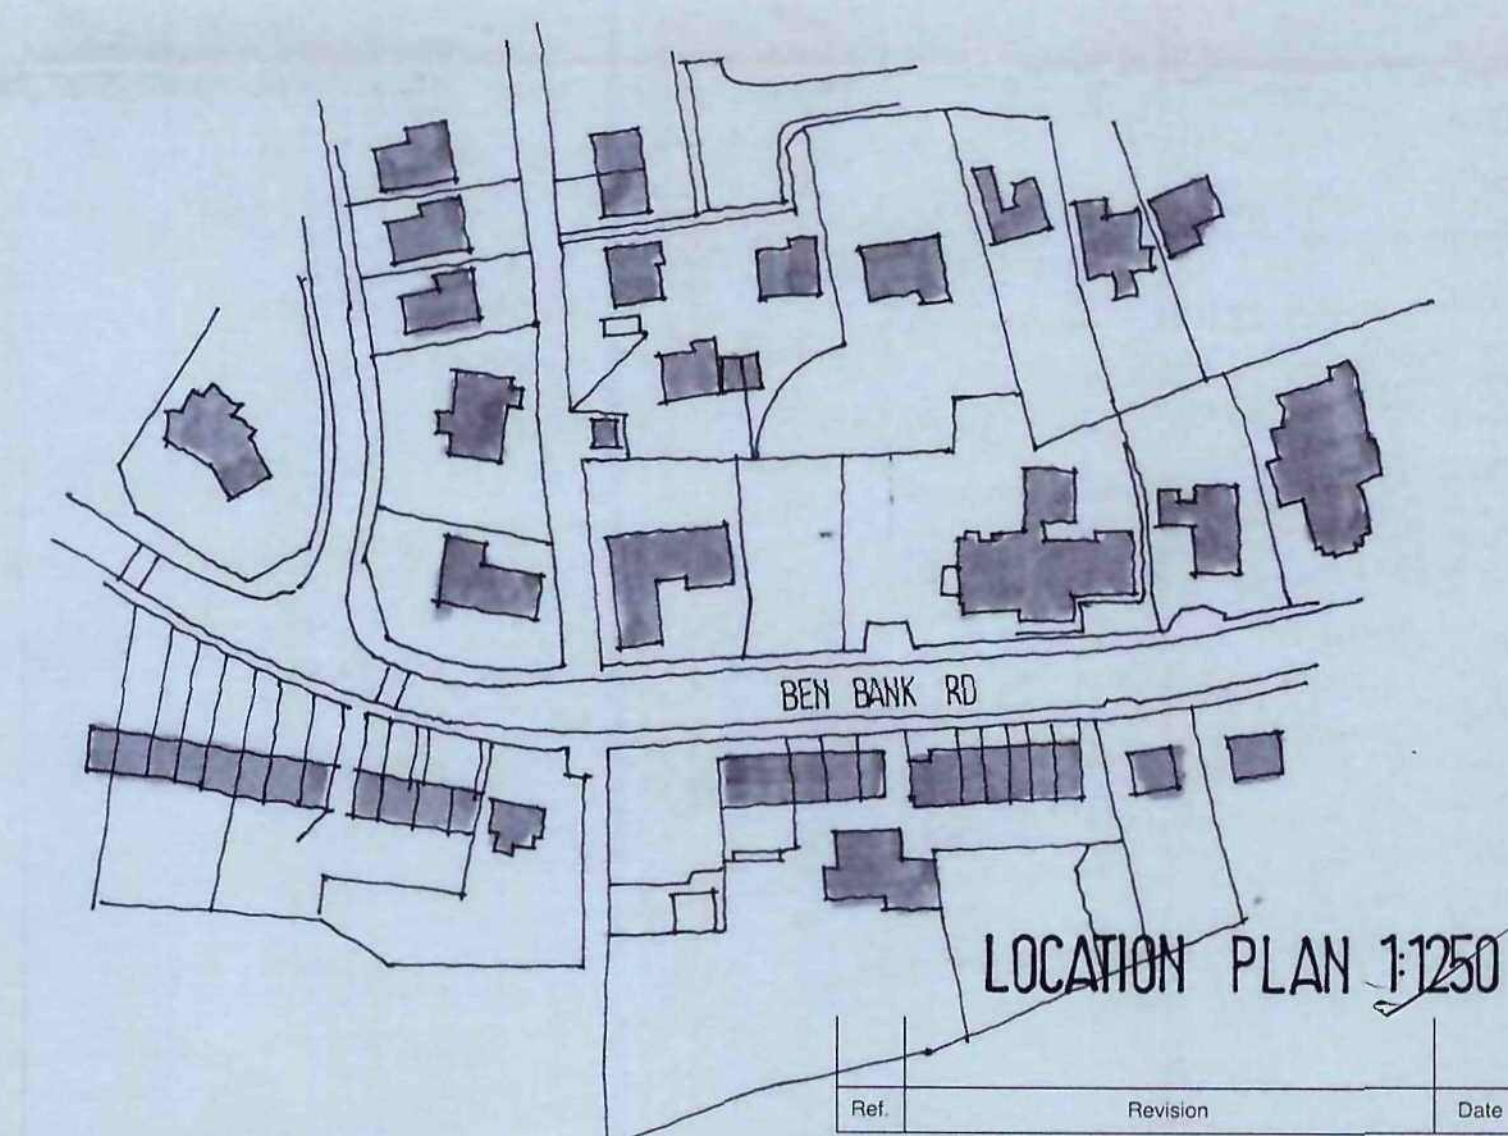

LOCATION PLAN 1:1250

Ref.	Revision	Date
Client		

MR I BURD

Project
PROPOSED DWELLING
LAND ADJ 27 BEN BANK RD
SILKSTONE COMMON
BARNSELEY

Title
DETAILED PROPOSALS

Scale: 1:100 1:200 Drawn: SL
Date: AUG 2011 Drawing No: S/2/1



BDS

BUILDING DESIGN SERVICES
15 Hunters Avenue Barnsley S70 6PL
TEL: 01226 733224