
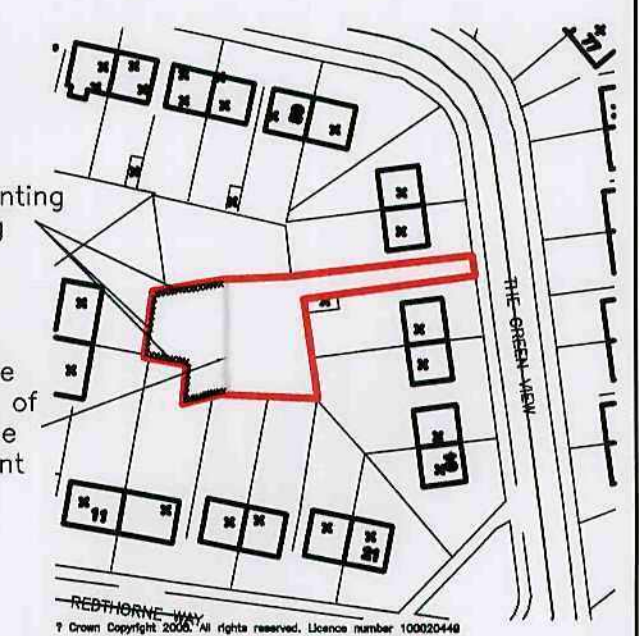
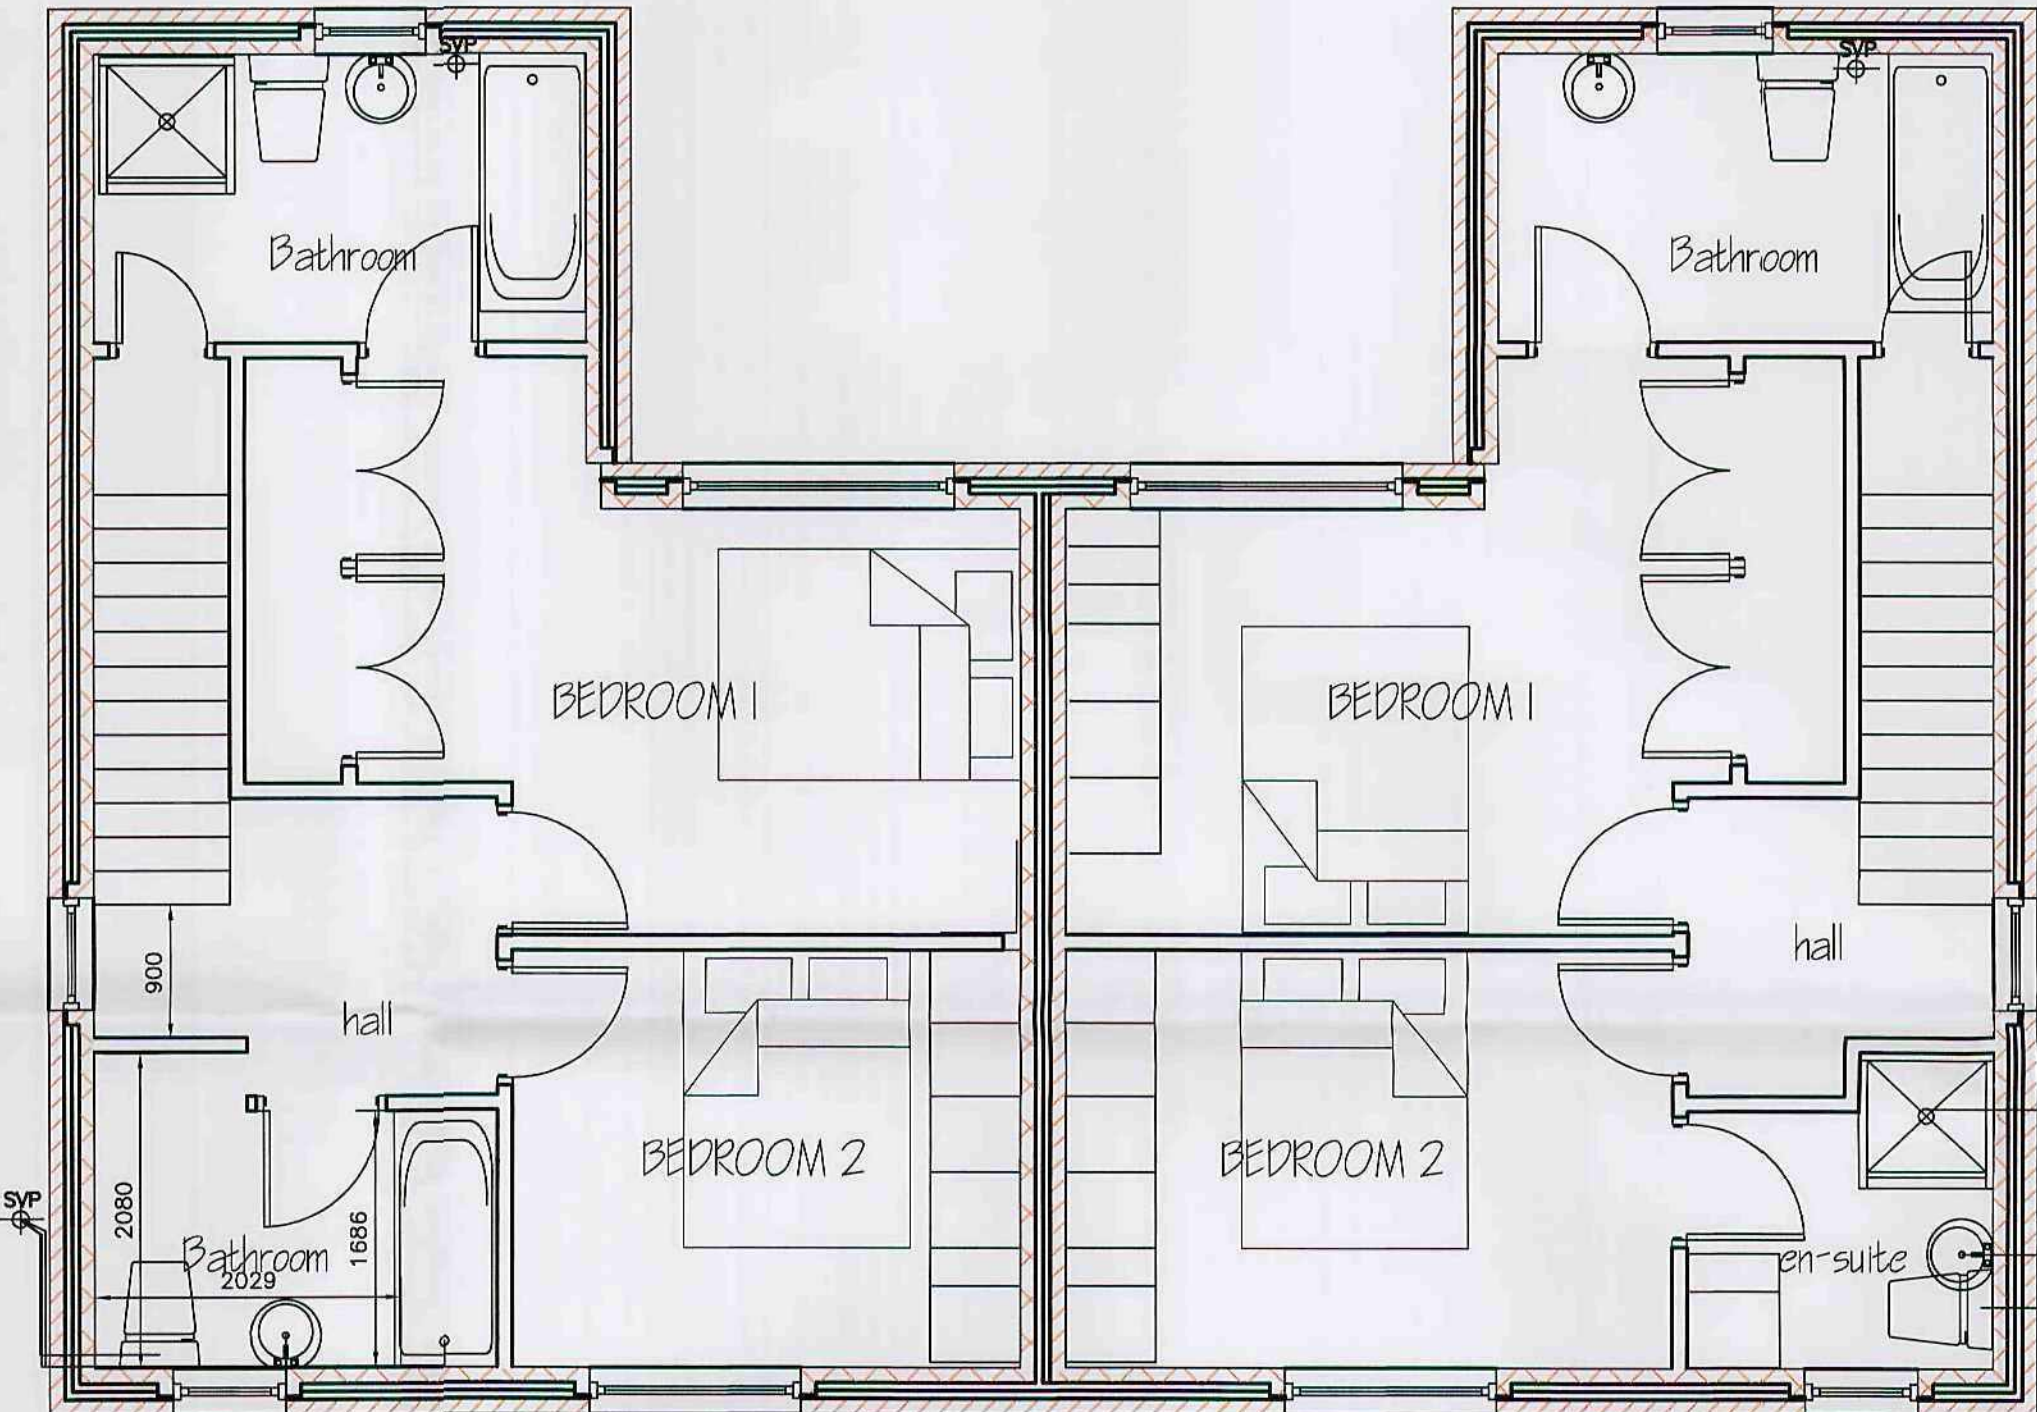
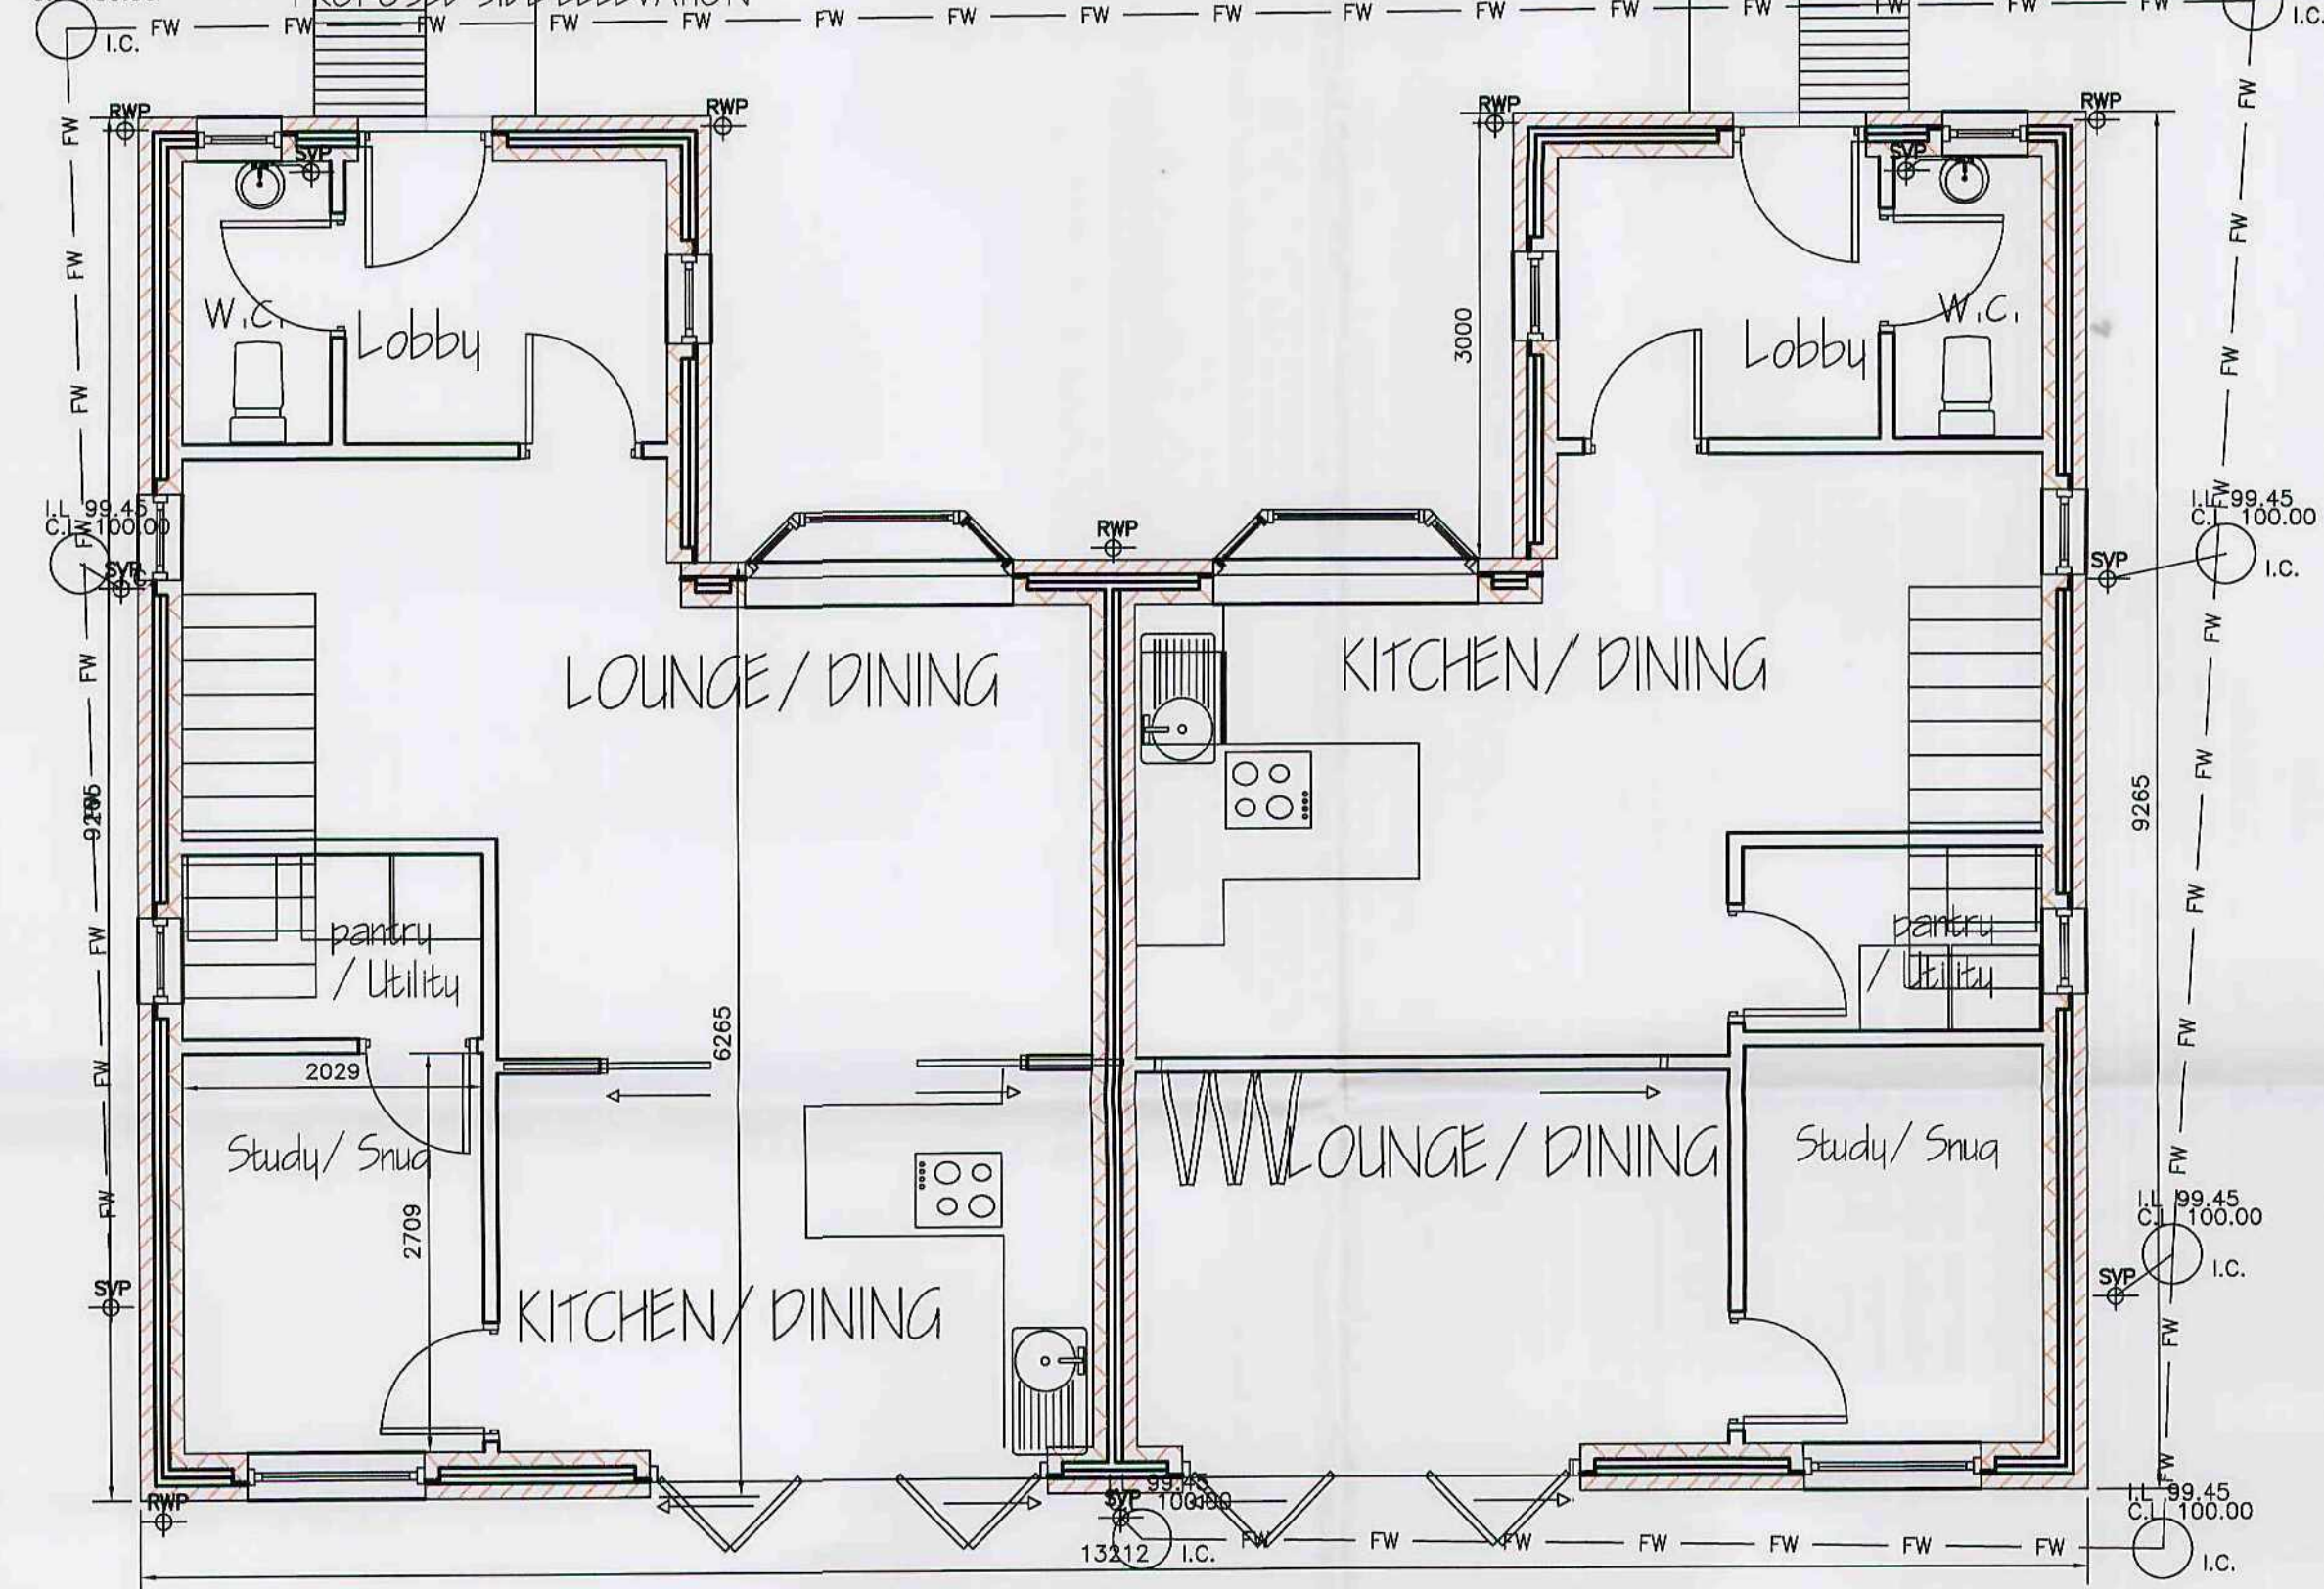


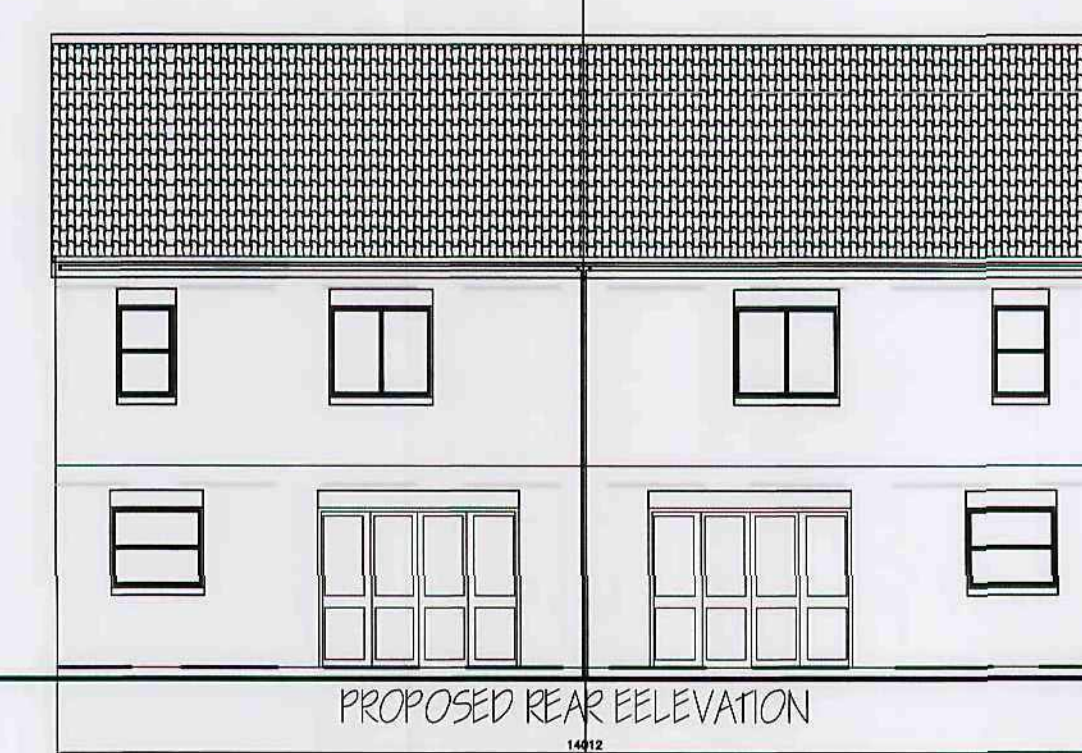


new line of replacement planting to equal height of the existing shrubs removed

the existing shrubs (self-set) are to be removed and a new line of screen planting established to the boundary indicated as replacement planting.

PROPOSED GROUND FLOOR PLAN

PROPOSED FIRST FLOOR PLAN

BLOCK PLAN Scale 1:200

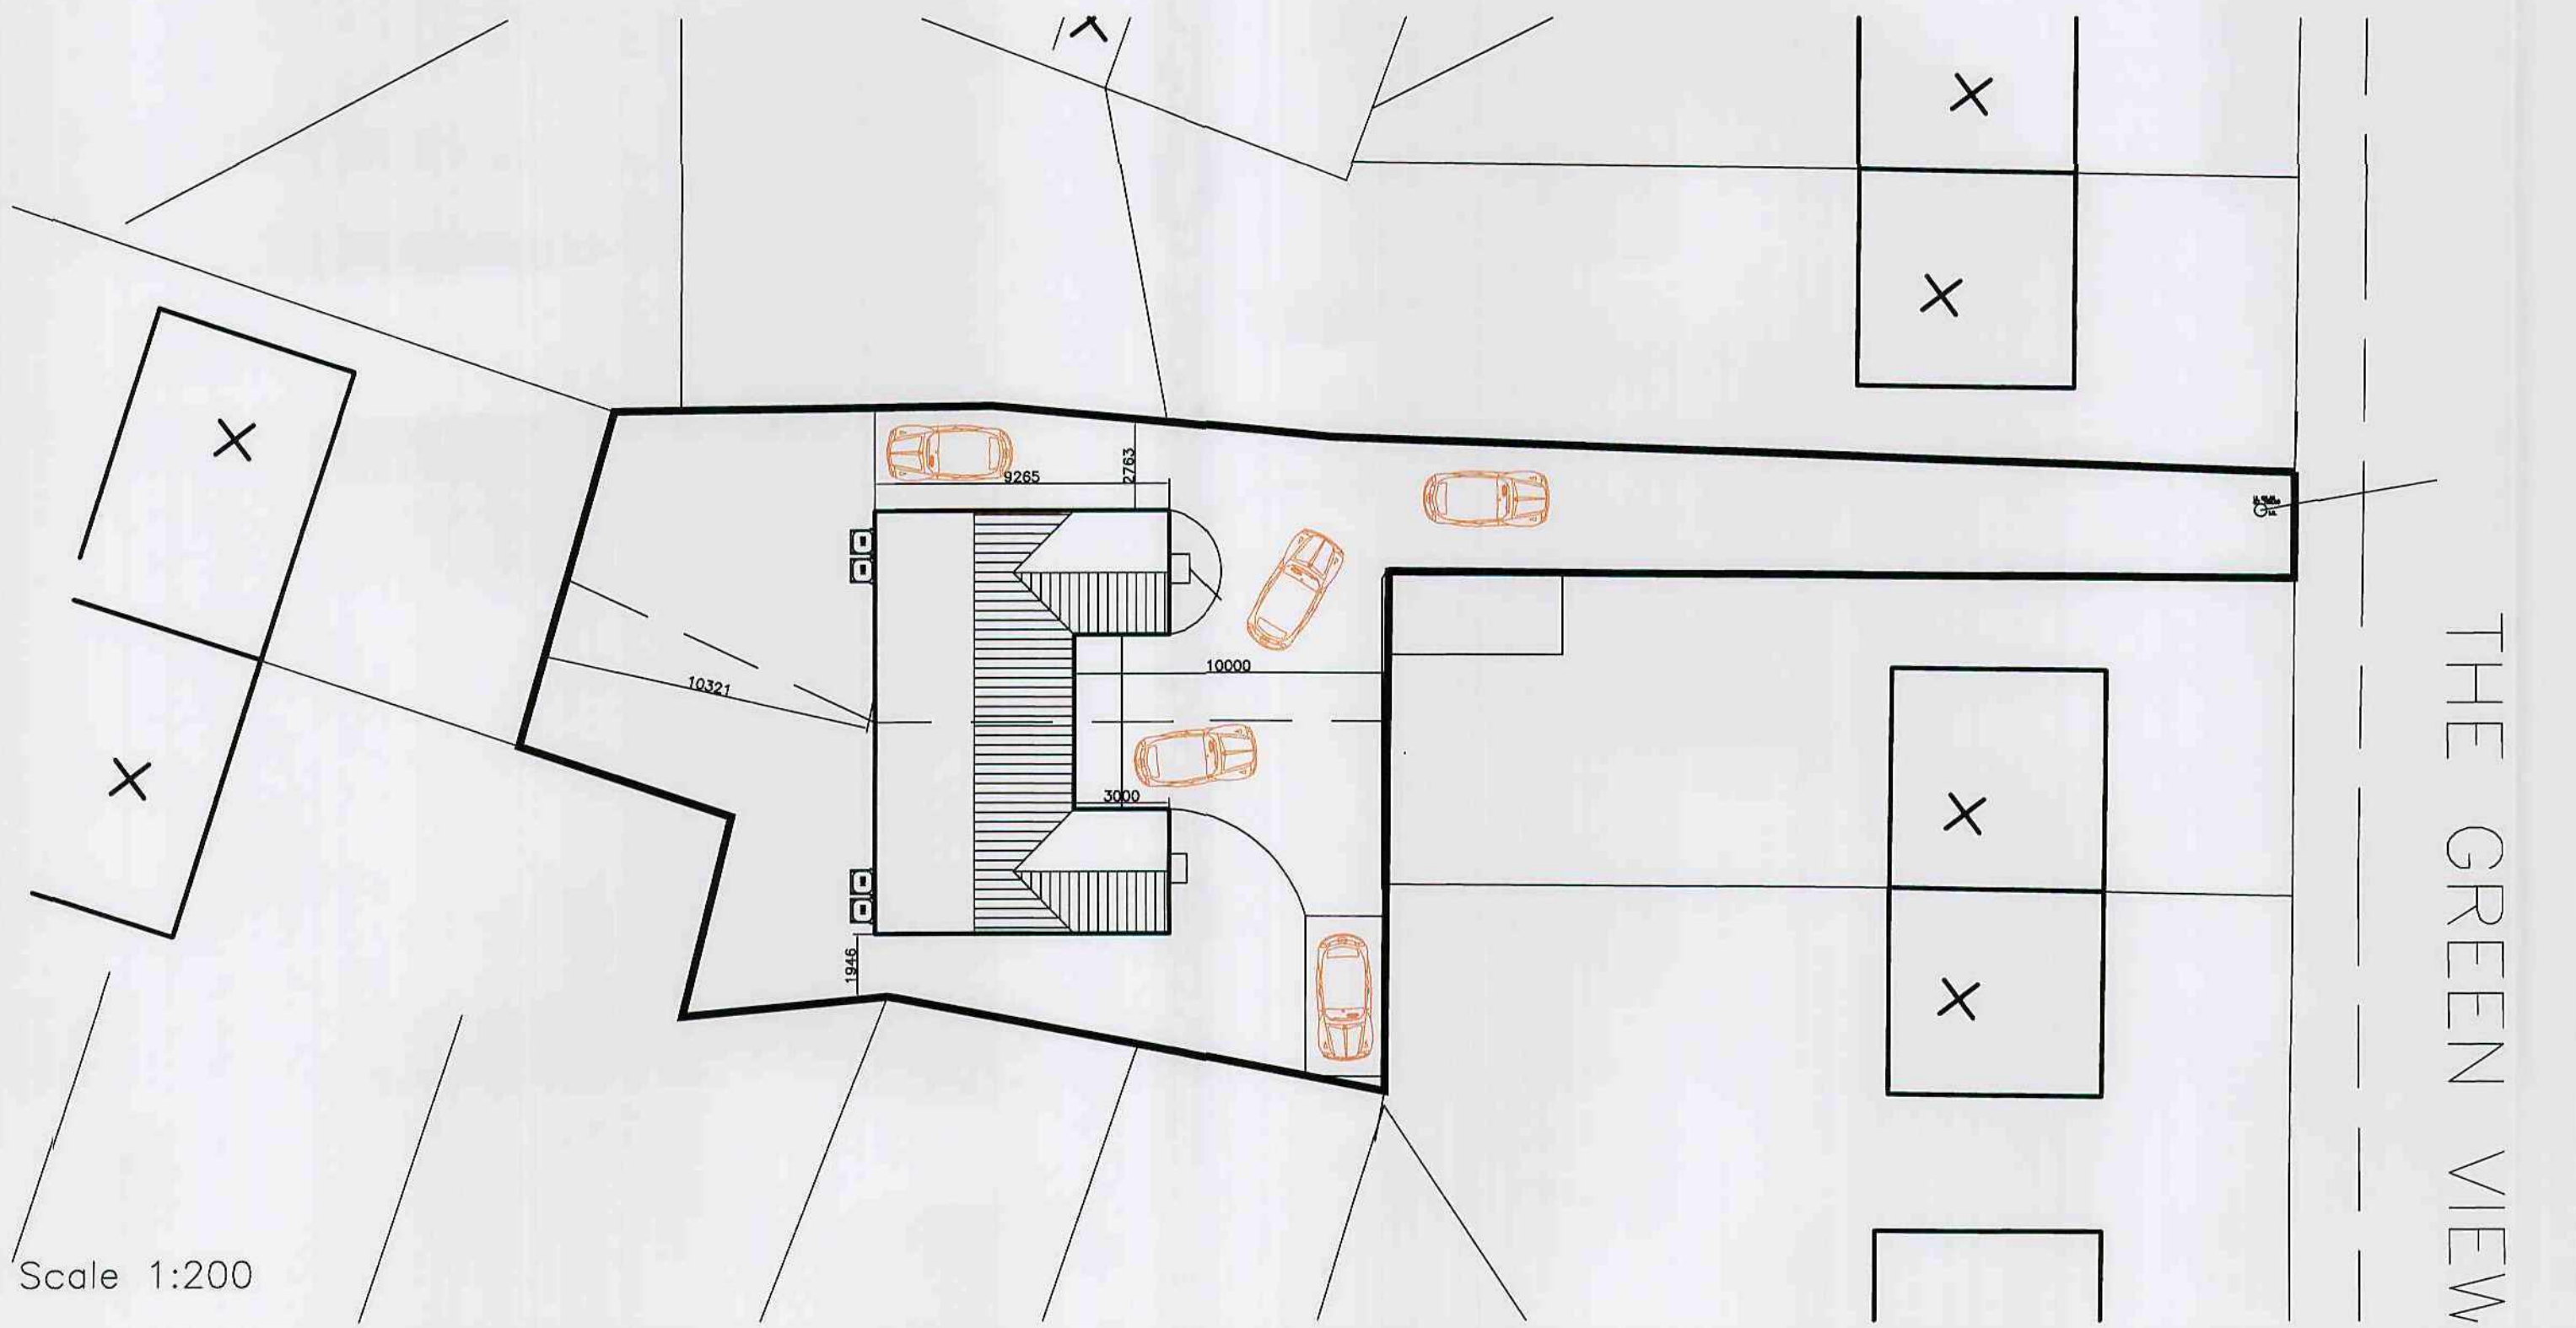

G- refuse bins relocated at planners request 6/7/09
 F- Building made smaller 11/05/2009
 E- Building repositioned on site 29/10/2008
 D- planting notes added, windows reduced to rear bedrooms 29/09/2008
 C- dwellings relocated on site 22/08/2008
 B- site boundary - minor amendment 28/08/2008
 A- layout amended, drainage added 11/08/2008

Actual depth of foundations to be determined on site.
 All work to be to the satisfaction of the local authority.
 All dimensions to be checked on site and any discrepancies must be notified immediately.
 All dimensions are in millimetres unless otherwise stated.
 Information given on this drawing is subject to local authority approval.
 Do not scale this drawing.

PROJECT MANAGEMENT services

CHARTERED BUILDING CONSULTANTS

4 HUDDERSFIELD ROAD, BARNESLEY, SOUTH YORKSHIRE S70 2LT
 TELEPHONE (01226) 286276
 FAX (01226) 731265 E-mail: info@pmsdesign.co.uk

CLIENT
 THE MISSES BECKETT

PROJECT
 Land off The Green View Shafton.
 Dwelling Proposals

DWG No 2204/01 SCALE 1:50 DATE 08/2008 DRAWN jib REV. G