




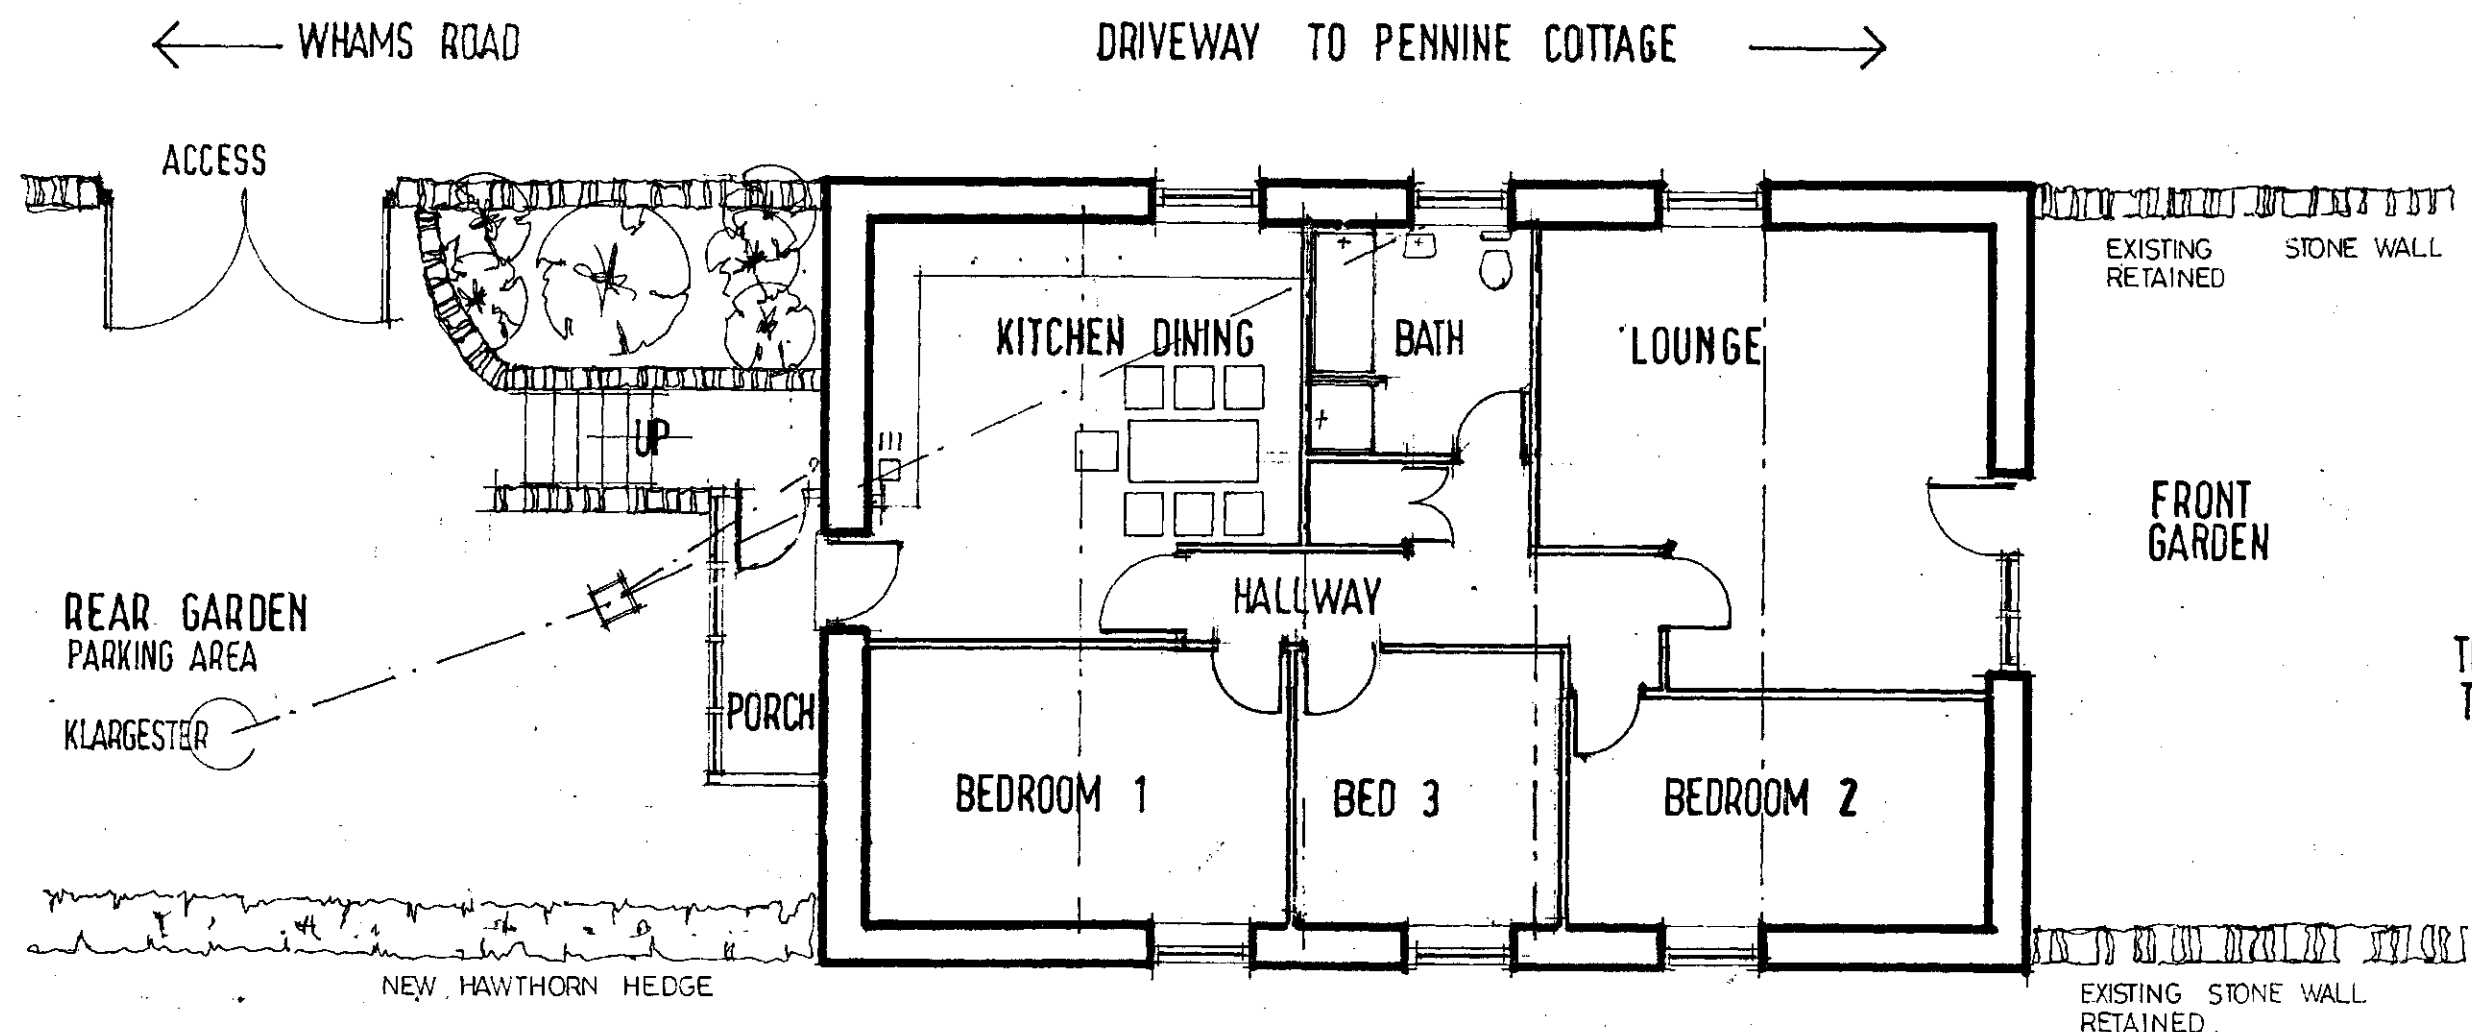


PLAN

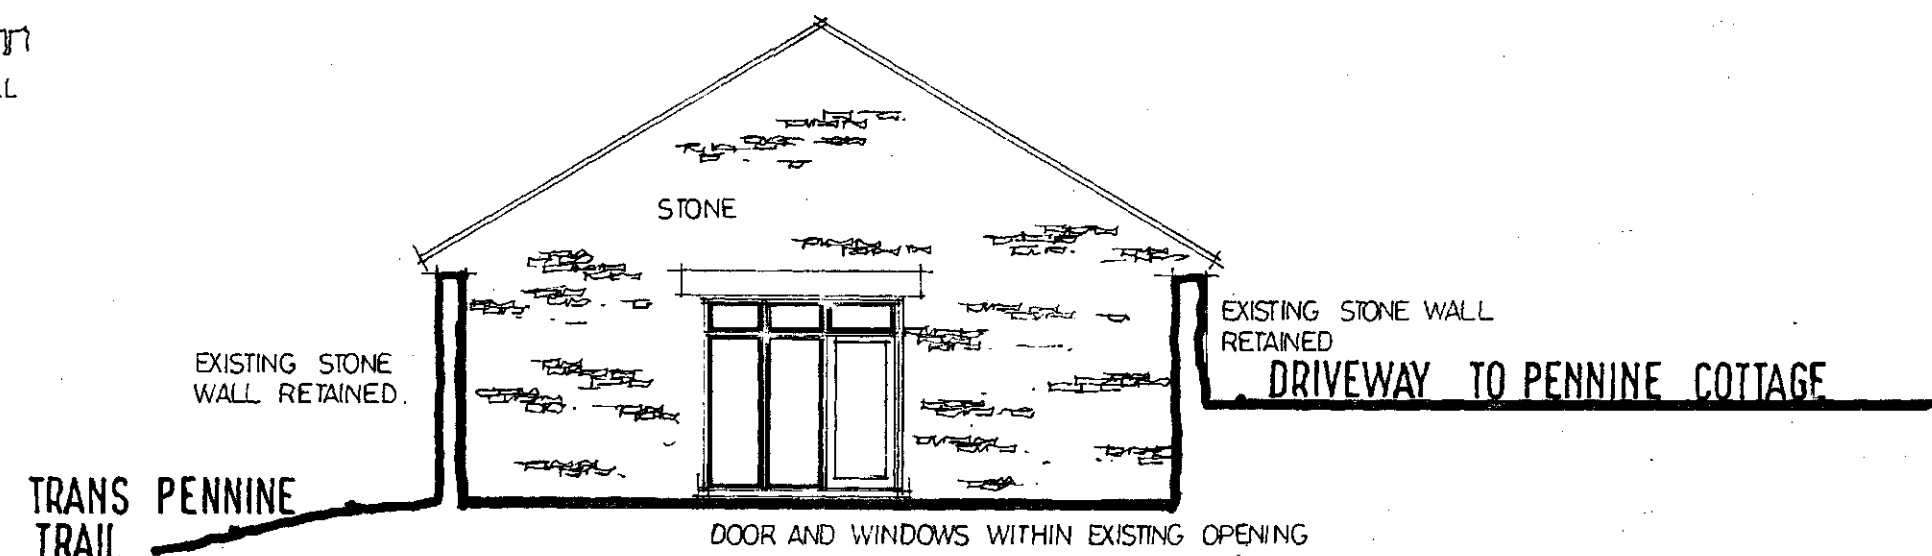


FRONT ELEVATION

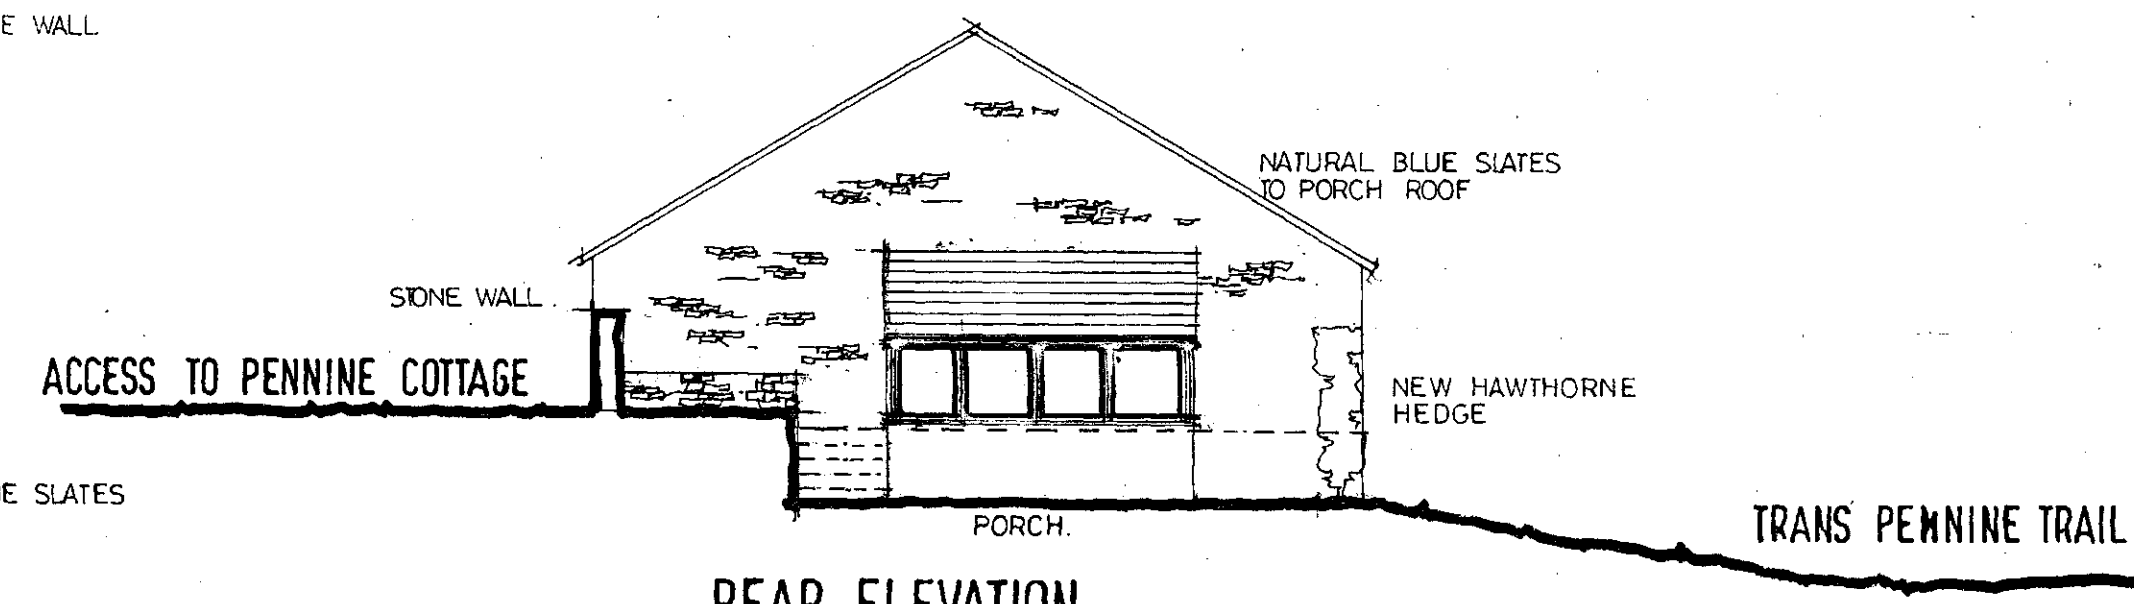

REAR ELEVATION

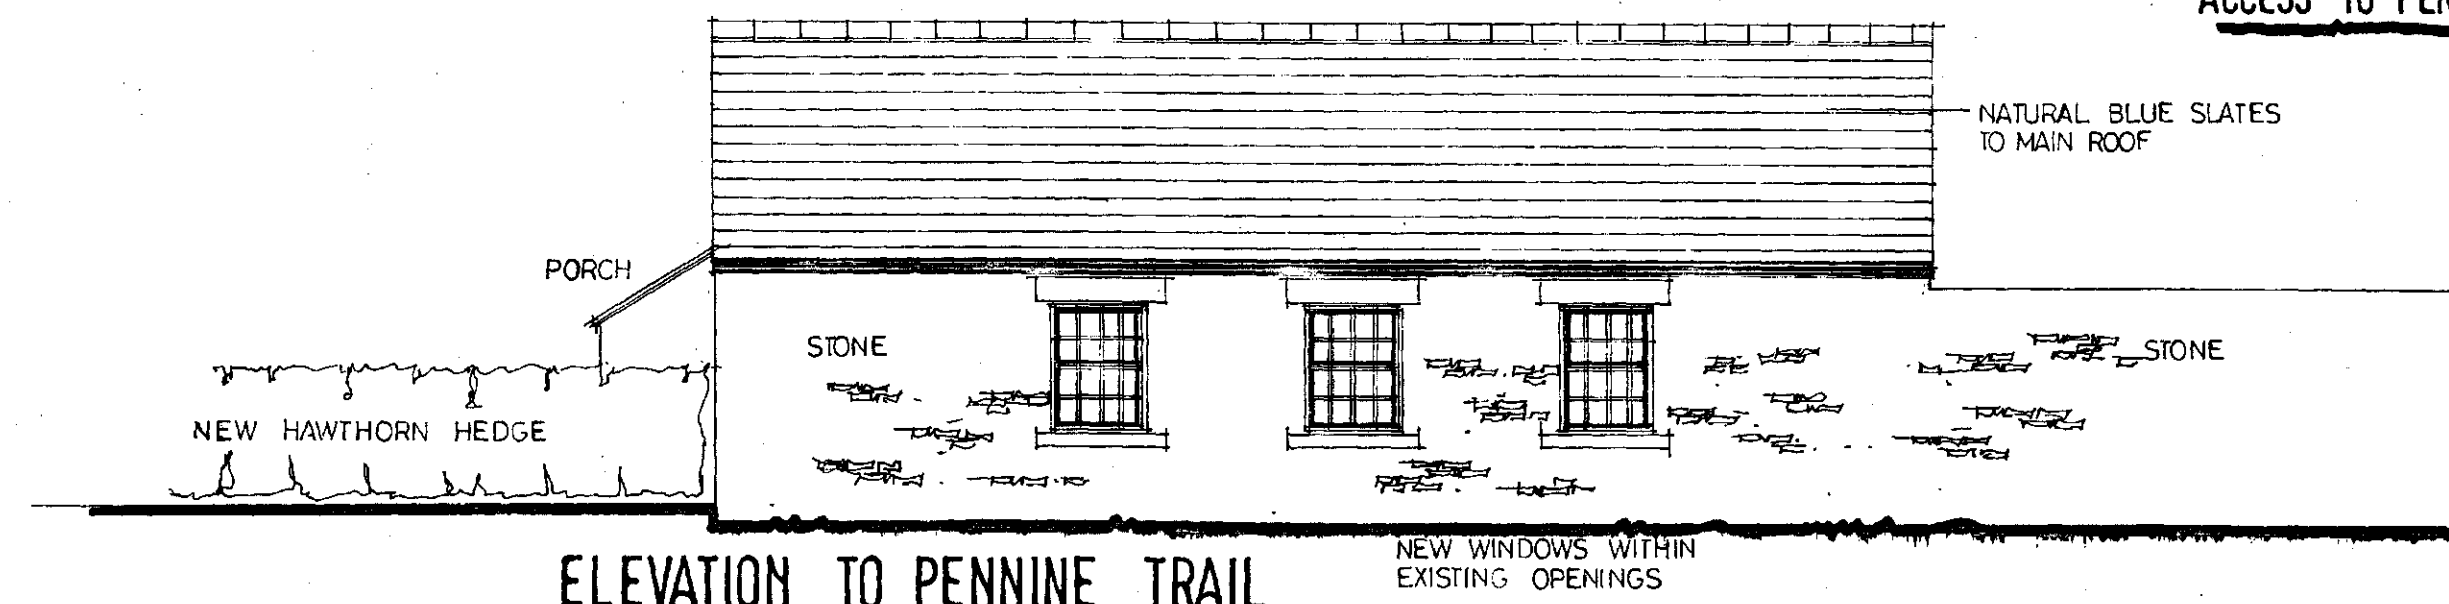

ELEVATION TO PENNINE TRAIL

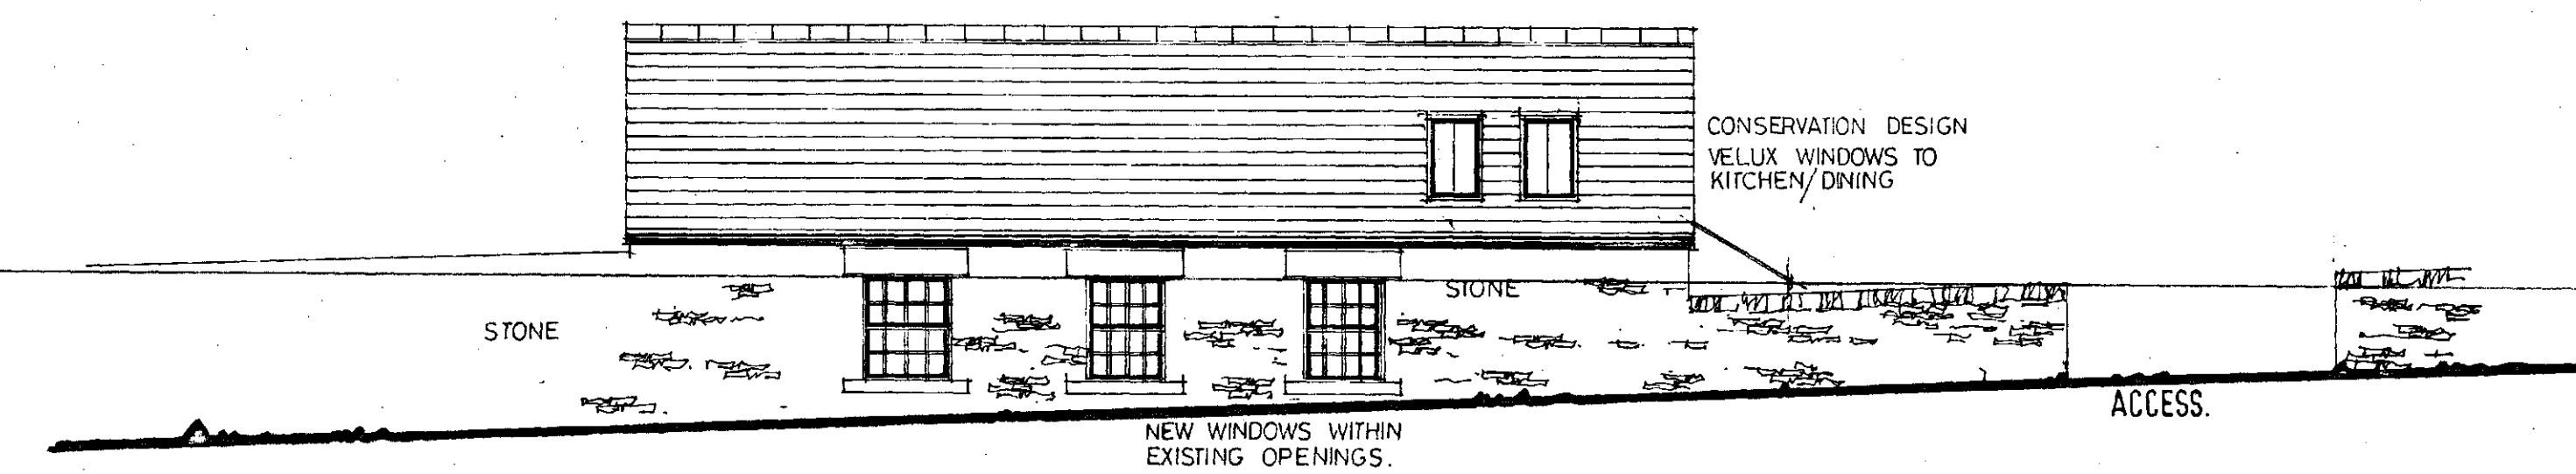

ELEVATION TO ACCESS ROAD

CONVERSION OF FORMER WORKSHOP INTO DWELLING AT
 PENNINE COTTAGE
 HAZLEHEAD,
 CROWEDGE
 NR SHEFFIELD.
 S 36 4 HJ.

08 JUL 2014

Received by:

SCALE 1:100
 DATE JULY 2014
 DRAWN HARRIS


2014: 72

Millé design


Architectural planning,
 building & interiors
 tel: & fax:
 0114 2886929

R. Harris F.C.S.D.
 M. E. Harris B.A.hons
 design & construction

ACCESS ROAD TO PENNINE COTTAGE

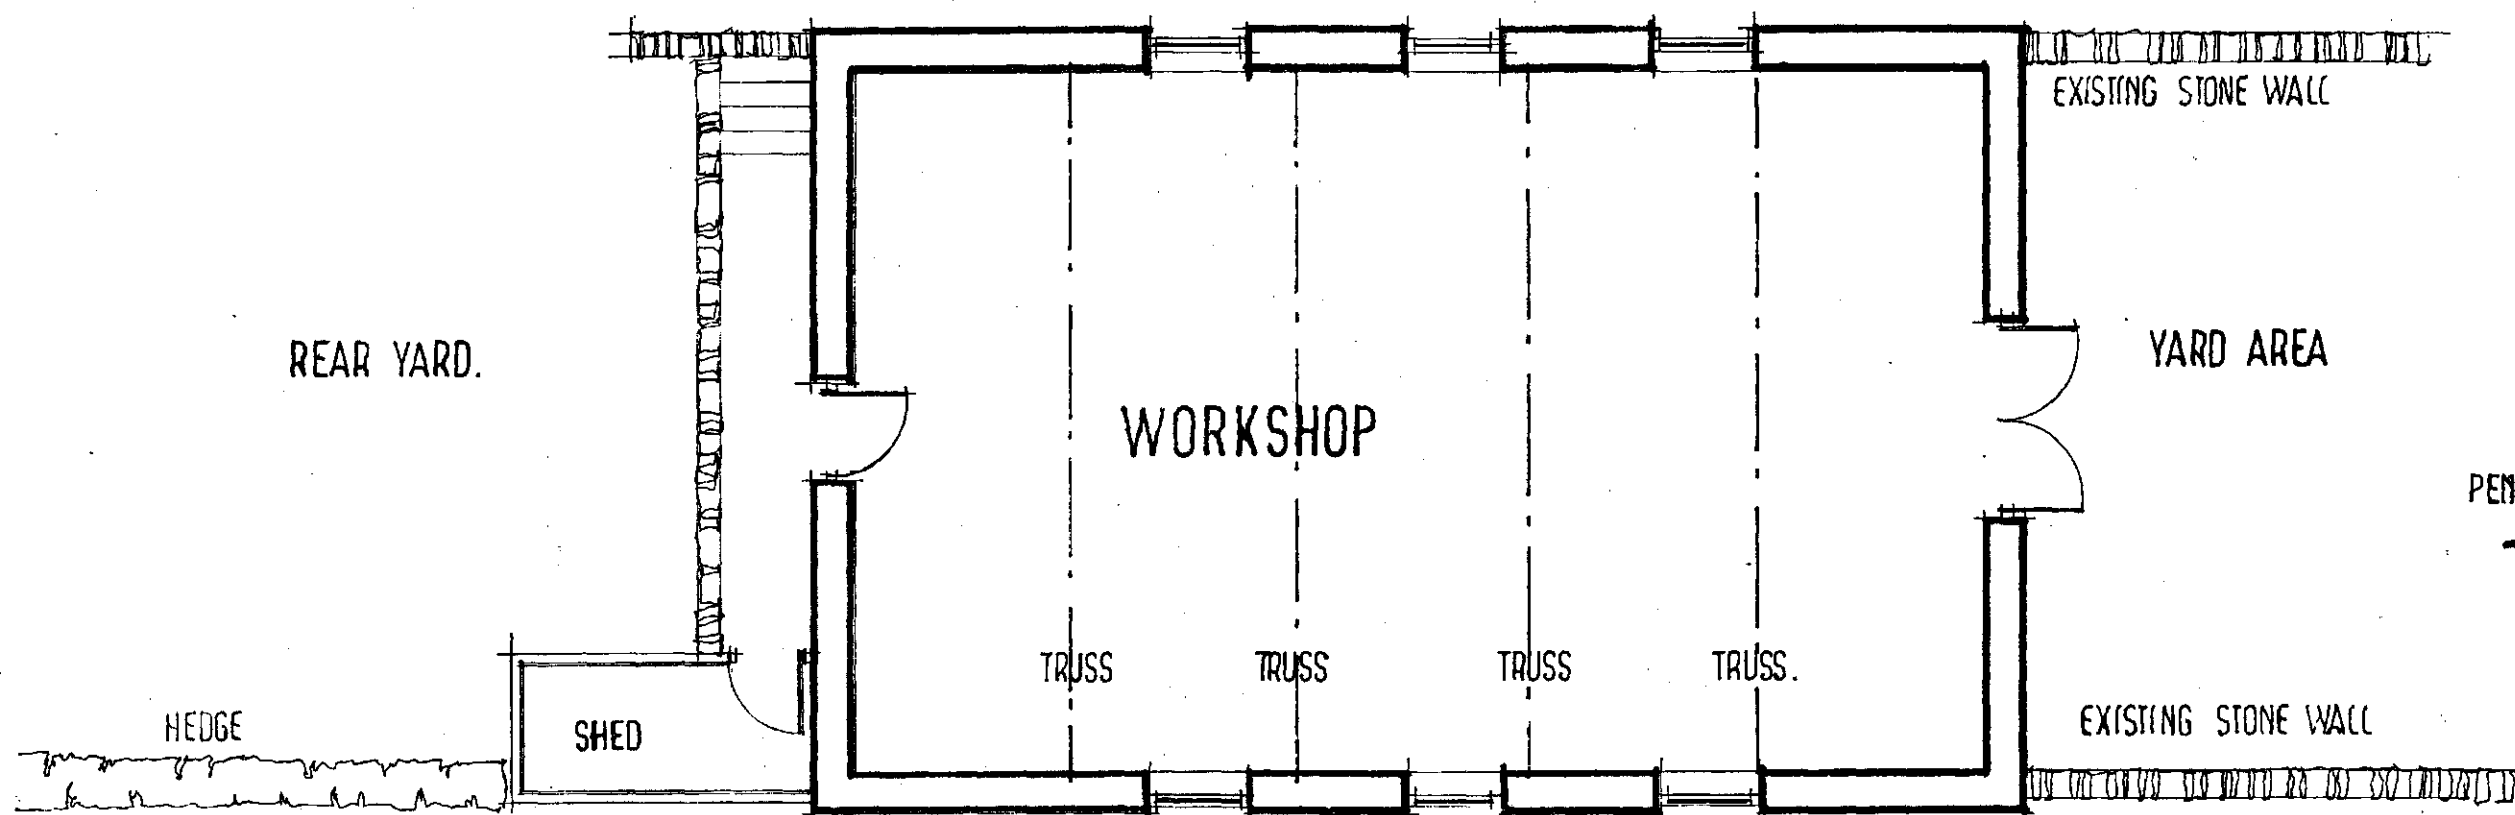


PLAN

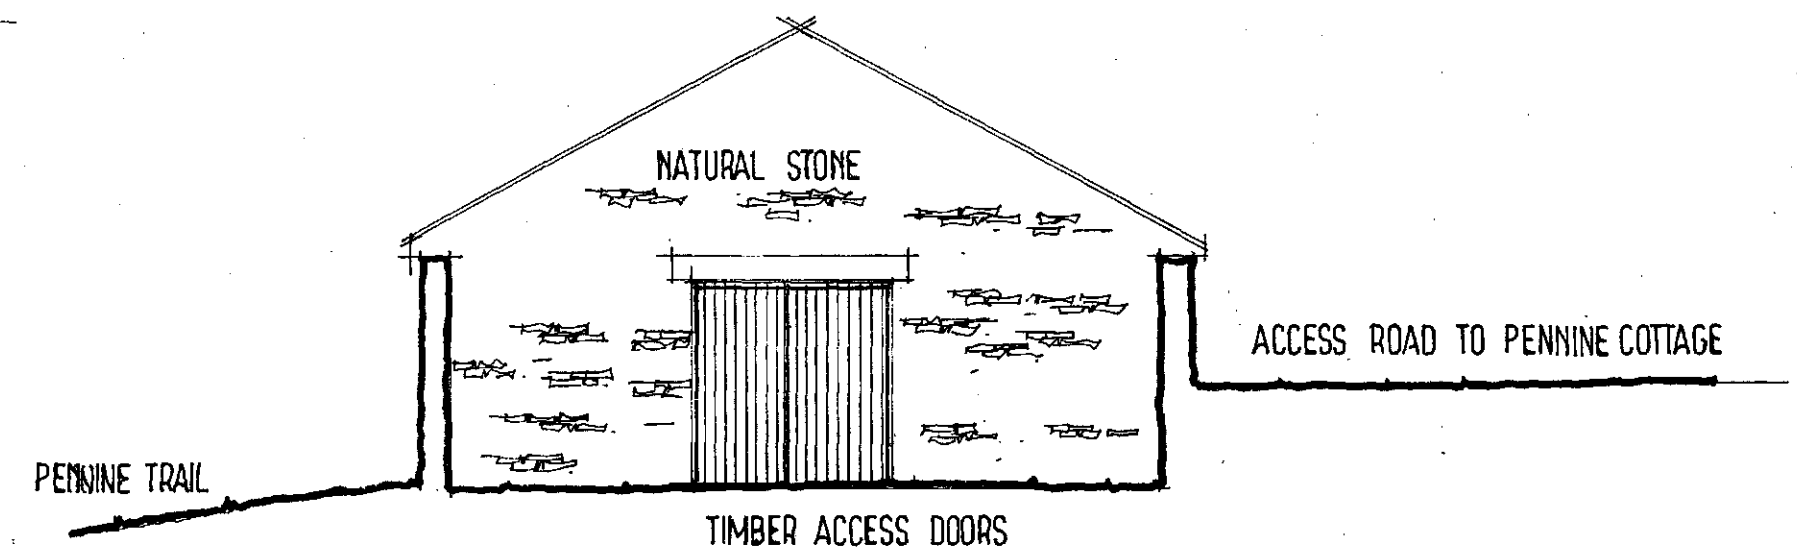


SIDE ELEVATION
West


TRANS PENNINE TRAIL

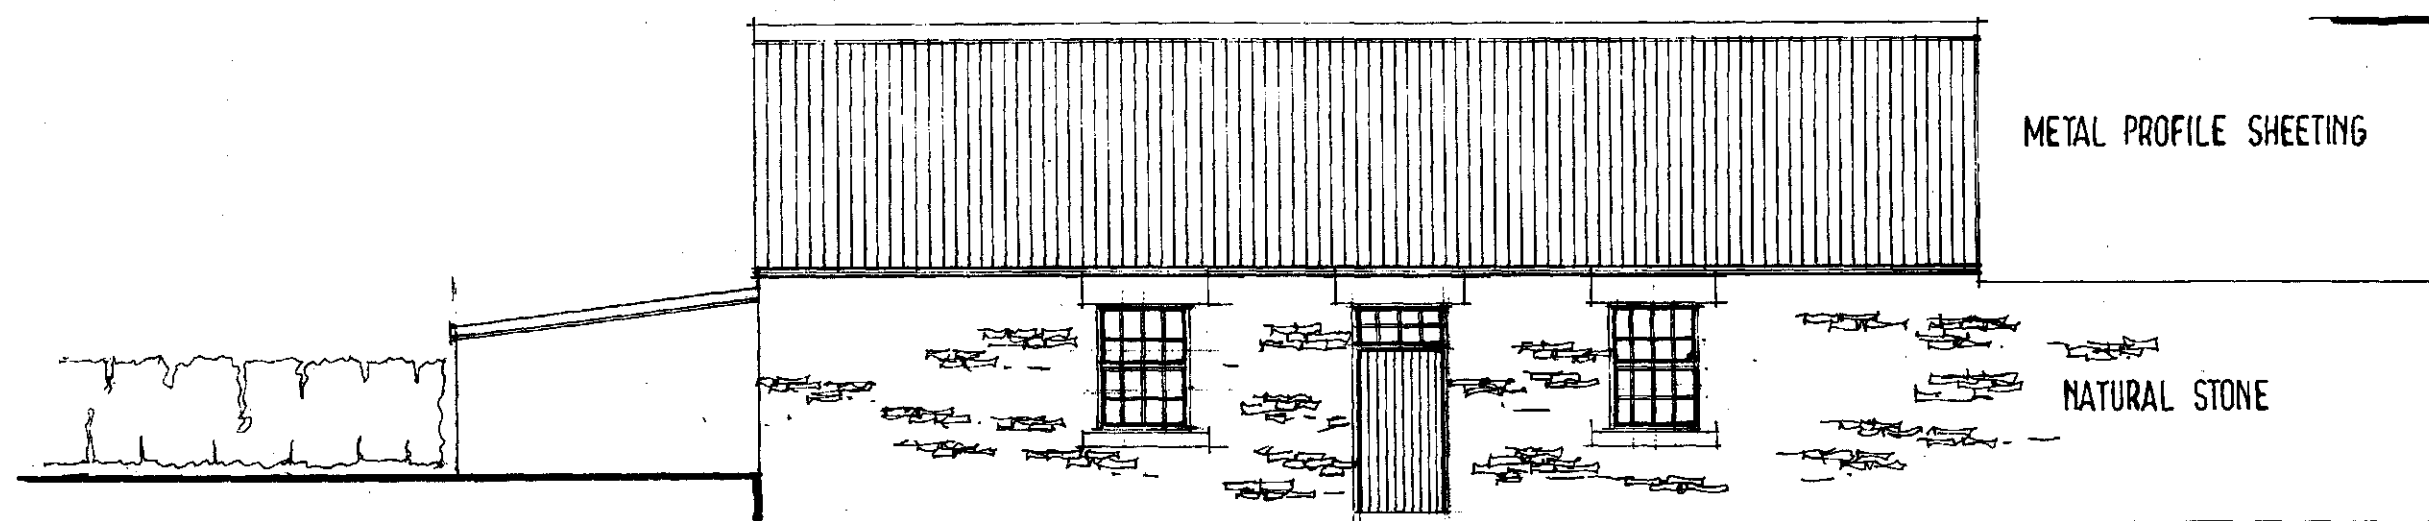


ELEVATION TO PENNINE TRAIL
North.

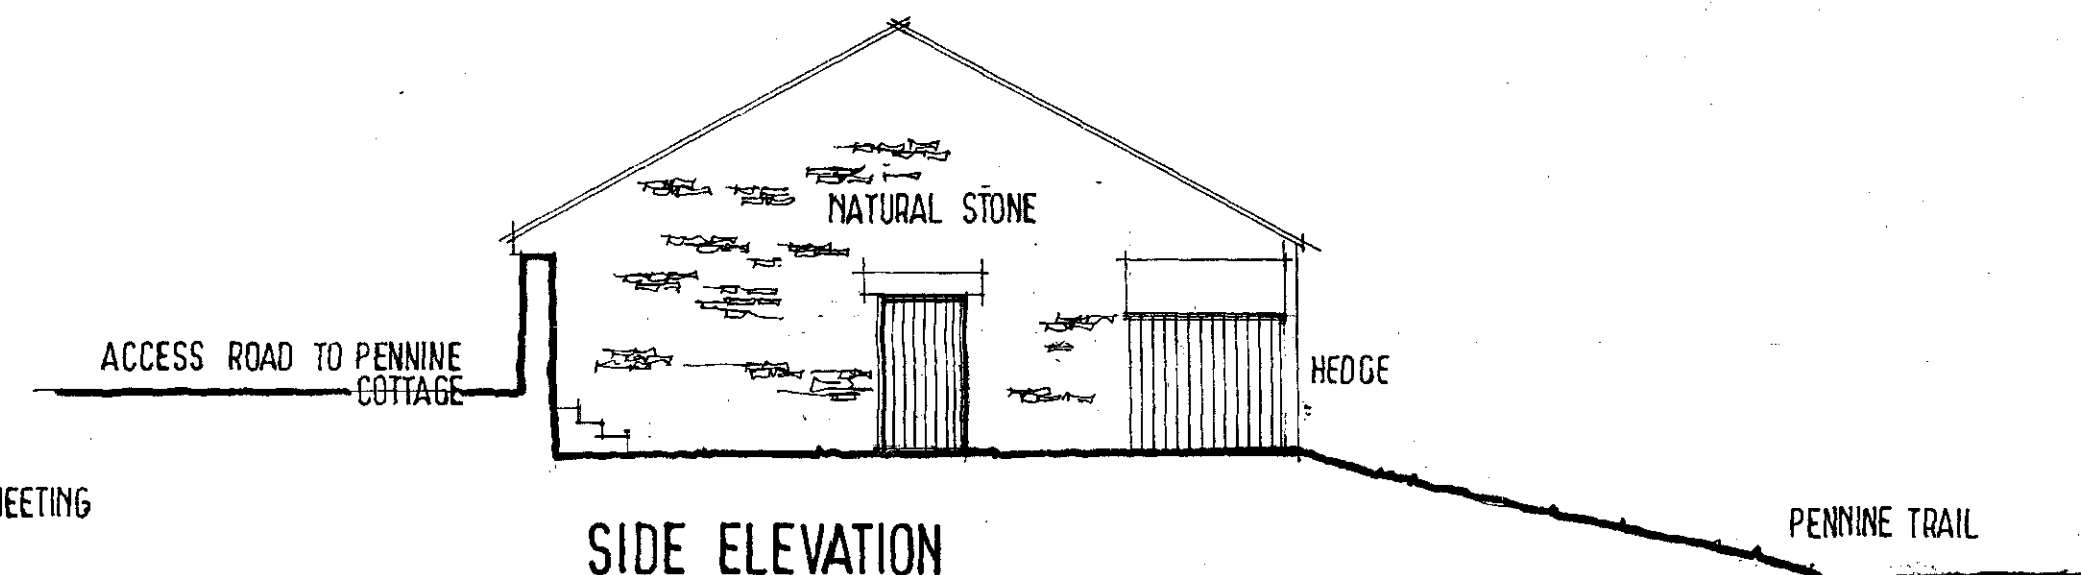

SIDE ELEVATION
East

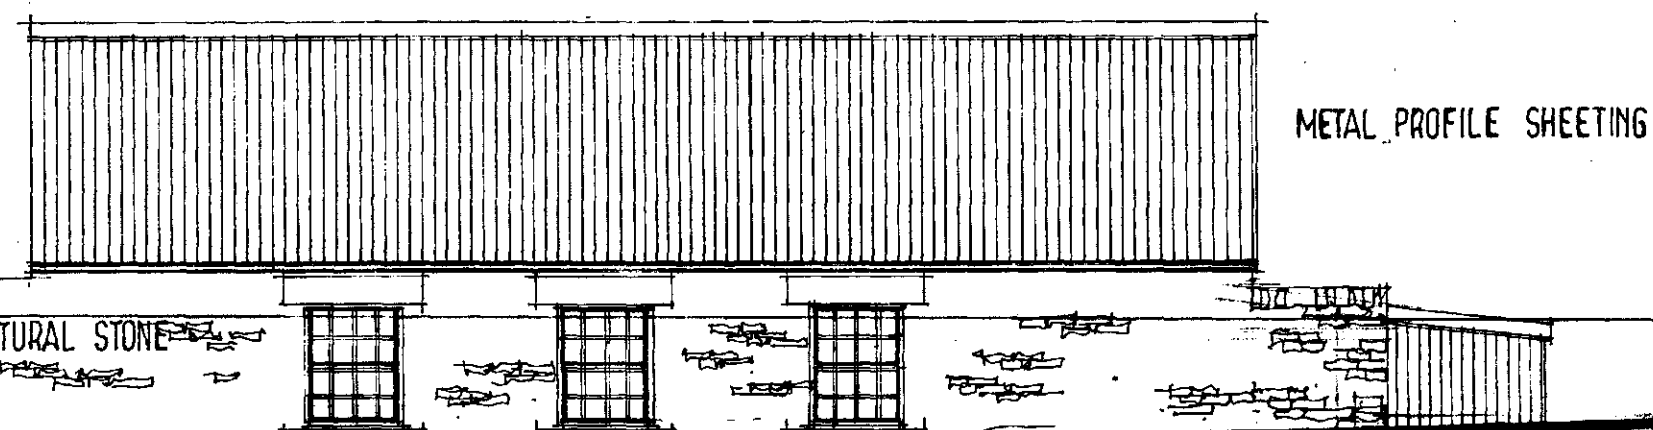

ELEVATION TO ACCESS ROAD
South

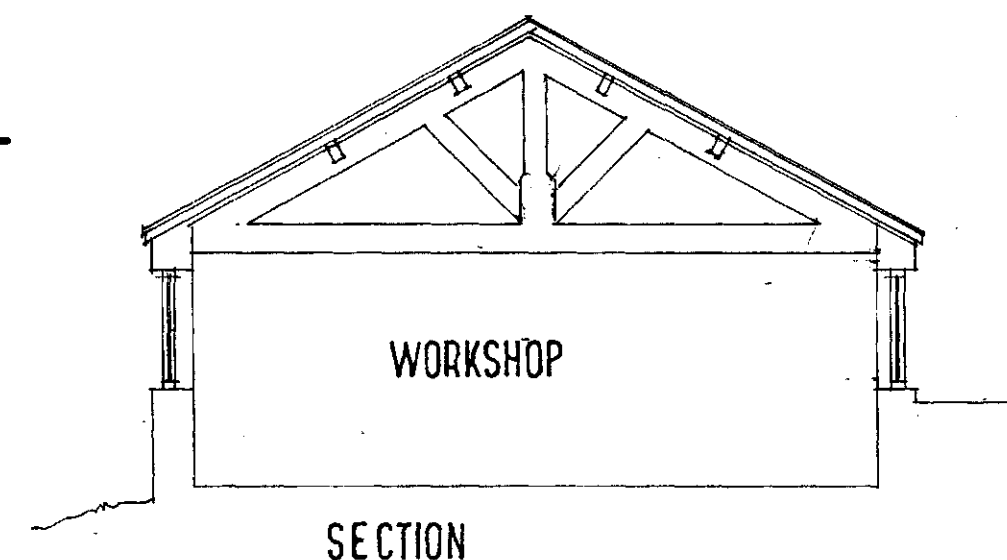

SECTION

EXISTING WORKSHOP AT
PENNINE COTTAGE
HAZLEHEAD,
CROWEDGE
NR SHEFFIELD.
S 36 4 HJ.

BMSO
CORPORATE MAIL ROOM

08 JUL 2014

Received by:
ORIGINAL COPY

SCALE 1:100

DATE JULY 2014

DRAWN HARRIS

201-71

Millé
design



R. Harris F.C.S.D.
M.E. Harris B.A. (hons)
design & construction

Architectural planning,
building & interiors
tel: & fax:
0114 2886929