




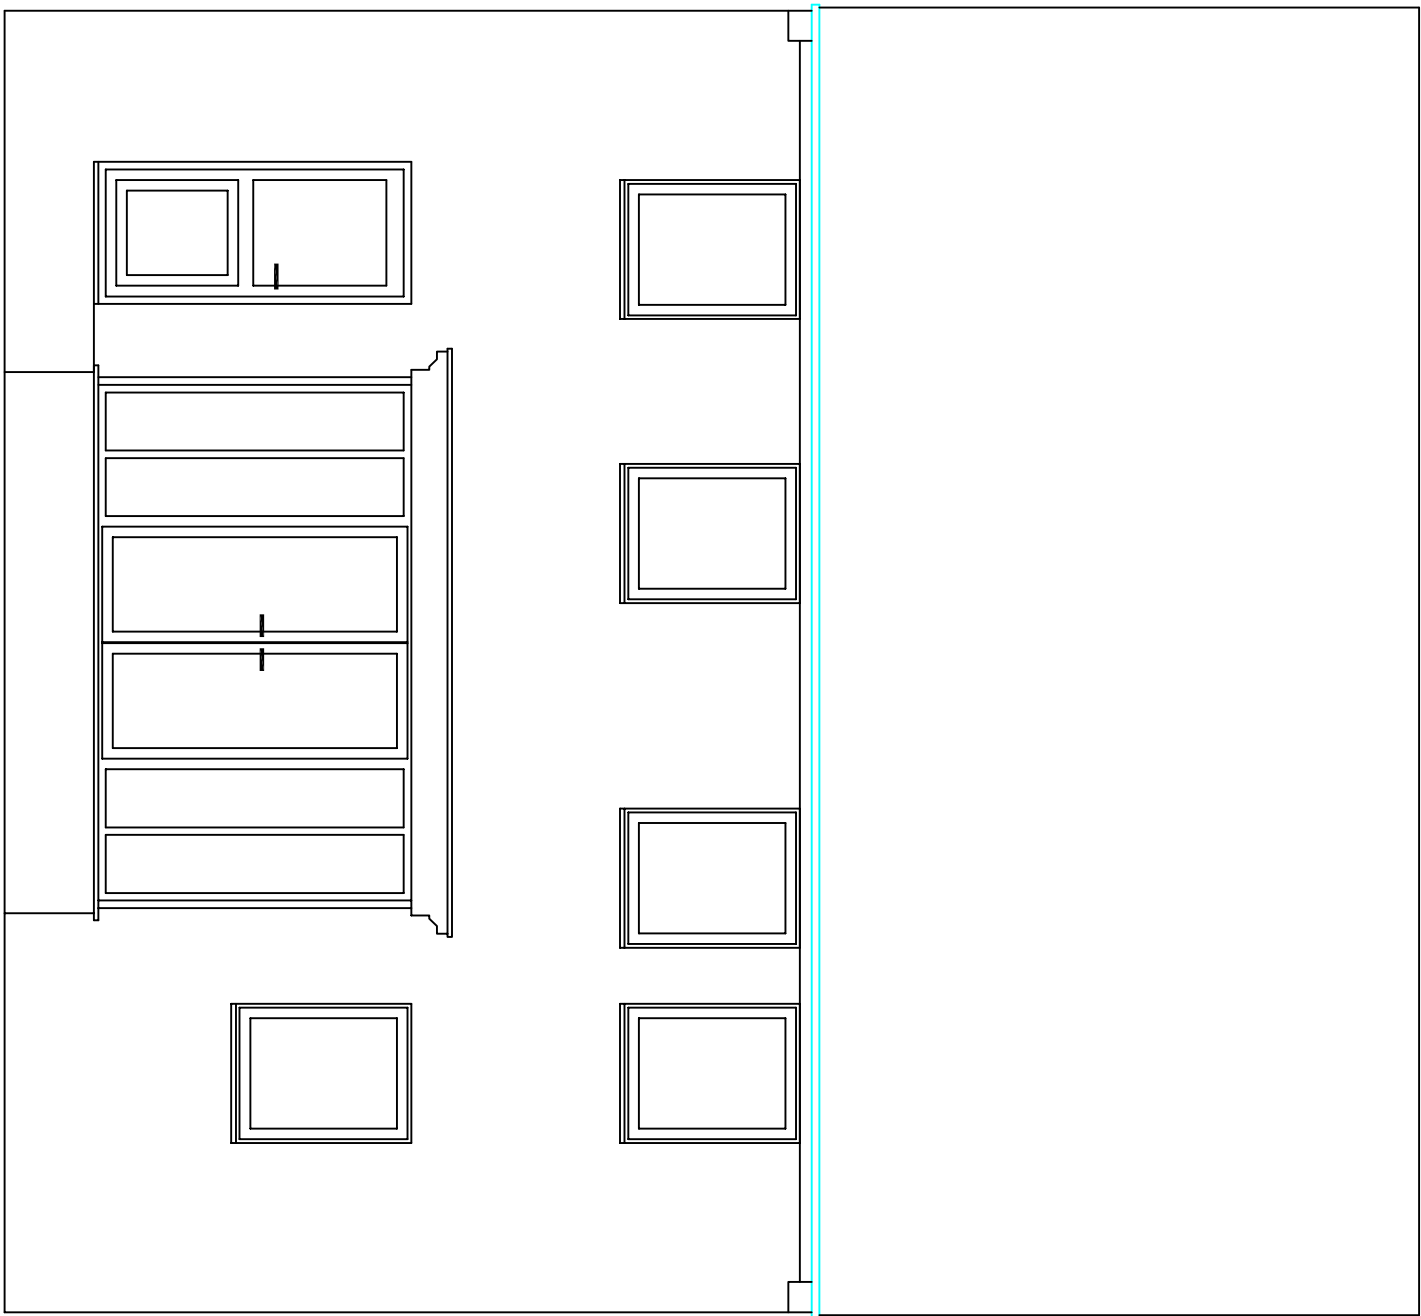


EXISTING REAR ELEVATION VIEW

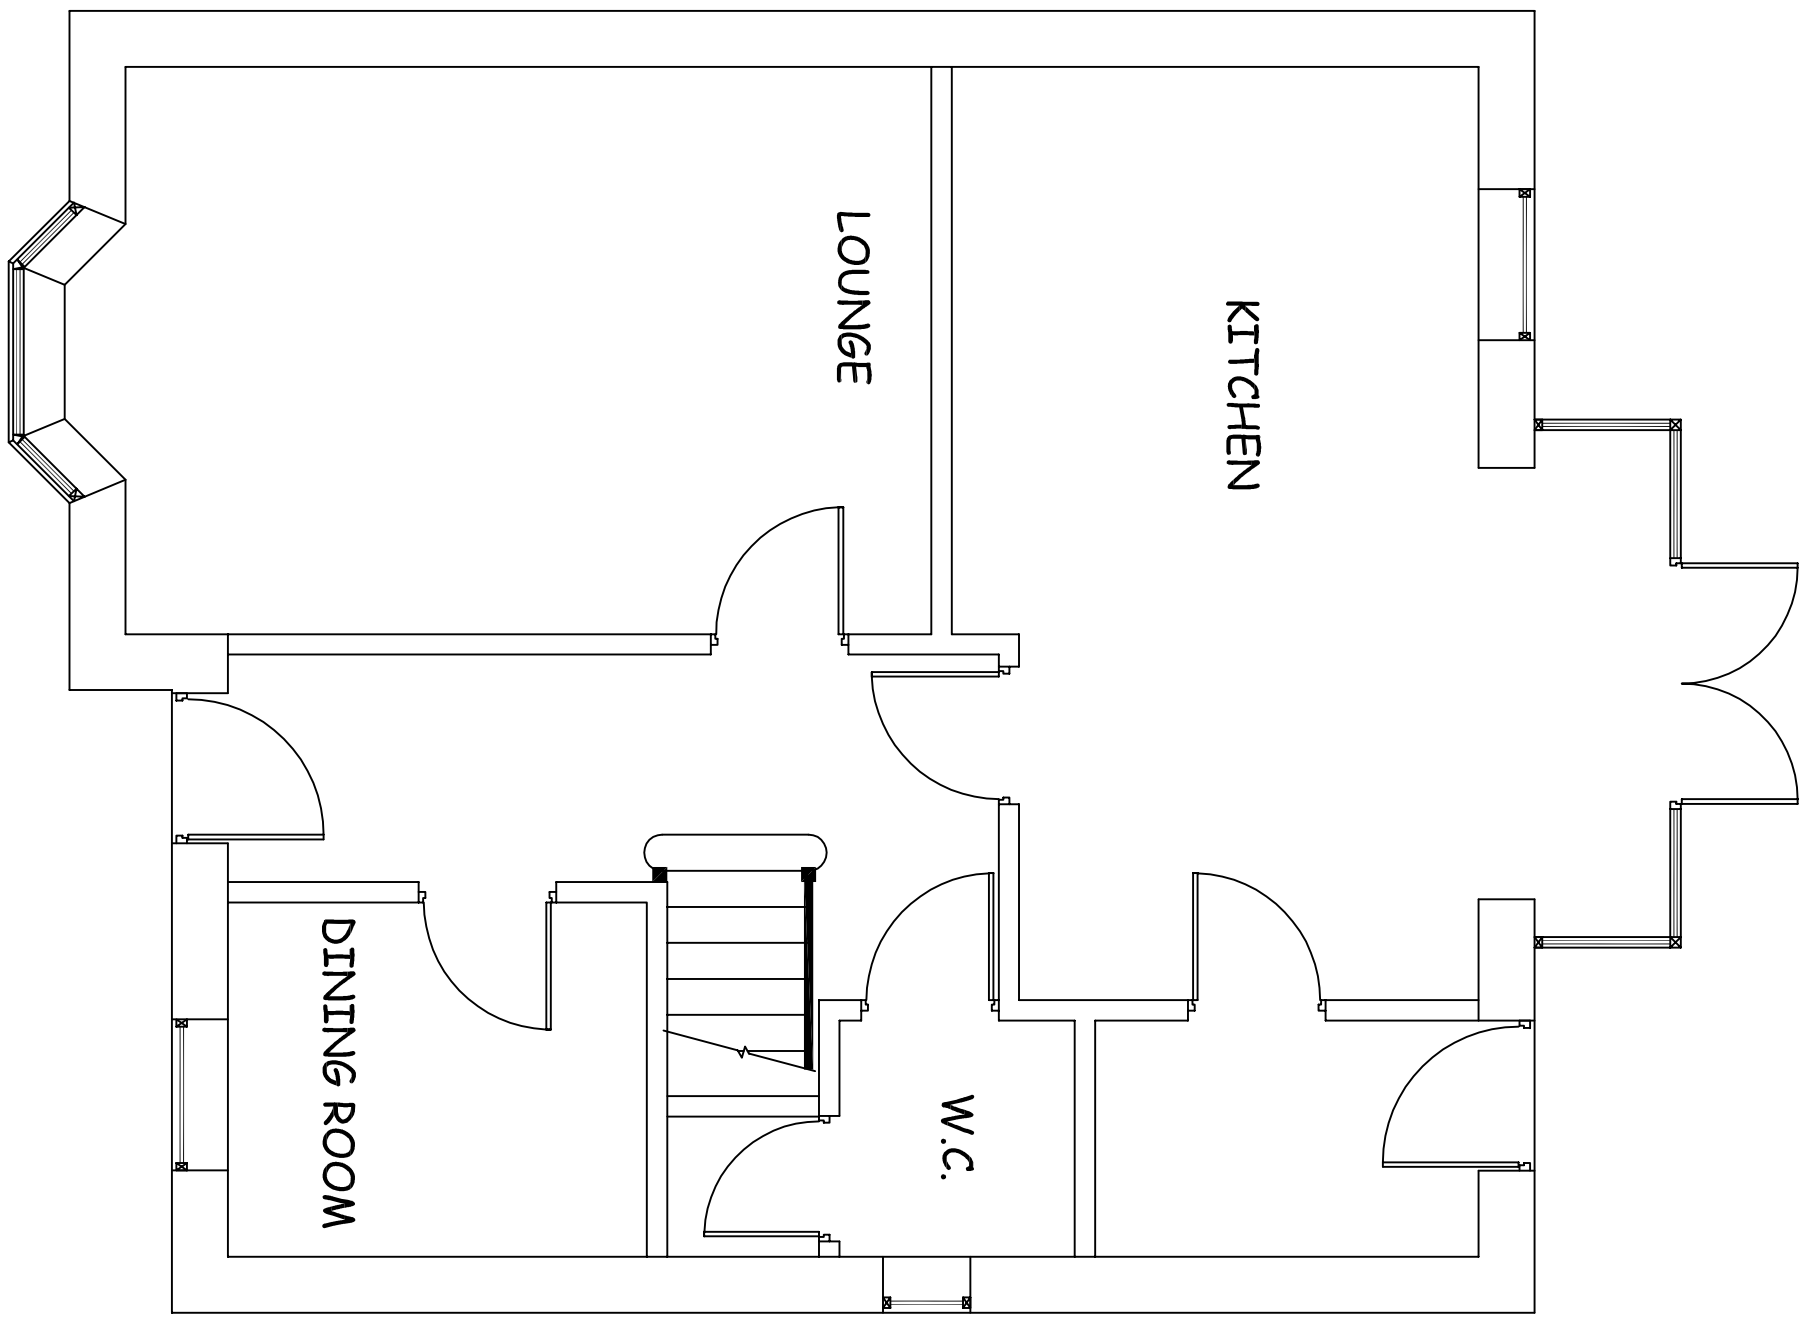

EXISTING GROUND FLOOR PLAN VIEW

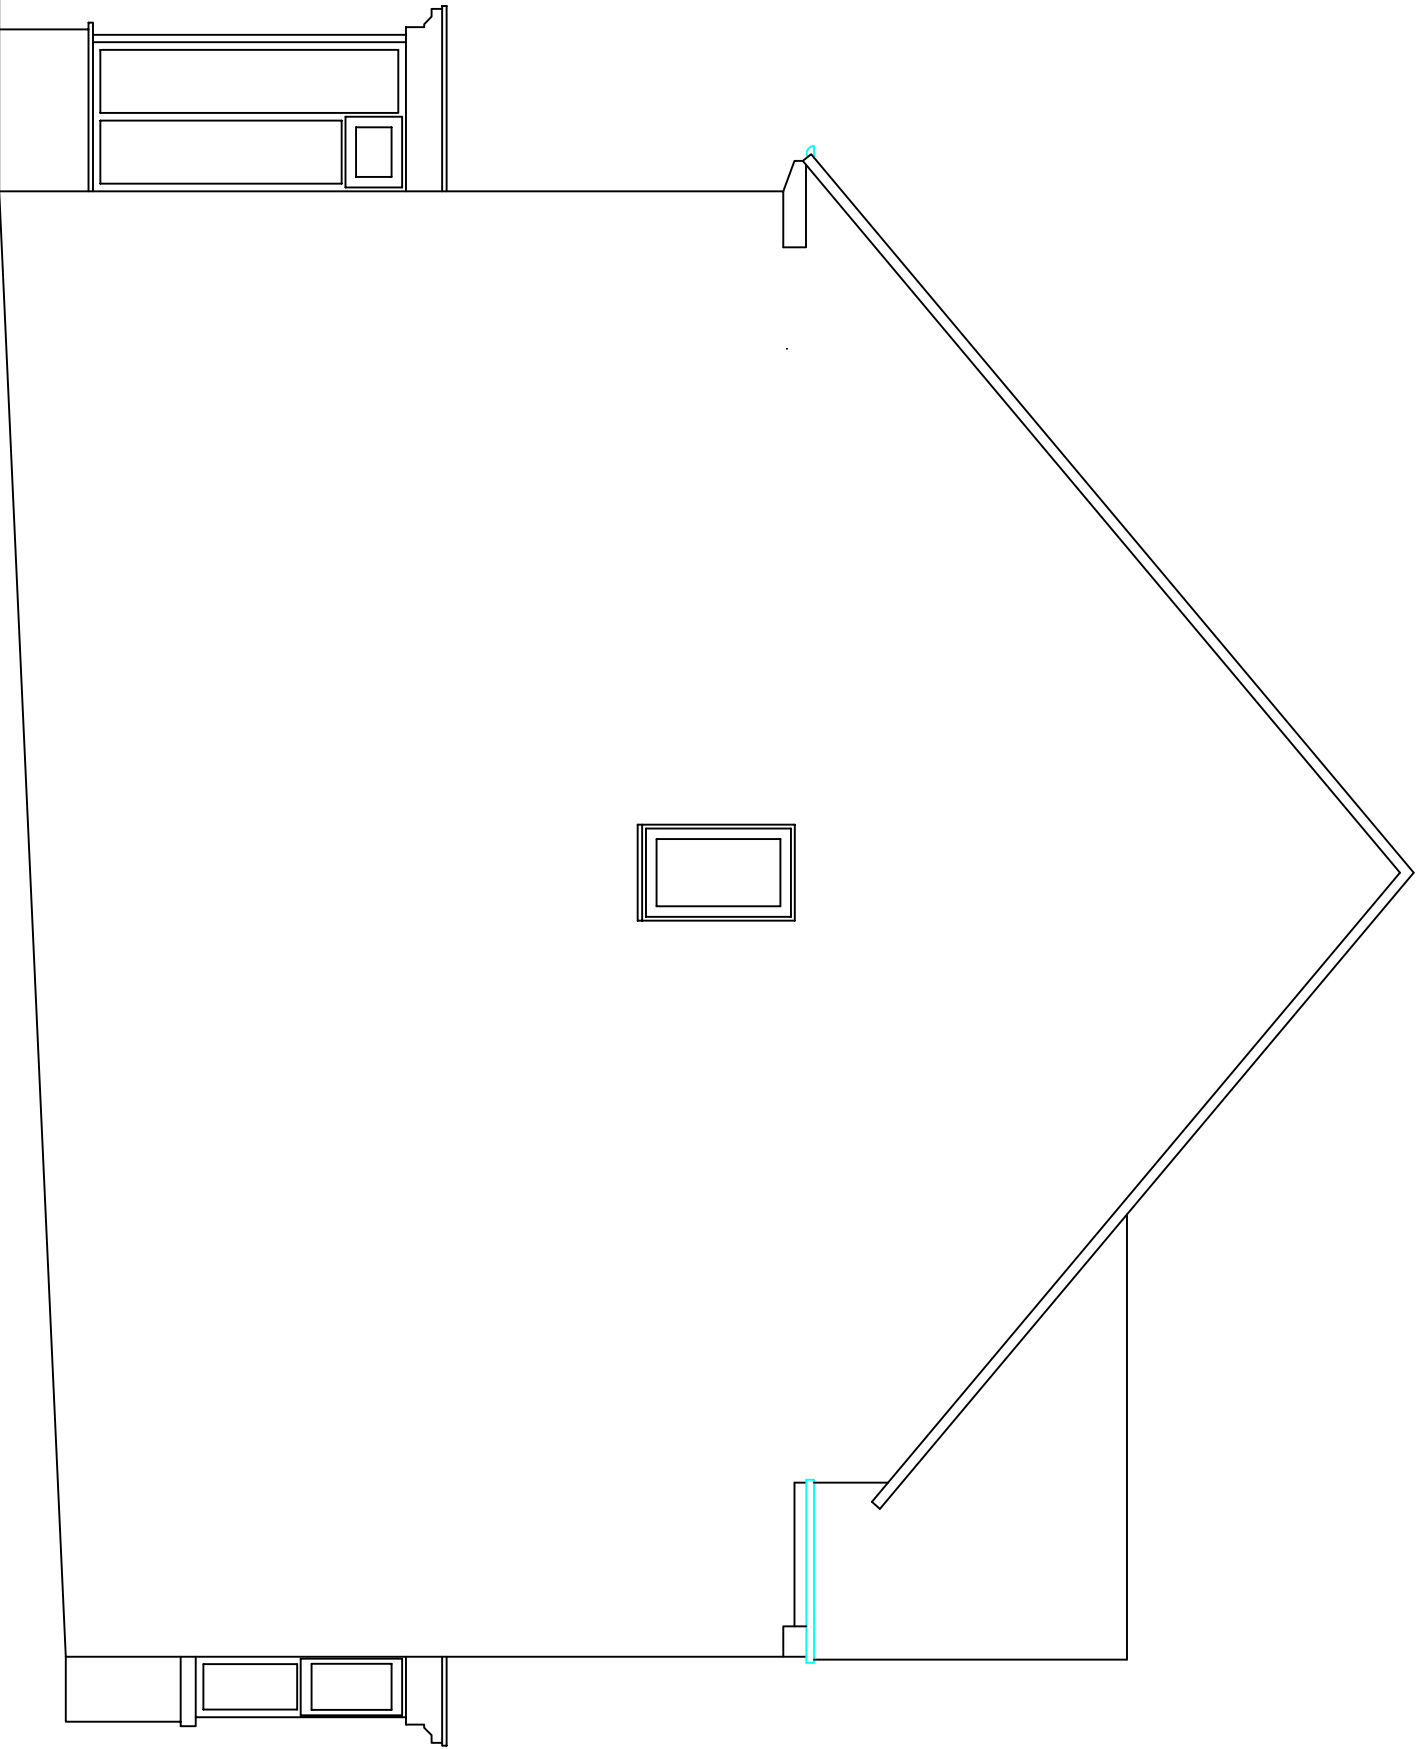

EXISTING SIDE ELEVATION VIEW

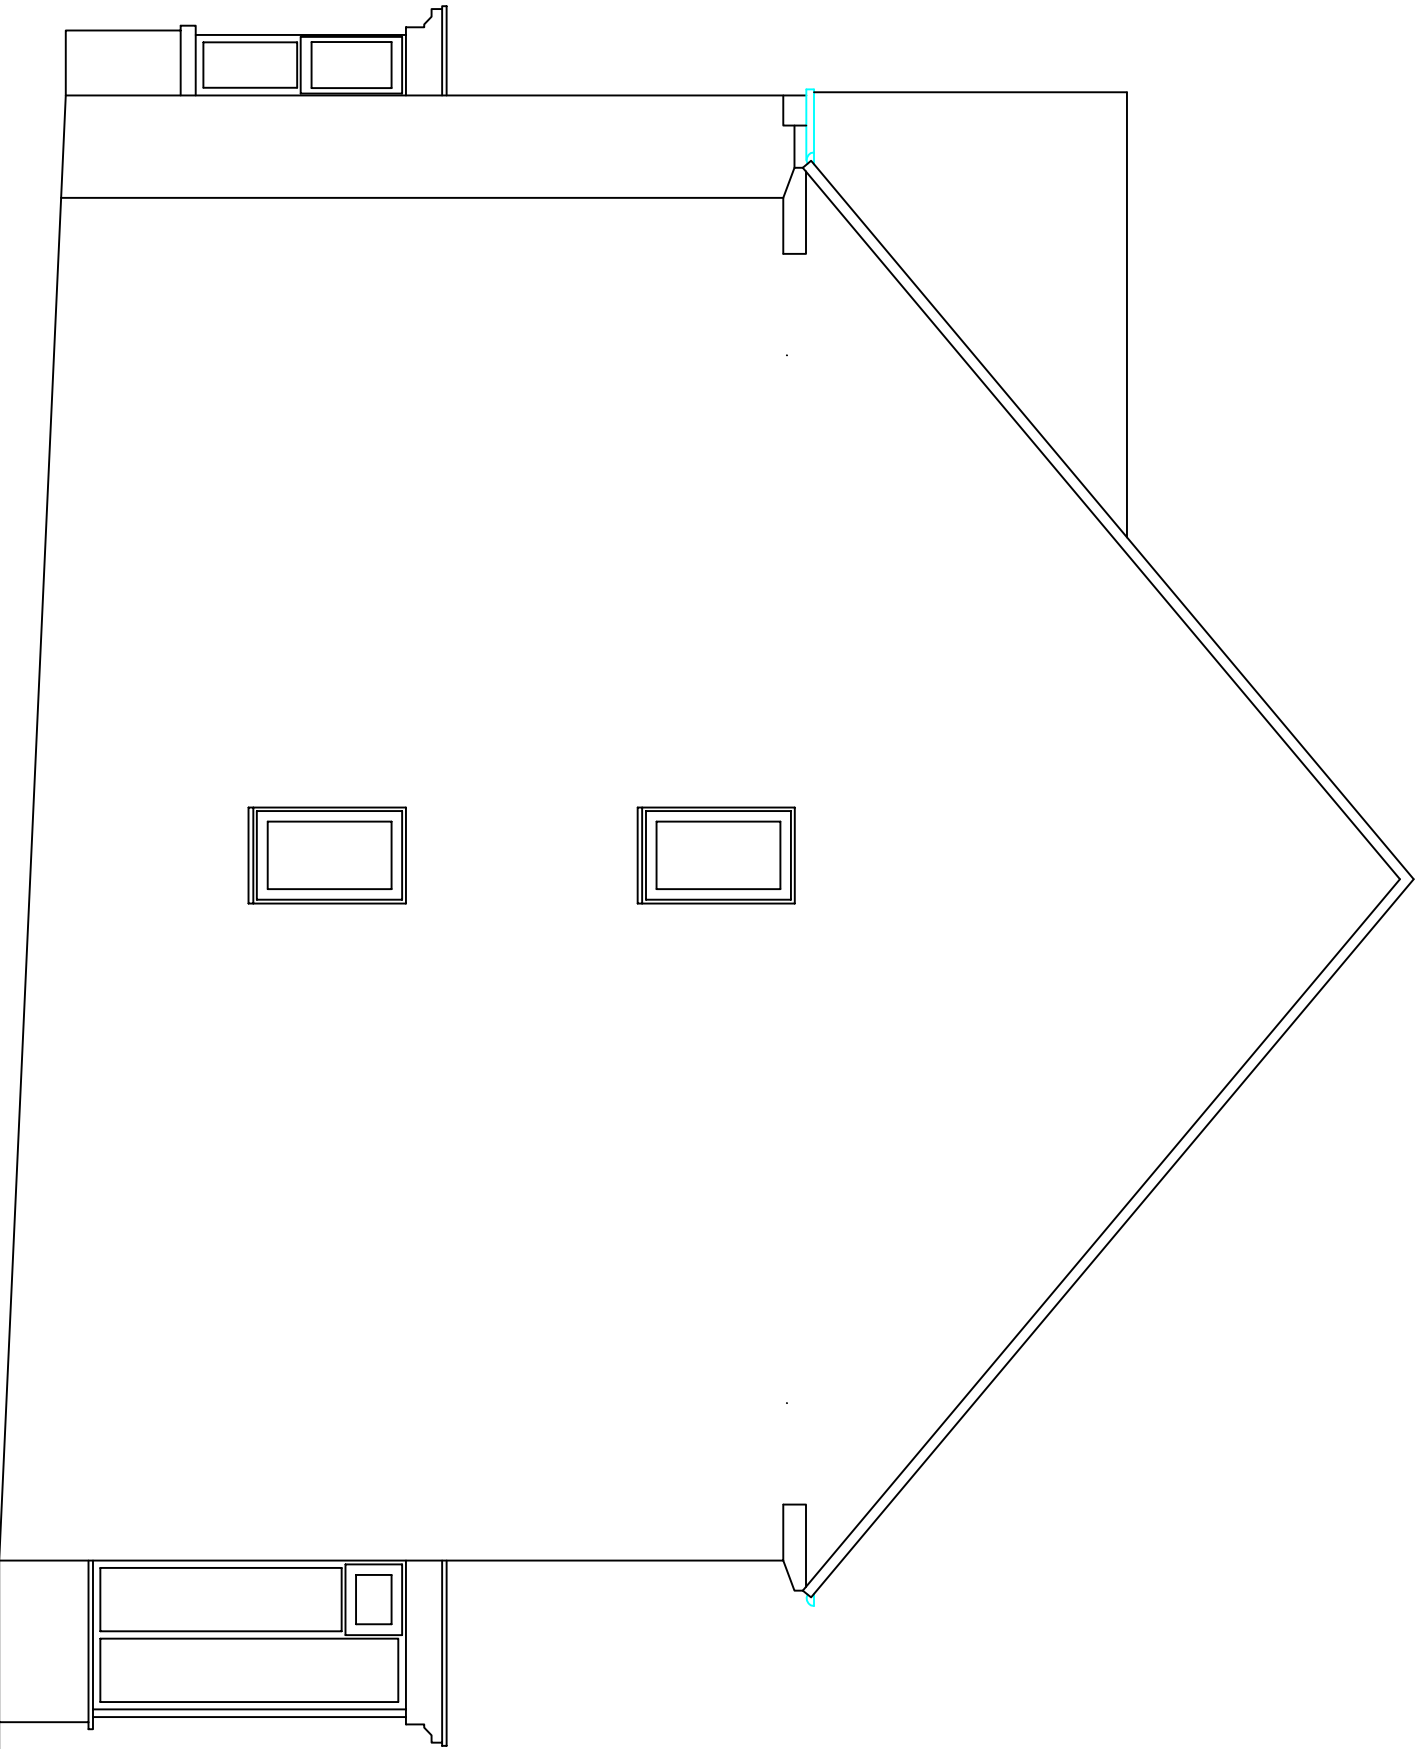

EXISTING SIDE ELEVATION VIEW

Rev A			
Project	Single Storey Rear Elevation Extension		
Client	Mr. C.Hodry		
Address	63, Church Drive, Hoylandswaine, Sheffield. S36 7LZ		
Drawing Title	Existing Plan And Elevation Views		
Scale	1/50	Meters	2
Date	Jun 20	Sheet Size	A1
Gary Quibell Building Design And Land Survey Limited			
Telephone 01623 647661			
Mobile 07940 135793			
e mail garyquibell@sky.com			
Plan No. 53CHDR/PP/1	Rev		