



Do not scale off this drawing. Work to figured dimensions any discrepancy to be reported to the Architects. Refer to larger scale drawings where available.

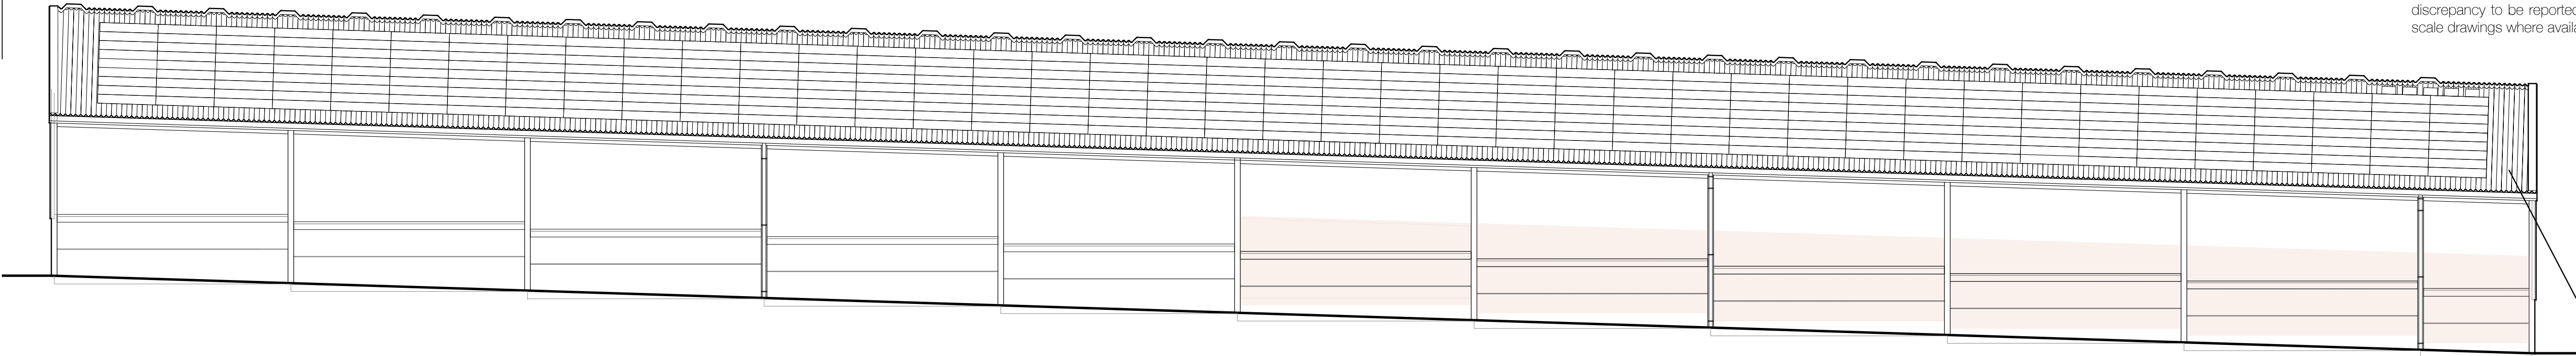

ELEVATION A-A

1:100

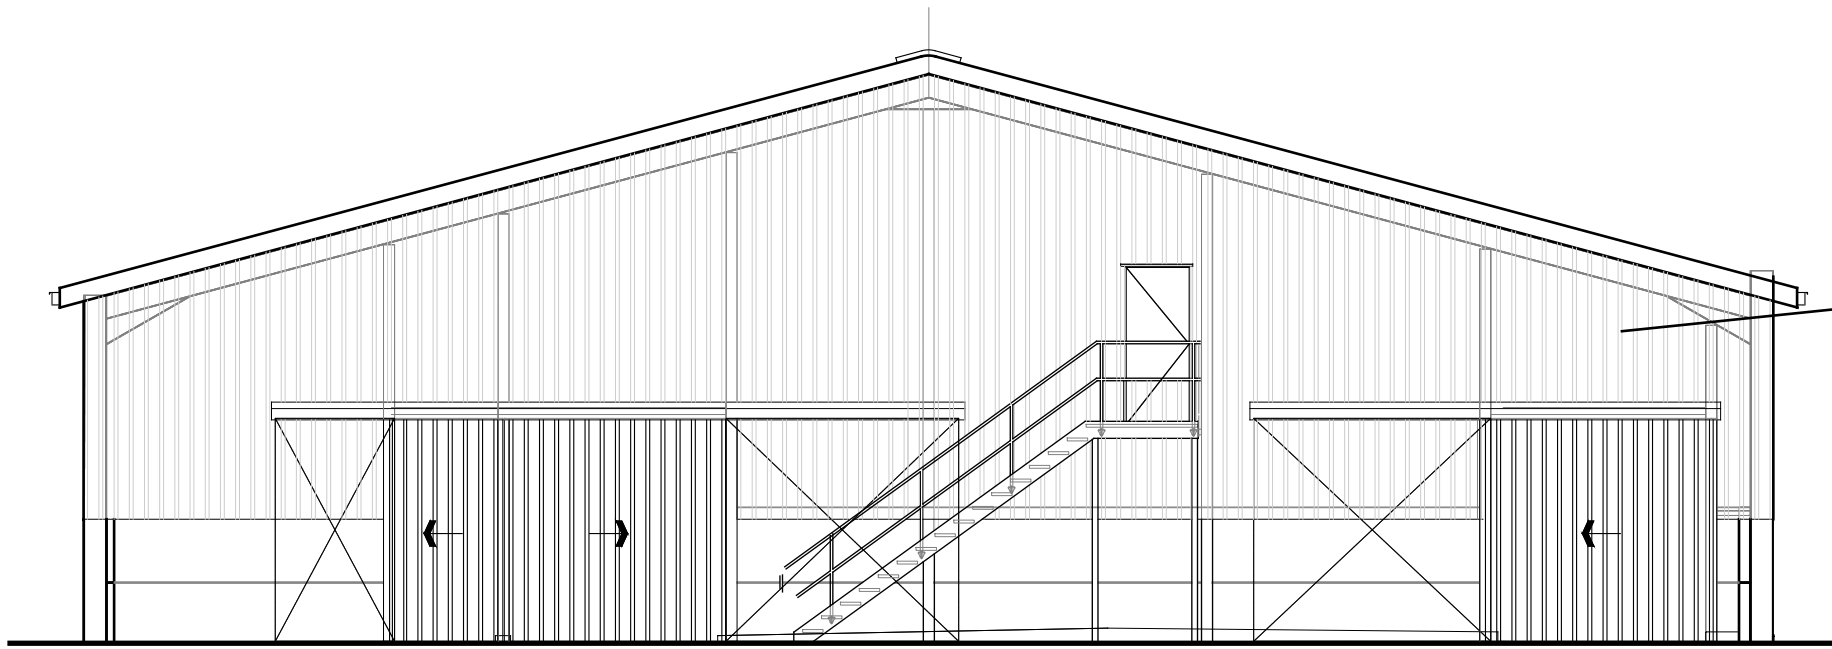


ELEVATION B-B

1:100



Timber Cladding  
(Pattern tbc)

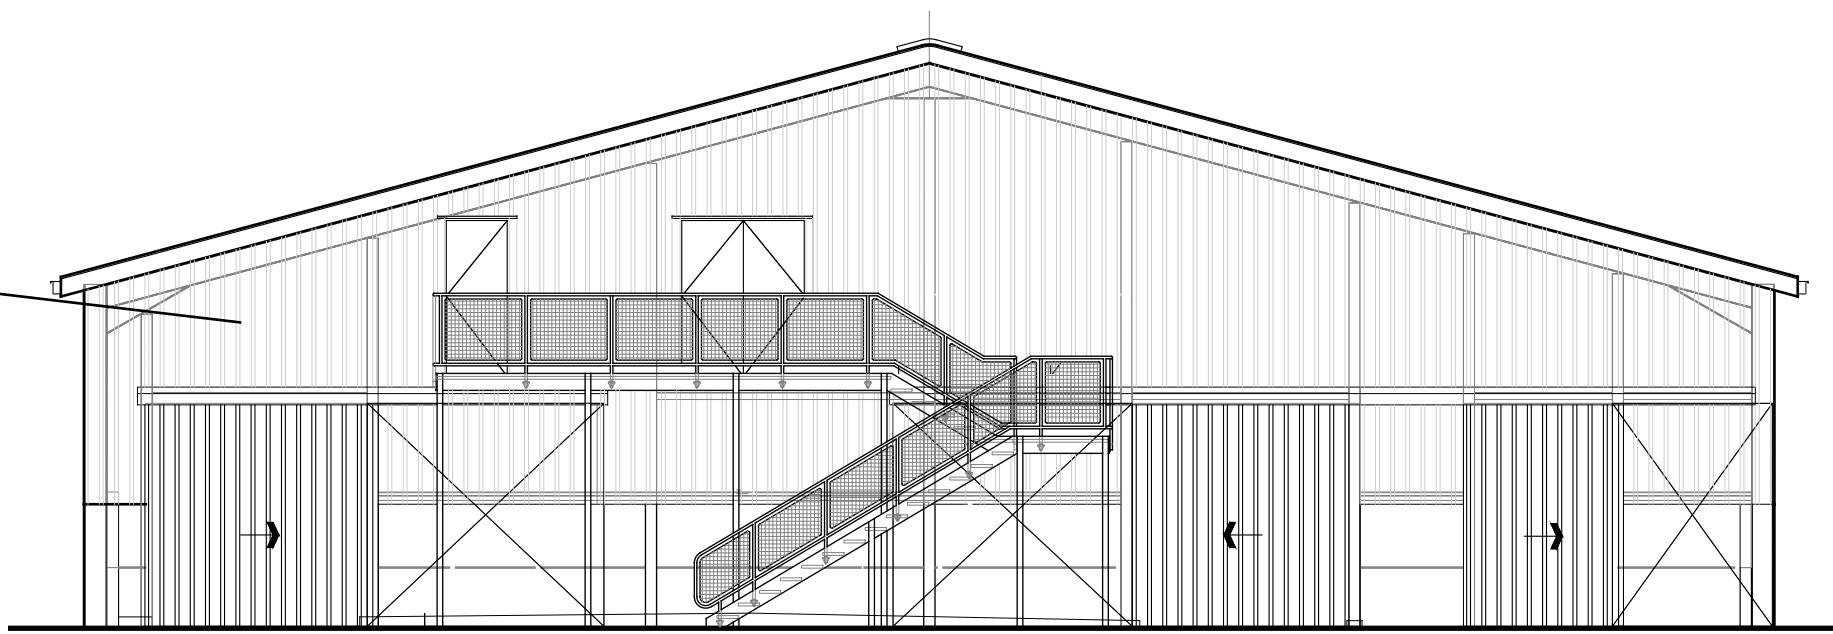


ELEVATION C-C

1:100




Cembrit Cemsix Fibre Cement (Natural Grey) Corrugated  
Sheets and 105.165kWp roof mounted solar PV

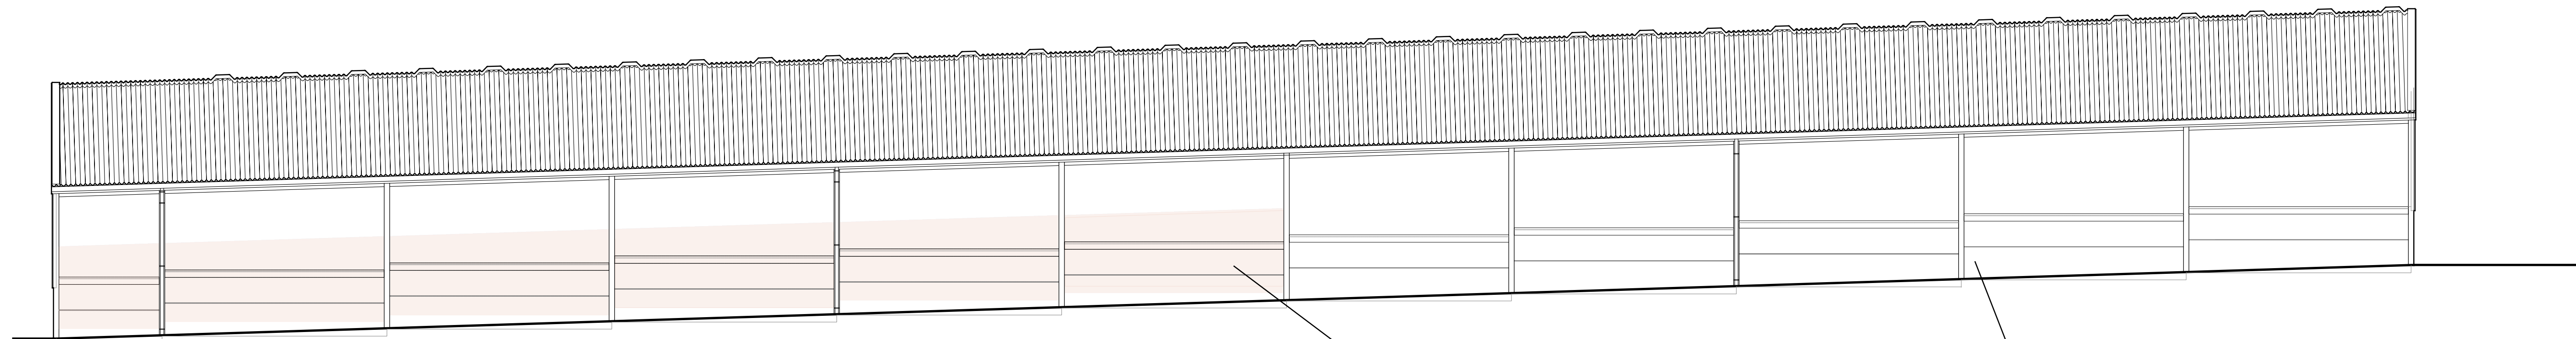

ELEVATION D-D

1:100

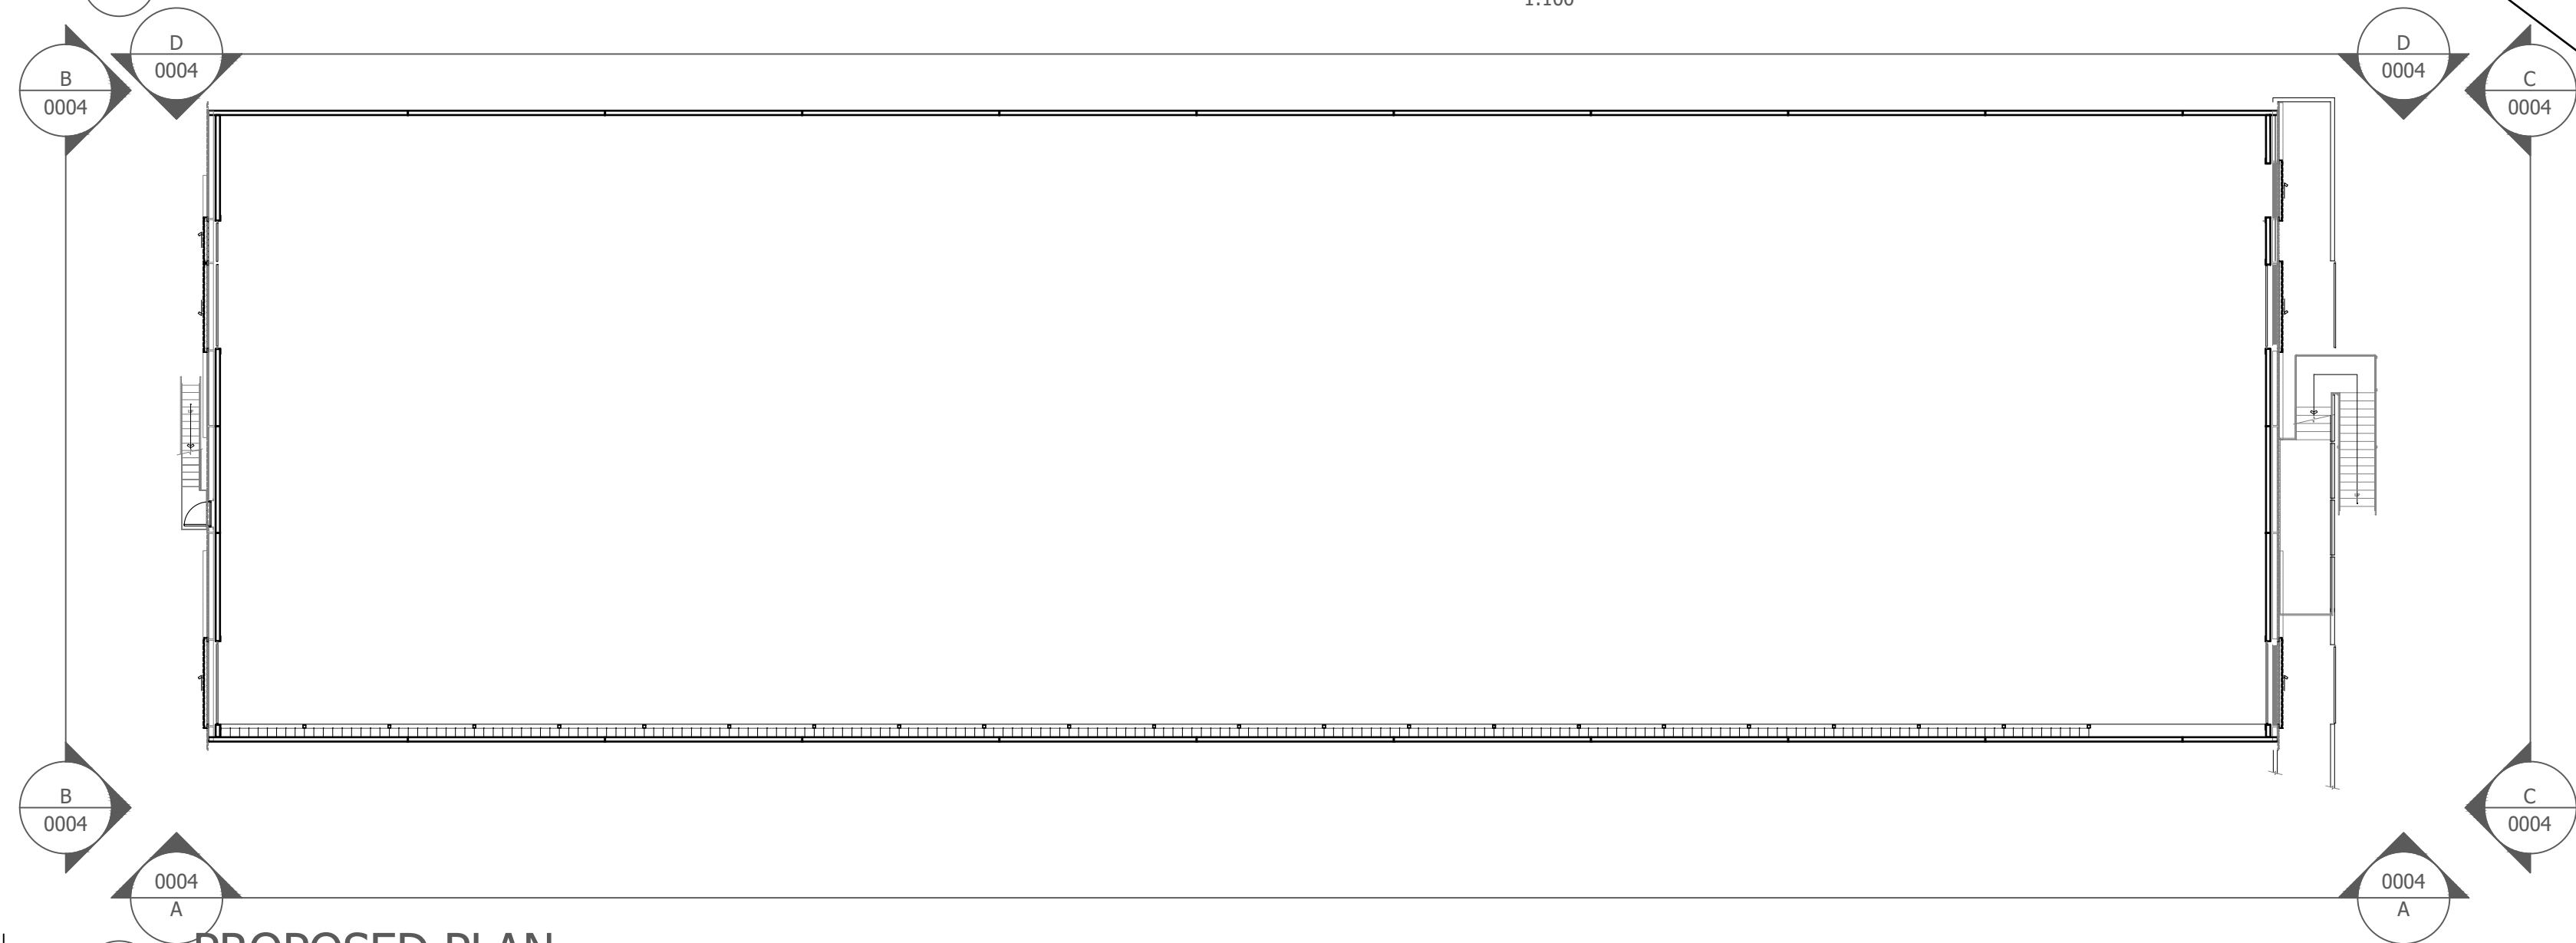

PROPOSED PLAN

1:200



Automated rise and fall curtains full length of  
the building to the North & South elevations



Galvanised Columns & Steelwork  
and Concrete Panels

|     |     |            |                         |
|-----|-----|------------|-------------------------|
| C01 | LDP | 08.04.2019 | For Planning Submission |
| Rev | By  | Date       | Revision Note           |

Pearce Bottomley LLP  
Roman Ridge, Main Street,  
Aberford, Leeds,  
LS25 3AW  
T: 0113 281 2000  
E: pbp@pbarchitects.co.uk  
W: www.pbarchitects.co.uk

Client/ Project

**J & E DICKINSON**

**TYERS HALL FARM, BARNSELY, S71 5ES**

**PROPOSED PIG UNITS**

|                     |               |            |            |               |
|---------------------|---------------|------------|------------|---------------|
| Suitability - Stage | Scale         | Drawn      | Checked    | Date          |
| <b>A2-PLANNING</b>  | <b>VARIES</b> | <b>LDP</b> | <b>CMD</b> | <b>AUG 18</b> |

Drawing Title / Description

**PROPOSED PLANS AND ELEVATIONS**

|             |            |           |           |           |          |               |           |            |
|-------------|------------|-----------|-----------|-----------|----------|---------------|-----------|------------|
| Proj. Ref.  | Originat.  | Volume    | Level     | Type      | Role     | Draw. Number  | Suitab    | Revision   |
| <b>4869</b> | <b>PBA</b> | <b>XX</b> | <b>ZZ</b> | <b>DR</b> | <b>A</b> | <b>(00)04</b> | <b>A2</b> | <b>C02</b> |

File Name

Copyright Pearce Bottomley LLP