




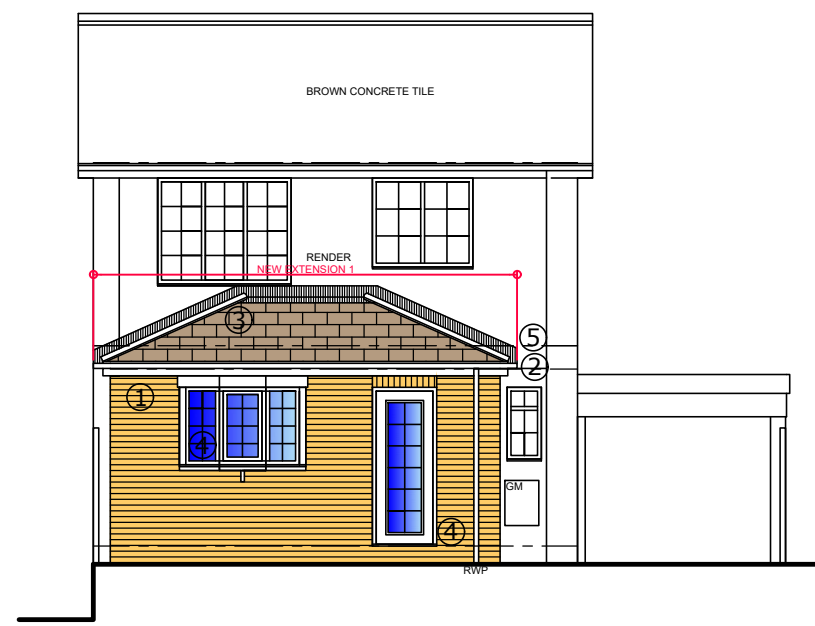


FRONT ELEVATION SCALE 1:100

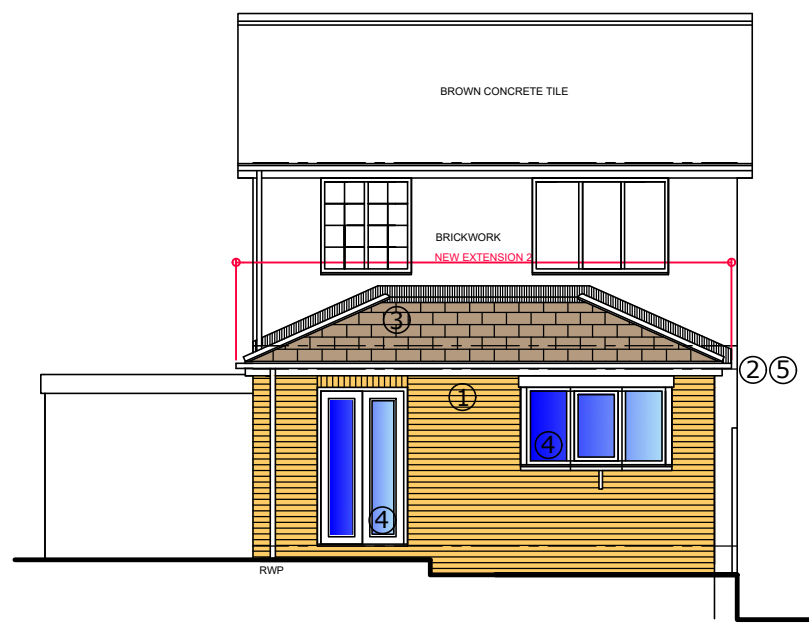

REAR ELEVATION SCALE 1:100


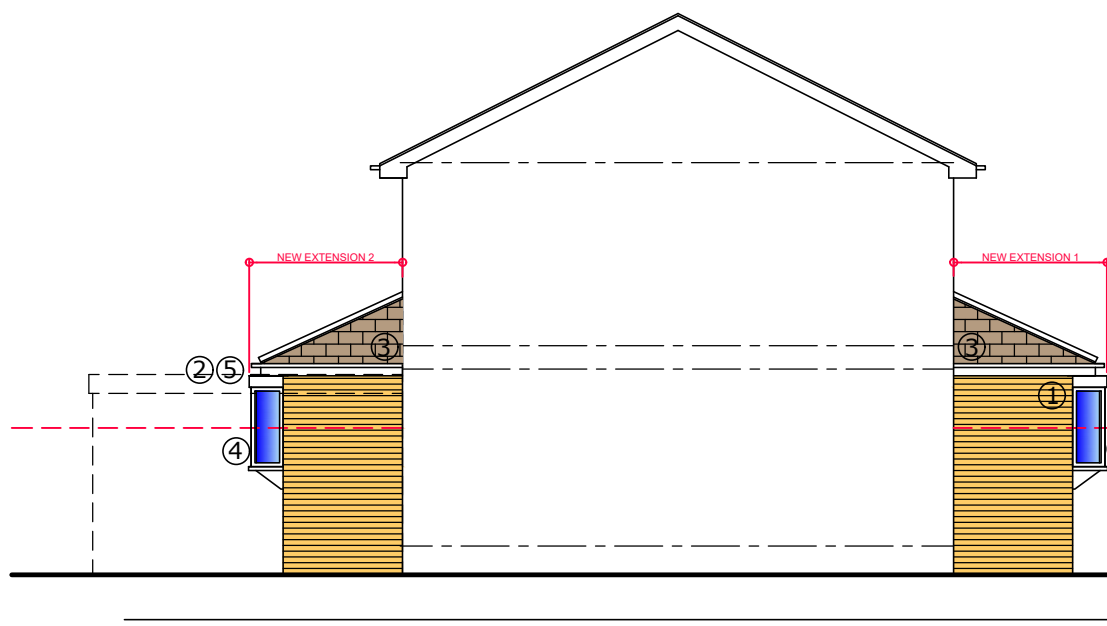


SIDE ELEVATION 1 SCALE 1:100

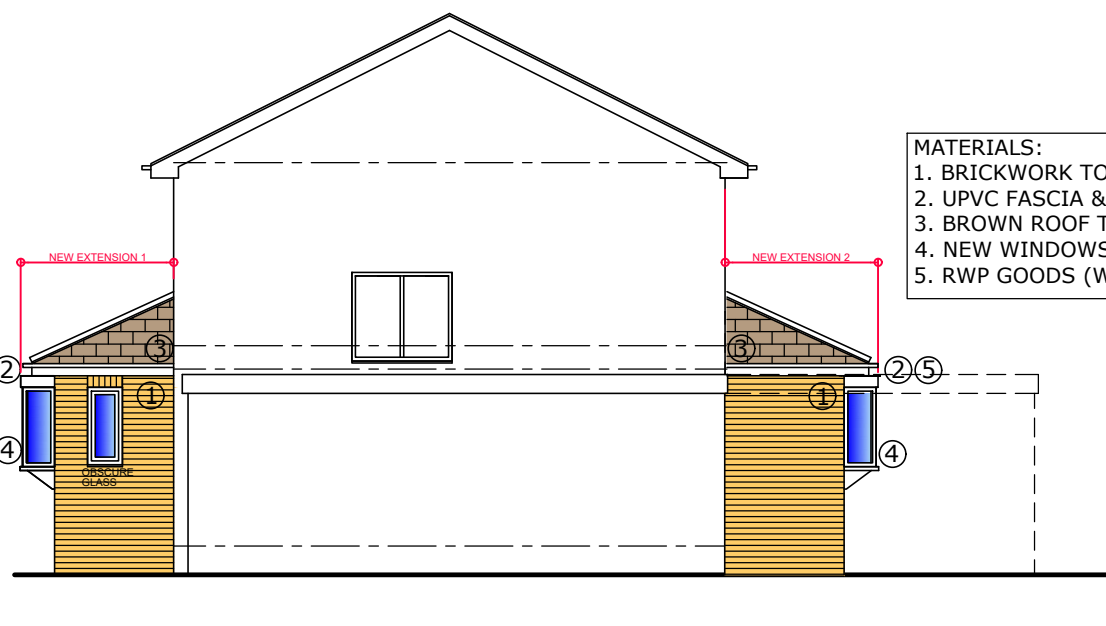


SIDE ELEVATION 2 SCALE 1:100


- MATERIALS:
1. BRICKWORK TO MATCH EXISTING
 2. UPVC FASCIA & SOFFIT (WHITE)
 3. BROWN ROOF TILES TO MATCH EXISTING
 4. NEW WINDOWS & DOORS WHITE UPVC
 5. RWP GOODS (WHITE)

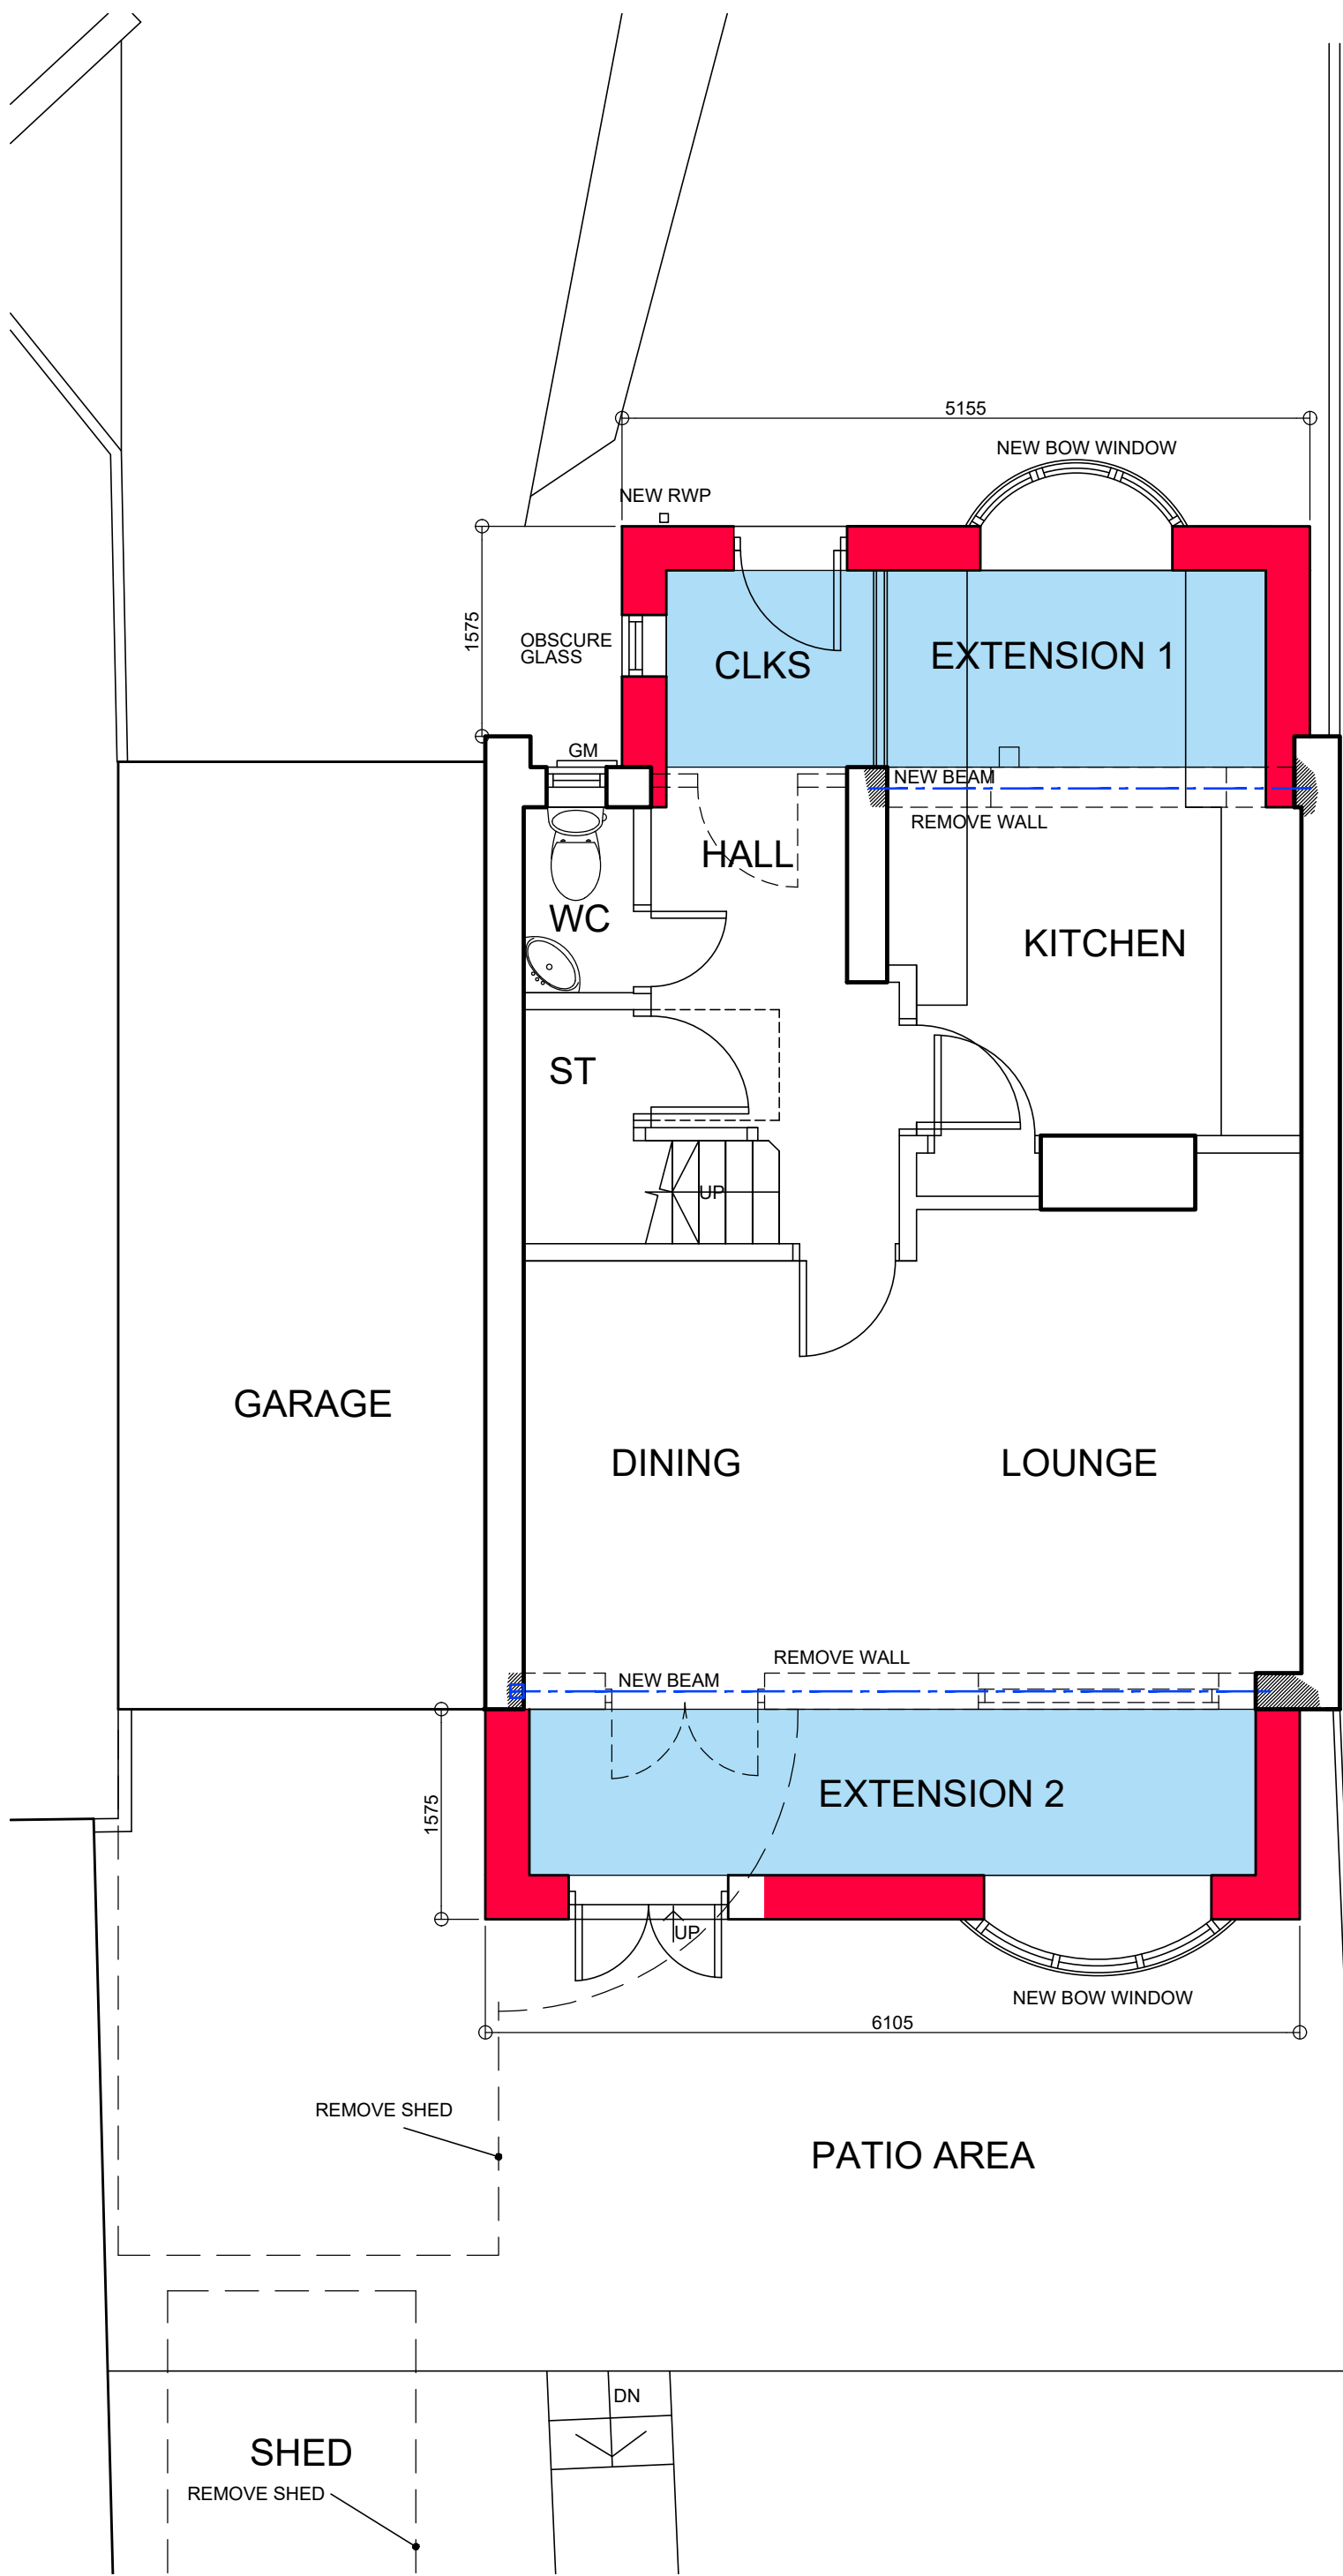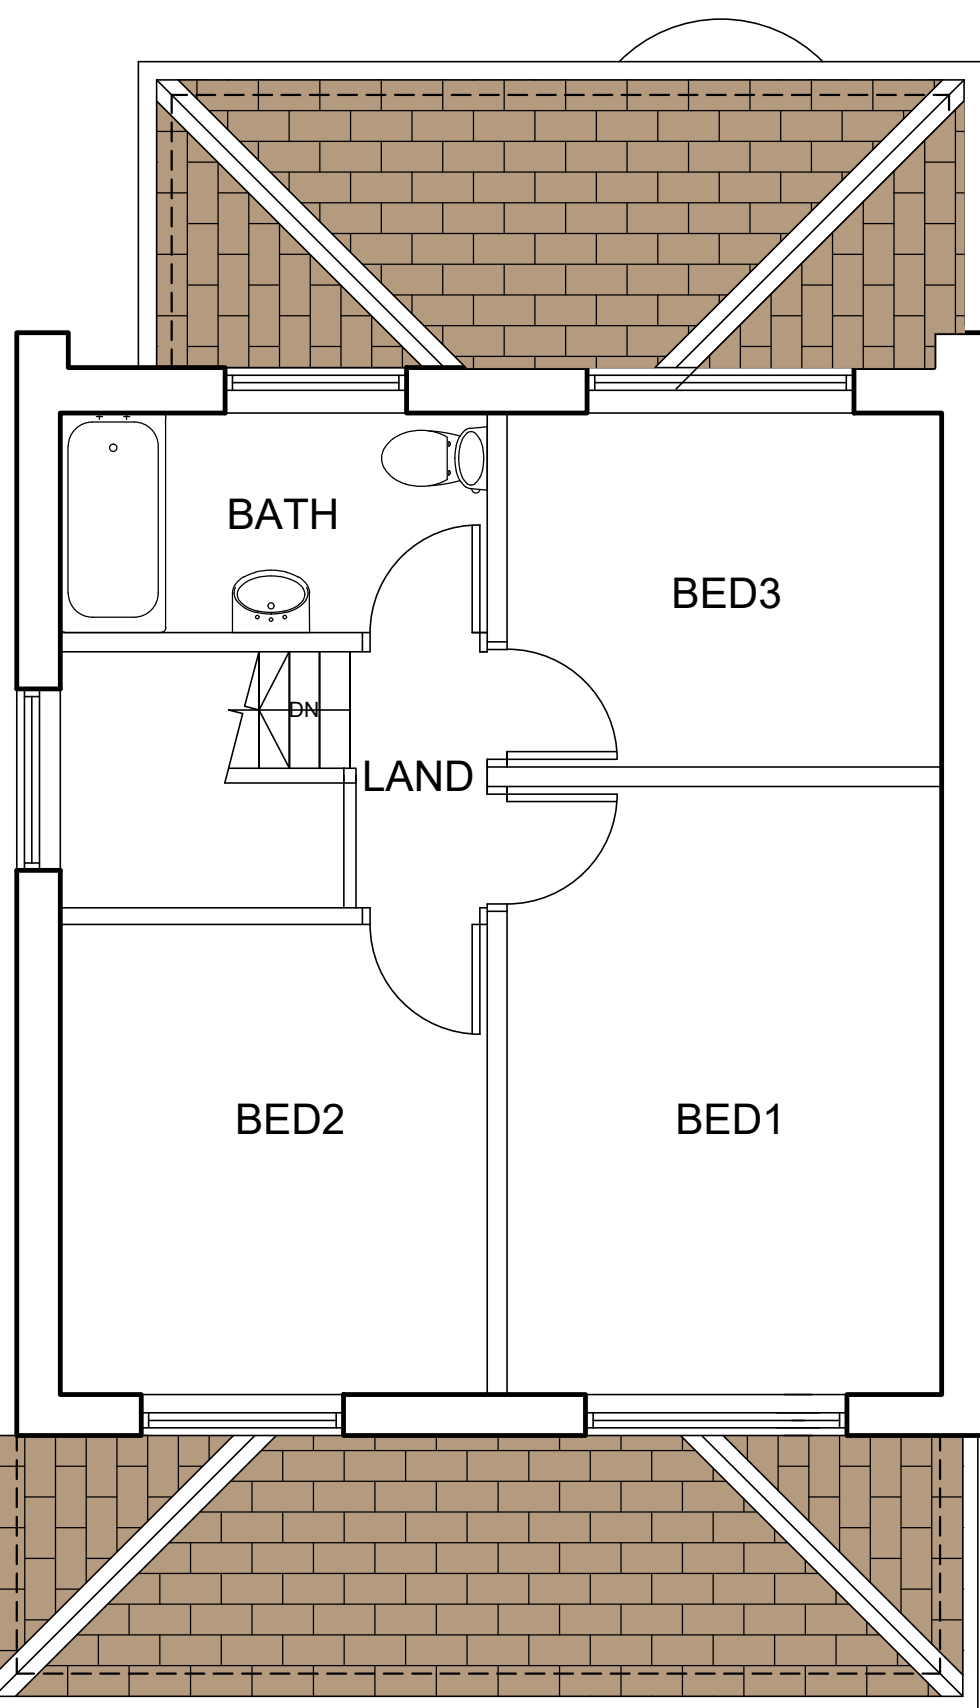


FIRST FLOOR PLAN
SCALE 1:50

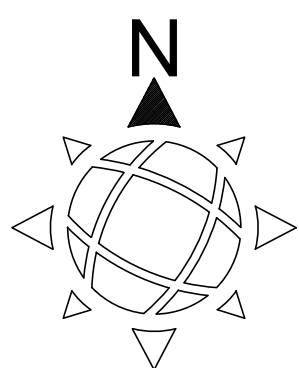


LOCATION PLAN
SCALE 1:1250

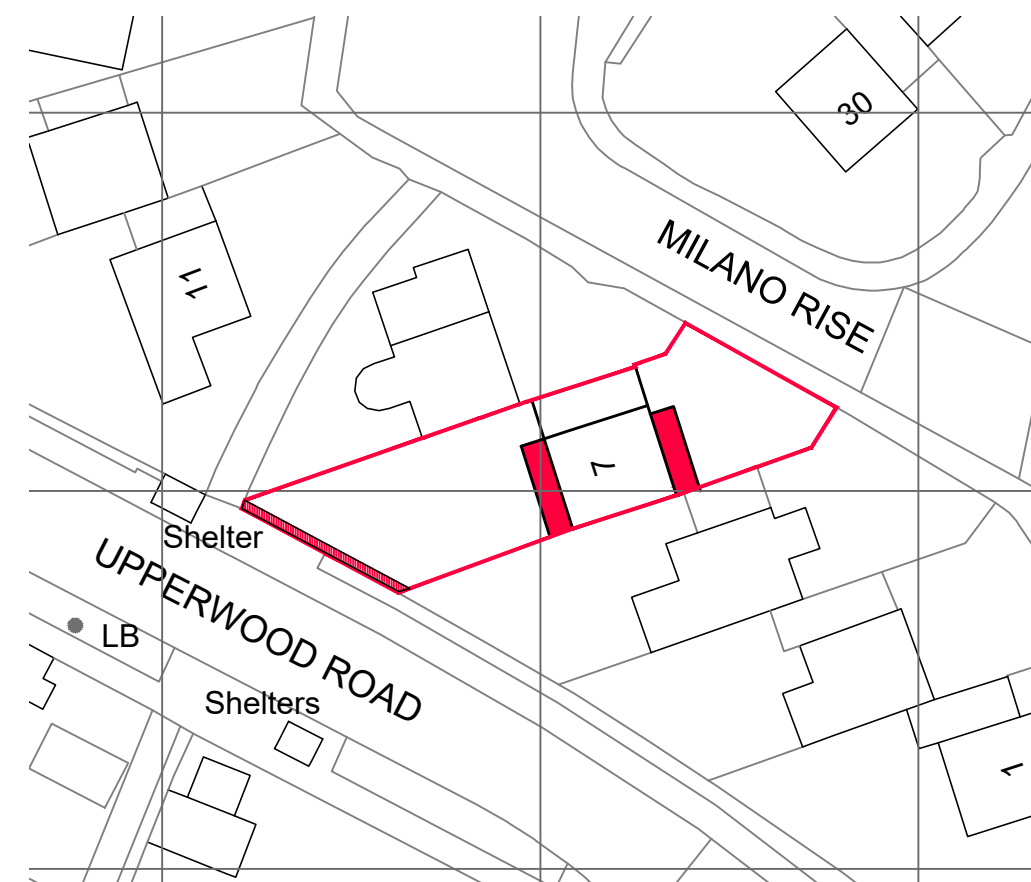


BLOCK PLAN SCALE 1:500

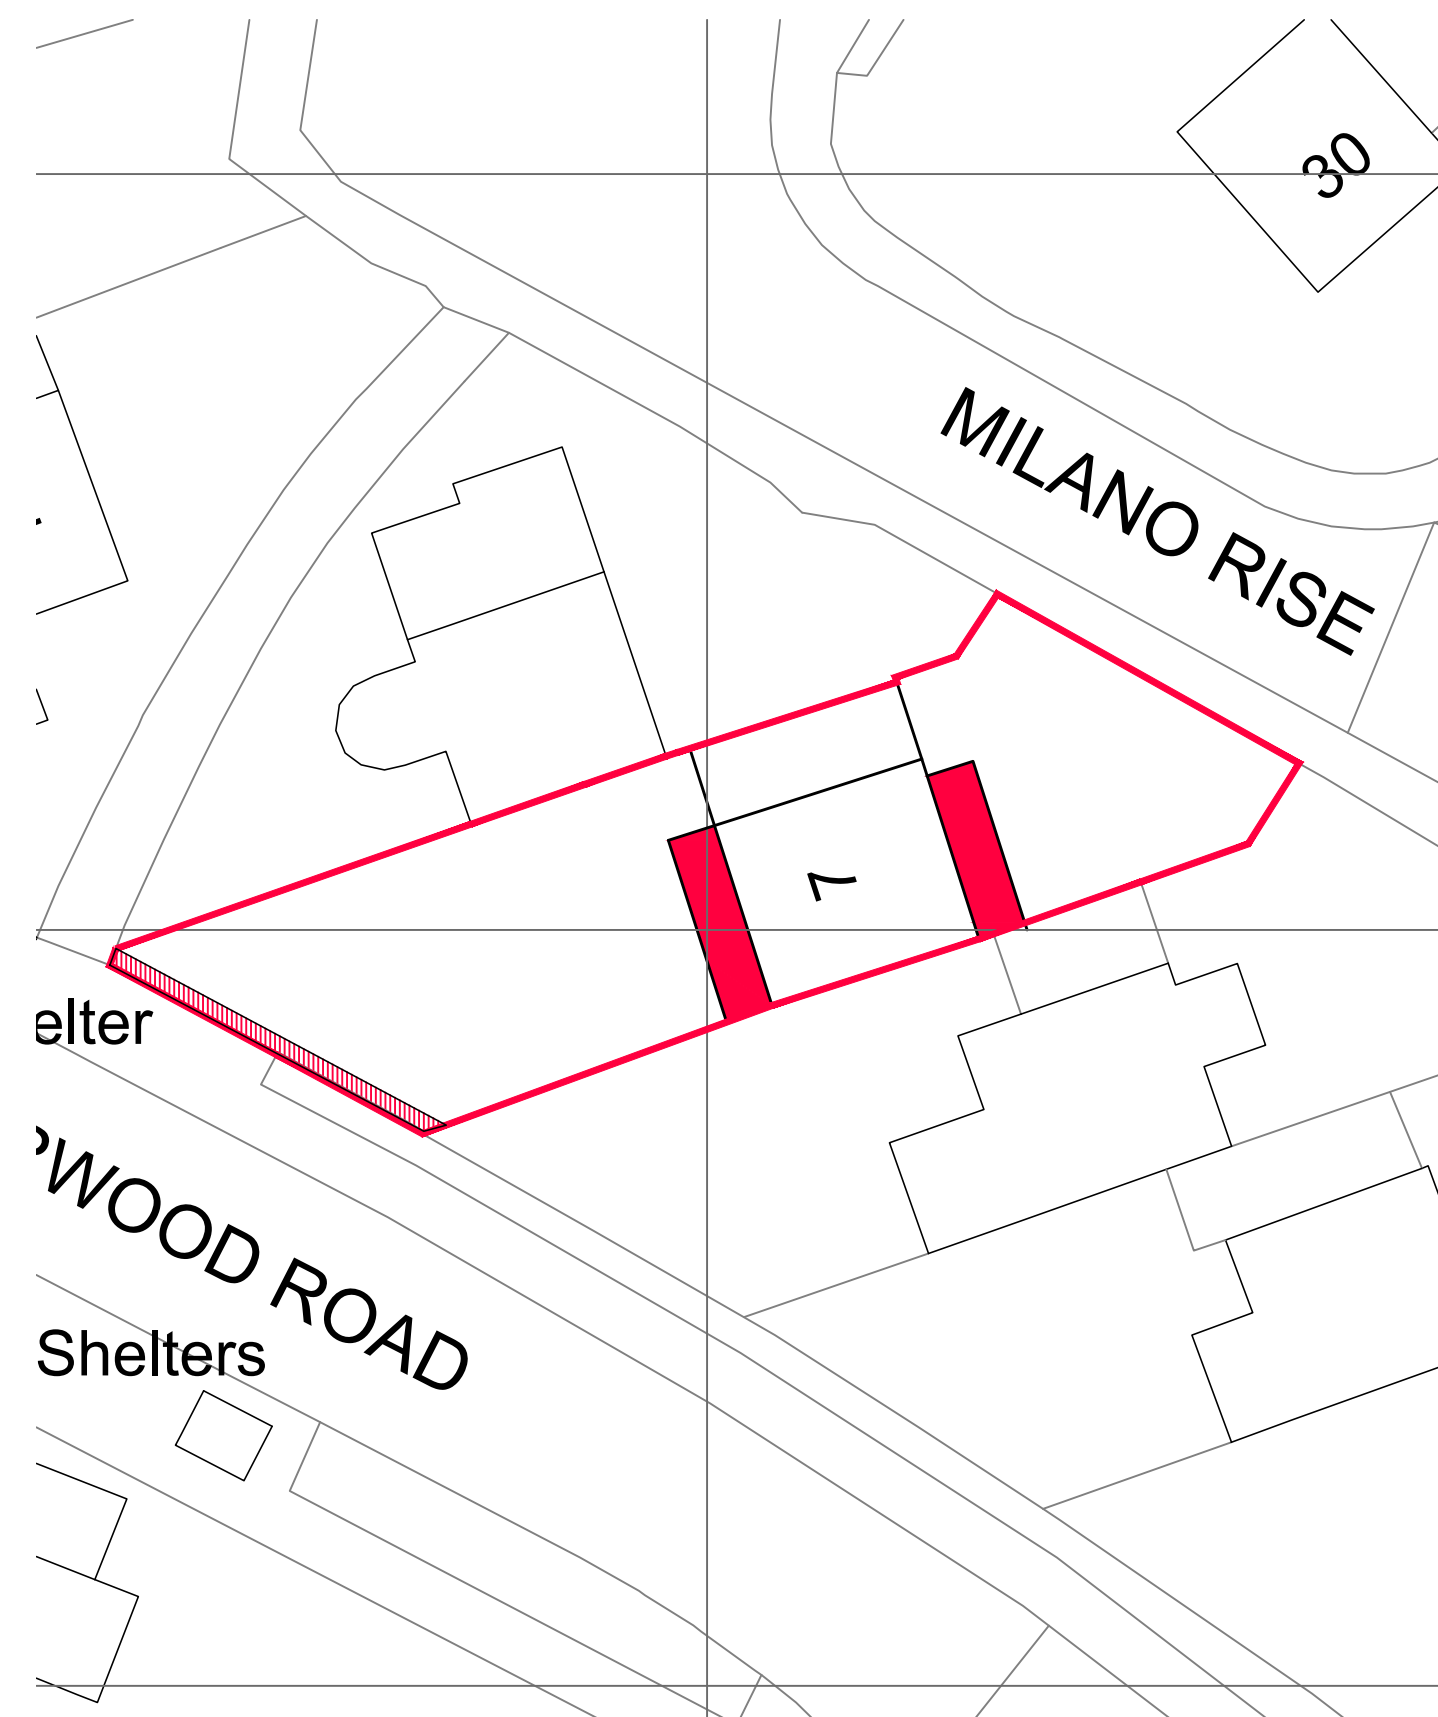

SITE PLAN
SCALE 1:250

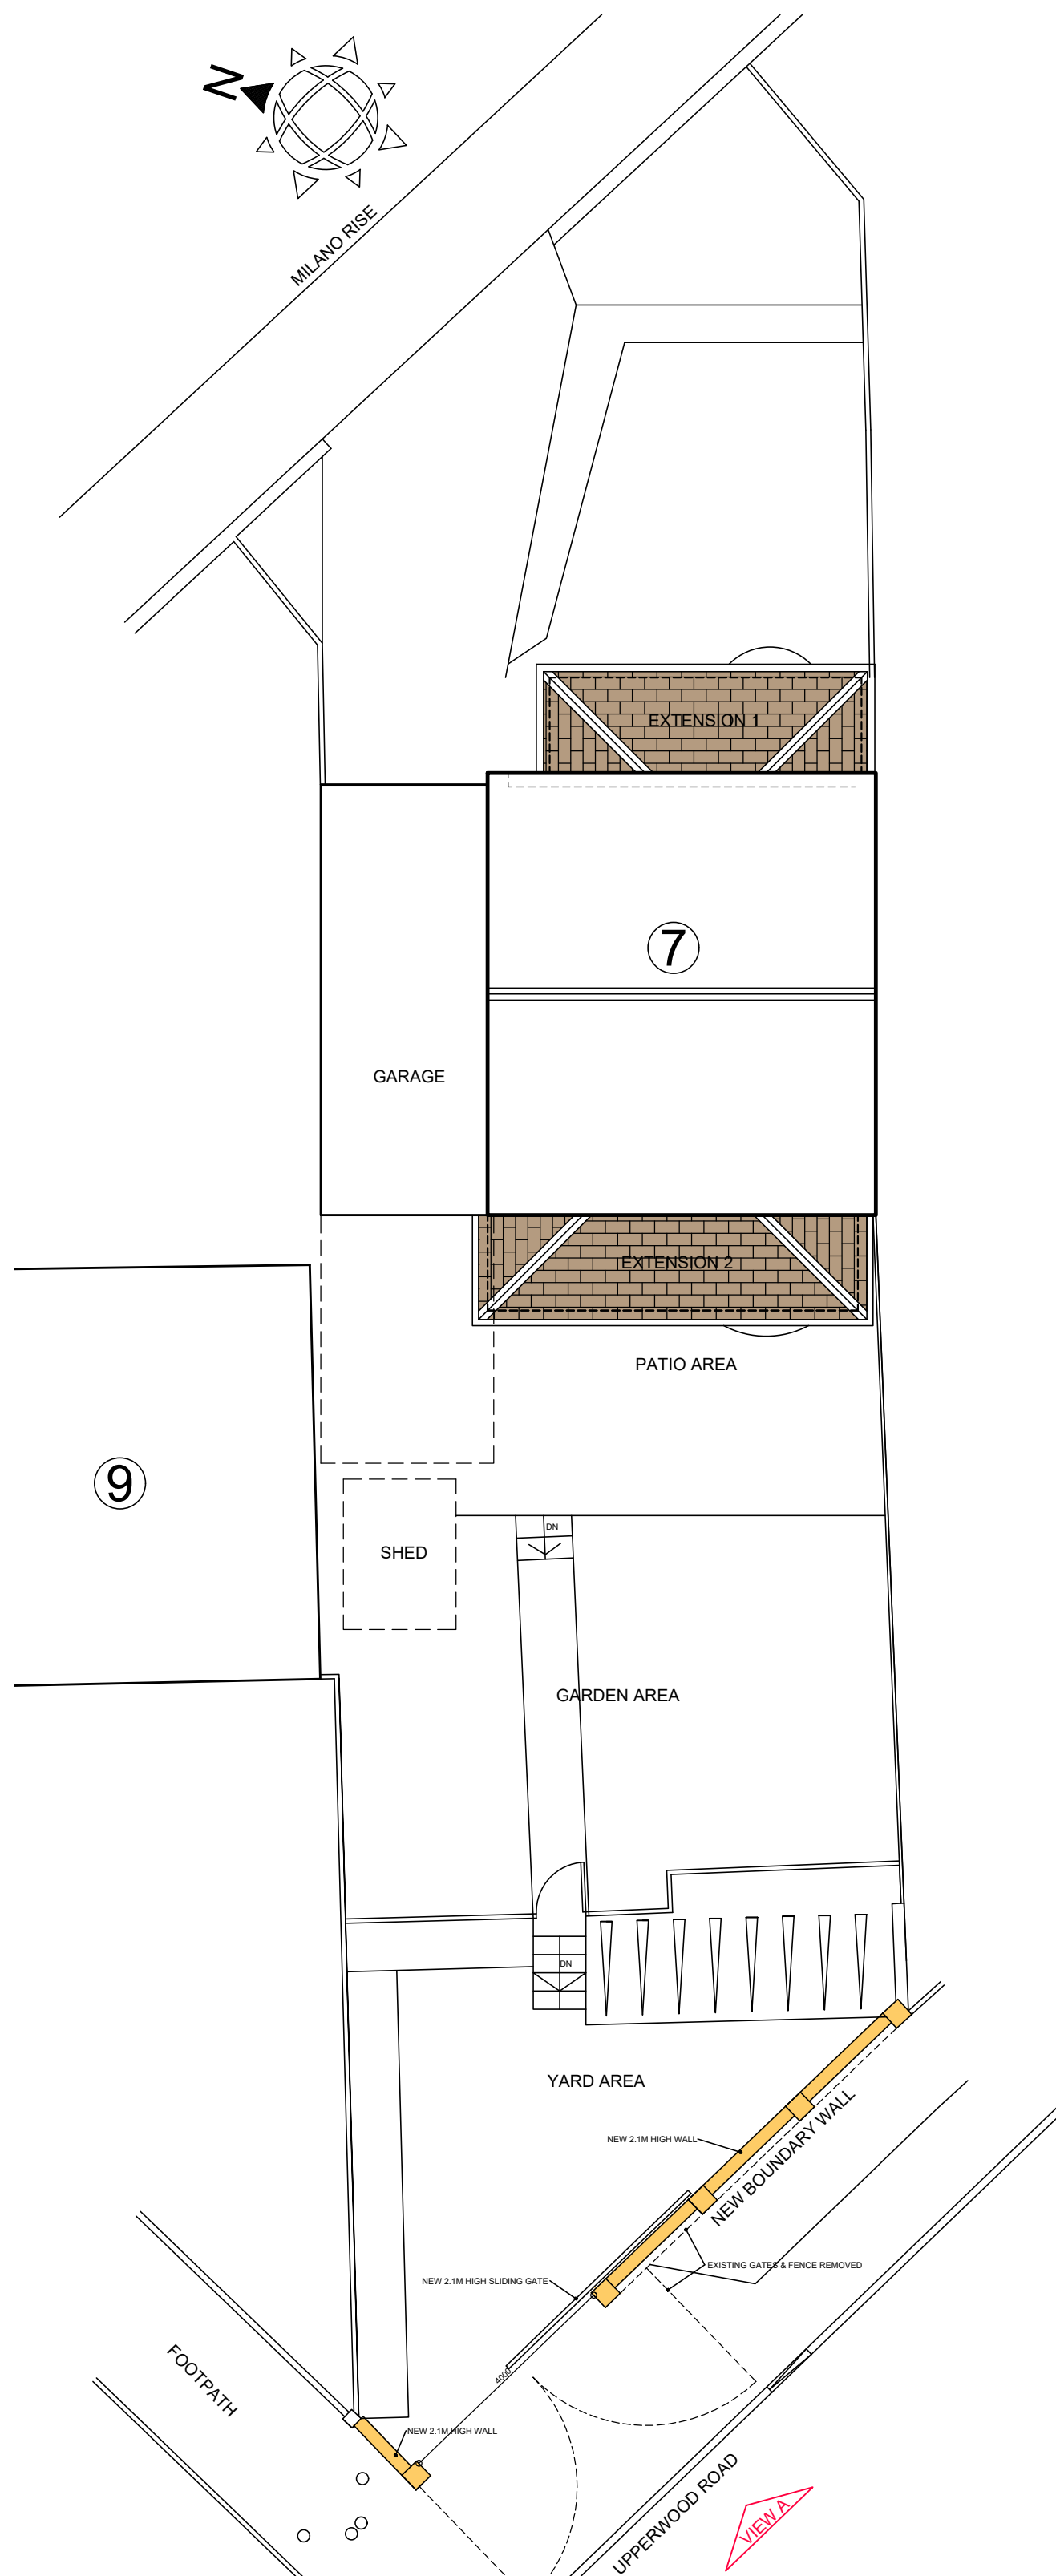

SITE PLAN SCALE 1:100

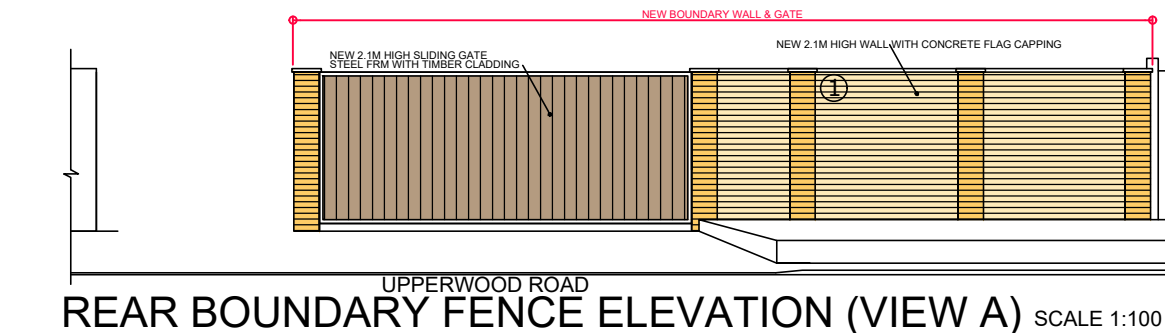

REAR BOUNDARY FENCE ELEVATION (VIEW A) SCALE 1:100



1. THIS DRAWING AND THE COPYRIGHTS AND PATENTS THEREIN ARE THE PROPERTY OF NYP ARCHITECTURAL SERVICES LLP. REGISTERED IN ENGLAND AND WALES No. 4631338 AND MAY BE USED OR REPRODUCED ONLY UNDER CONTRACT.

2. CONTRACTORS AND SUB-CONTRACTORS MUST CHECK AND AGREE ALL DIMENSIONS BEFORE PREPARING SHOP DRAWINGS OR COMMENCING WORK ON SITE.

3. CONTRACTORS ARE RESPONSIBLE FOR INFORMING THE DESIGNER OF ANY DISCREPANCY DISCOVERED ON THIS DRAWING OR BETWEEN THIS DRAWING AND ANY OTHER RELATED DOCUMENT ISSUED UNDER THE STANDARD FORM OF CONTRACT IN RESPECT OF THE WORK.

4. WRITTEN DIMENSIONS ONLY ARE TO BE USED FROM THIS DRAWING. IF IN ANY DOUBT ASK FOR CLARIFICATION.

Notes.

Revisions.

Date	Suffix	Description	Date	Suffix	Description

NYP ARCHITECTURAL SERVICES

The Grove, High Street, Dodworth, Barnsley, S75 3RQ. Tel: 01226 200899. E-mail: scott@nypas.co.uk / stephen@nypas.co.uk

Project.	7 MILANO RISE DARFIELD, S73-9PH	Client.	P. ARYES
Drawing Title.	PLANNING PROPOSAL DRAWING	Date.	JULY 2022
Ref.	103-79	Scale.	AS INDICATED
		Dwg. No.	02
		Rev.	B

SHEET SIZE A1