



TO BE READ IN CONJUNCTION WITH CONSTRUCTION SPECIFICATION

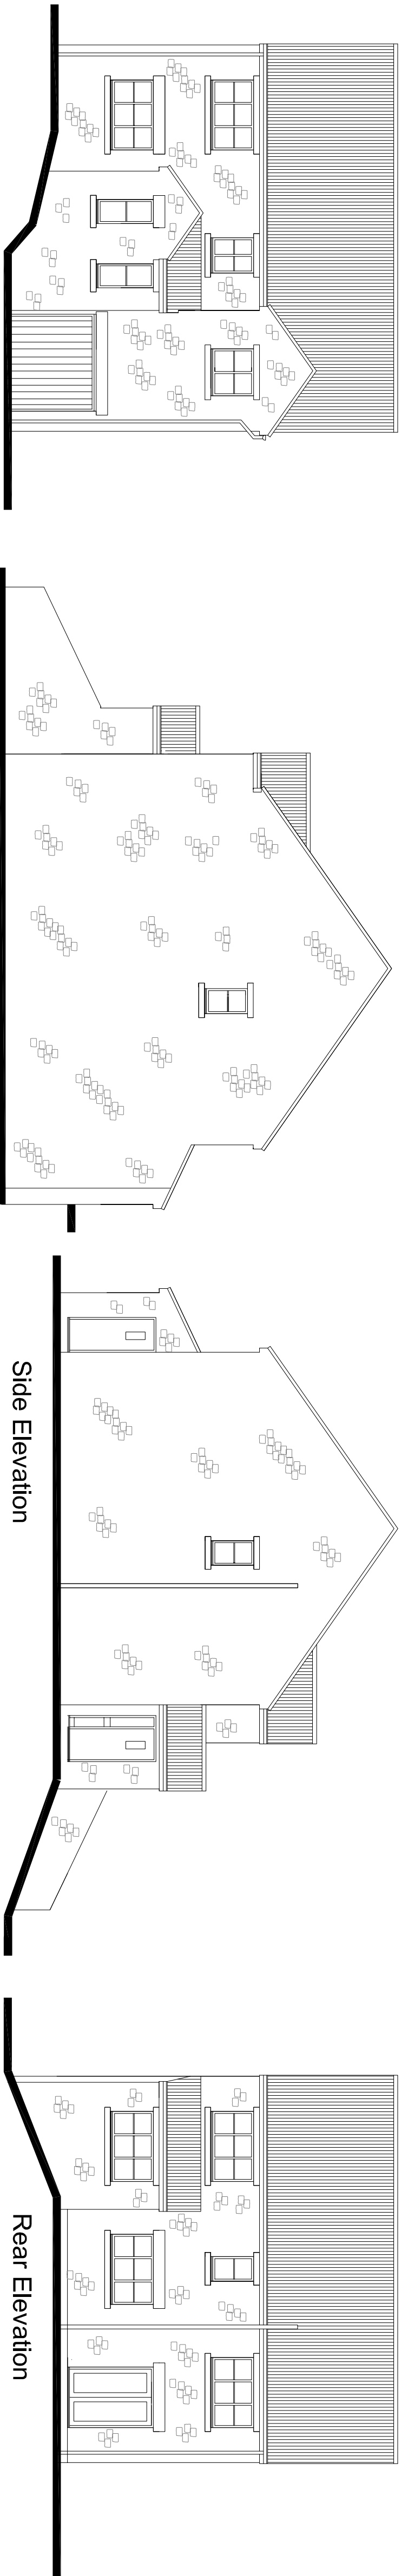

41 HOLLIN MOOR VIEW, THURGOLAND

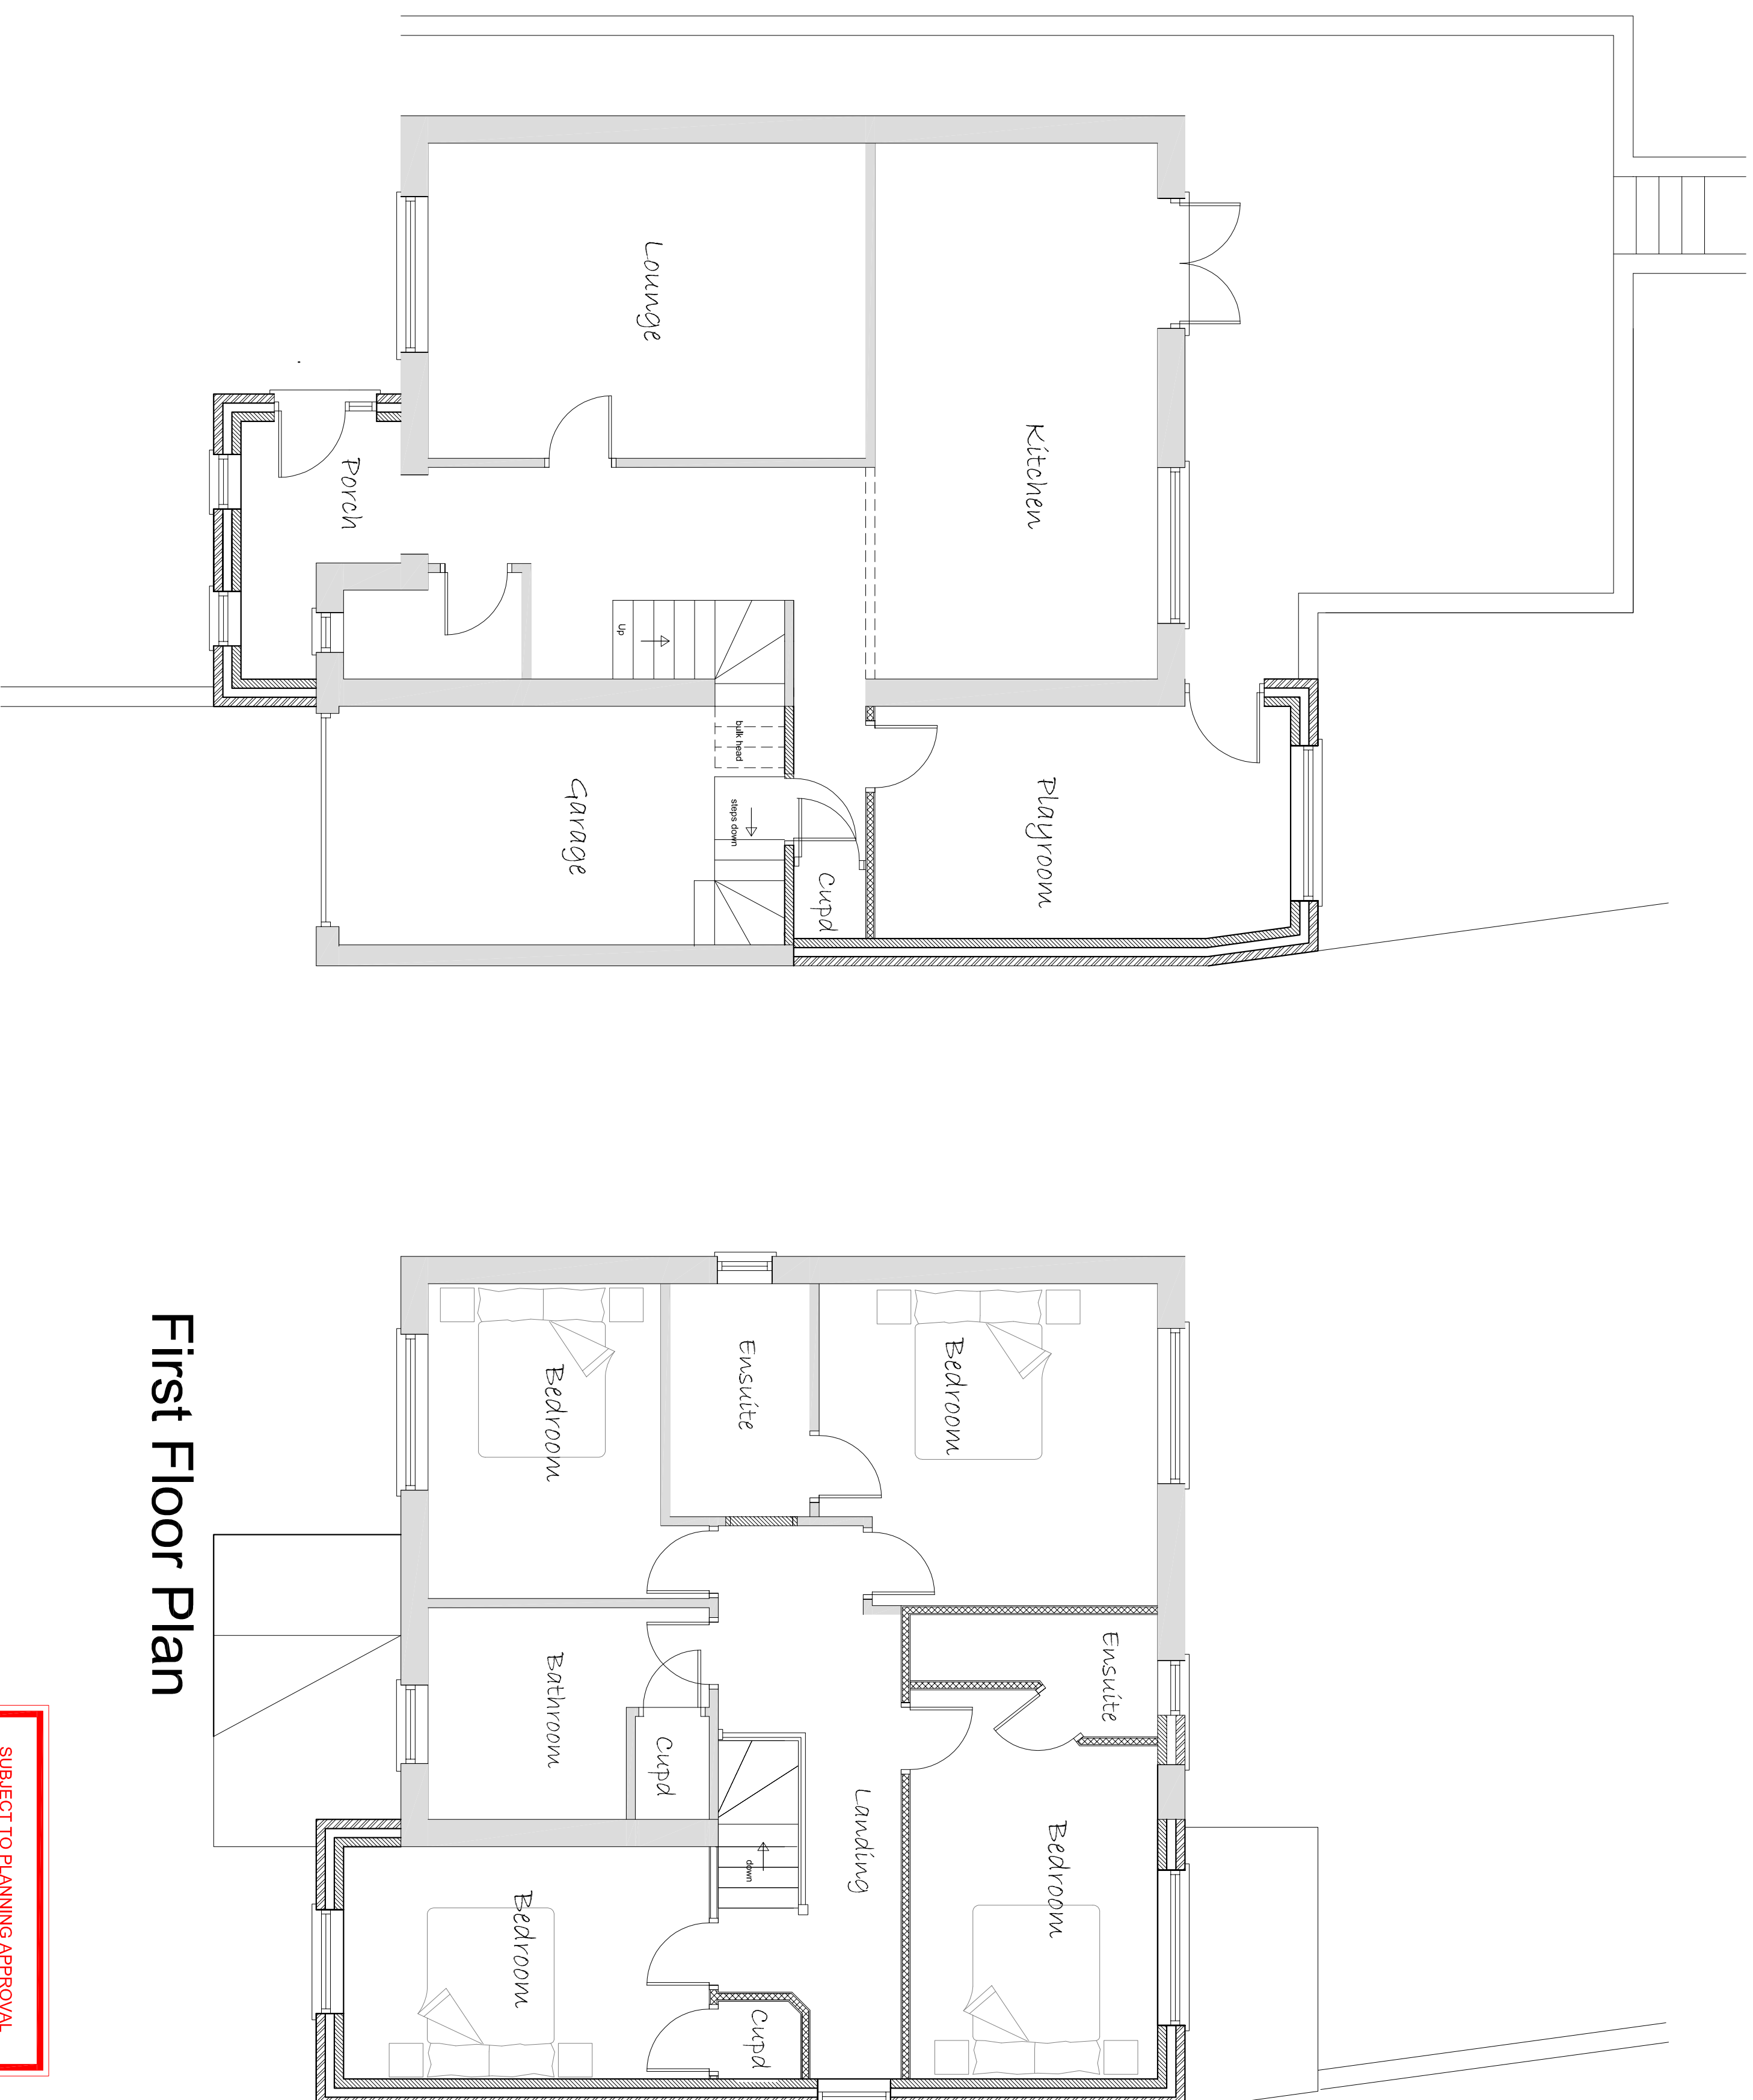

First Floor Plan

NOTES

This drawing and all the information shown is the property of DK Designs and shall not be copied whole, or in part, or used for any other purpose without written permission of the Company

ALL DIMENSIONS TO BE CHECKED ON SITE

ALL SUBJECT TO STRUCTURAL

ENGINEERING UNITS AND CALCULATIONS

DO NOT SCALE FROM THIS DRAWING

EXCEPT FOR THE PURPOSES OF LOCAL AUTHORITY PLANNING

IF ANY VARIATIONS ARE MADE TO

SPECIFICATION/DRAWINGS WITHOUT DK

NOT BE HELD ACCOUNTABLE FOR NON

COMPLIANCE OF TRAINING AND BUILDING REGULATIONS

Rev.	Date.	Remarks
------	-------	---------

DK DESIGNS
FUTURE PROJECTS TODAY

**96 BLACKBURN DRIVE
CHAPELTOWN
SHEFFIELD
S35 2ZP**

TEL/FAX: 0114 2571043 MOB: 07710783875
EMAIL: - DESIGN@DK-DESIGNS.CO.UK
WEB: - WWW.DK-DESIGNS.CO.UK

Client.
Mr and Mrs C Daniels

41 Hollin Moor View, Thurgoland
Proposed
Floor Plans and Elevations

Scales	1:50 1:100 @ A1	Date.
Drawing Number	Revision	Drawn by
2015-77-04		