




Drawing No.	Rev No.
MDC002 -003	

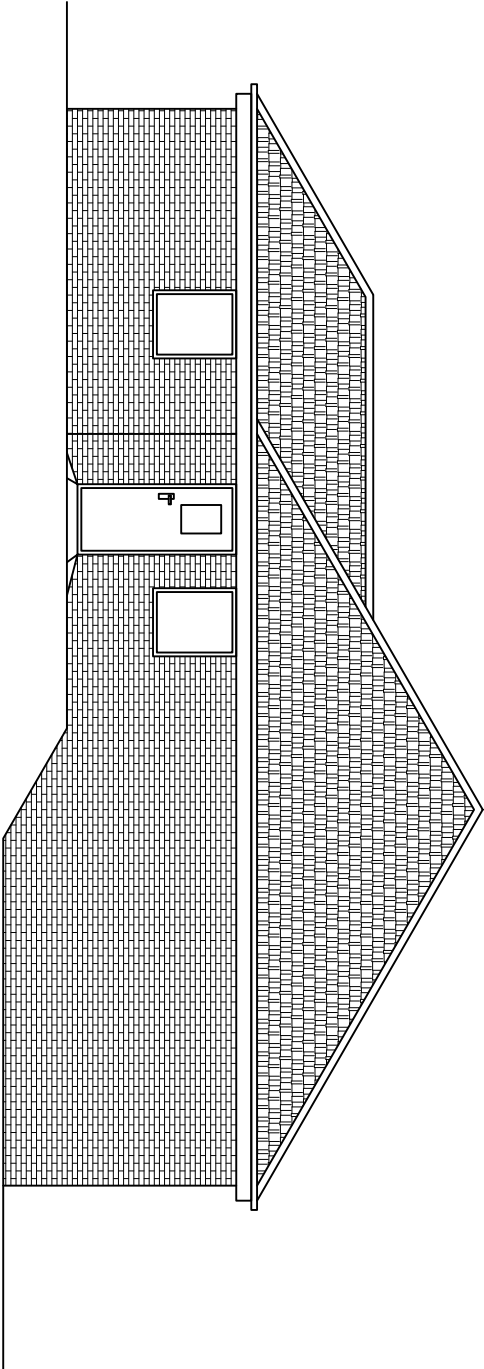


PROPOSED FRONT ELEVATION FROM ROAD
SCALE 1:100 AT A3

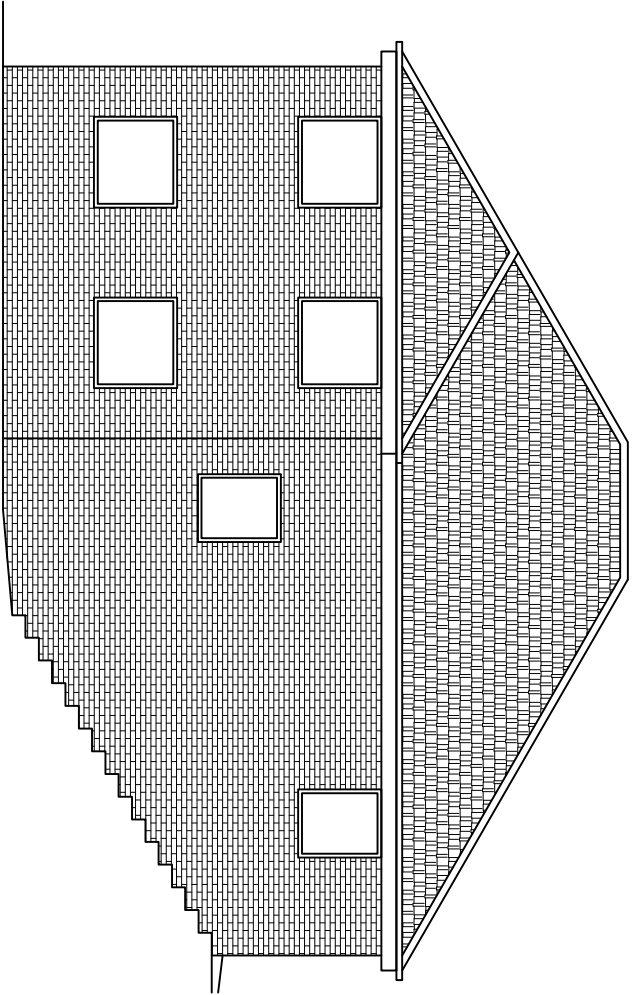

PROPOSED SIDE ELEVATION
SCALE 1:100 AT A3

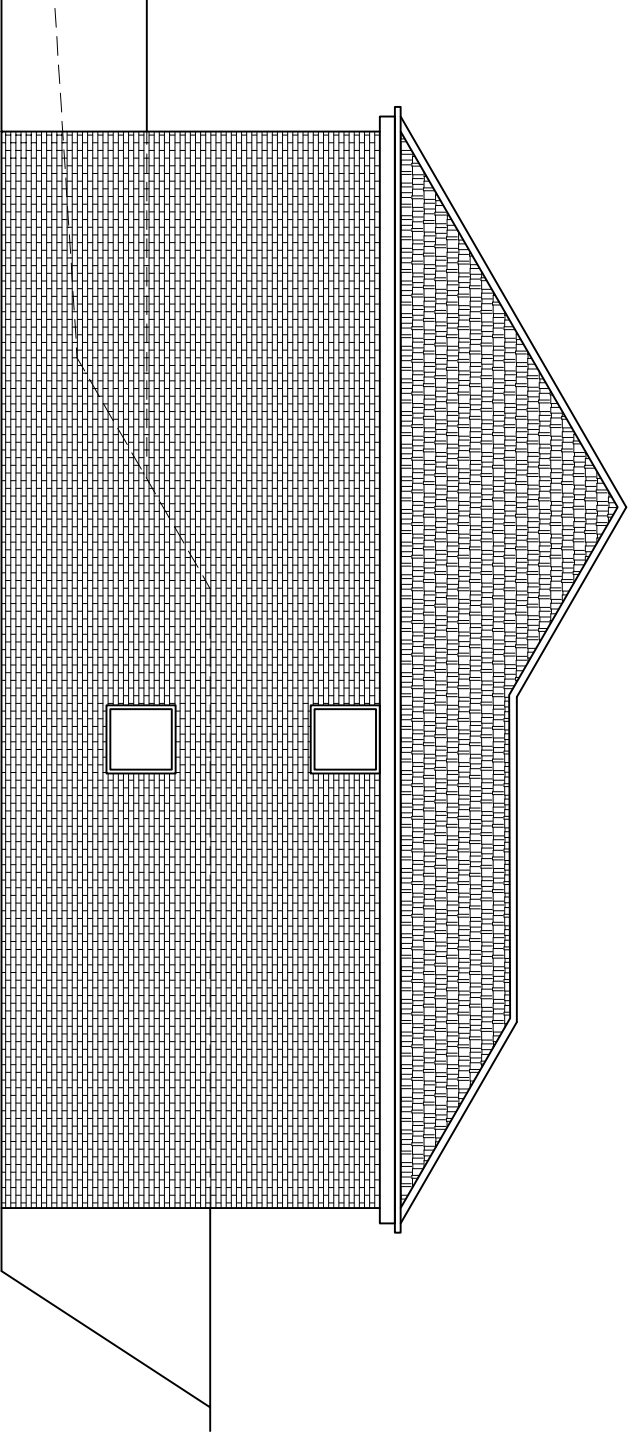

PROPOSED REAR ELEVATION
SCALE 1:100 AT A3

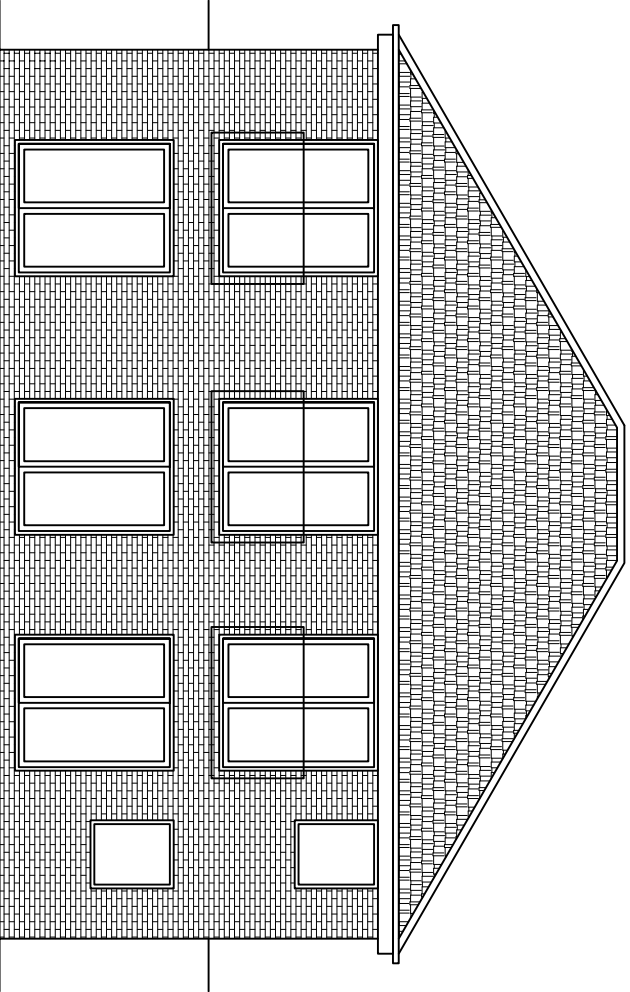

PROPOSED SIDE ELEVATION
SCALE 1:100 AT A3

DO NOT SCALE: Contractor to check all dimensions and report any omissions or errors

NOTES

Rev	Description	By	CHK	App	Date
-----	-------------	----	-----	-----	------

JRB DESIGNS LTD
1 Saville Road
Cudworth
Barnsley
S72 8LT
Tel: 01226 383542
Fax: 01226 380078
Mob: 07970 541192
Email: joinme@jrbdesigns.co.uk
This drawing is copyright. © Jrbdesigns Ltd.

Client
ASPIRE IN THE COMMUNITY
15 STATION ROAD
LUNDWOOD
BARNSLEY

Drawing Title
PROPOSED ELEVATIONS 1

Address
THE GATE INN
BARNSLEY ROAD
DODWORTH
BARNSLEY

Project Title:
NEW RESIDENTIAL CARE
ACCOMODATION

Purpose of Issue:
PLANNING

Drafting Status
FIRST ISSUE

Scale at A3	Drawn By	Date
AS SHOWN	JRB	09/09/2012
Checked By	Date	Approved By
09/09/2012	09/09/2012	09/09/2012
Project No.	Drawing No.	Revision
MDC002	003	-

APPROVAL ☒ INFORMATION ☐ TENDER ☐ CONTRACT ☐ CONSTRUCTION ☐