




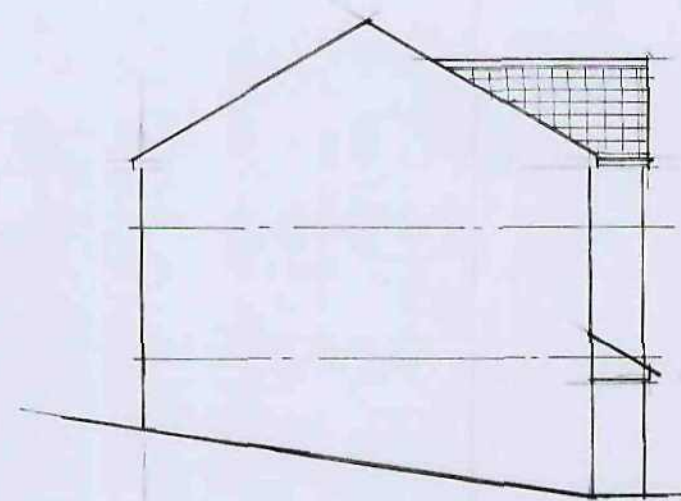


SIDE

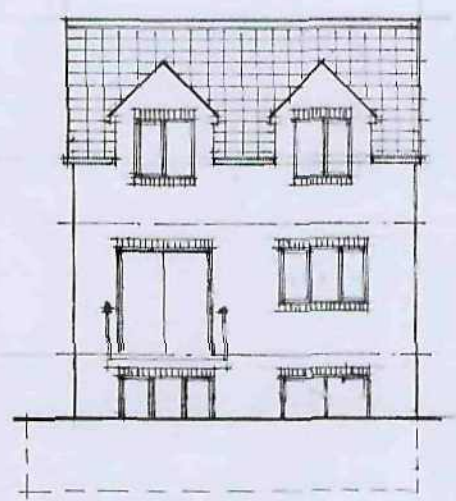

REAR

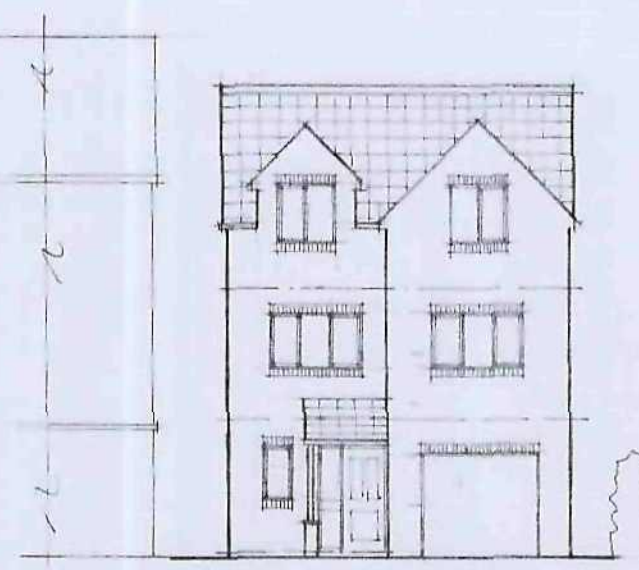

FRONT

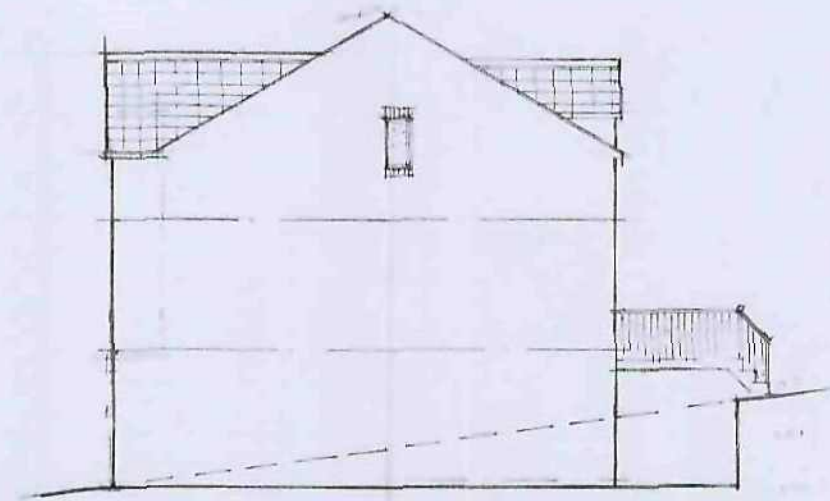


SIDE

- Notes
- ALL DIMENSIONS MUST BE CHECKED BEFORE STARTING
 - DO NOT SCALE
 - THE DRAWING IS FOR INFORMATION ONLY AND IS NOT TO BE USED FOR CONSTRUCTION
 - ALL WORKS MUST BE COMPLETED BY THE CURRENT BUILDING REGULATIONS AND ALL WORKING OFFICERS REQUIREMENTS
 - ALL WORKS MUST BE COMPLETED BY THE CURRENT BUILDING REGULATIONS AND ALL WORKING OFFICERS REQUIREMENTS

THIS IS A NOTIFIABLE PROJECT UNDER THE CONSTRUCTION & DESIGN REGULATIONS 2007. THE DEVELOPER MUST BY LAW INFORM THE LOCAL HEALTH & SAFETY EXECUTIVE AND ALSO OBTAIN THE SERVICES OF A CDM COORDINATOR

The Planning Act No. 1990 came into effect on 1st July 1997. If someone is planning to carry out building work which involves work on an existing well shared with another property or new building on the boundary with a neighbouring property or demolishing near a neighbouring building, they should find out whether that work falls within the scope of the Act. If it does, they must serve the statutory notice on all affected owners. The government has produced an explanatory booklet which is available from planning services.

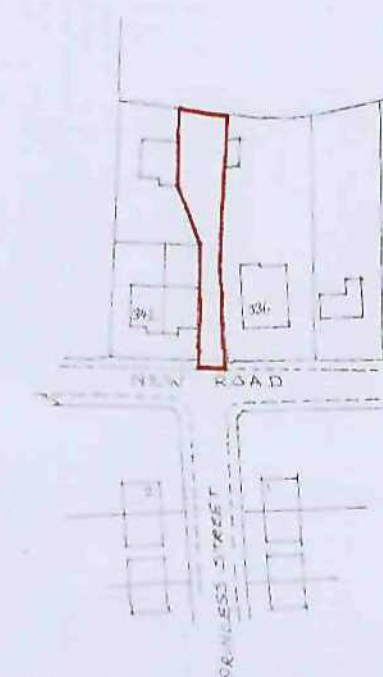

LOCATION PLAN 1:1250

Date	Revisions

J.A. OLDROYD M.R.I.C.S.
 3 PRUDENCE LANE
 HIGHTOWN
 LIVERSEDGE
 WEST YORKSHIRE
 WF15 6NS
 TEL: 01274 871407

Client
 MR KAYE

Address
 NEW RD
 STAINCROSS
 BARNSELY

Drawing Title
 DETACHED HOUSE


scale 1:100

date NOV '08


Drg No 08/166/1

Rev


6.80m

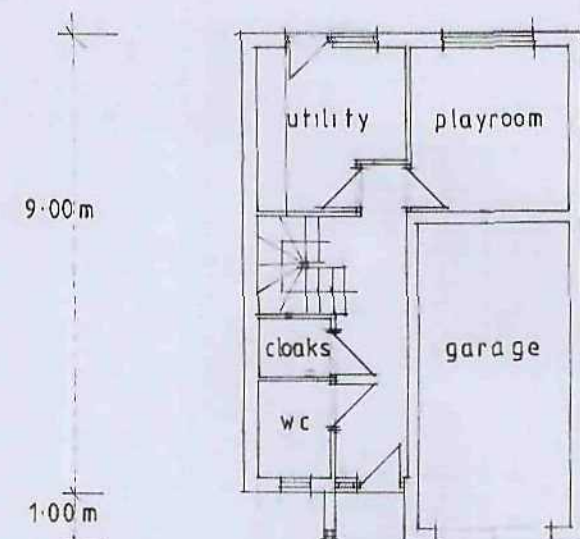


GROUND FLOOR

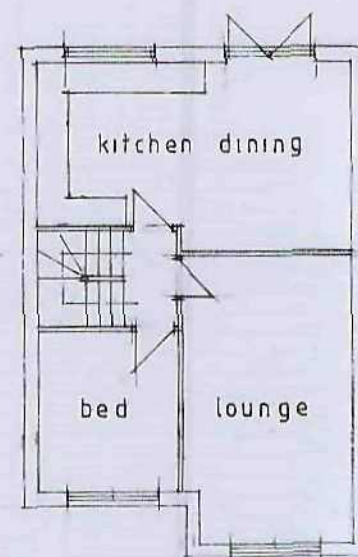

FIRST FLOOR

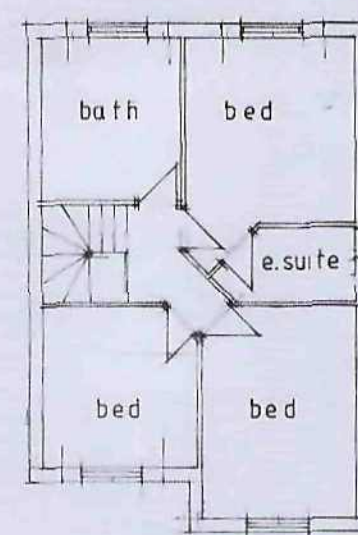

SECOND FLOOR

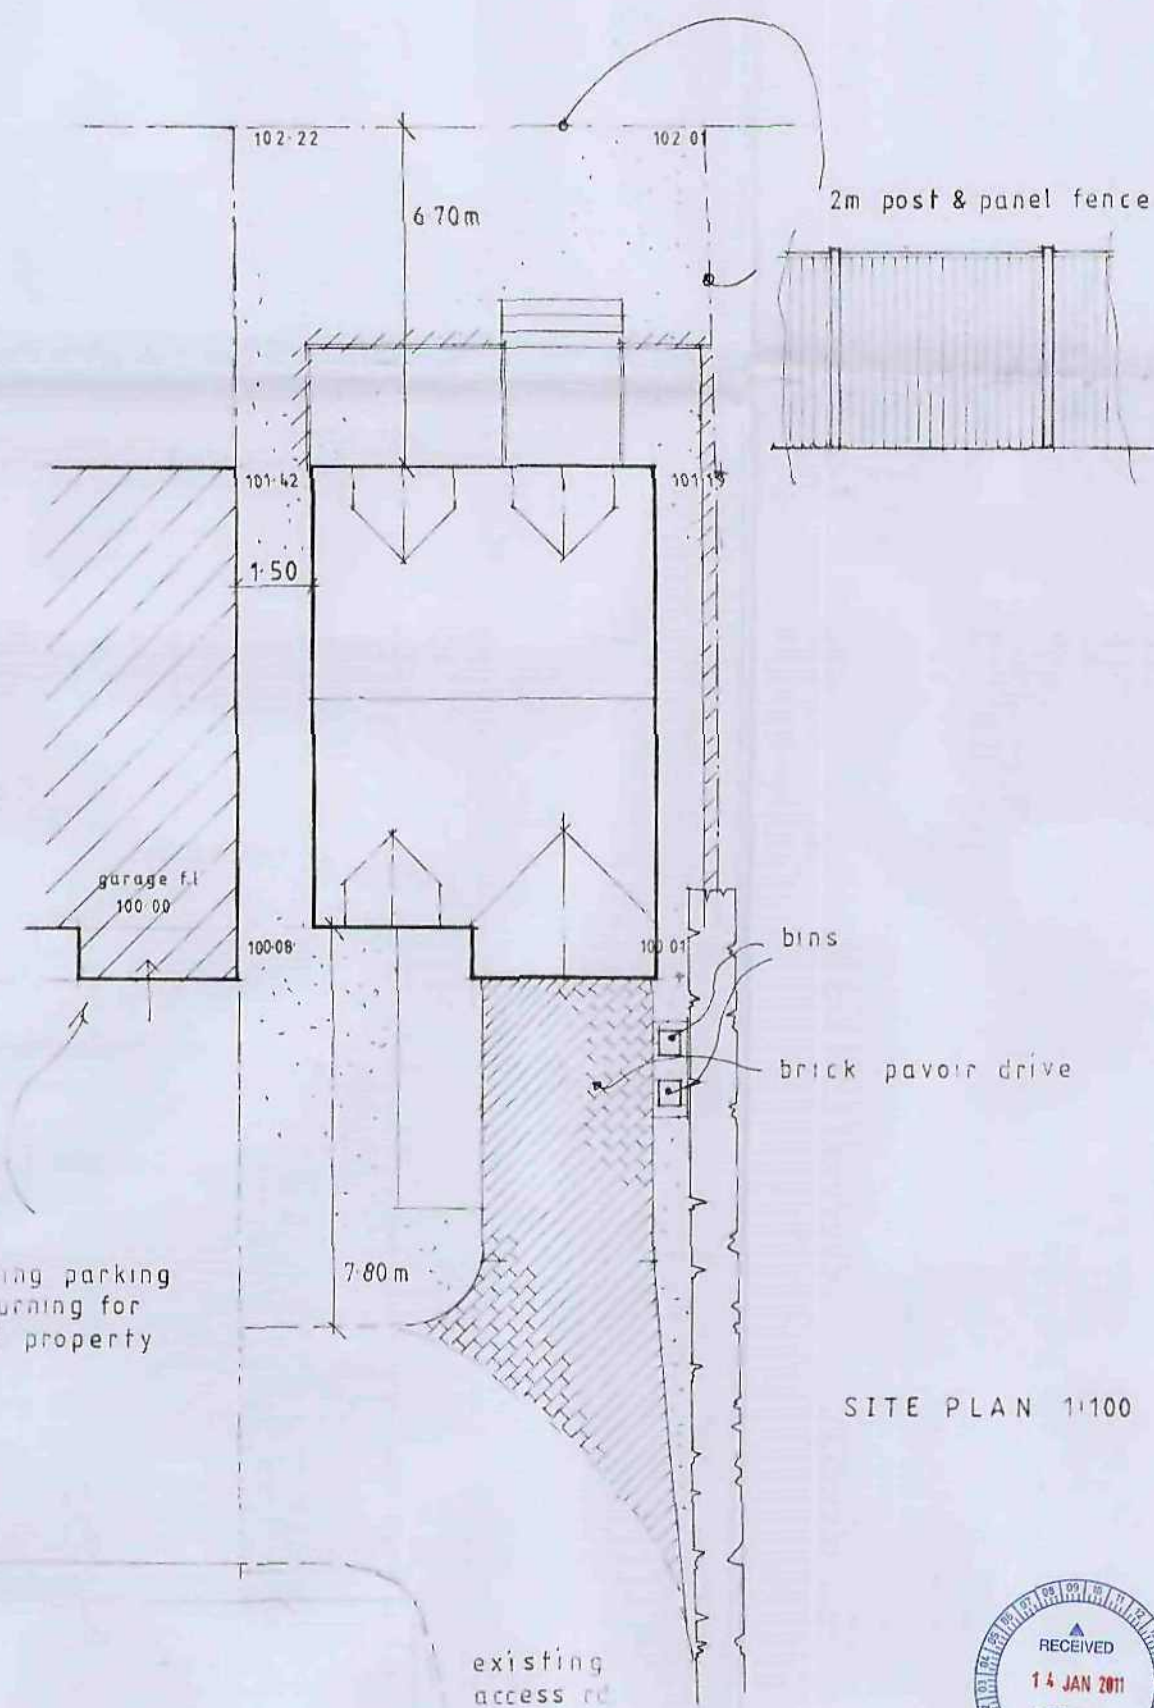

SITE PLAN 1:100

