




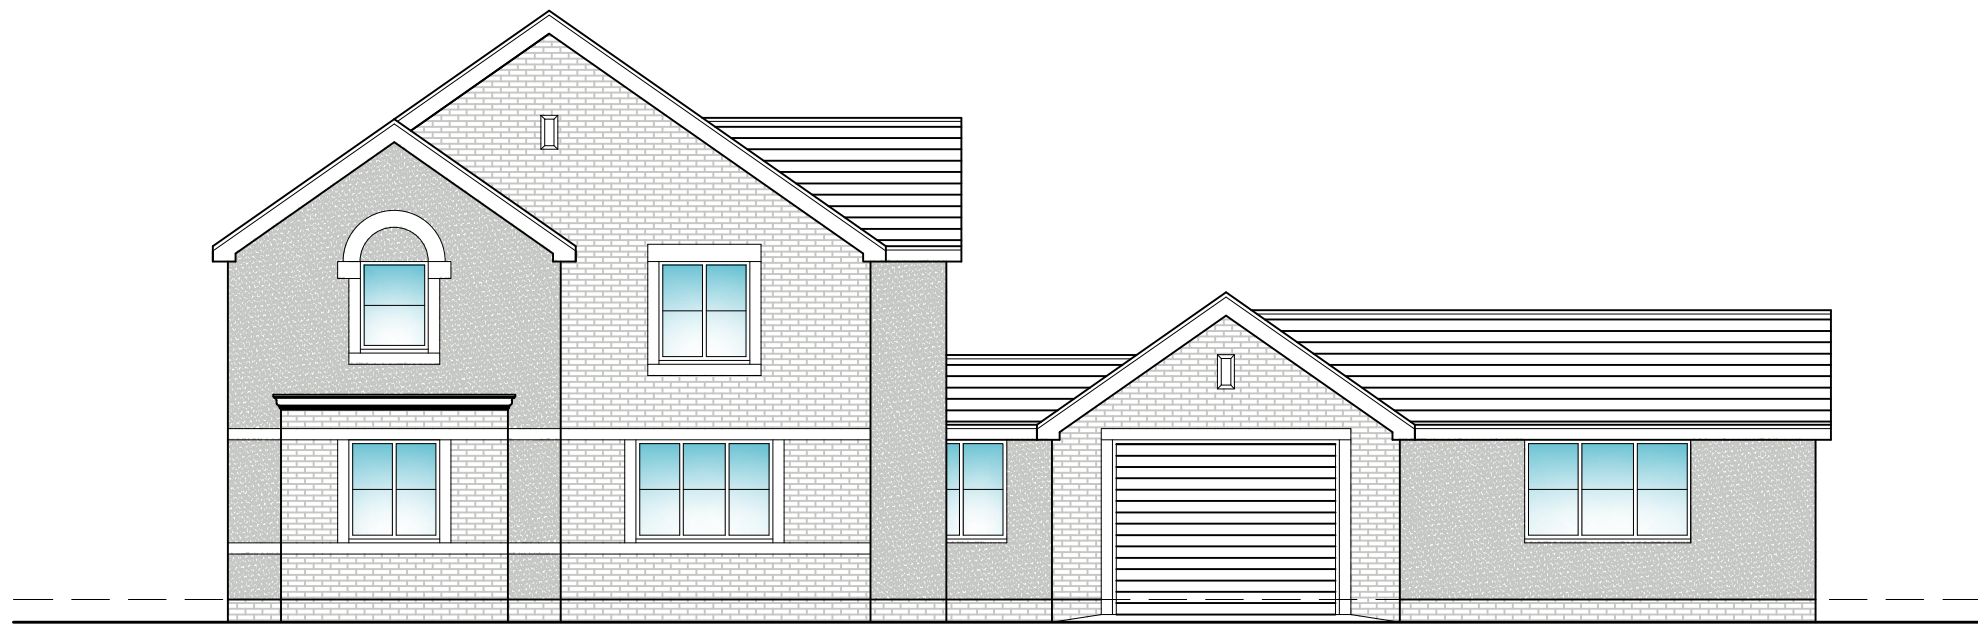


Front Elevation
scale 1:100

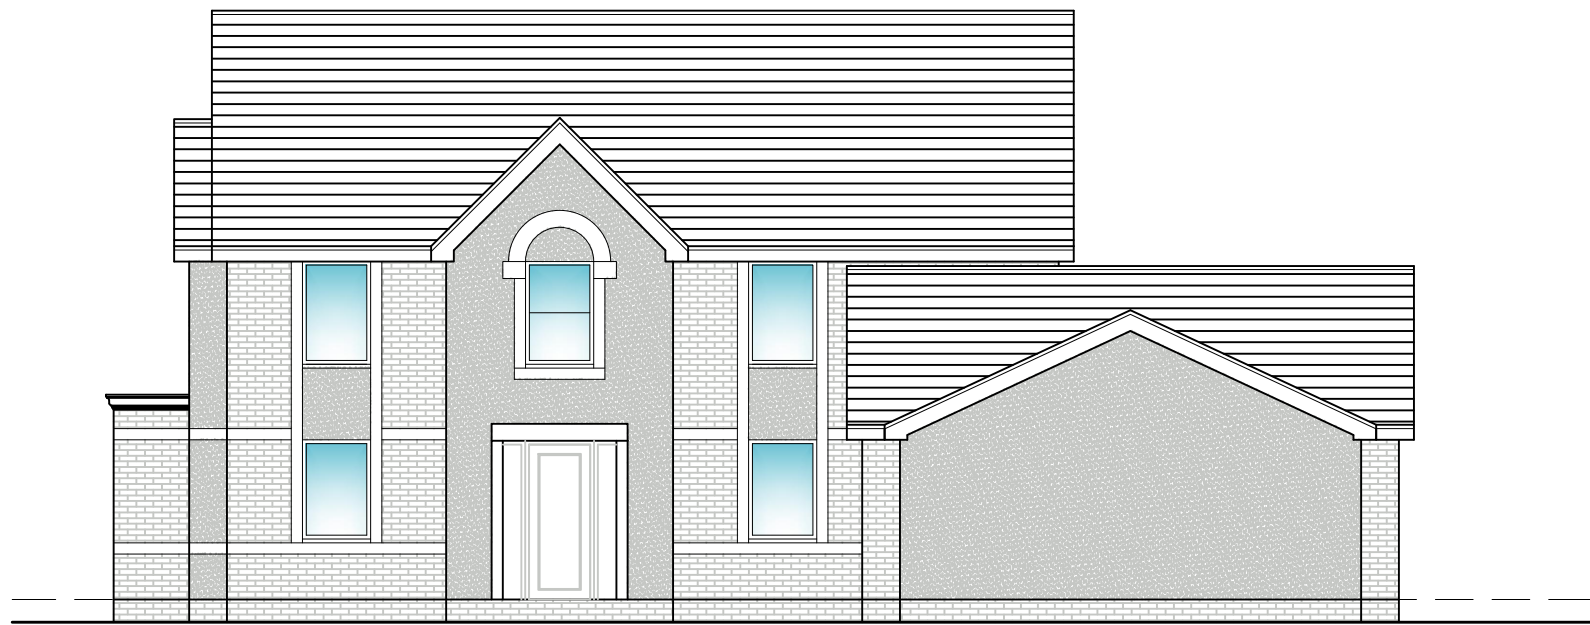



Side Elevation
scale 1:100

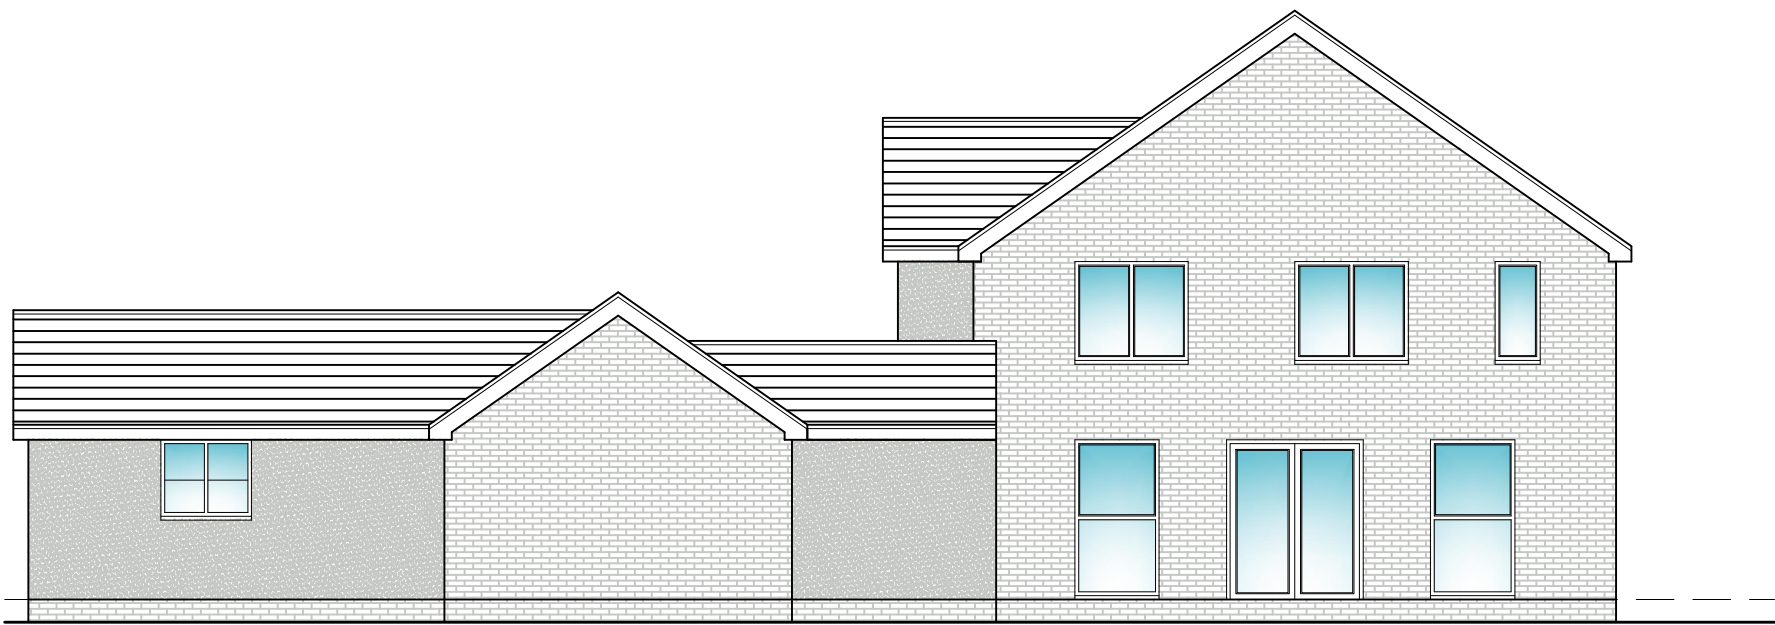

Rear Elevation
scale 1:100

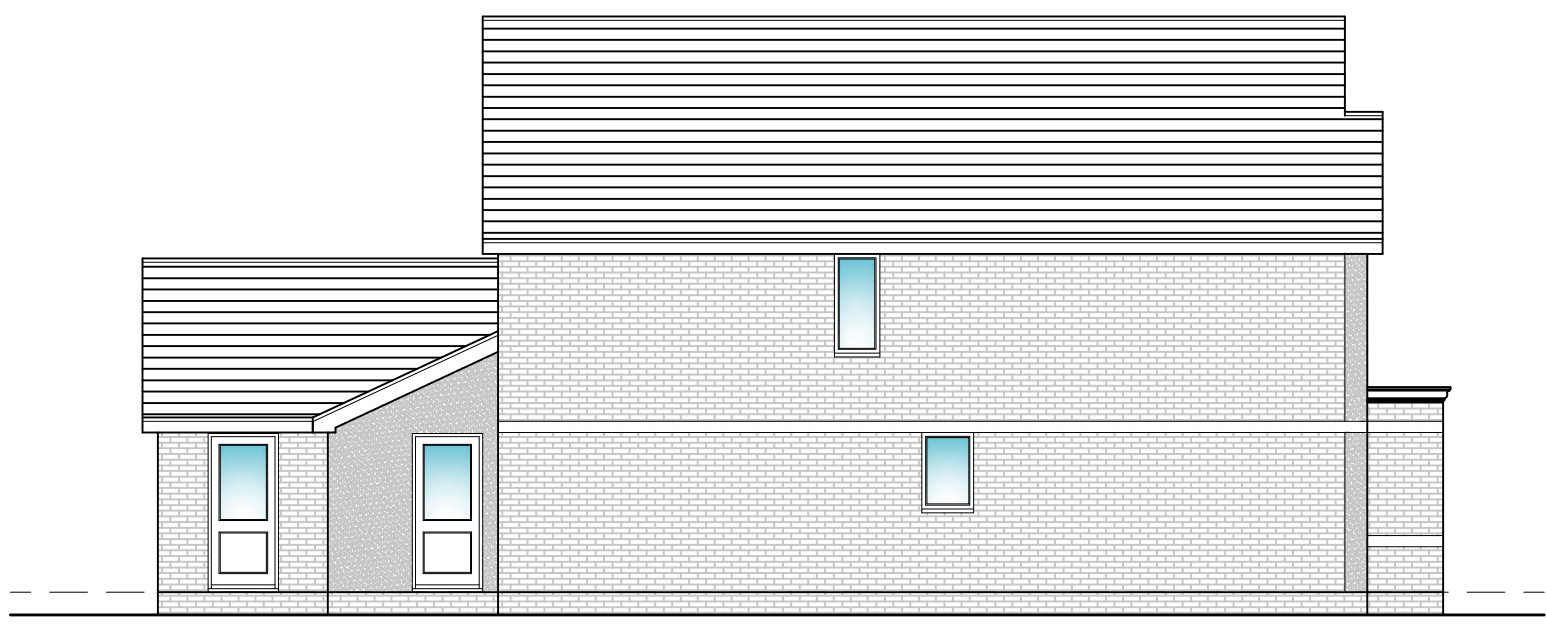

Side Elevation
scale 1:100

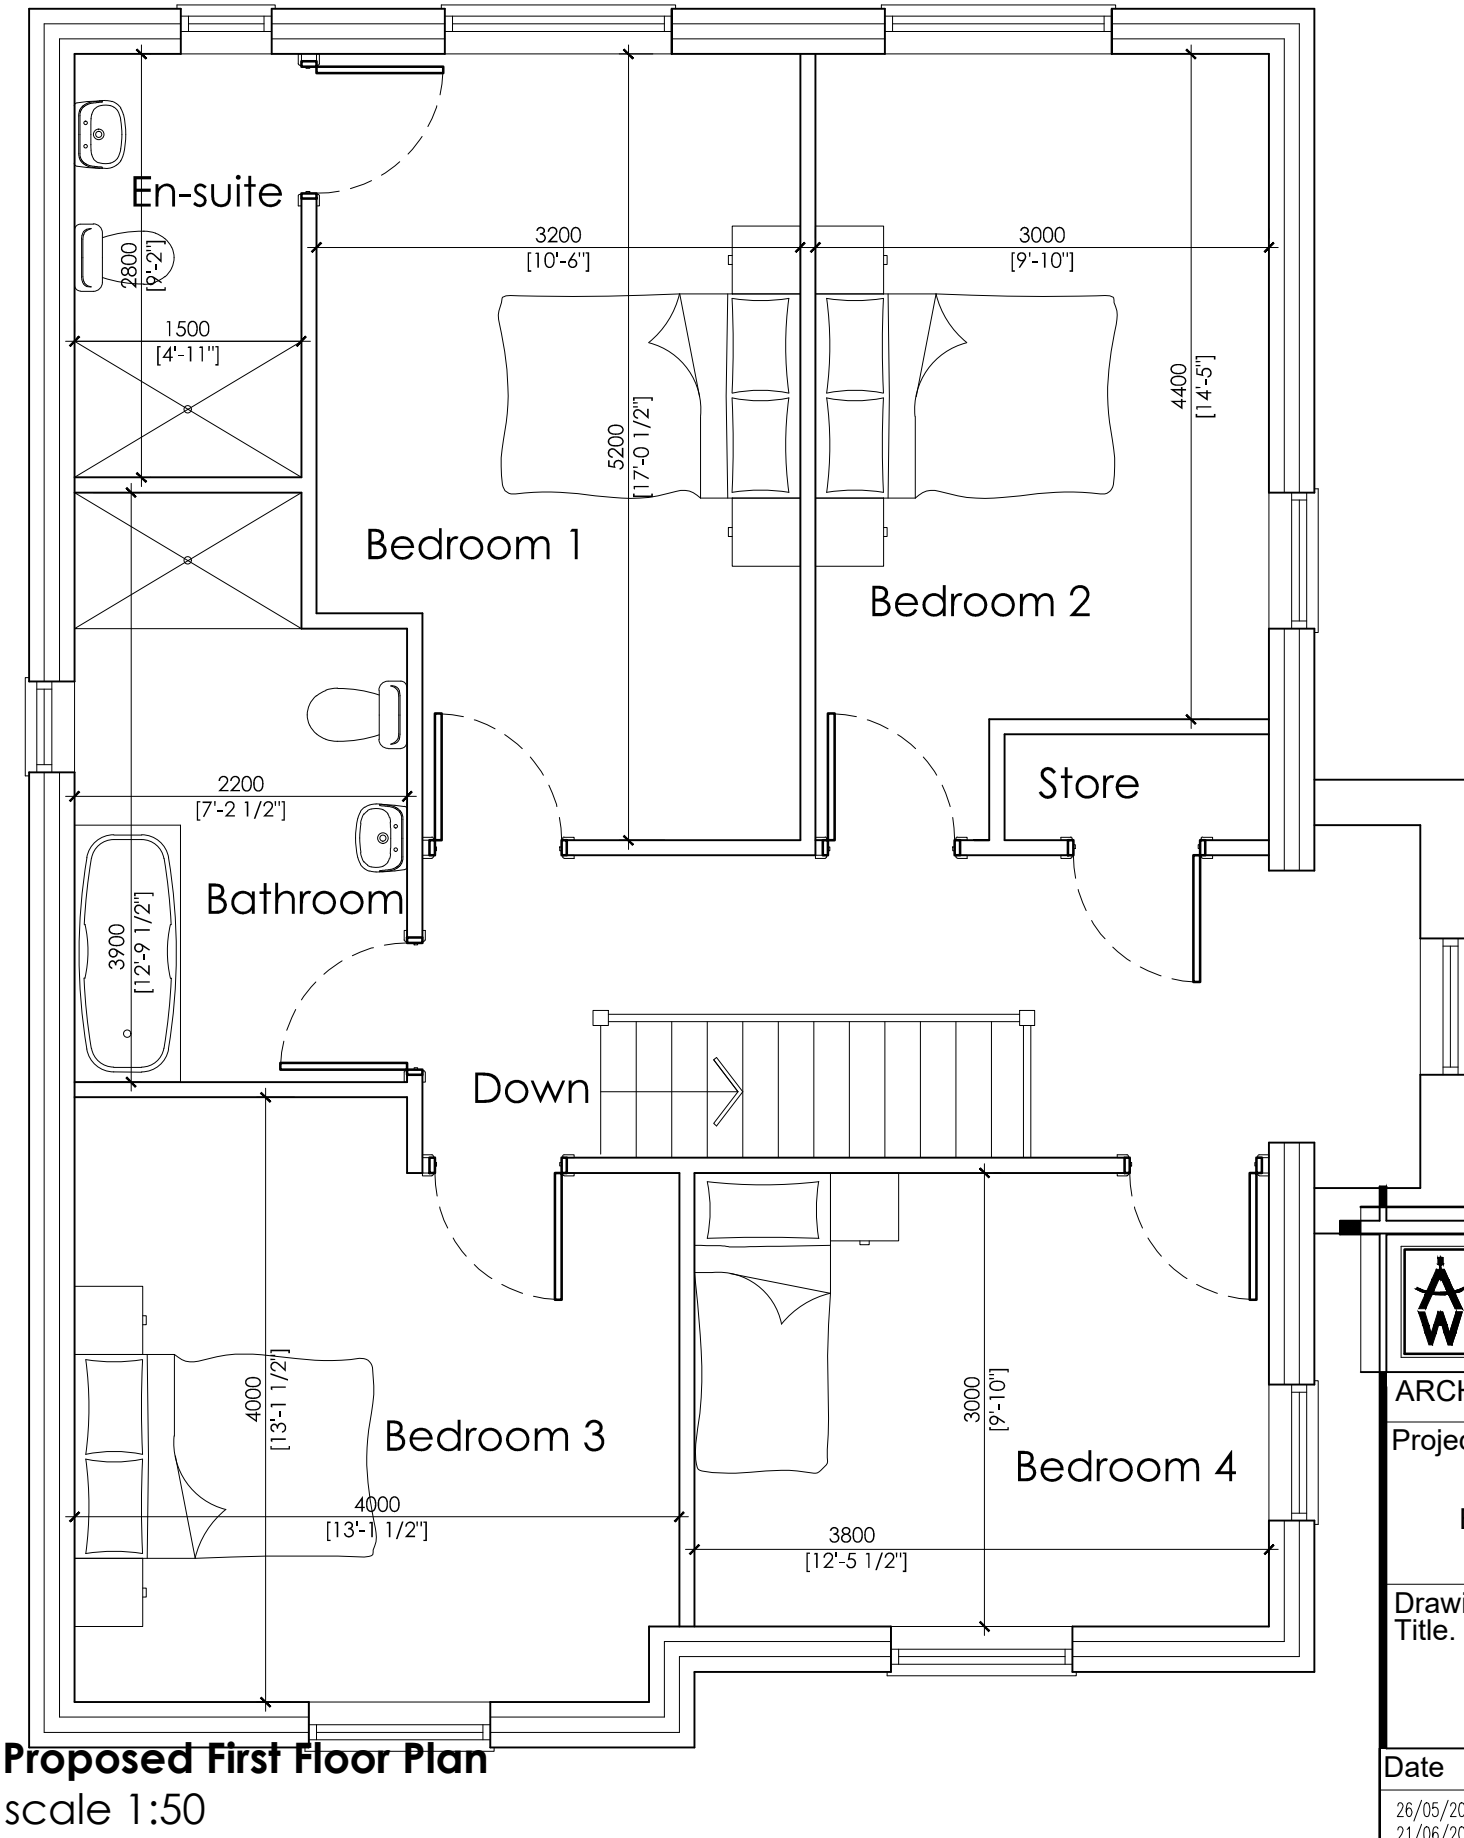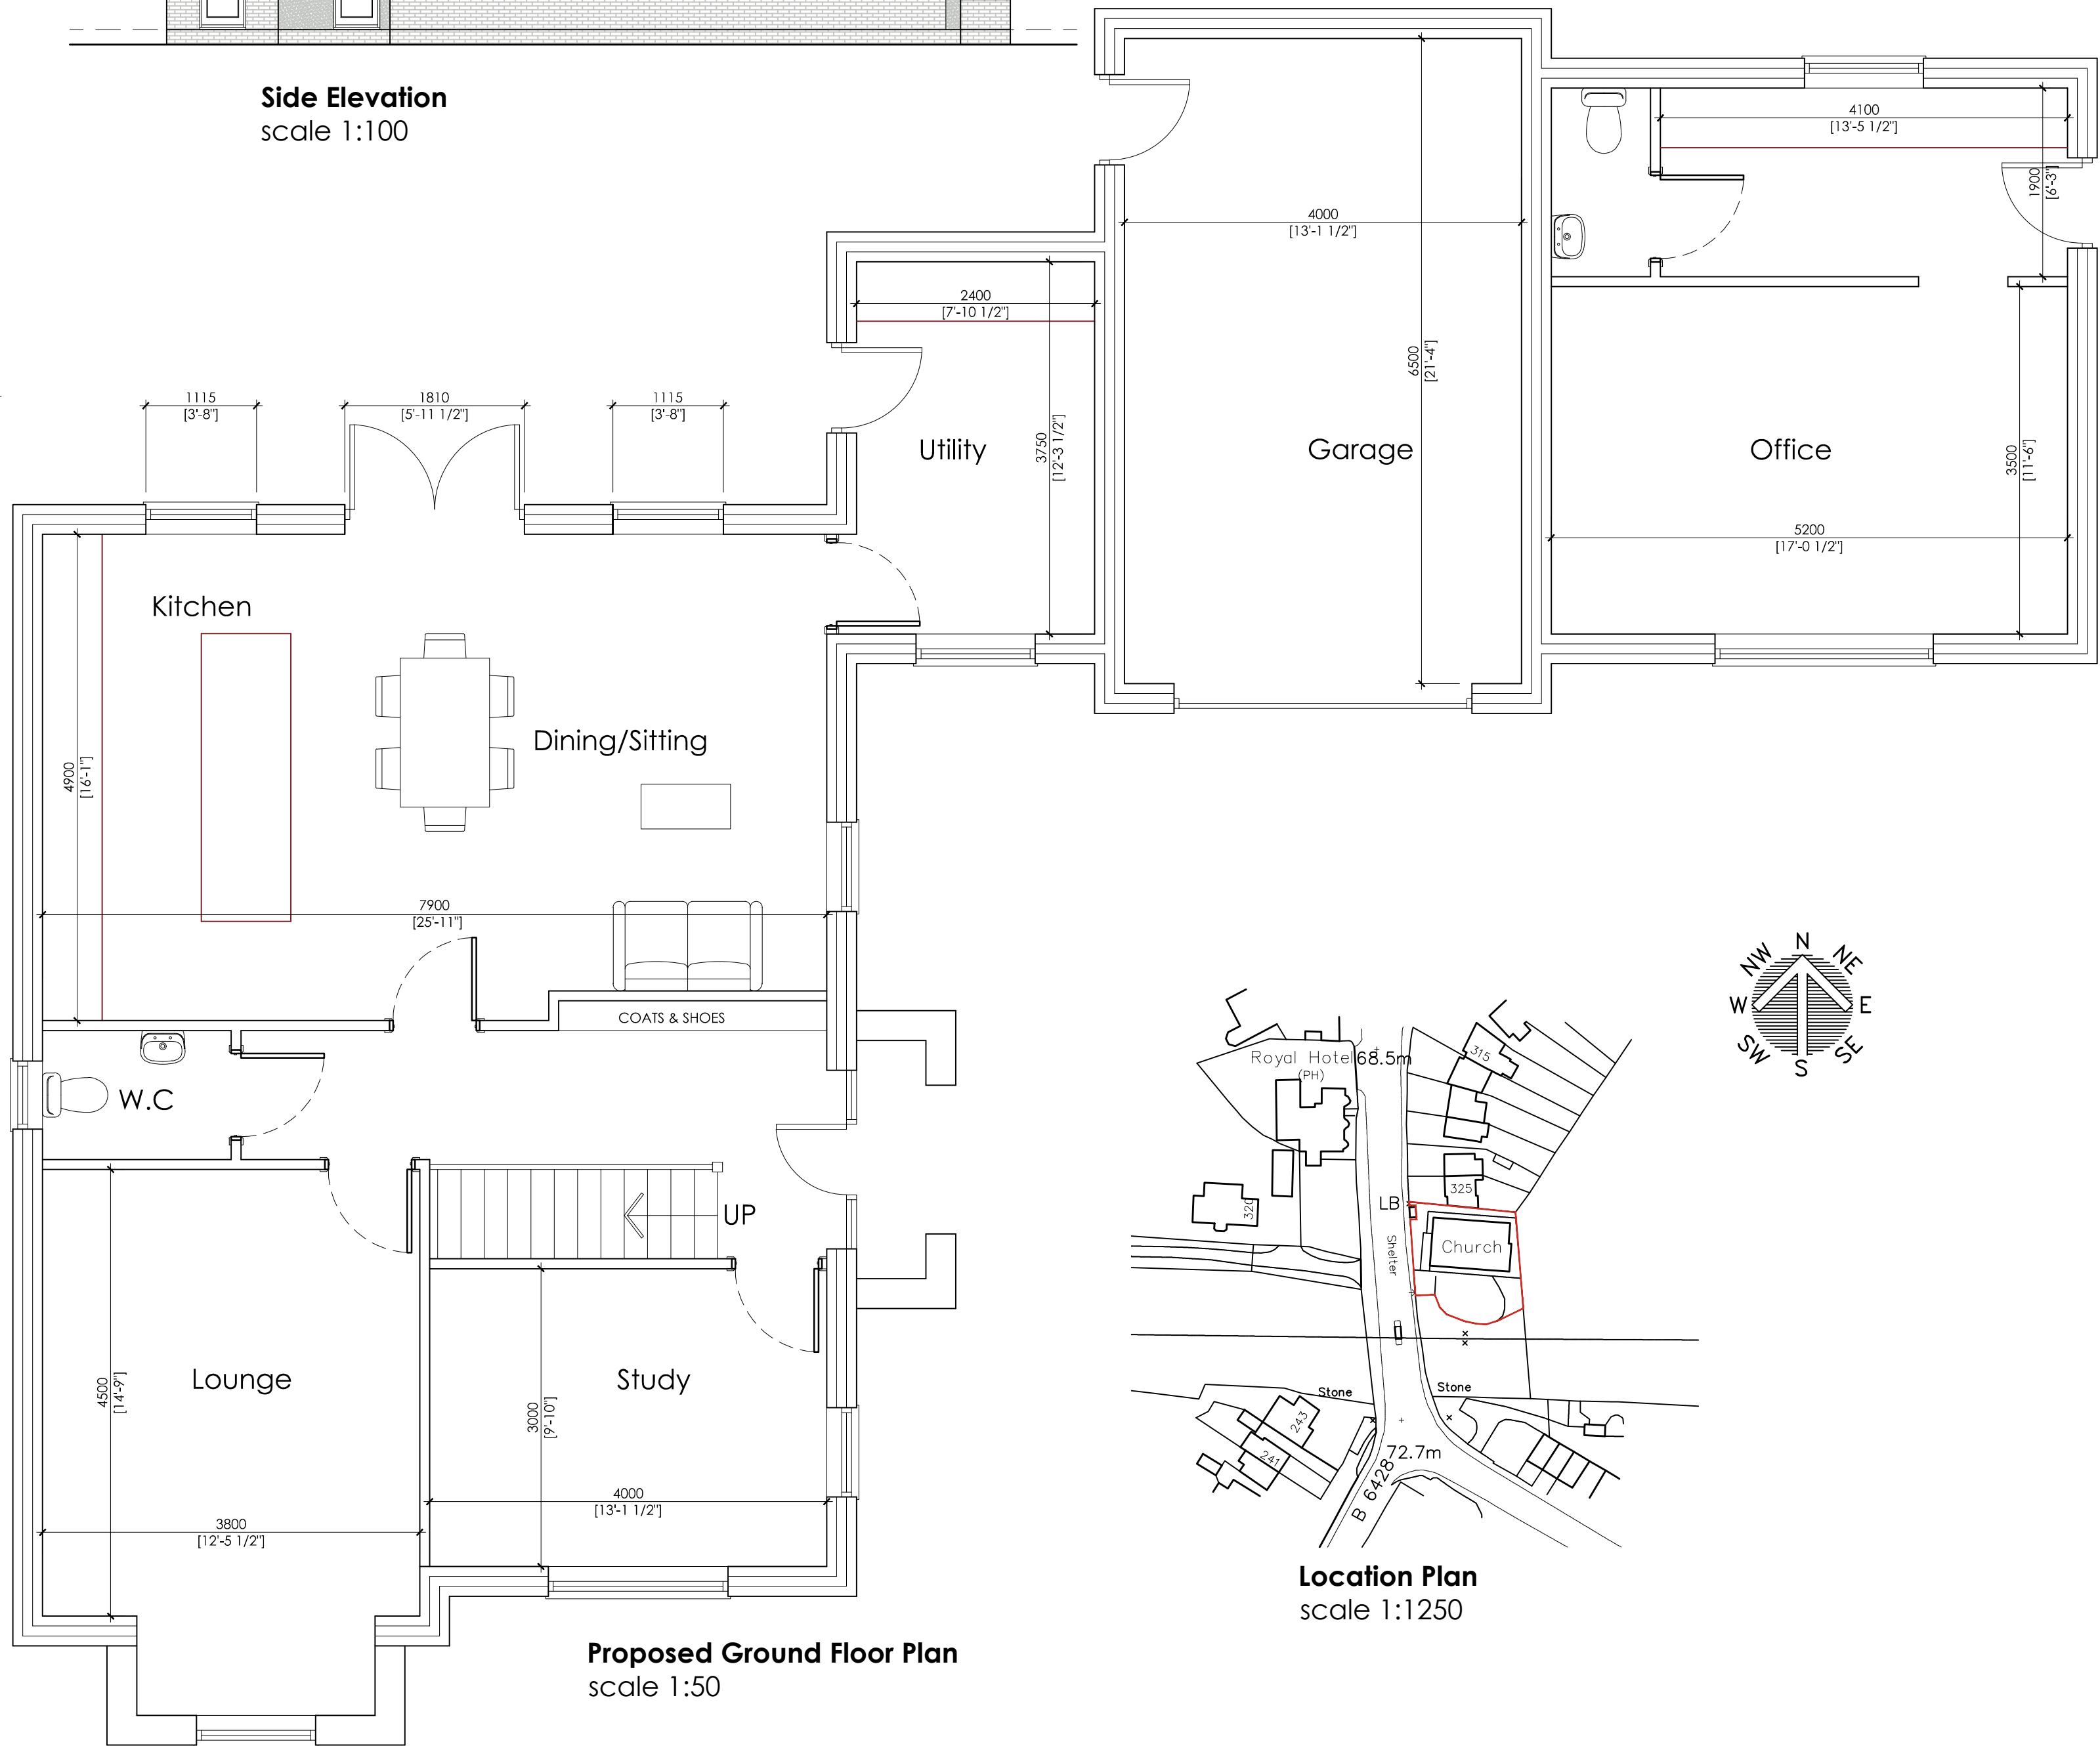

OFFICE ONE,
34 VICTORIA ROAD,
BARNLEY, S70 2BU

Phone: 01226 208482

Email: info@whiteaguspартnership.co.uk

Web: www.whiteaguspартnership.co.uk

ARCHITECTURAL SERVICES

Project:
RESIDENTIAL DEVELOPMENT
BARUGH METHODIST CHURCH
BARNLEY, S75 1LS

Client:
BARNLEY METHODIST CHURCH

Drawing
Title:
FLOOR PLANS

Date:
JAN 2021

Scale:
1:50 & 1:100 @ A1

Ref:
20-216

Dwg. No.
01

Rev.
F

Date	Suffix	Description	Date	Suffix	Description
26/05/2021	A	OFFICE REVISED	10/12/2021		10M ADDED
21/06/2021	B	REVISED TO CLIENTS REQUIREMENTS			
30/06/2021	C	REVISED TO CLIENTS REQUIREMENTS			
06/07/2021	D	OFFICE SPACE INCREASED			
16/07/2021	E	OFFICE SPACE INCREASED			