


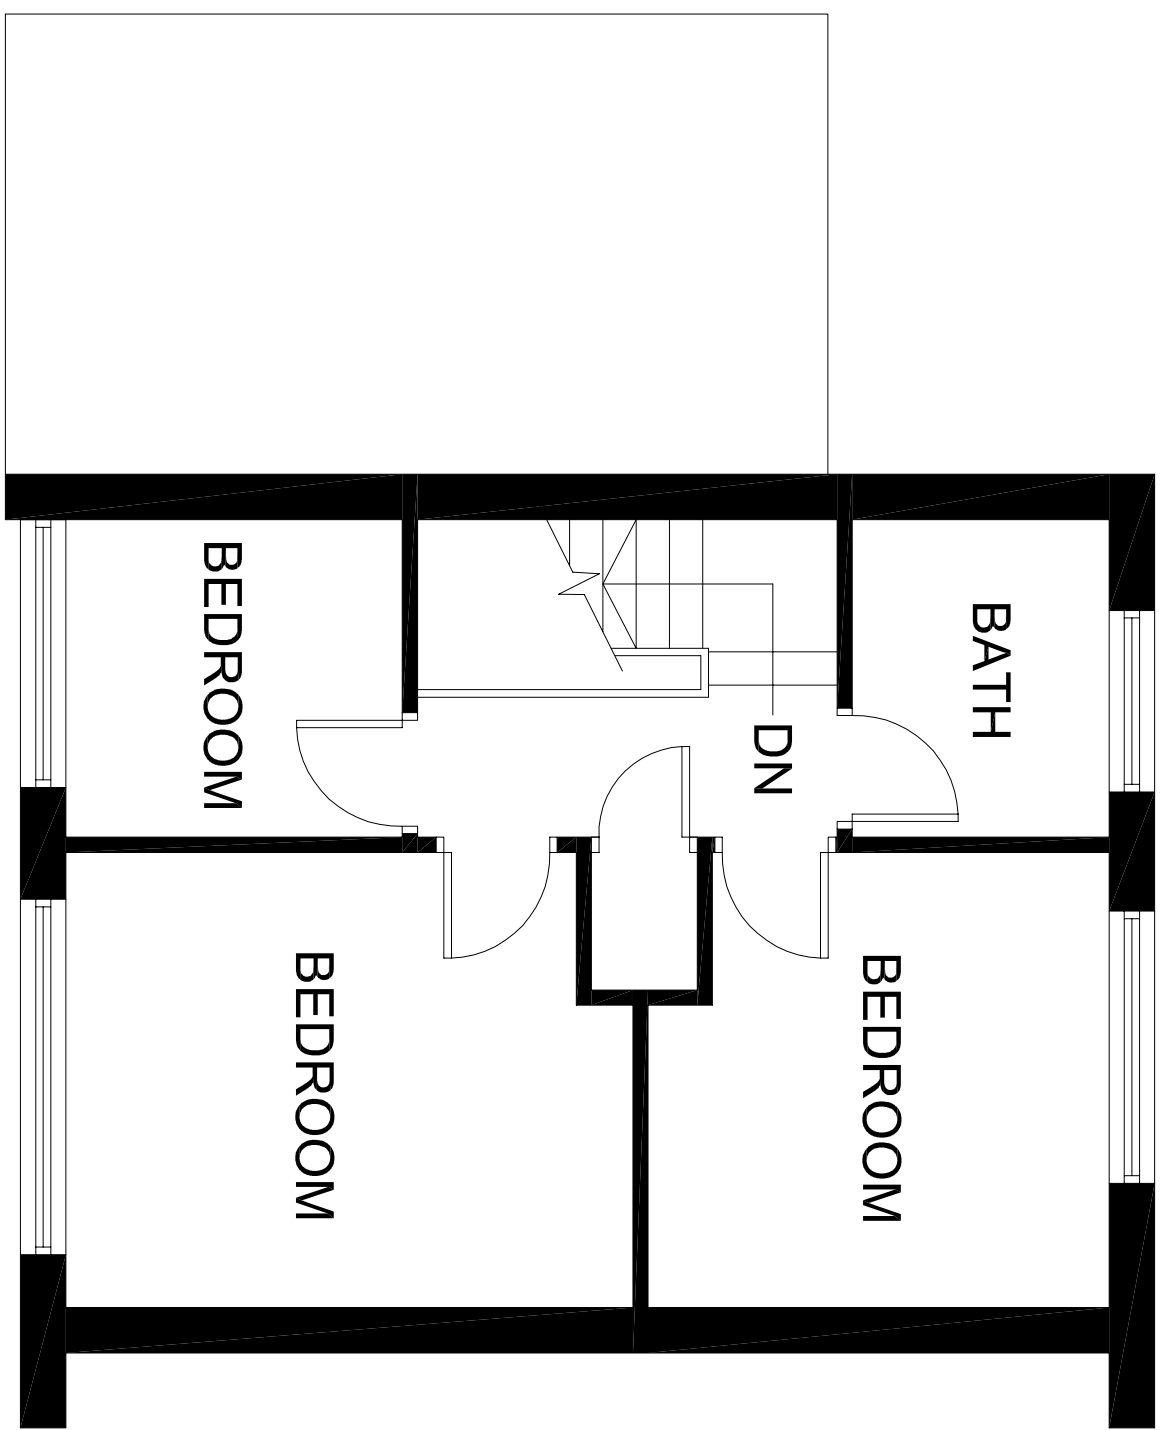


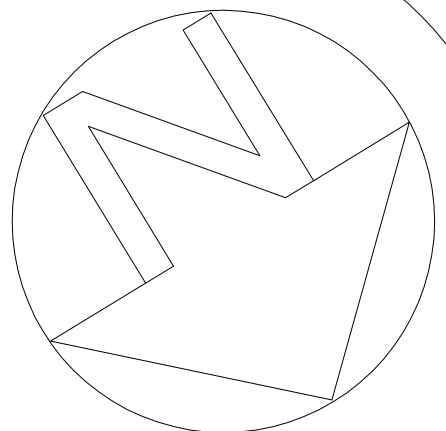


EXISTING FIRST FLOOR LAYOUT PLAN  
Scale 1:50

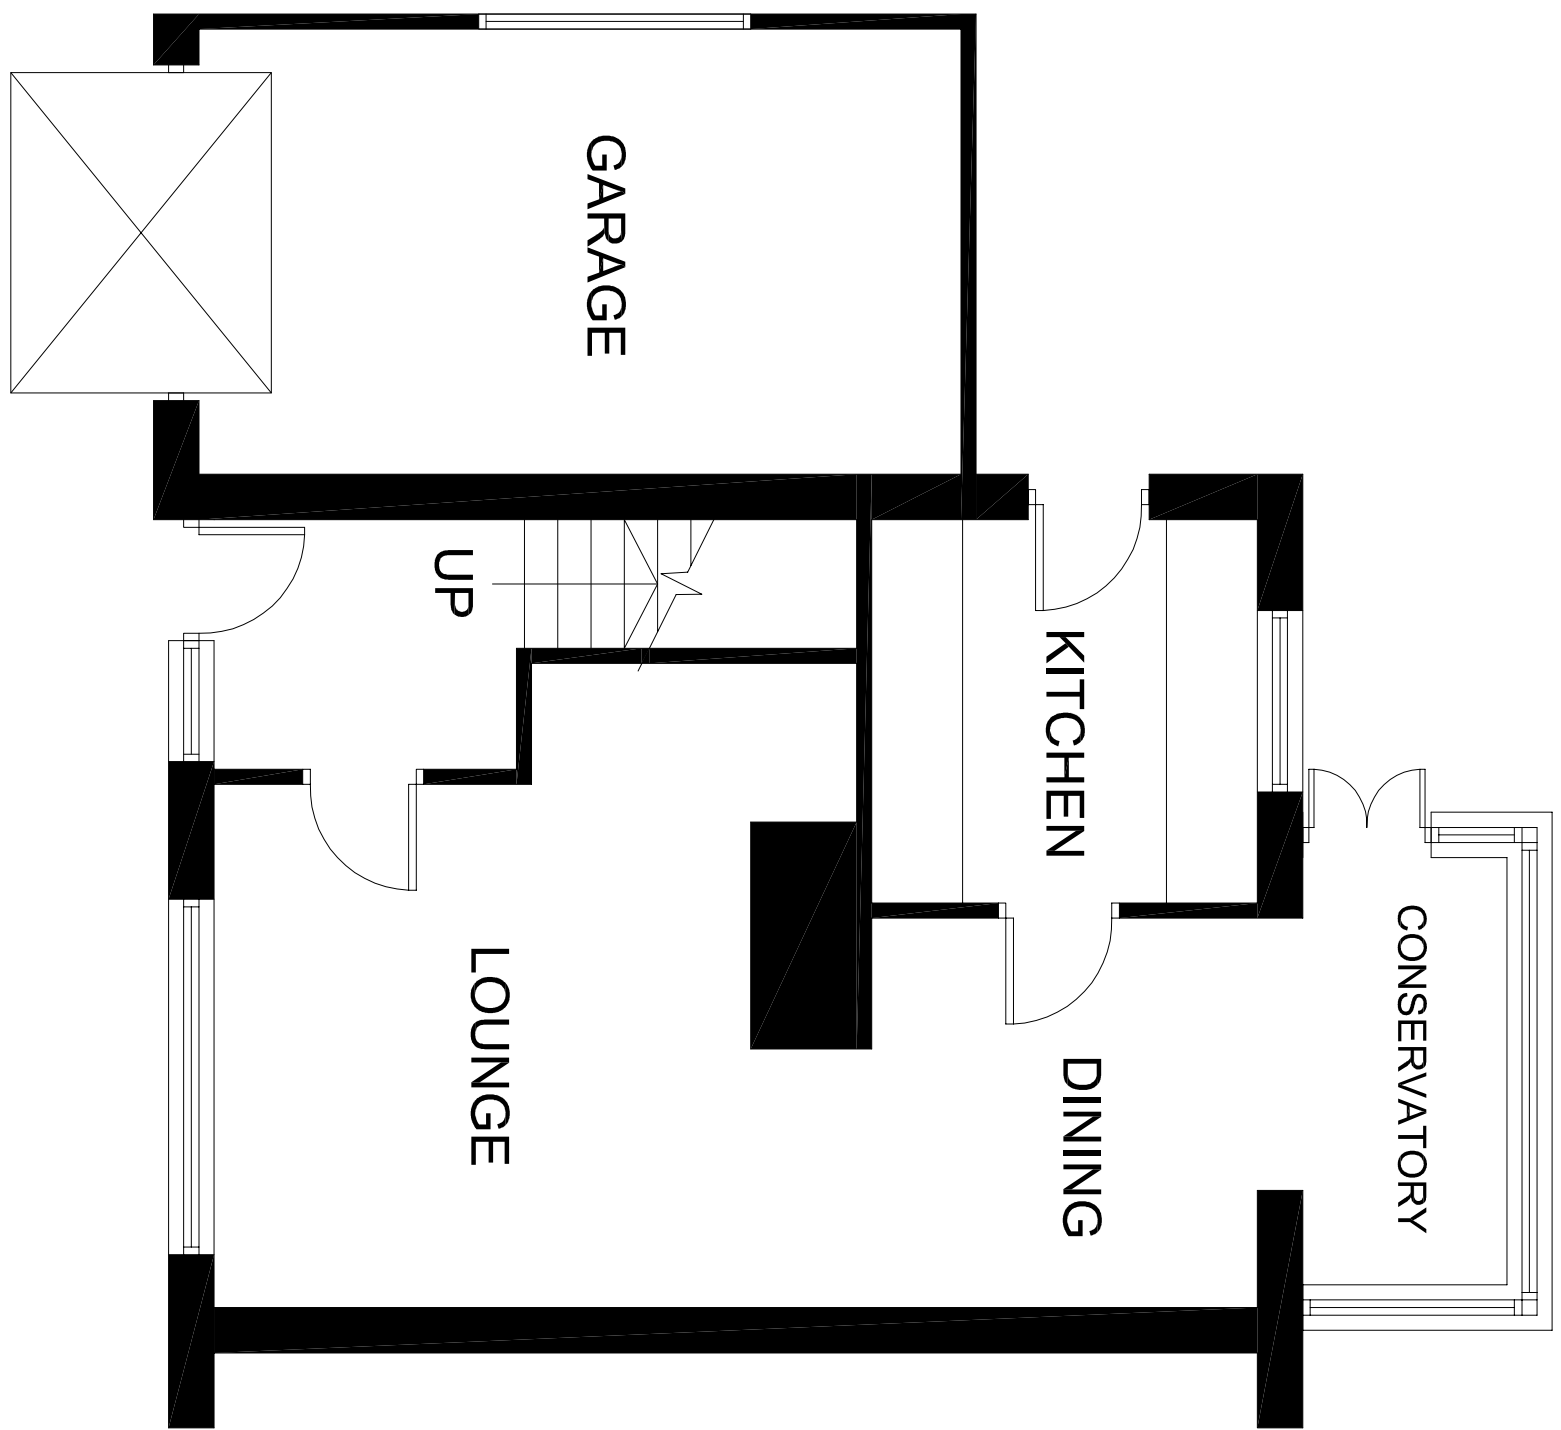


EXISTING GROUND FLOOR LAYOUT PLAN  
Scale 1:50

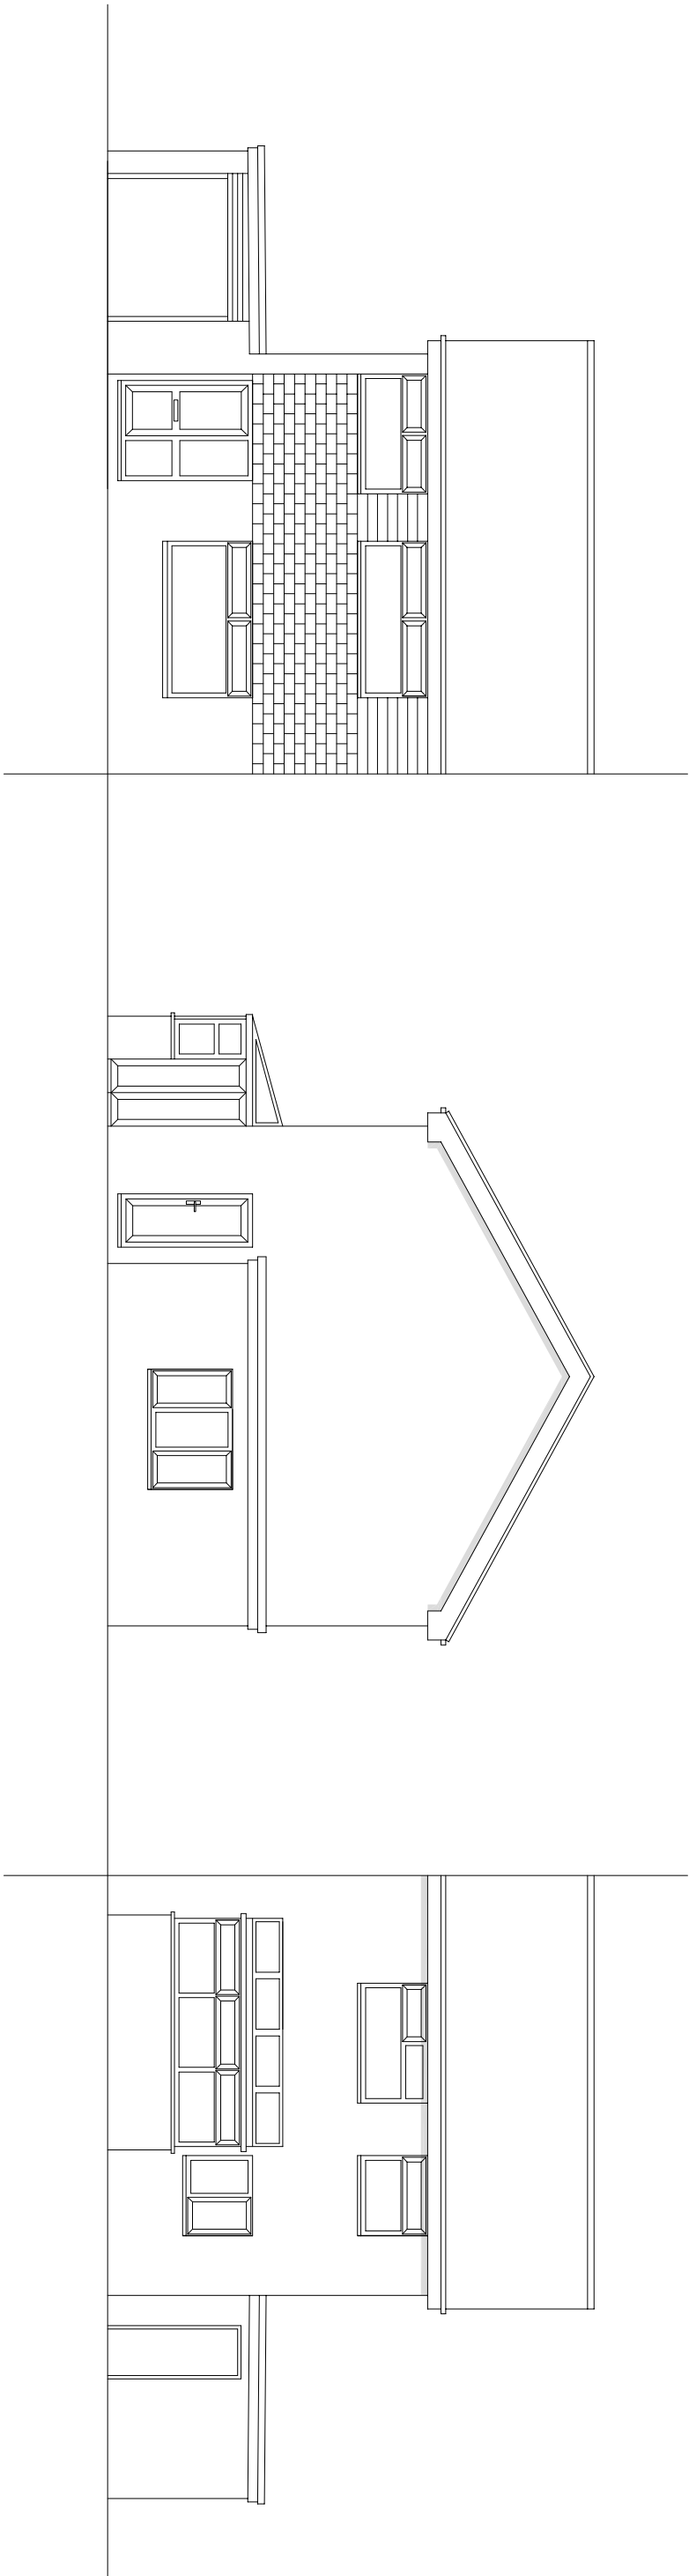


EXISTING GROUND FLOOR LAYOUT PLAN  
Scale 1:50

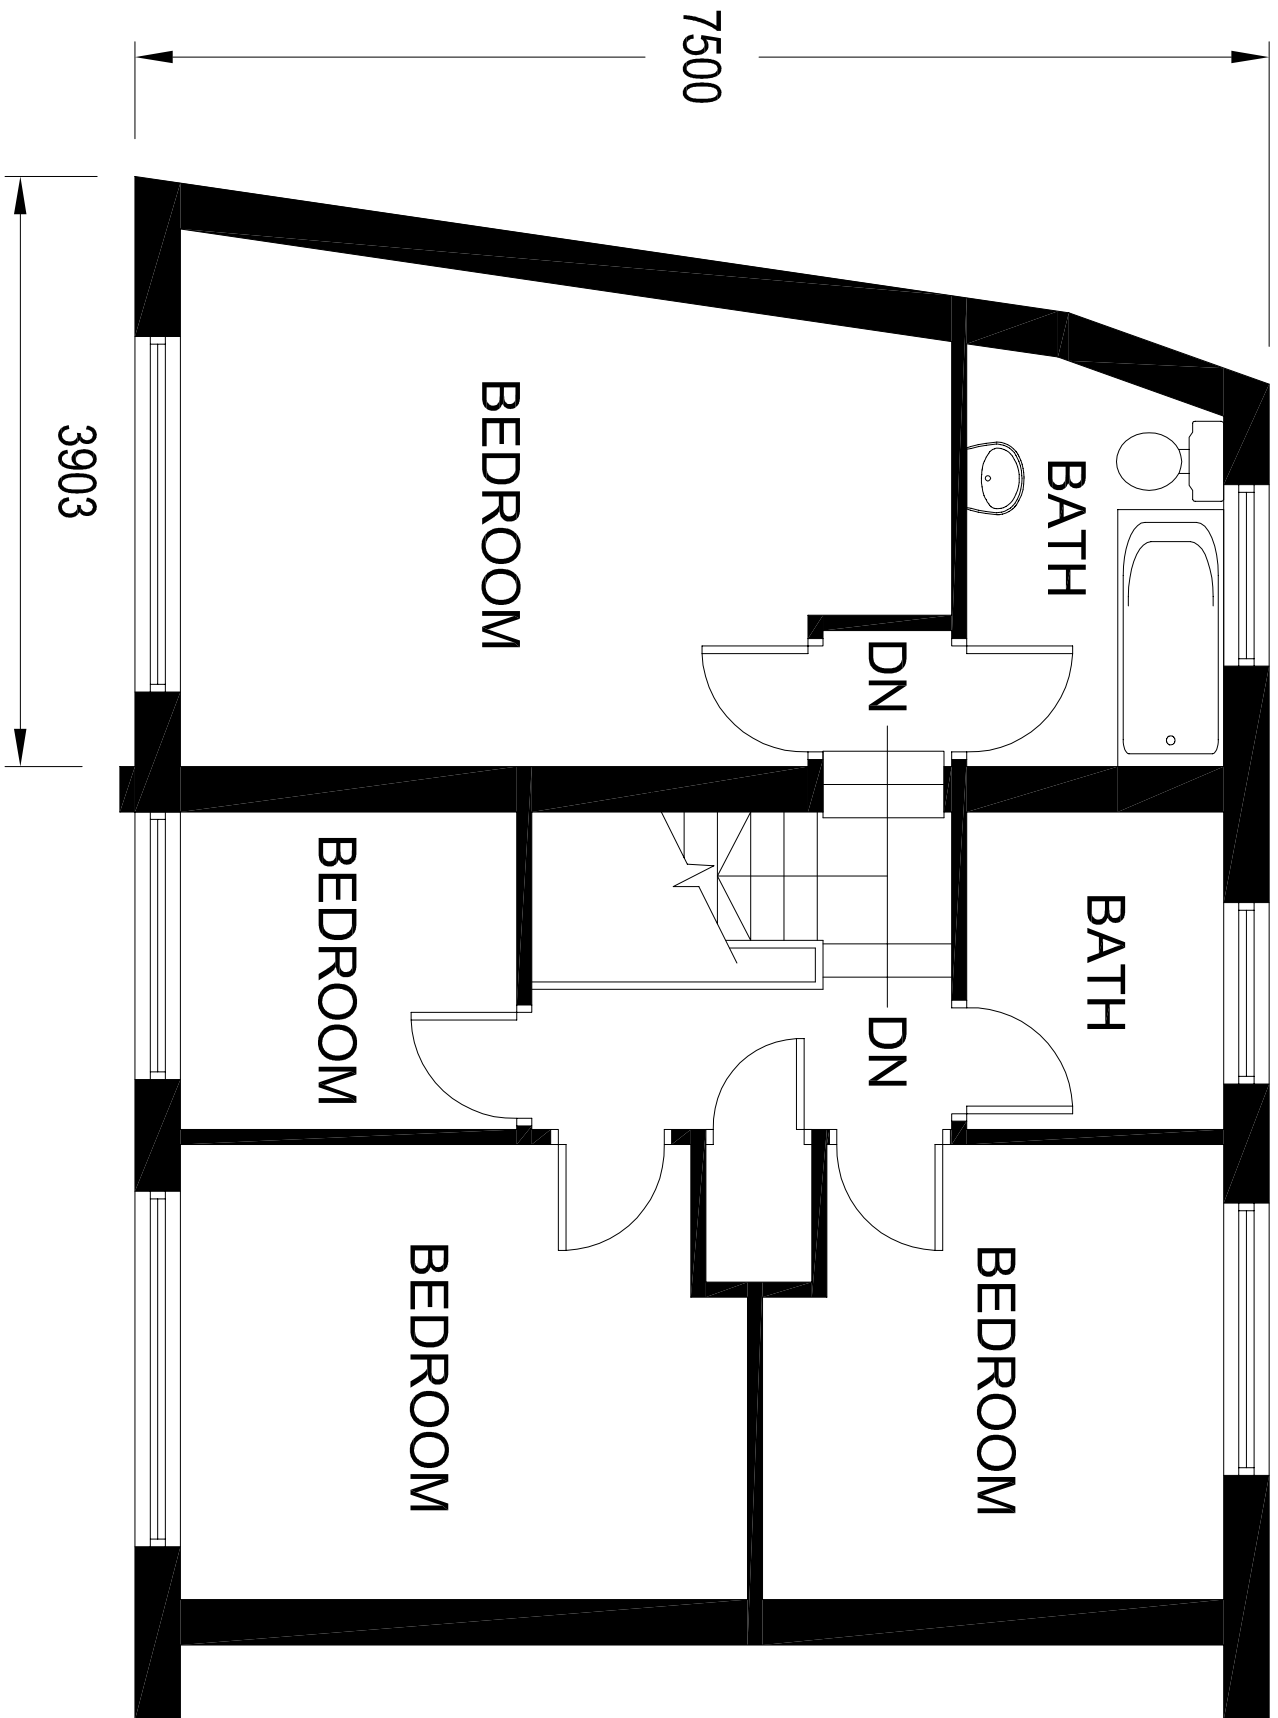

PROPOSED FIRST FLOOR LAYOUT PLAN  
Scale 1:50

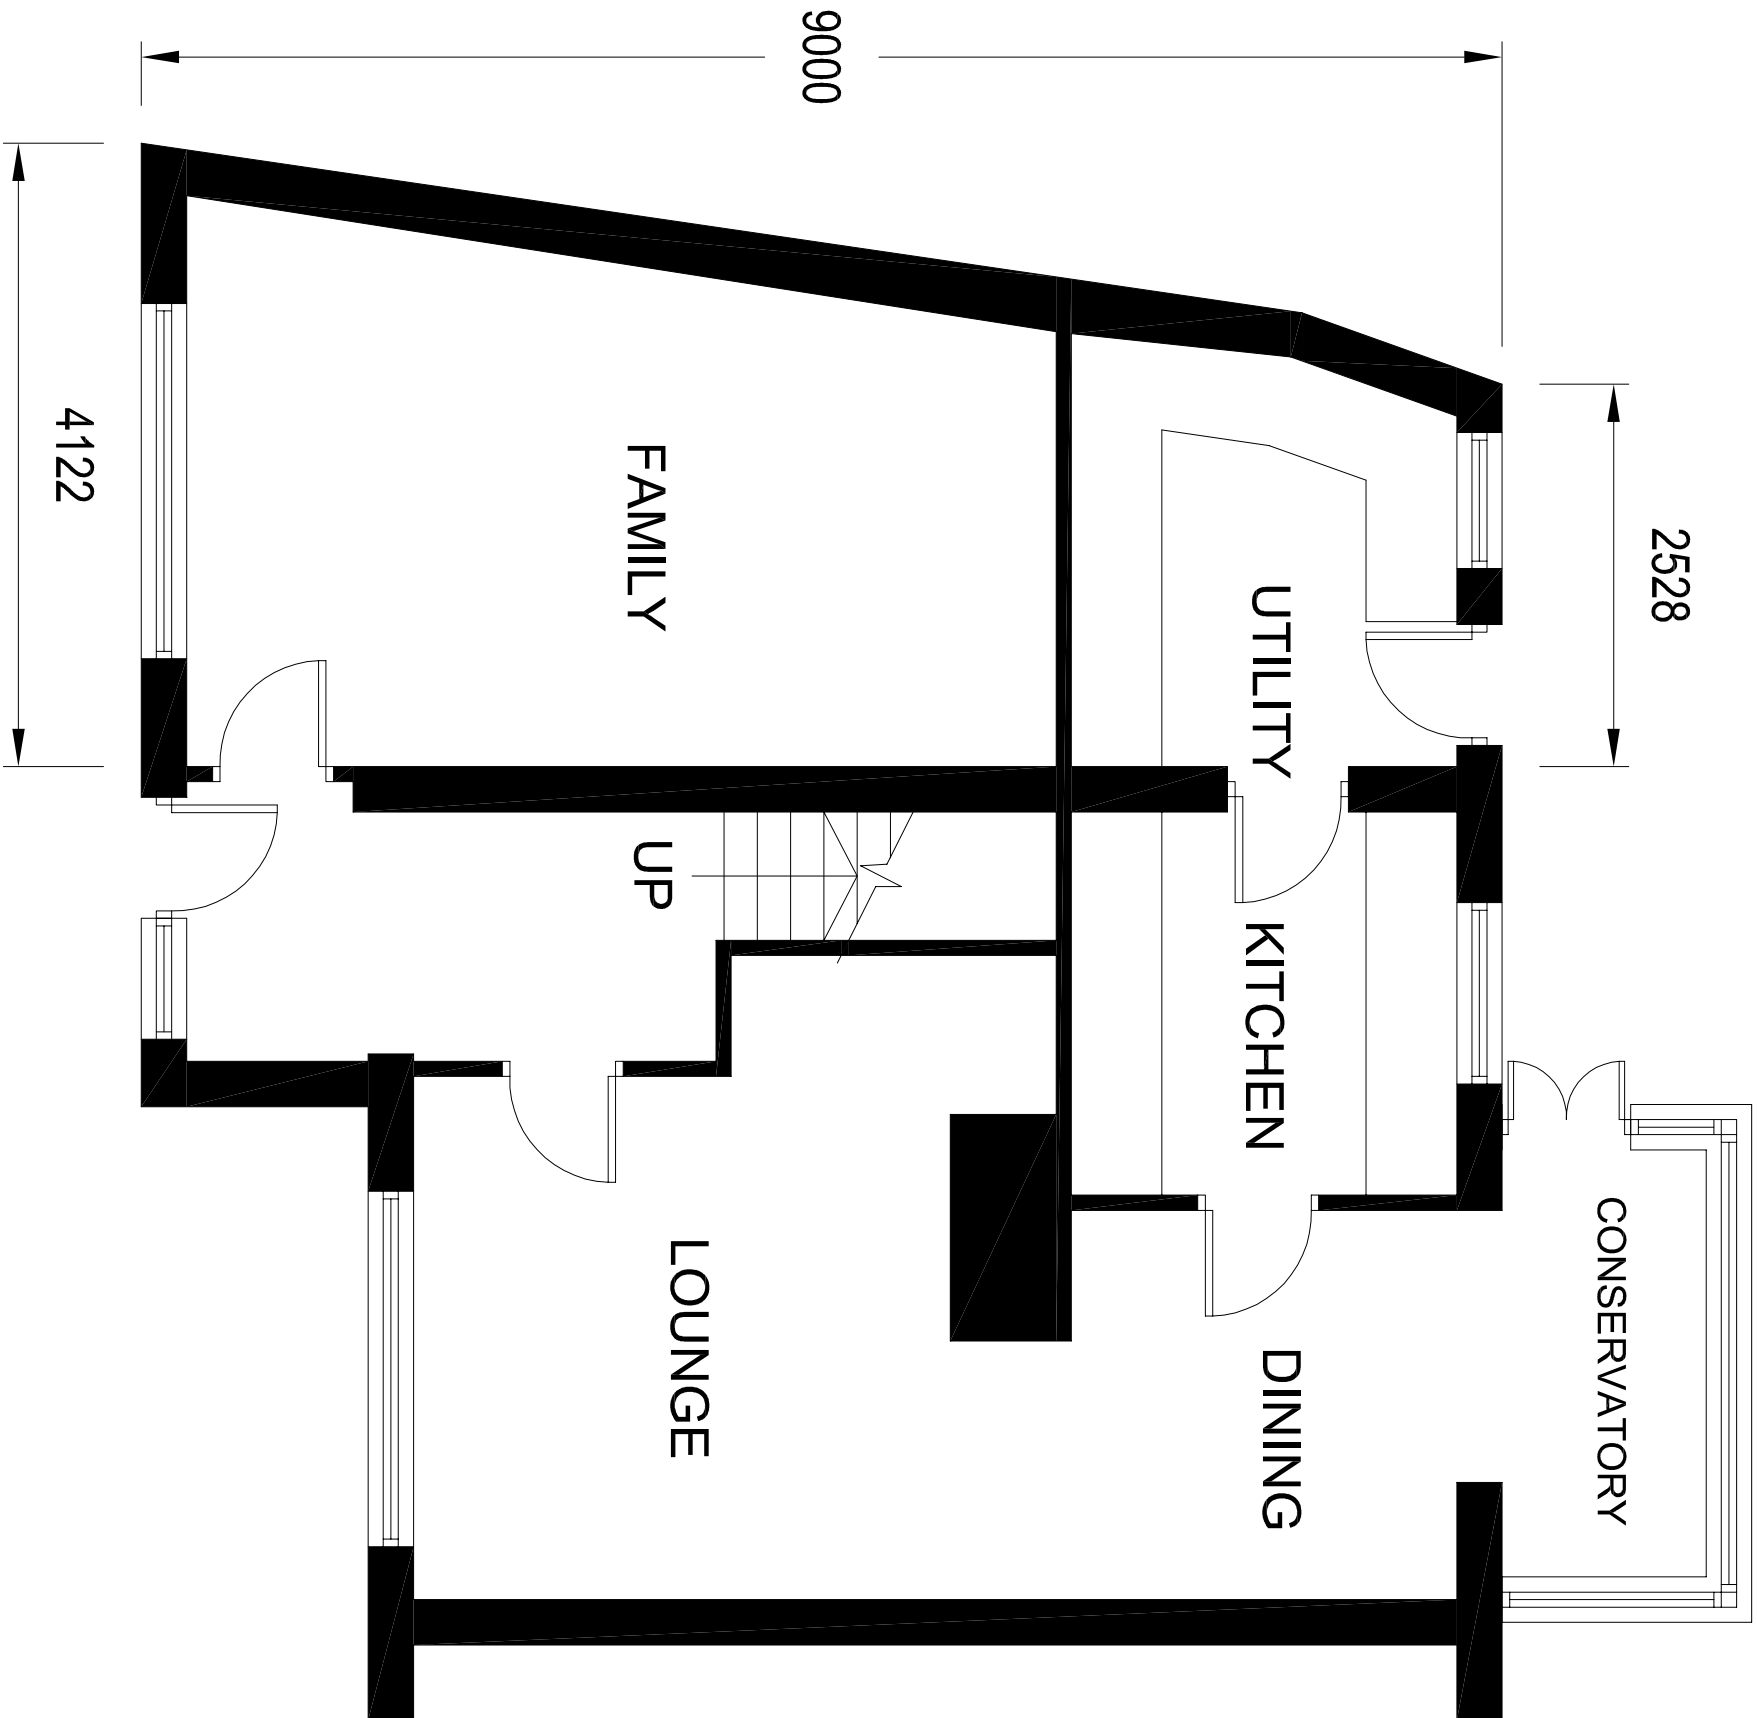

PROPOSED GROUND FLOOR LAYOUT PLAN  
Scale 1:50

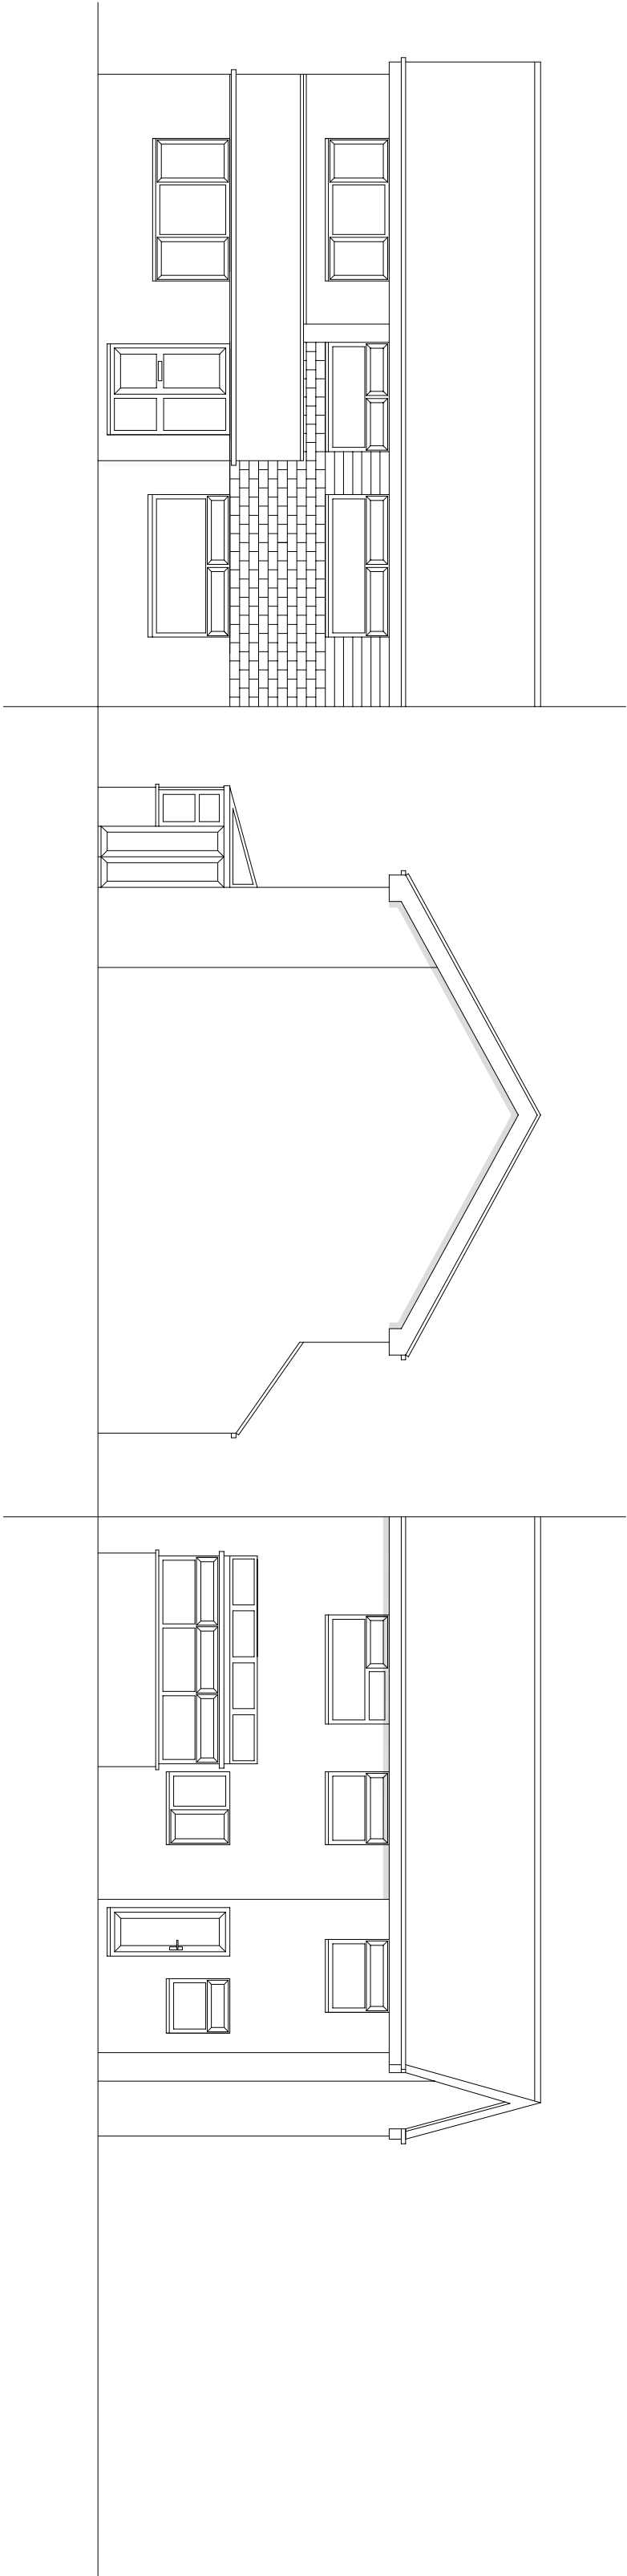

EXISTING GROUND FLOOR LAYOUT PLAN  
Scale 1:50

General Notes

| No | Revision / Issue | Date |
|----|------------------|------|
|    |                  |      |
|    |                  |      |
|    |                  |      |

ASR

Planning & Building Regulation Drawings  
Asbestos Surveys  
Floor Plans  
Measured Surveys  
CAD Drafting

**ASR Surveyors**  
Bleakley House  
1B Bleakley Lane  
Notton  
Wakefield  
West Yorkshire  
WF4 2NR

telephone 07900 801061  
email mail@asrsurveyors.co.uk  
website www.asrsurveyors.co.uk

Project Name and Address

Proposed Residential Extension of 28 Hall Royd Walk

Planning Drawings 1 of 1

28 Hall Royd Walk  
Silkstone Common  
Barnsley  
S75 4QB

|                          |                  |  |
|--------------------------|------------------|--|
| Drawing No<br>28HRW - 01 | Sheet            |  |
| Date<br>March 2010       |                  |  |
| Scale<br>As Shown        | Paper Size<br>A0 |  |