



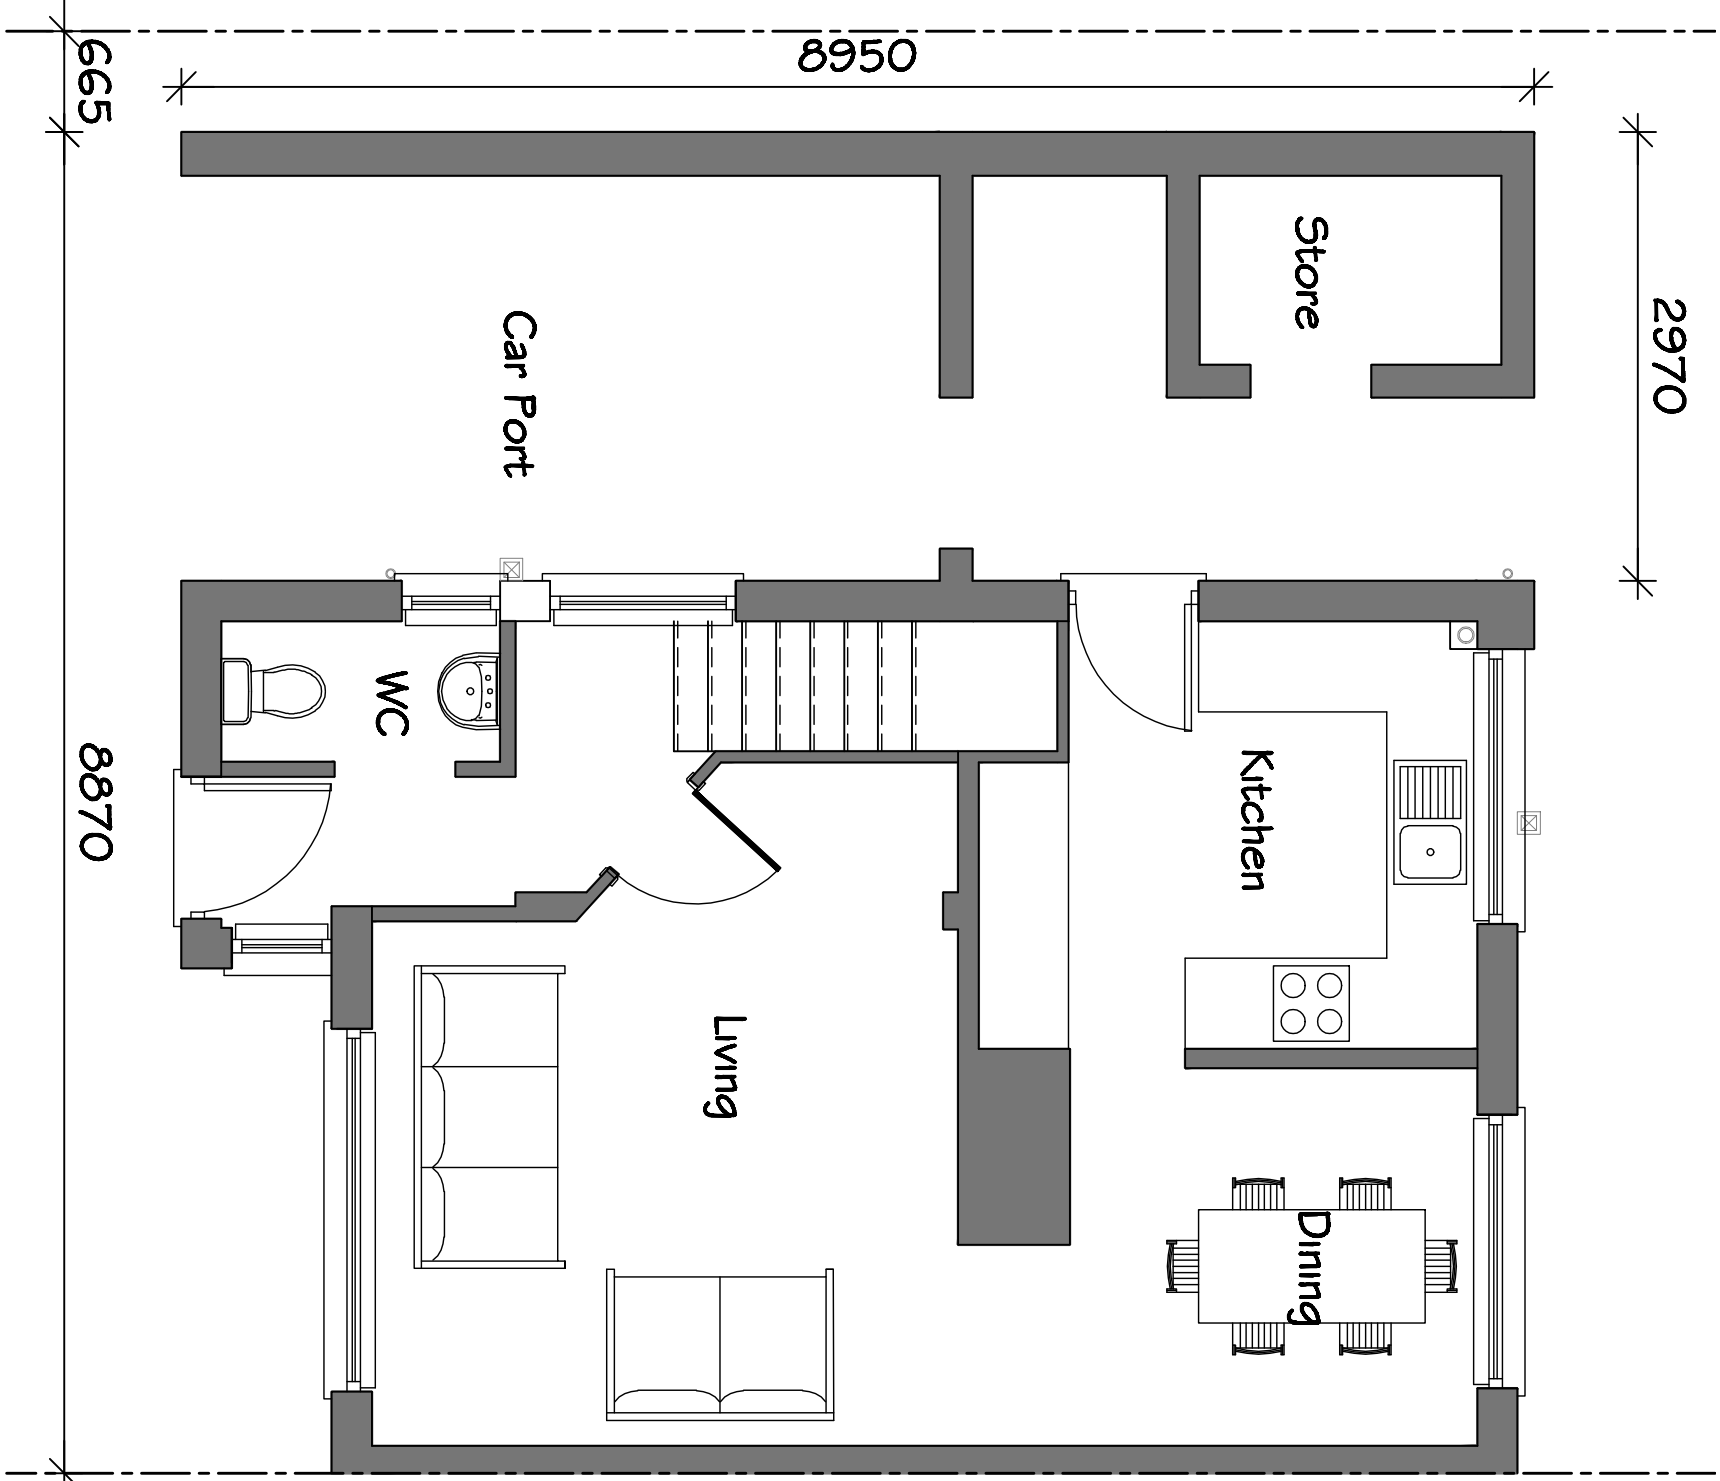


Existing Ground Floor Plan

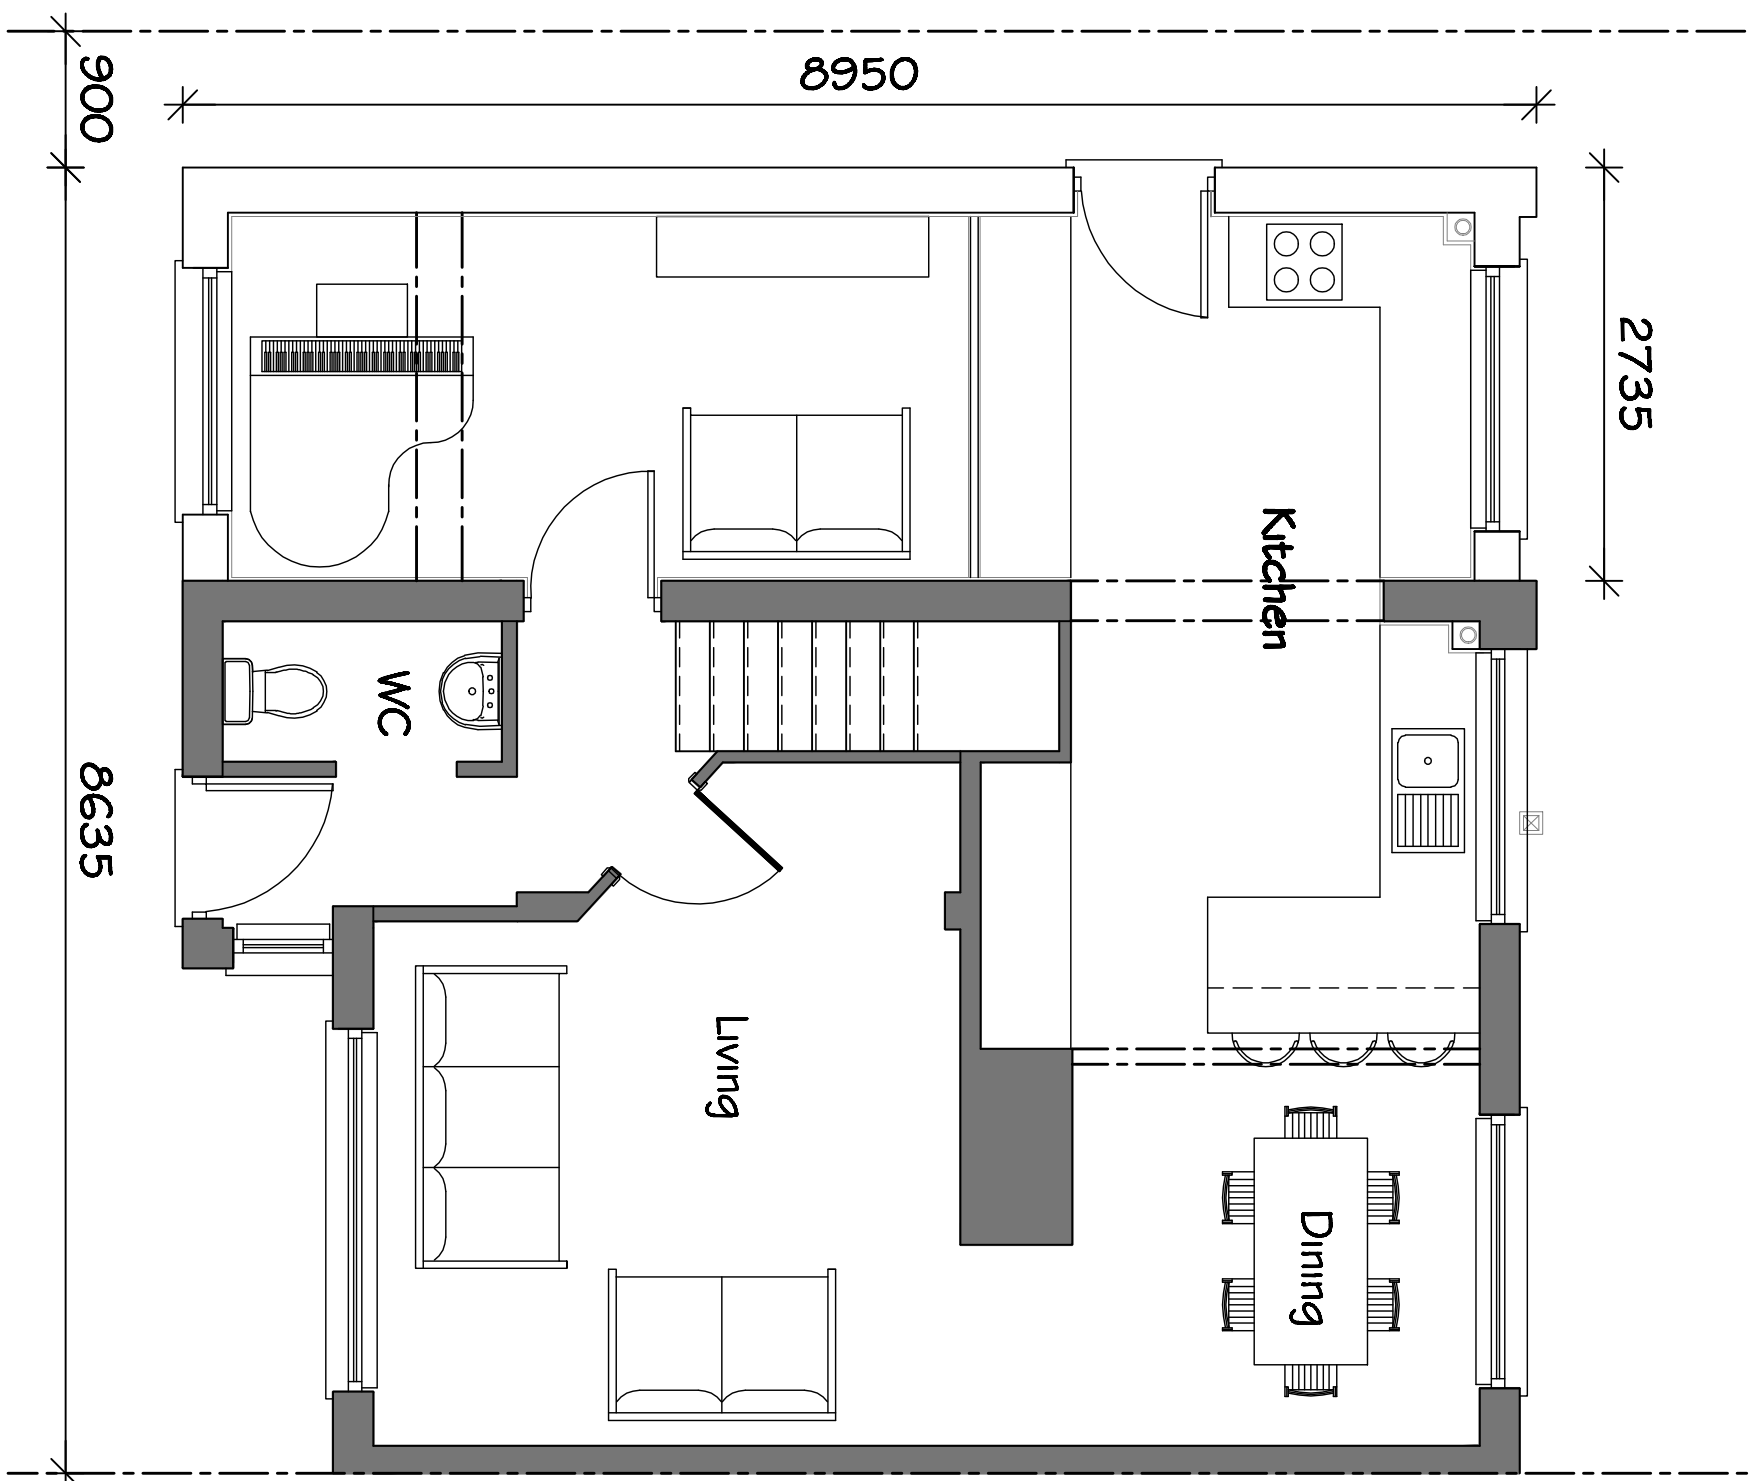

Proposed Ground Floor Plan



Existing First Floor Plan

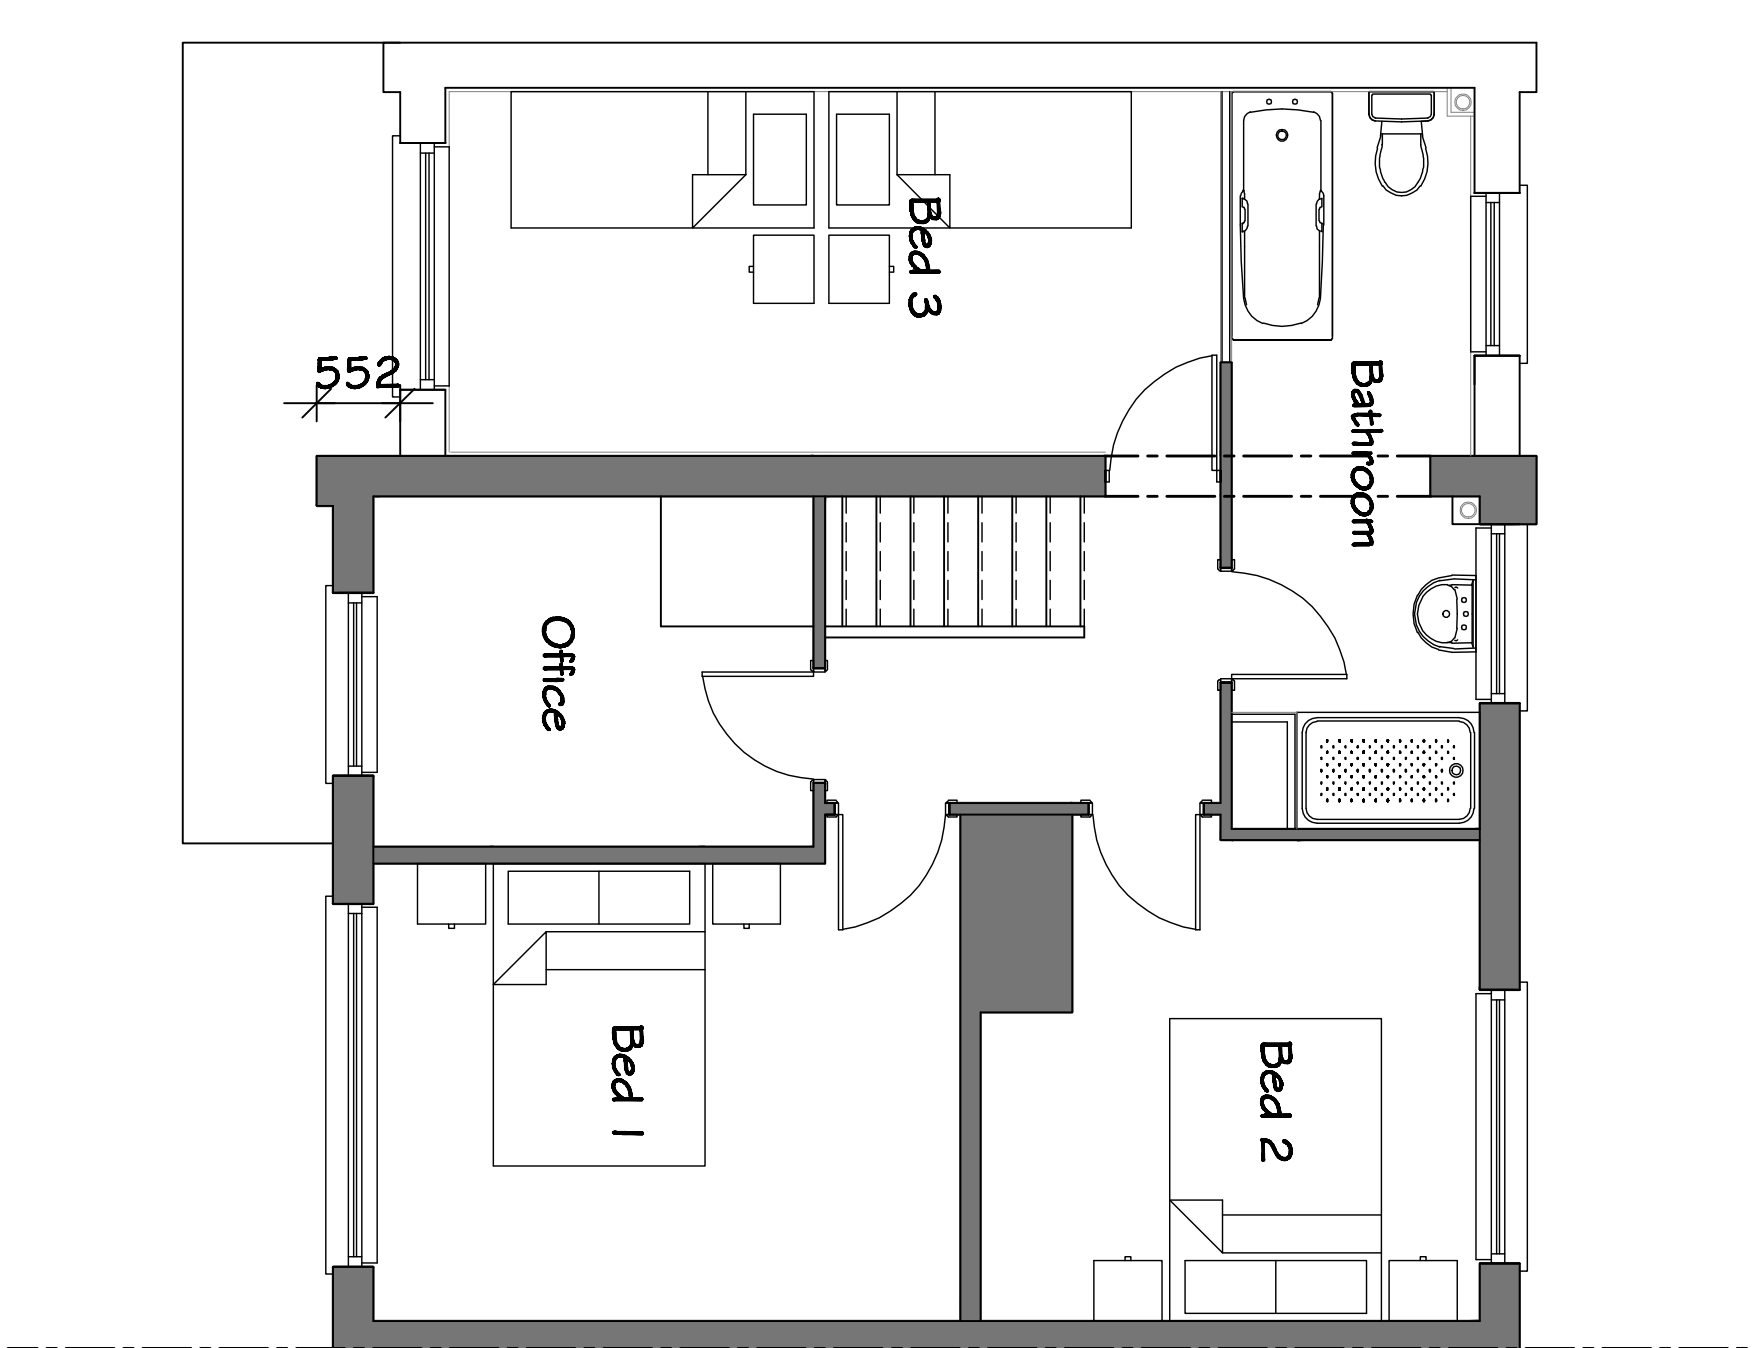

Proposed First Floor Plan

Revision:	
Scale :	1:50 @ A1
Date :	17/02/13
Drawn by :	SB
Project:	
Proposed Extension at	
9 Park Hollow,	
Wombwell	
Title :	
Proposed & Existing	
Floor Plans	
Dwg No : PH-W/02	Rev : A