


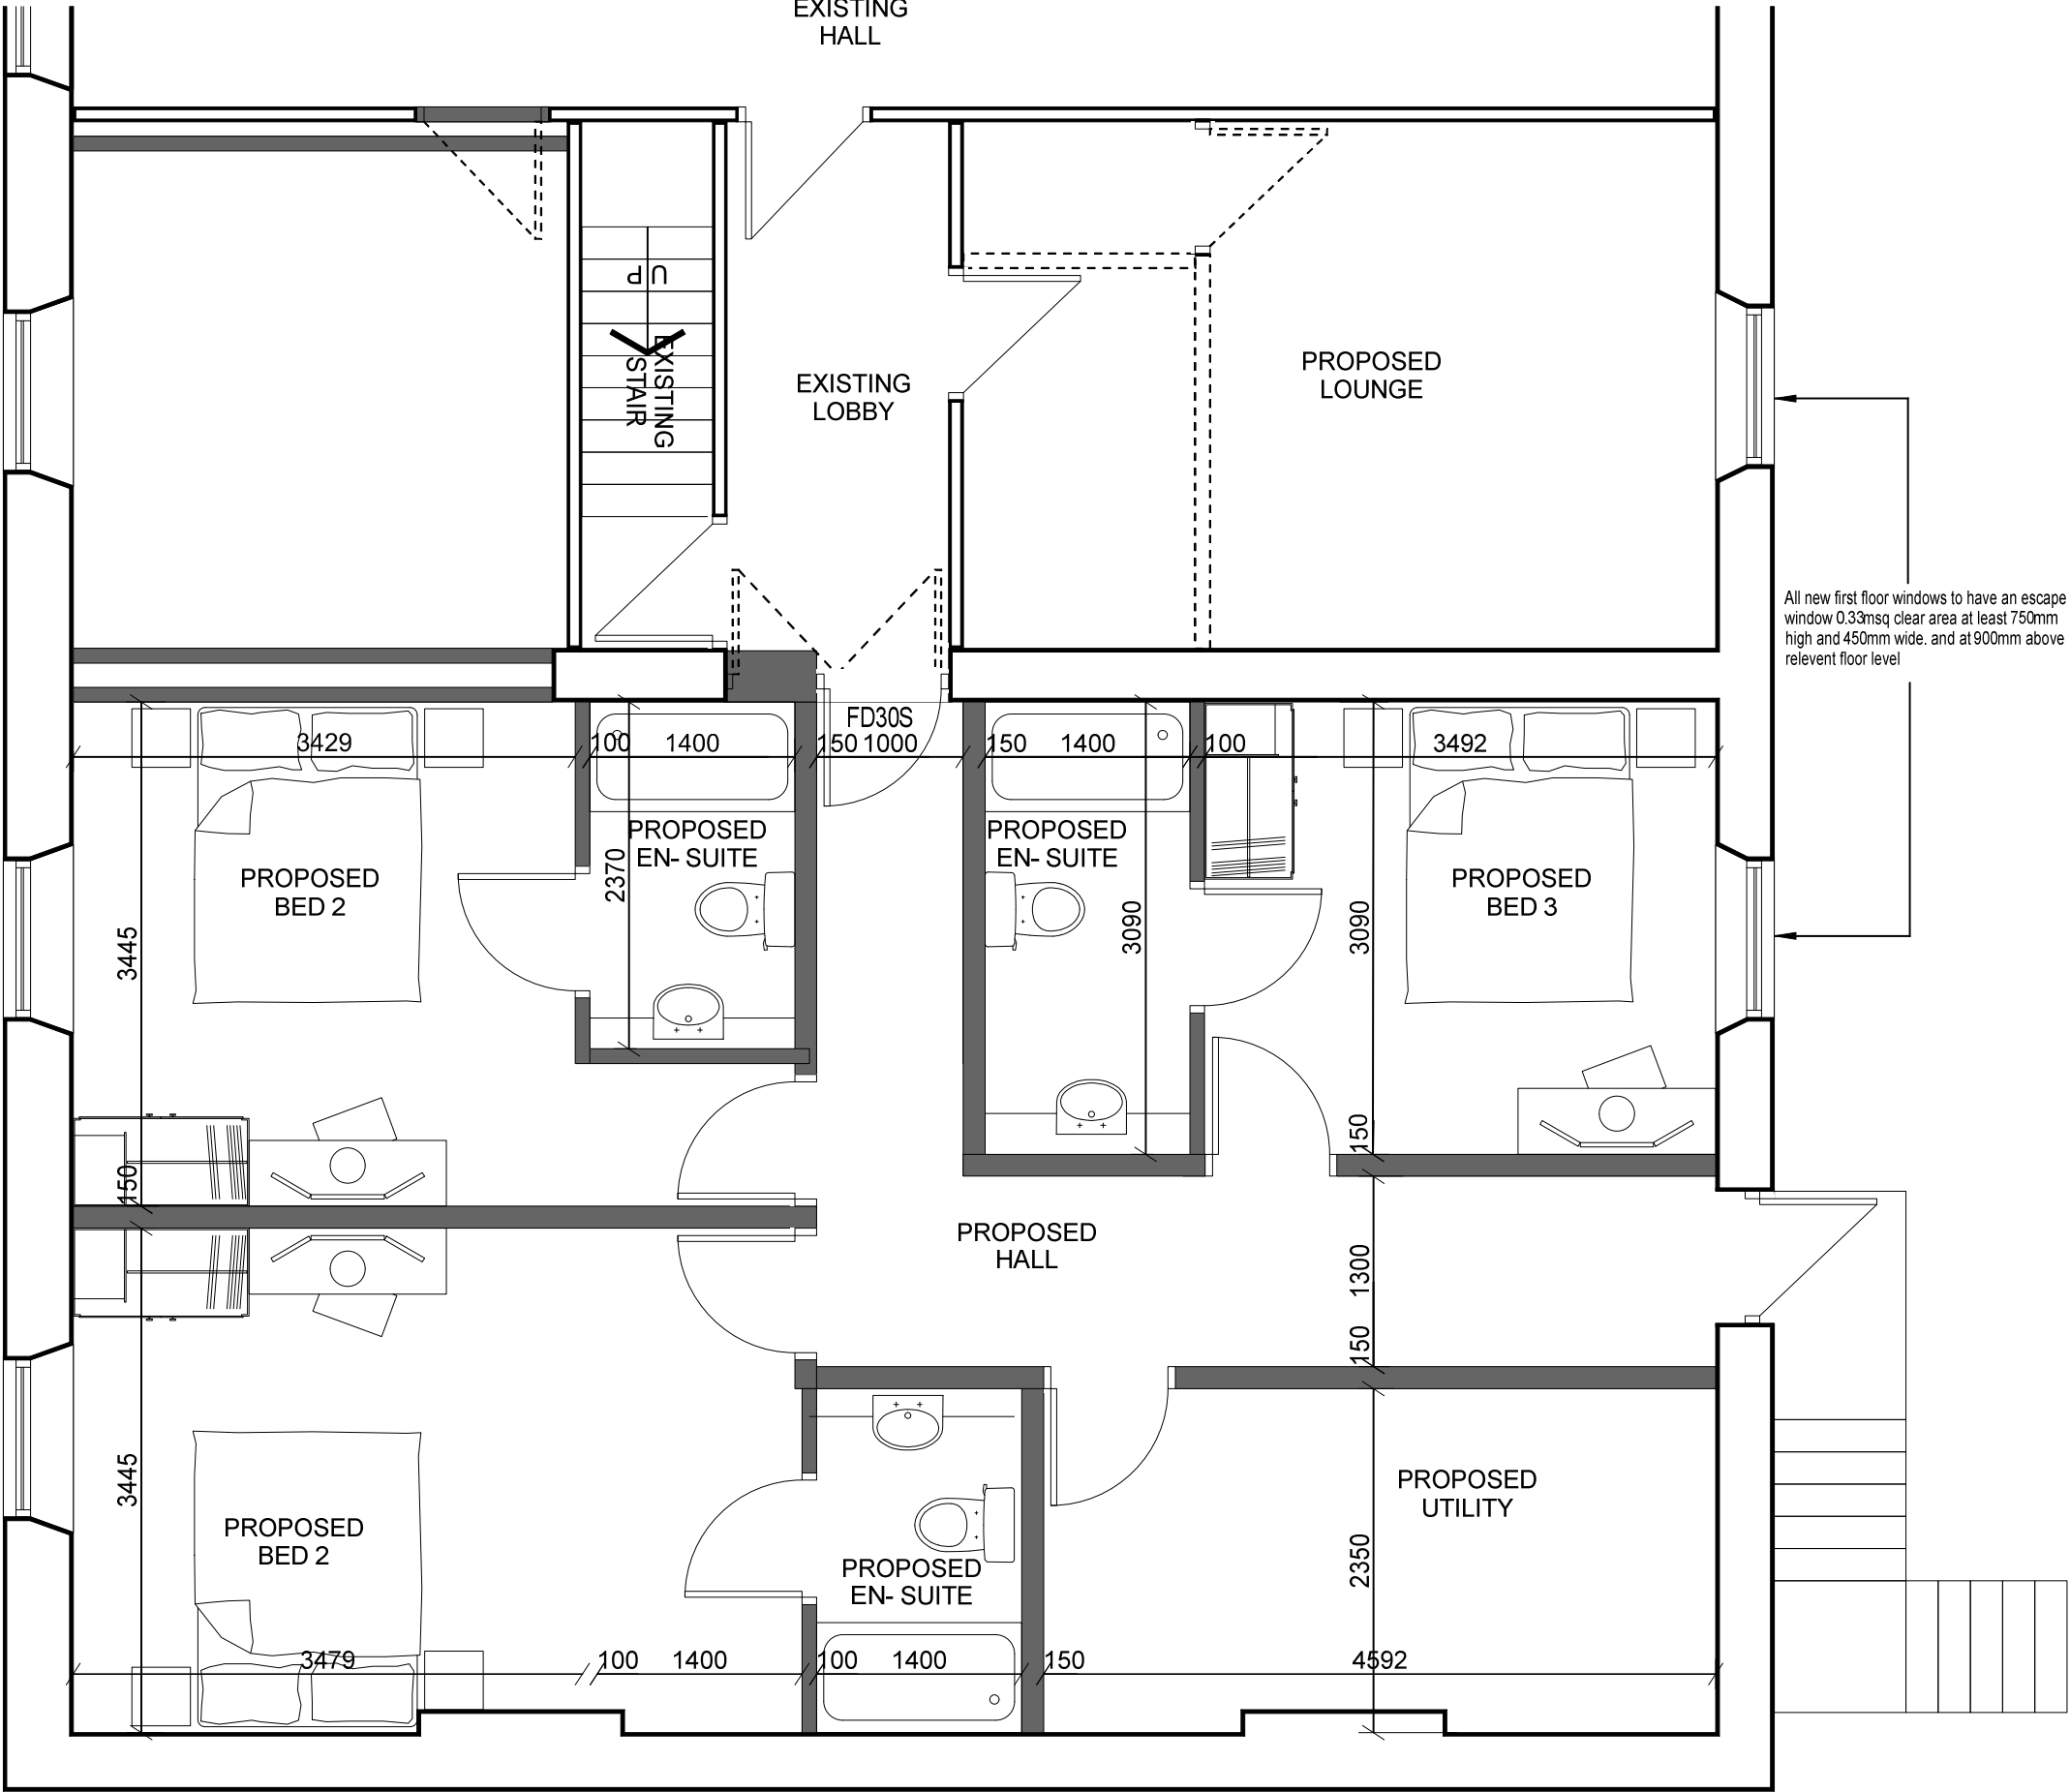

PROPOSED FIRST FLOOR PLAN

PLAN KEY

NOTE: Read in conjunction with relevant specification notes

- Existing doors
- Existing doors removed
- Proposed doors
- FD30S New 1/2 hour fire rated door with self closing device
- FD60S New 1 hour fire rated door with self closing device
- SD Smoke Detector to BS 5839 Part 1
- HD Heat Detector
- Existing internal walls retained
- Existing internal walls removed
- Proposed internal timber stud walls
- Proposed internal blockwork walls
- Existing external walls / windows retained
- Existing external walls / windows removed
- New window formed at existing wall with lintols above and DPC's to reveals
- Proposed cavity external walls / windows
- Existing walls removed and 2 No. heavy duty lintols inserted above to the manufacturers design existing walls & floor made good
- Structural steel beams above to the engineers design

NOTES
Builder to check and clarify all levels, dimensions, drainage construction & specification prior to any works on site and to bring to the clients attention any variations or deviations for written confirmation before being carried out on site.

Do not scale from these drawings - If in doubt always ask first

Report any discrepancies and omissions to M2 Design
This Drawing is Copyright©

Drawings are prepared for the purposes of obtaining Town & Country Planning Permission and Building Regulation Approval only.

All materials shall be fixed, applied or mixed in accordance with all of the manufacturers instructions, recommendations & specifications. All materials shall be fit for the purposes that they are to be used for.

The contractor shall take into account everything necessary for the proper execution of the works and to the satisfaction of the Local Authority Building Surveyor, whether or not indicated on the drawing or in the specification.

It is the responsibility of the owner / client to serve a notice on the adjoining or adjacent neighbours for the proposed works under 'The Party Wall Act 1996' Explanatory booklets can be obtained free of charge from the D.O.E. publications despatch centre, Blackhorse Road, London SE9 6TT
Tel 0181 691 9191.

C	19/12/16	Revised in Line with Planners comments	MS
B	25/9/16	Client re-design	MS
A	JULY 16	Planning Issue	MS
Rev	Date	Comments	by

Project

Market inn
2-4 Wentworth Road
elsecar
Barnsley
S74 8EP

Client

Mr G Manterfield

Drawing title

PROPOSED FIRST FLOOR PLAN

Scale (s)	Drawing No.	Revision
1:50 @ A3	16024/04	C
Date	ULY 16	
Drawn By	MS	