



front elevation




side elevation




rear elevation




side elevation

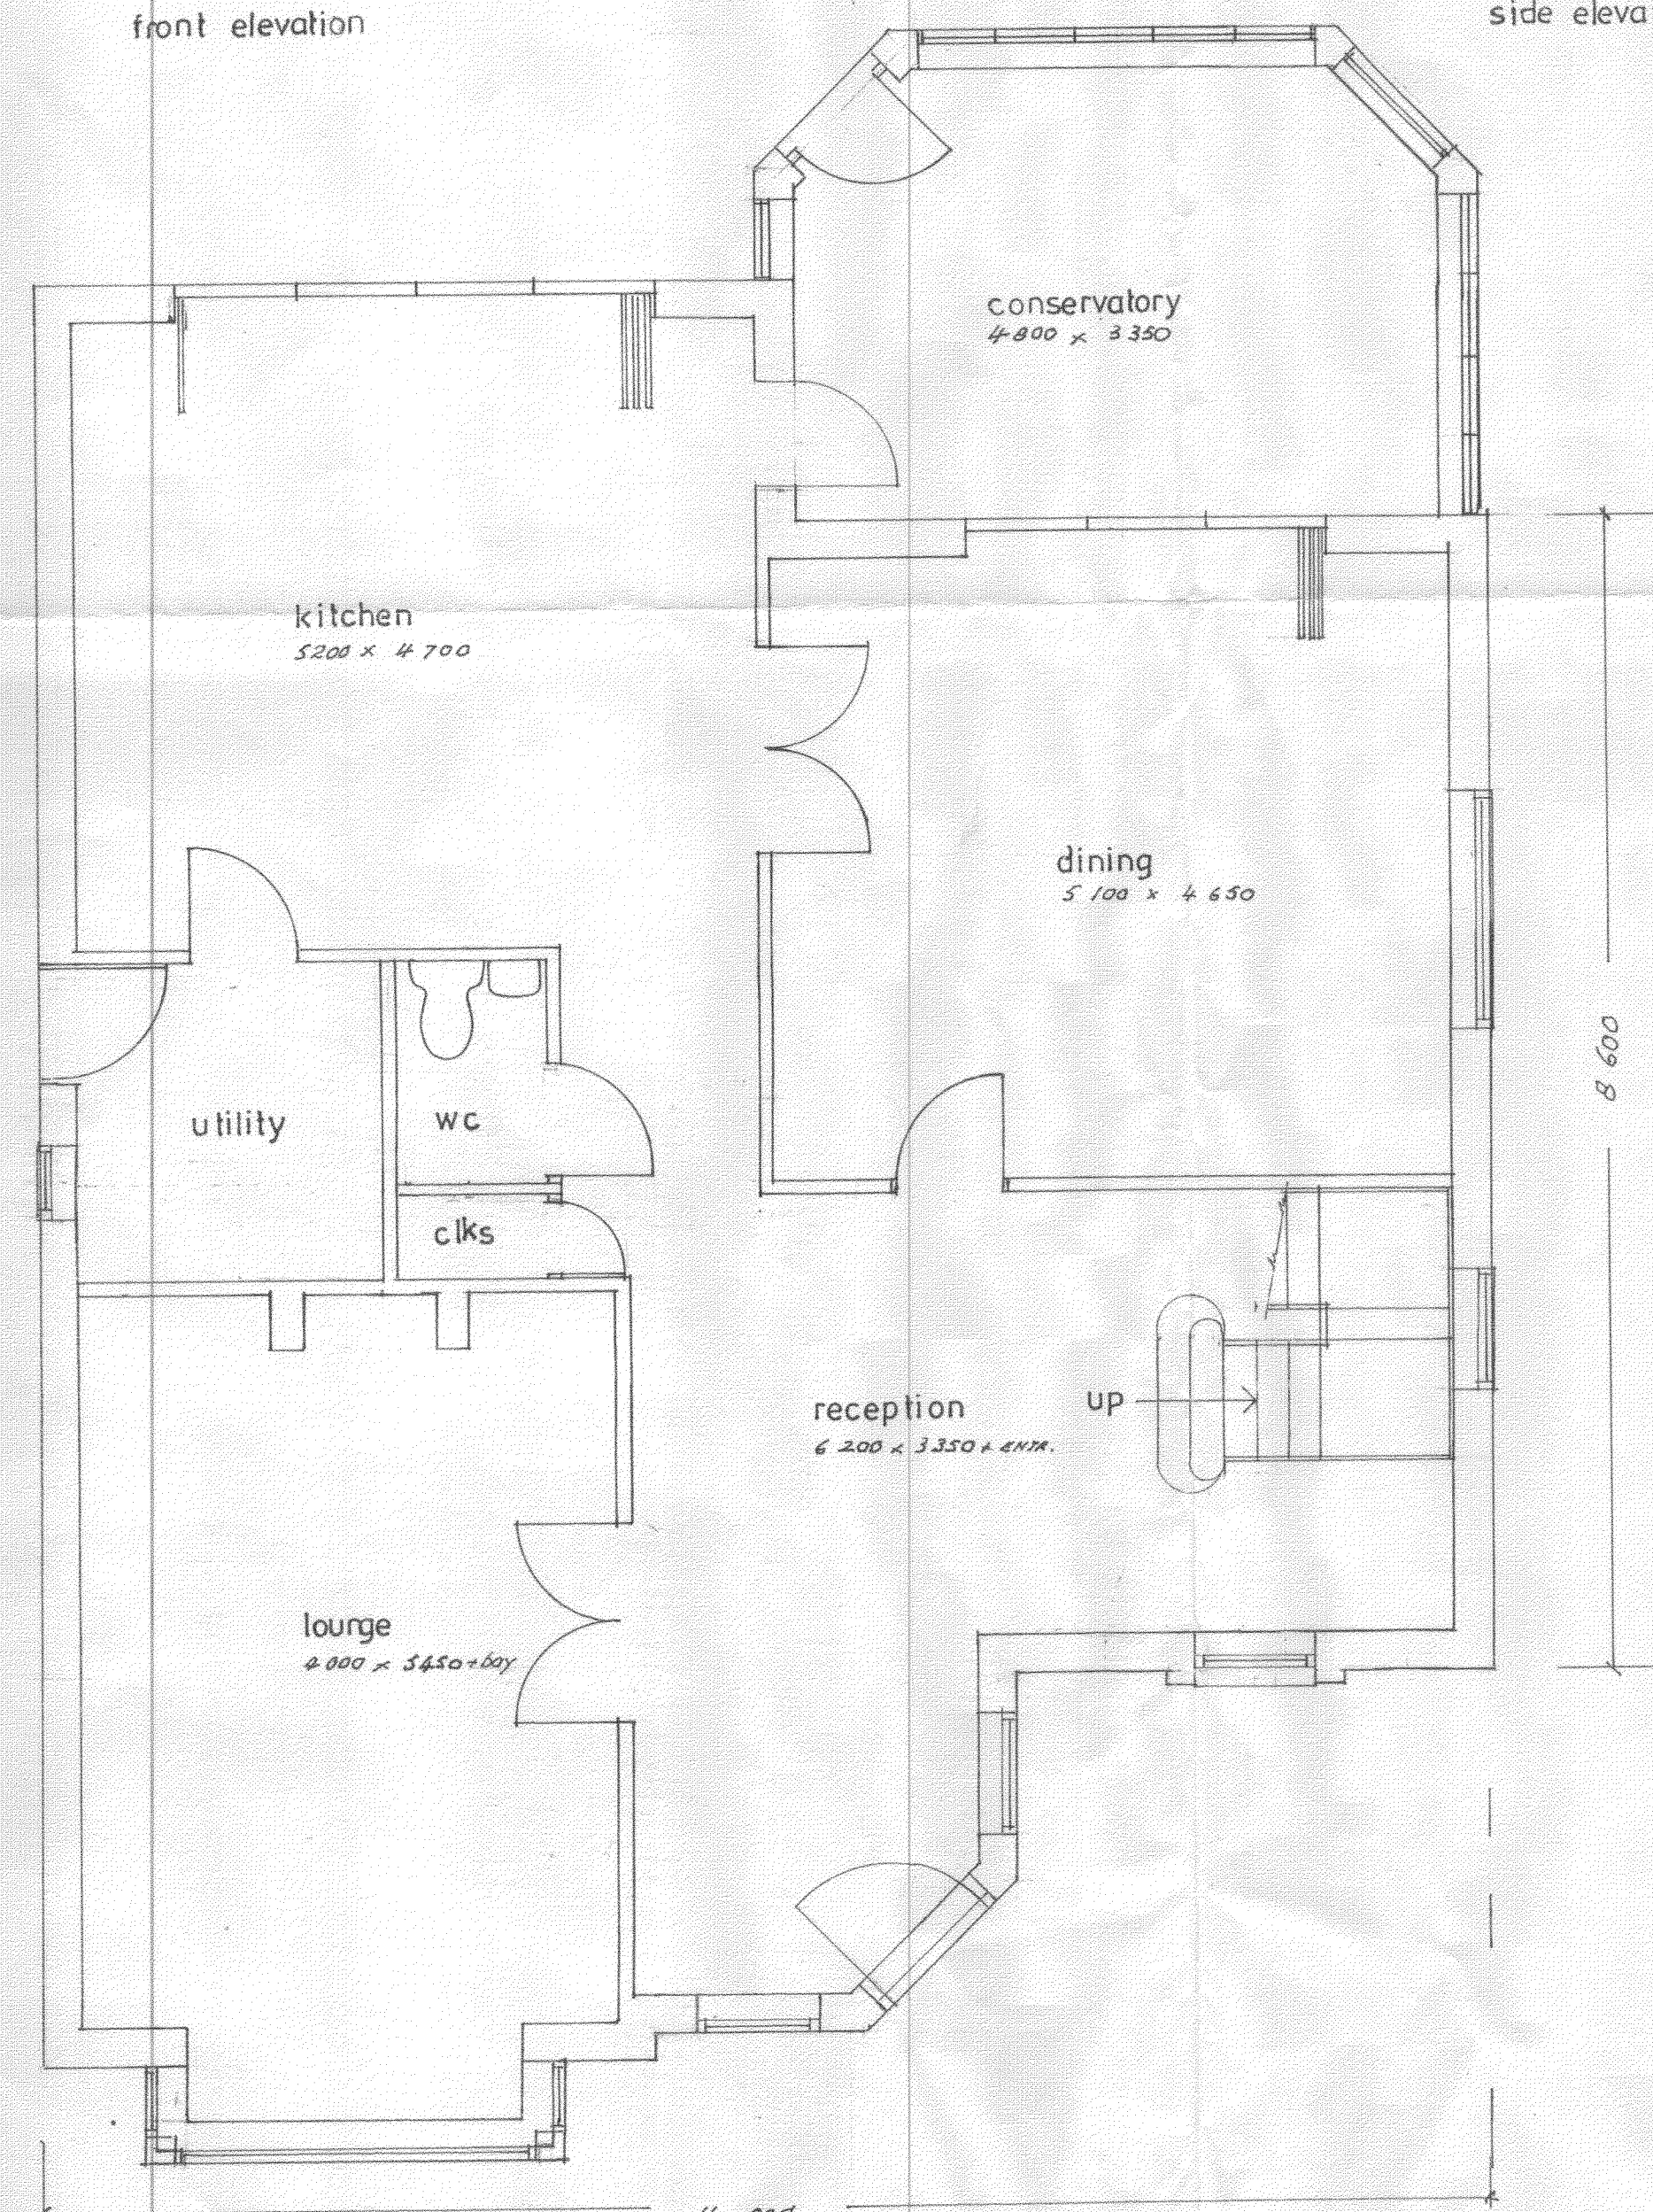

GROUND FLOOR PLAN

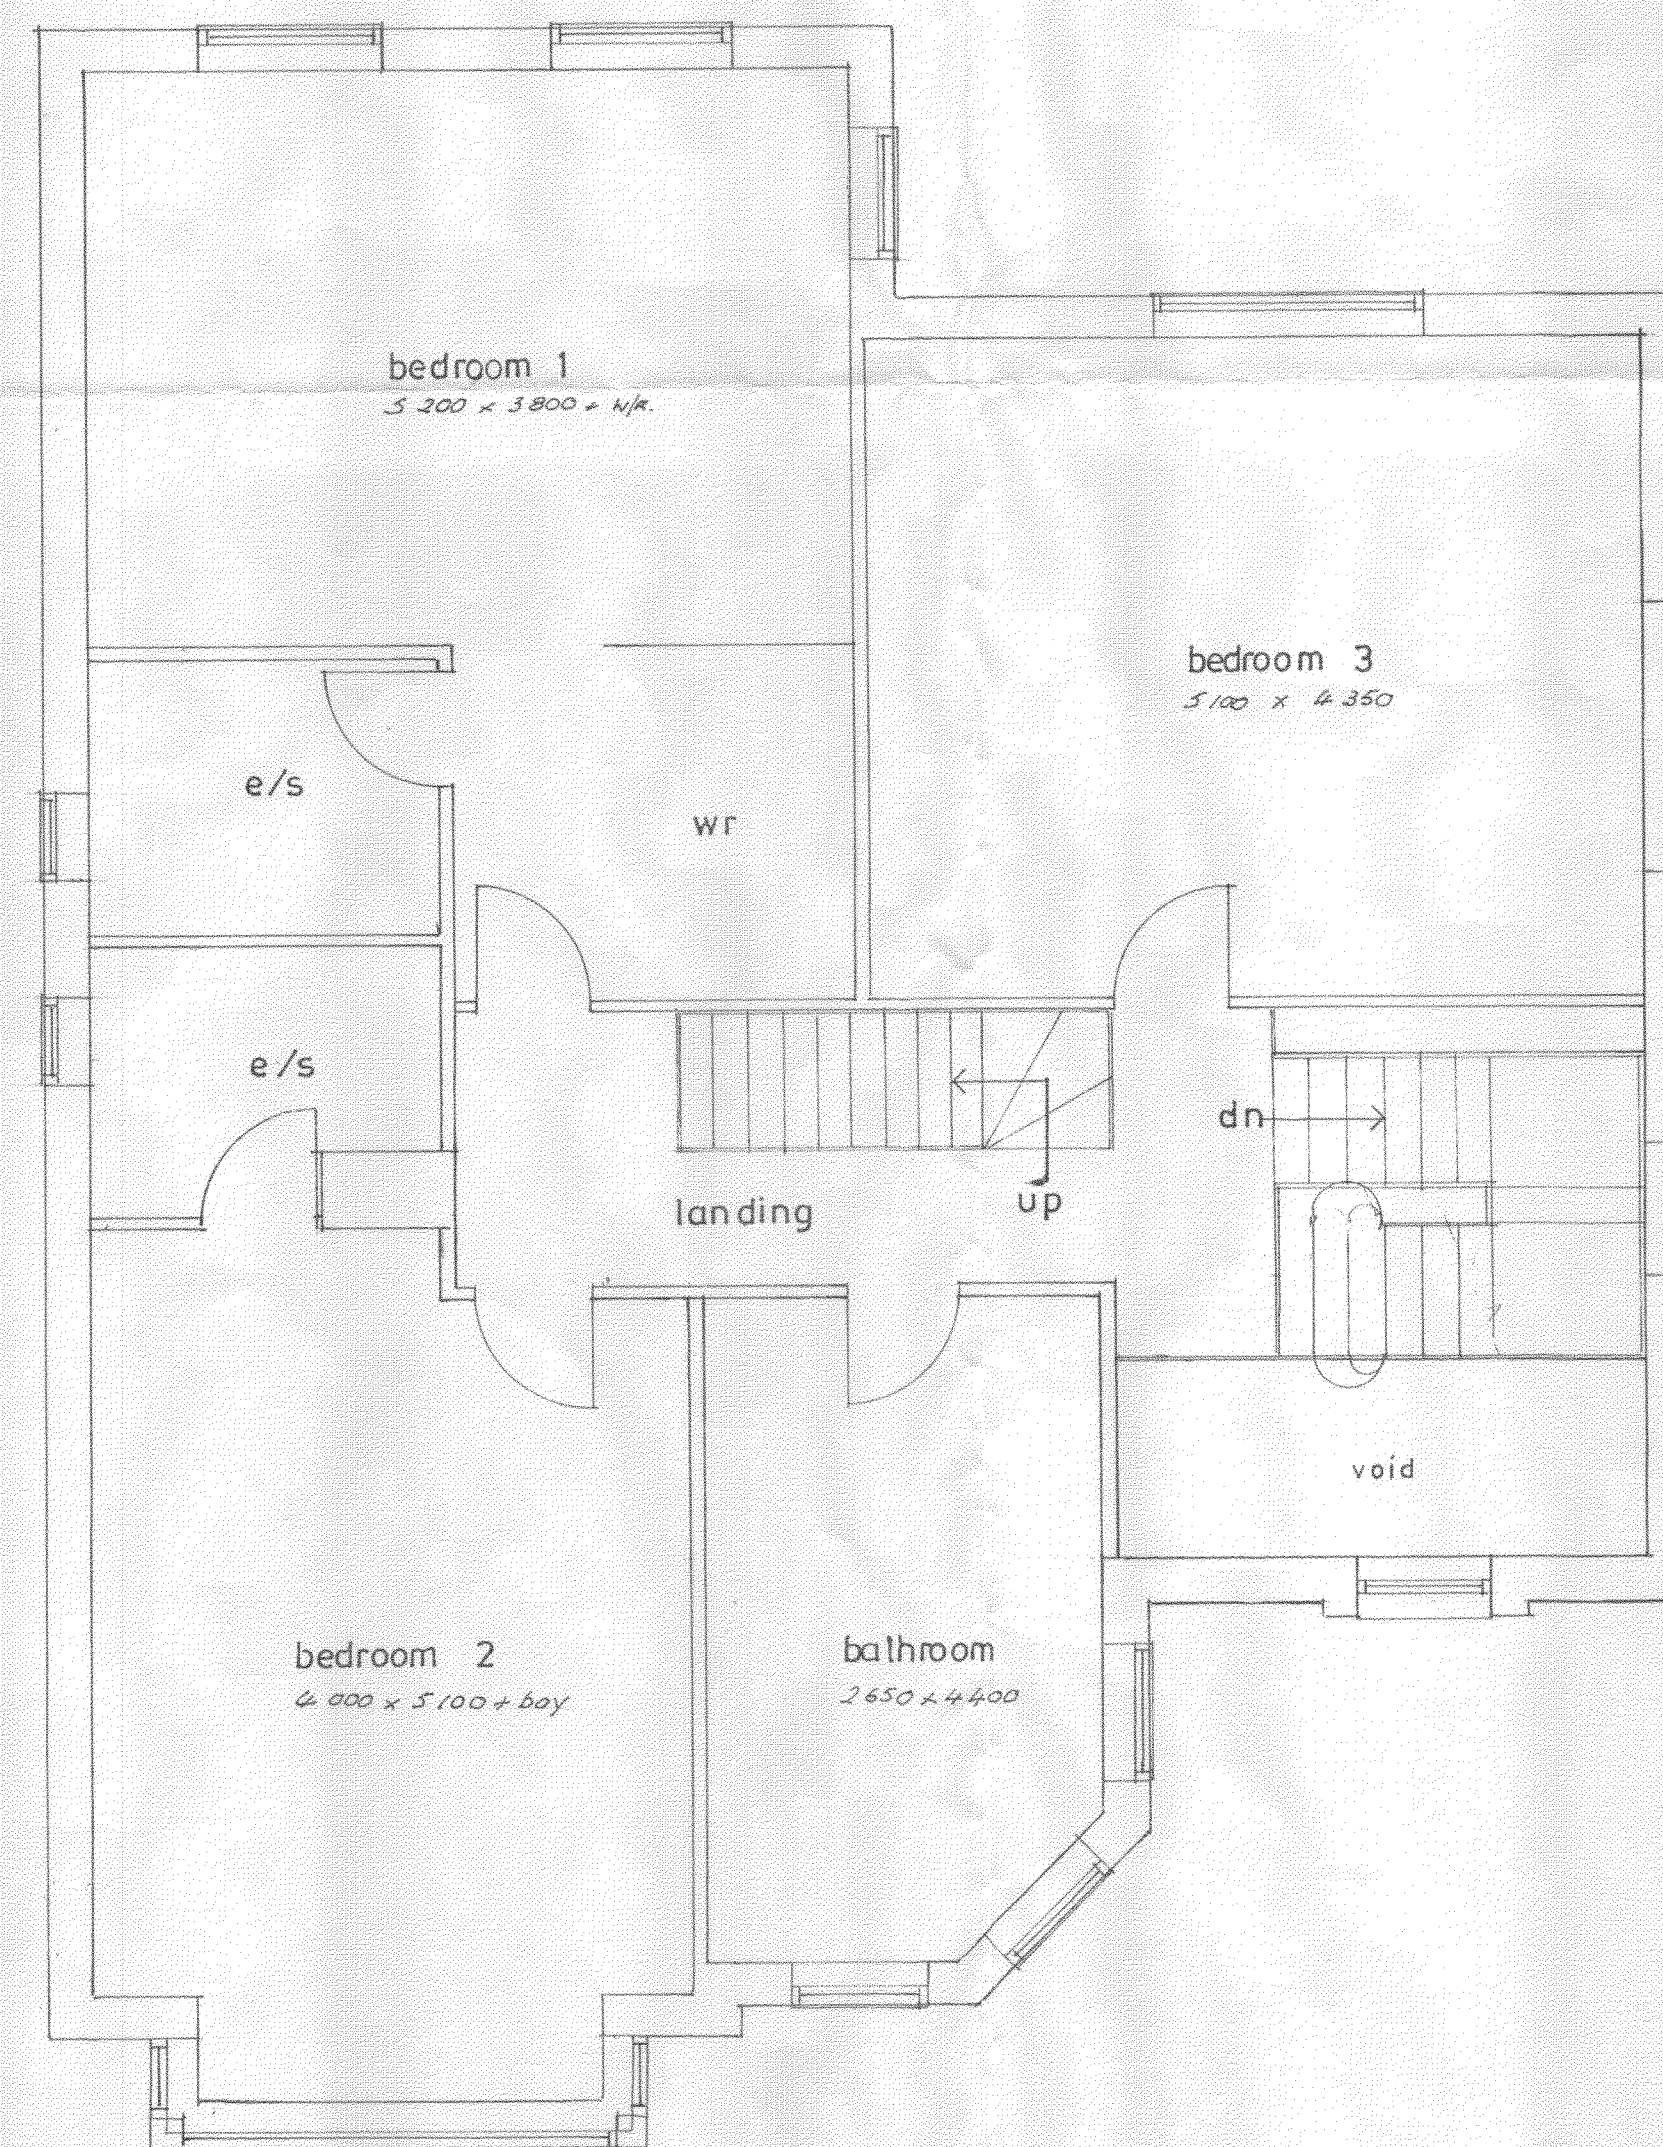

FIRST FLOOR PLAN

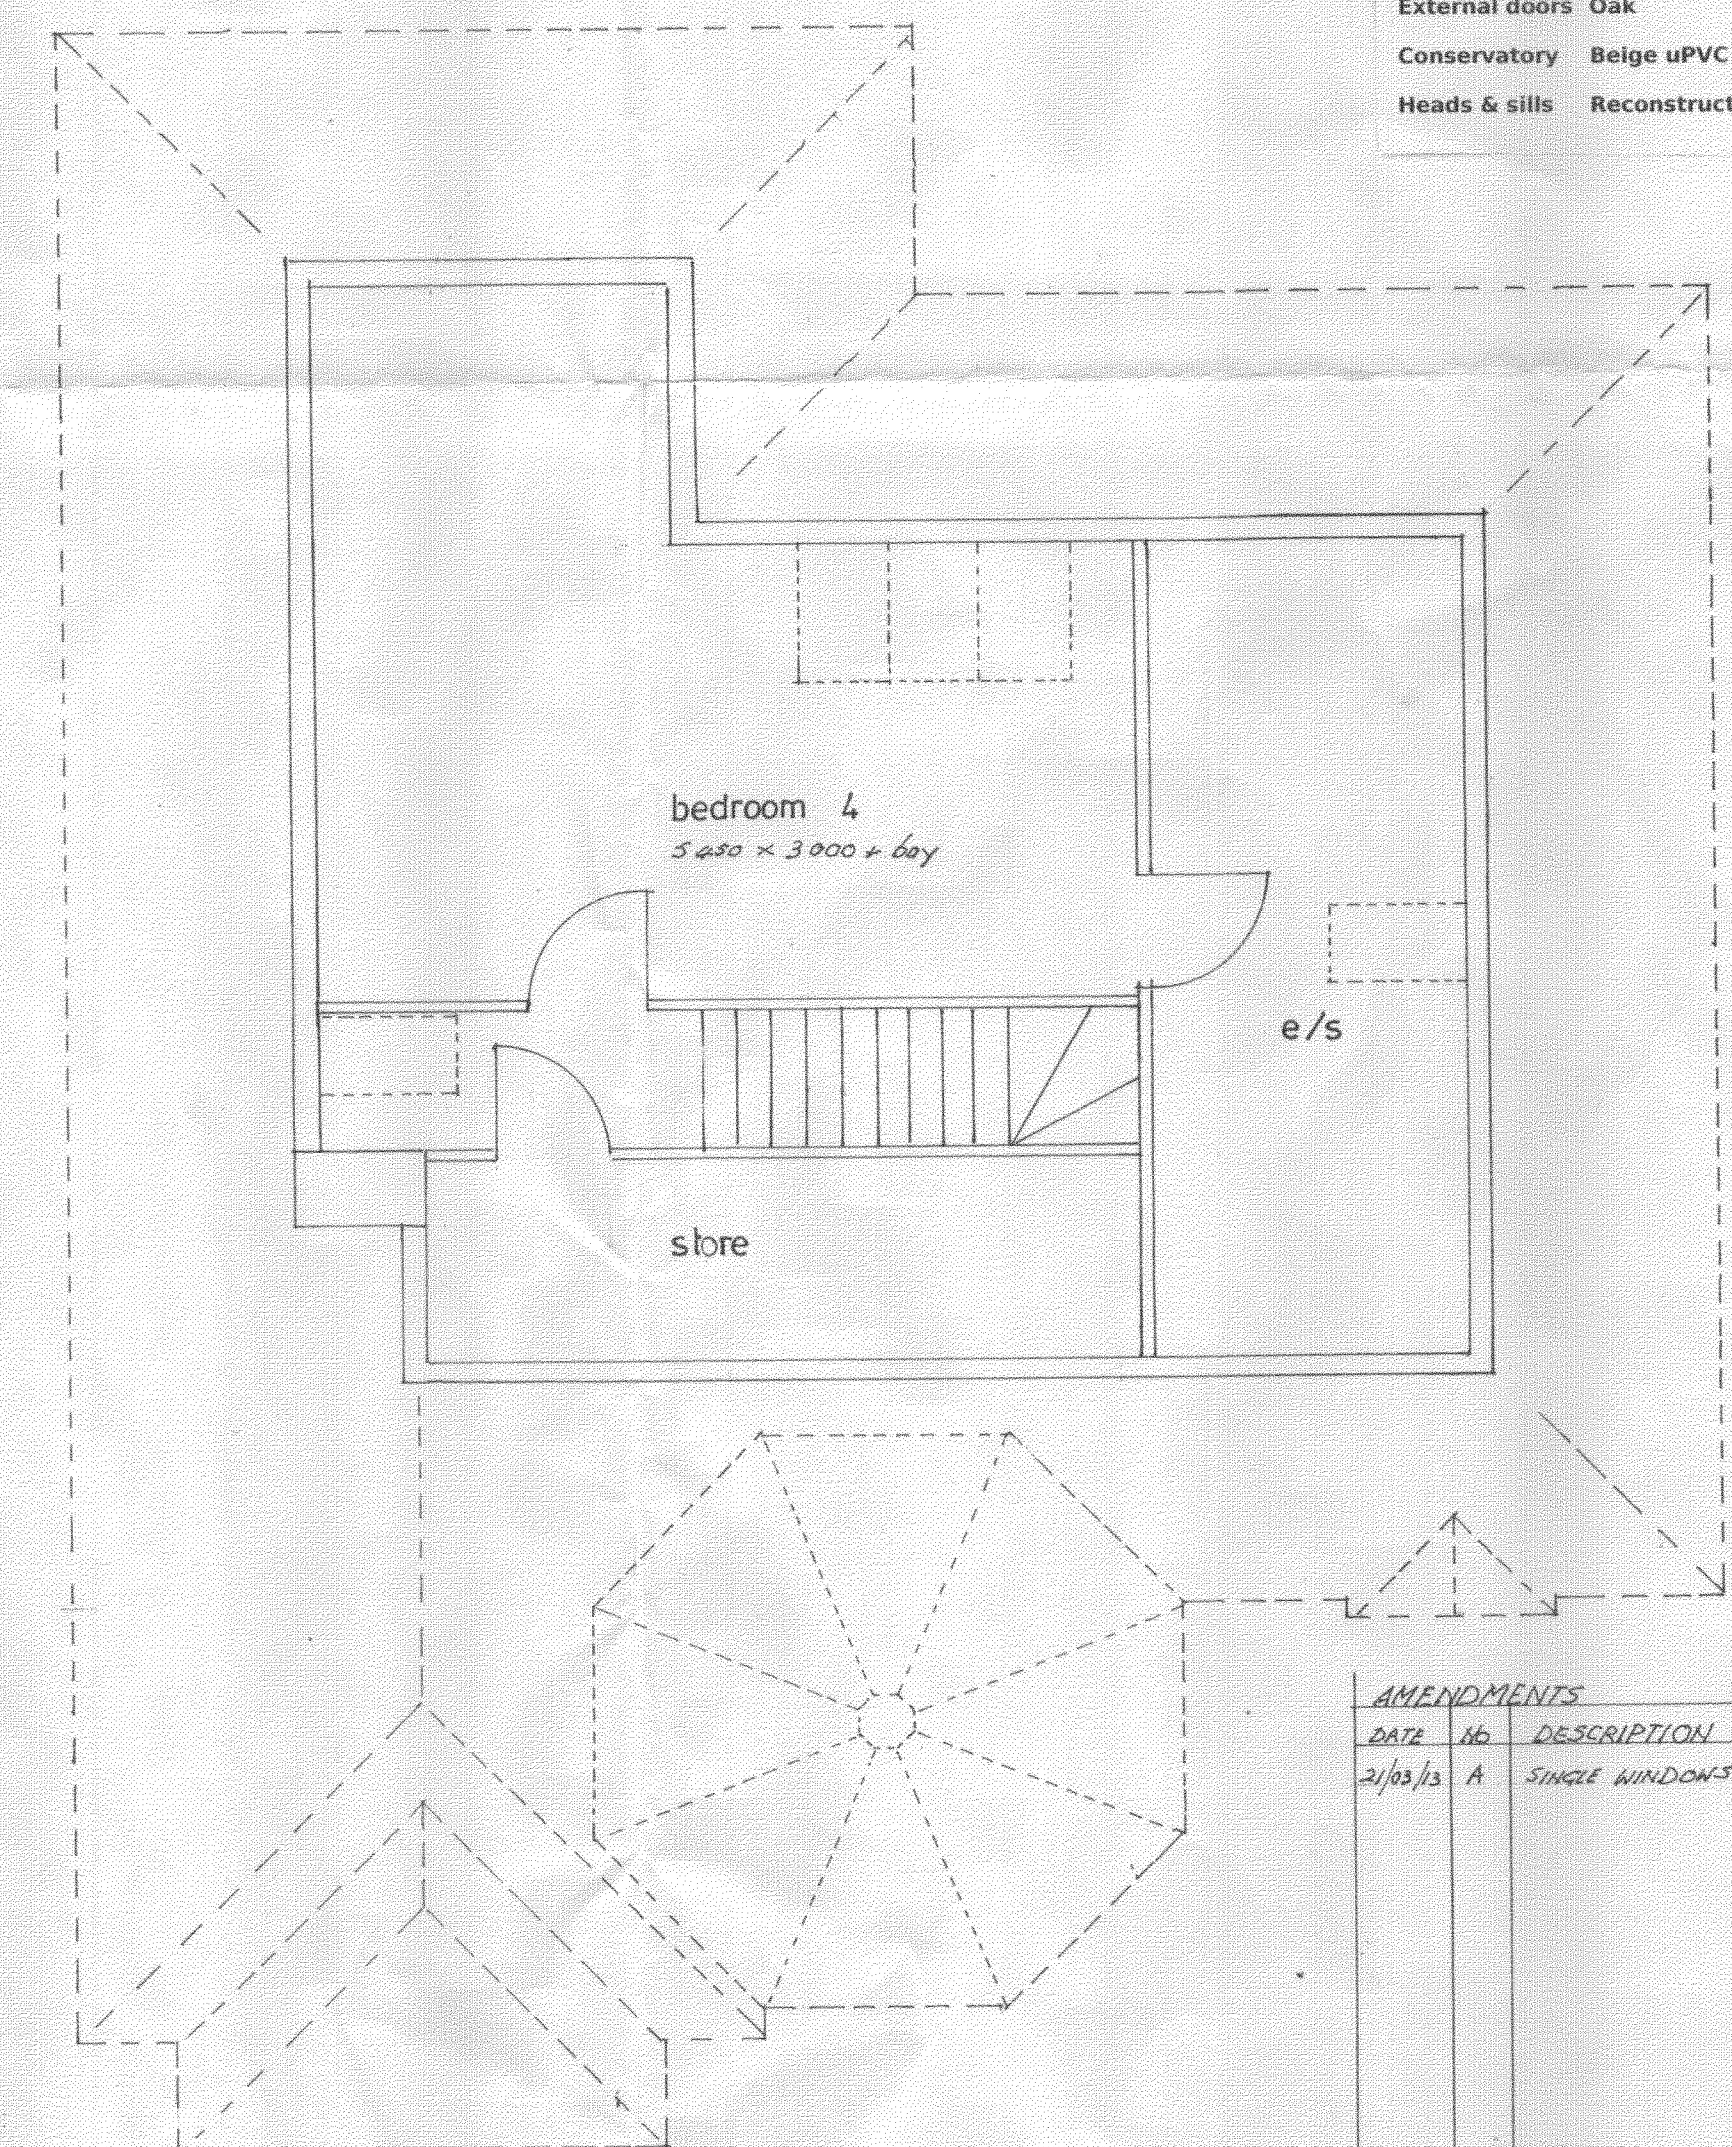

ATTIC FLOOR PLAN

MATERIALS	
Facings	Red rustic facing brick Squints to match at angles
Roof	Smooth plain tile Amarant
Windows	uPVC Beige
Bi-folds	uPVC Beige
External doors	Oak
Conservatory	Beige uPVC
Heads & sills	Reconstructed Yorkshire stone

AMENDMENTS		
DATE	NO	DESCRIPTION
21/03/13	A	SINGLE WINDOWS TO DINING & BEDROOM

PROPOSED HOUSE at THE ROUNDABOUT CENTRE
Thurnscoe Road, Bolton on Dearne, Rotherham S63 8D
For Mr & Mrs K Buck

DRWG. NO. 740/2A PLOT 2 Scale 1: 50 & 1: 10

Gordon Stephenson, Chartered Architect. R.I.B.A.
10 Parkwood Rise, Barnby Dun, Doncaster DN3 1LY

email stevenson_g3@sky.com Tel 01302 891411 Feb 20